




EXISTING ELEVATIONS

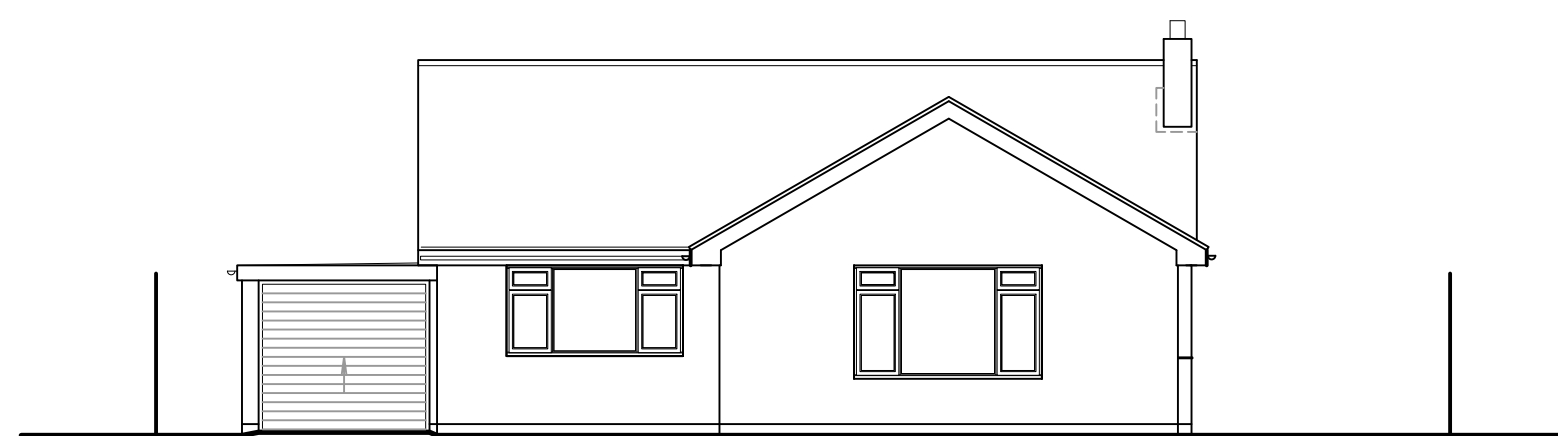


SOUTH ELEVATION 1:100

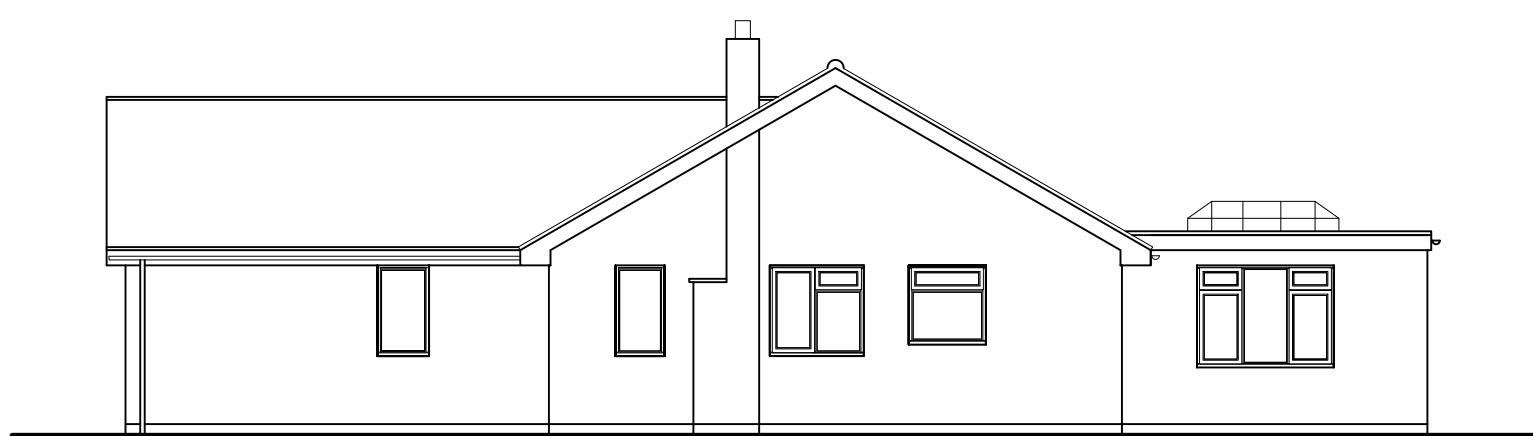


EAST ELEVATION 1:100

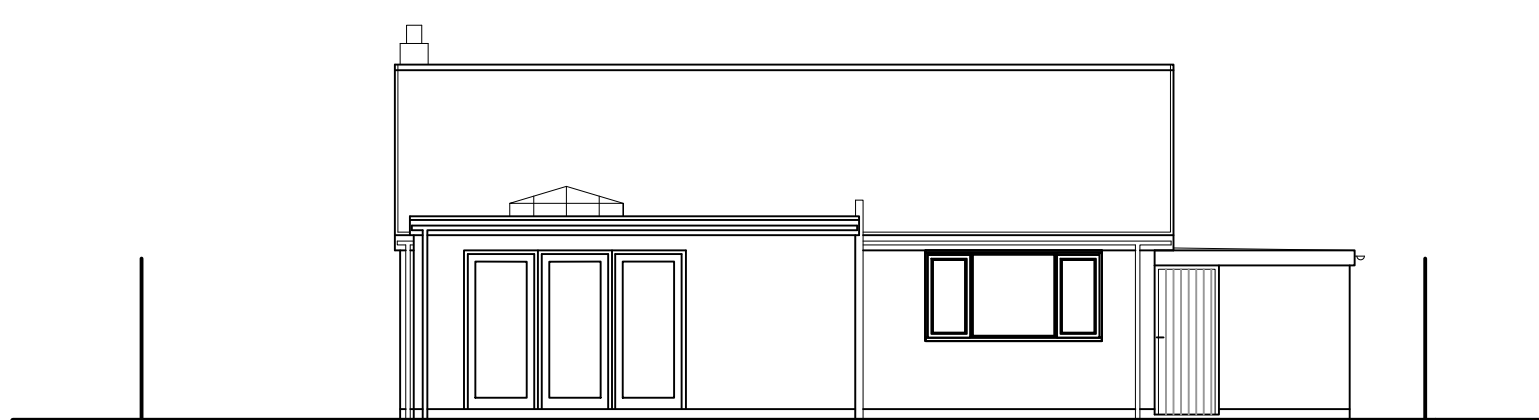

NORTH ELEVATION 1:100

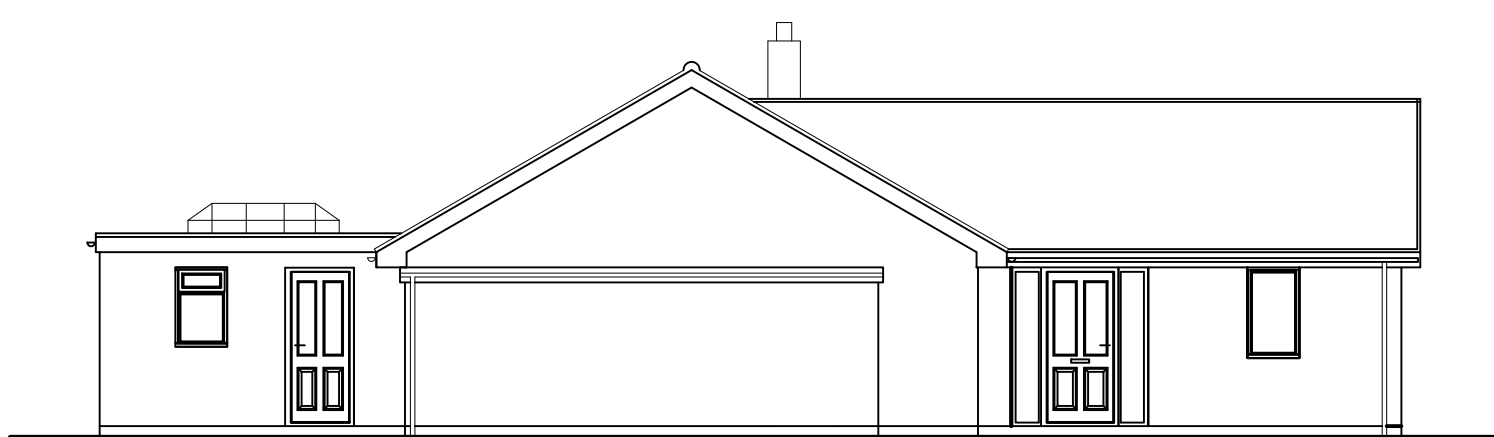

WEST ELEVATION 1:100

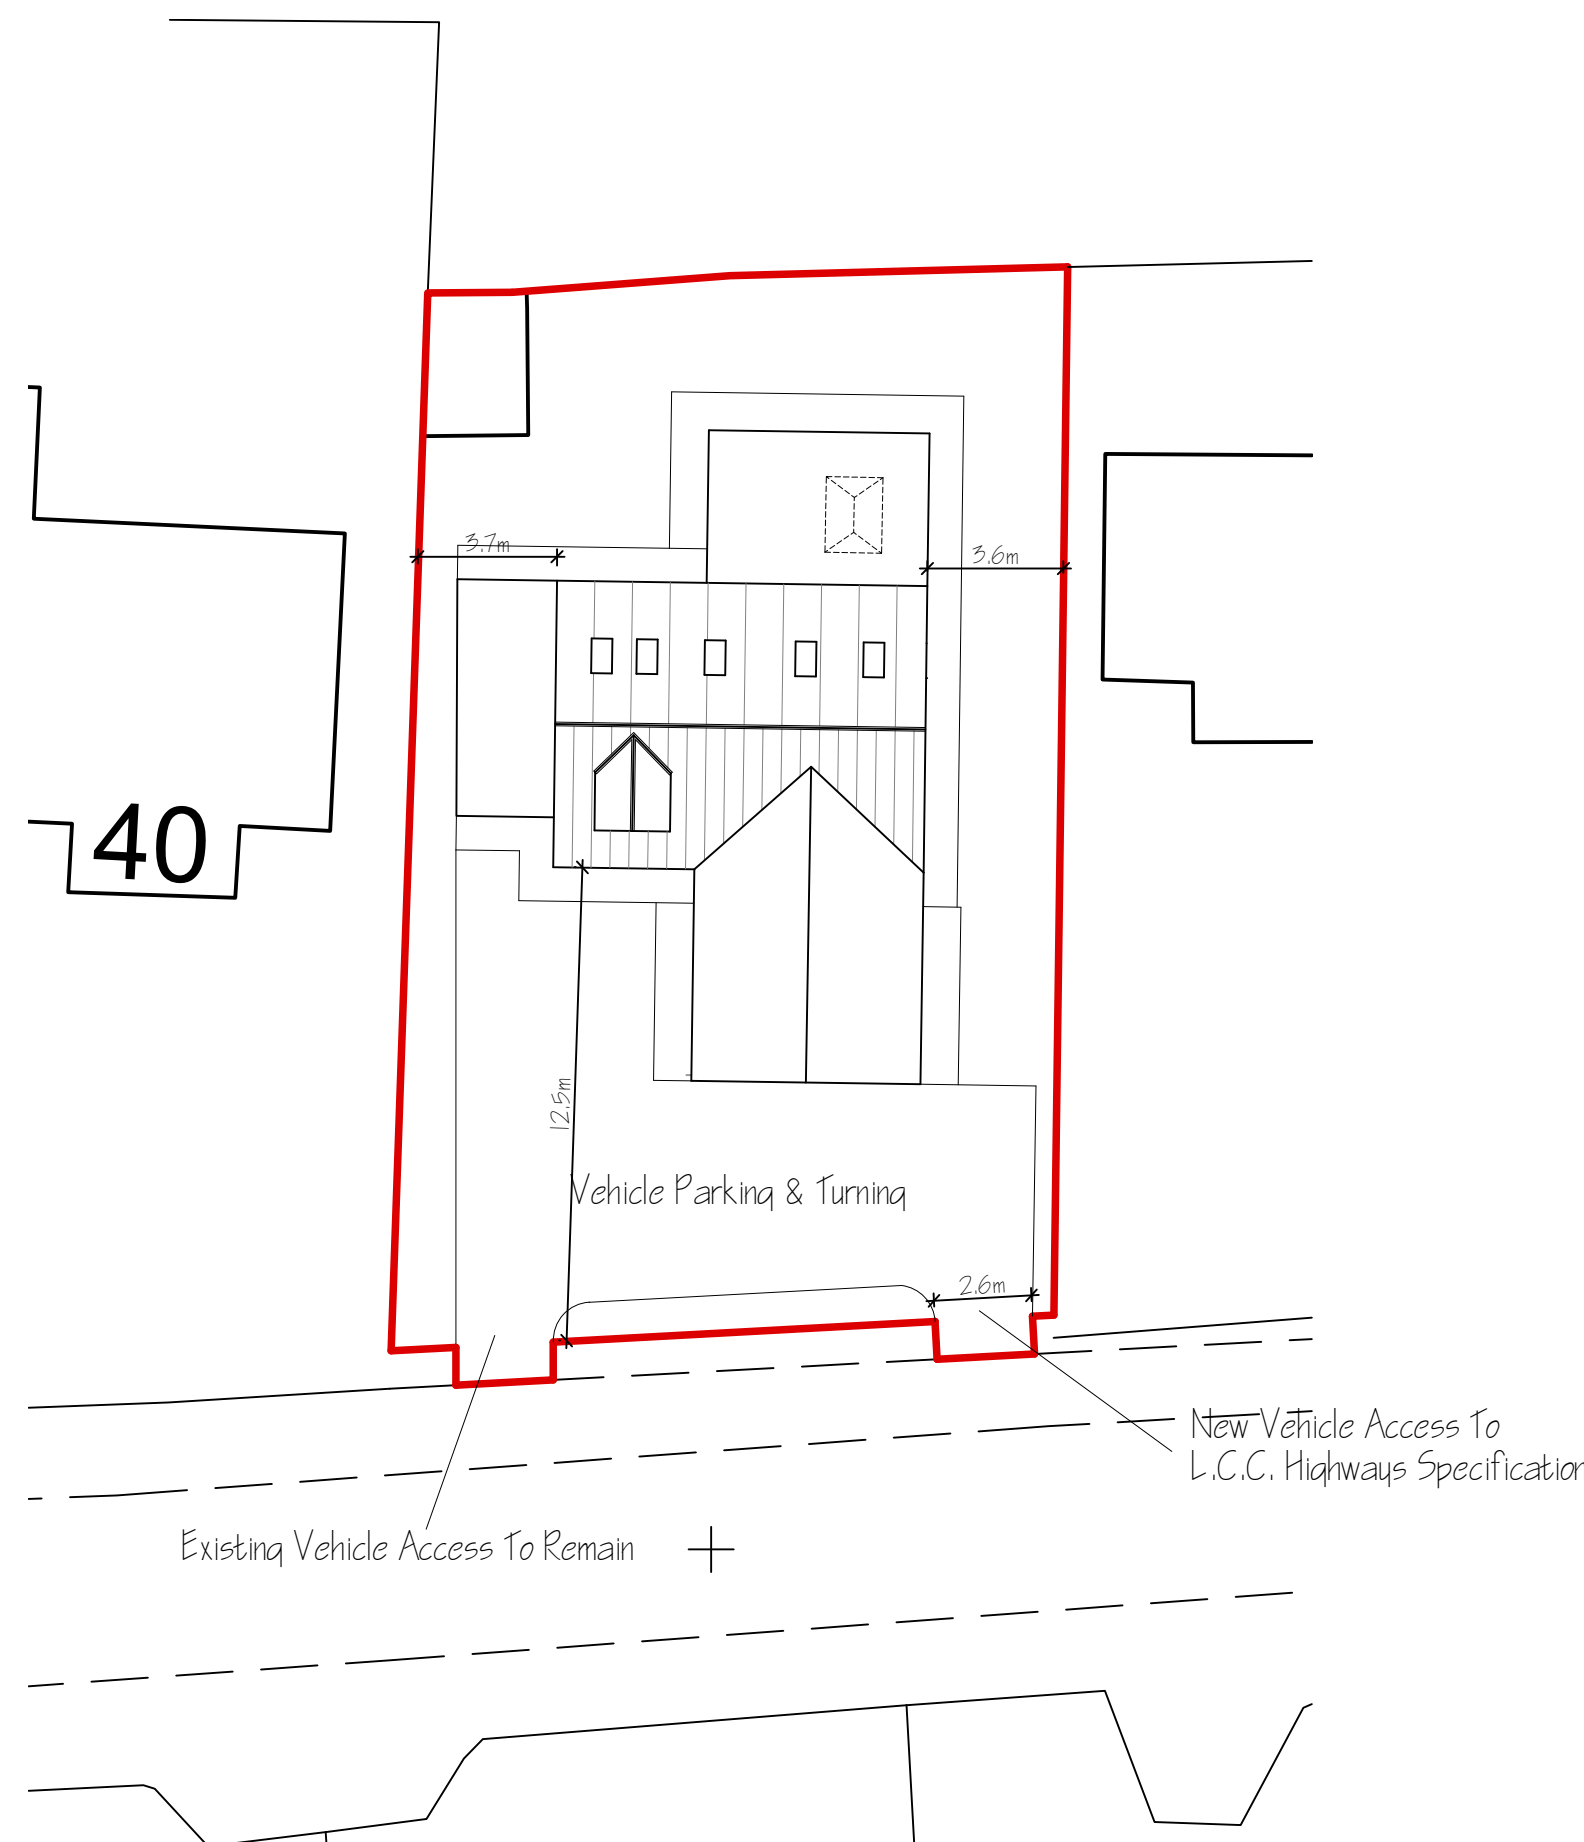

SITE PLAN 1:200


PROPOSED ELEVATIONS




SOUTH ELEVATION 1:100



EAST ELEVATION 1:100

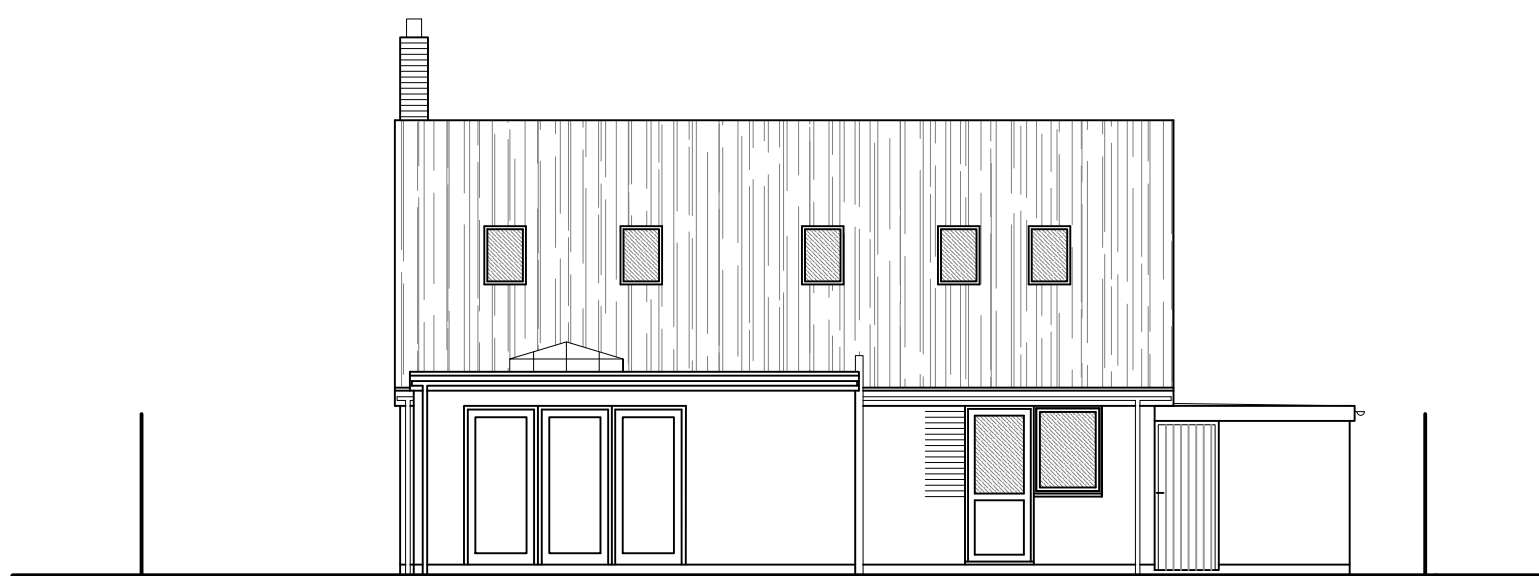

NORTH ELEVATION 1:100

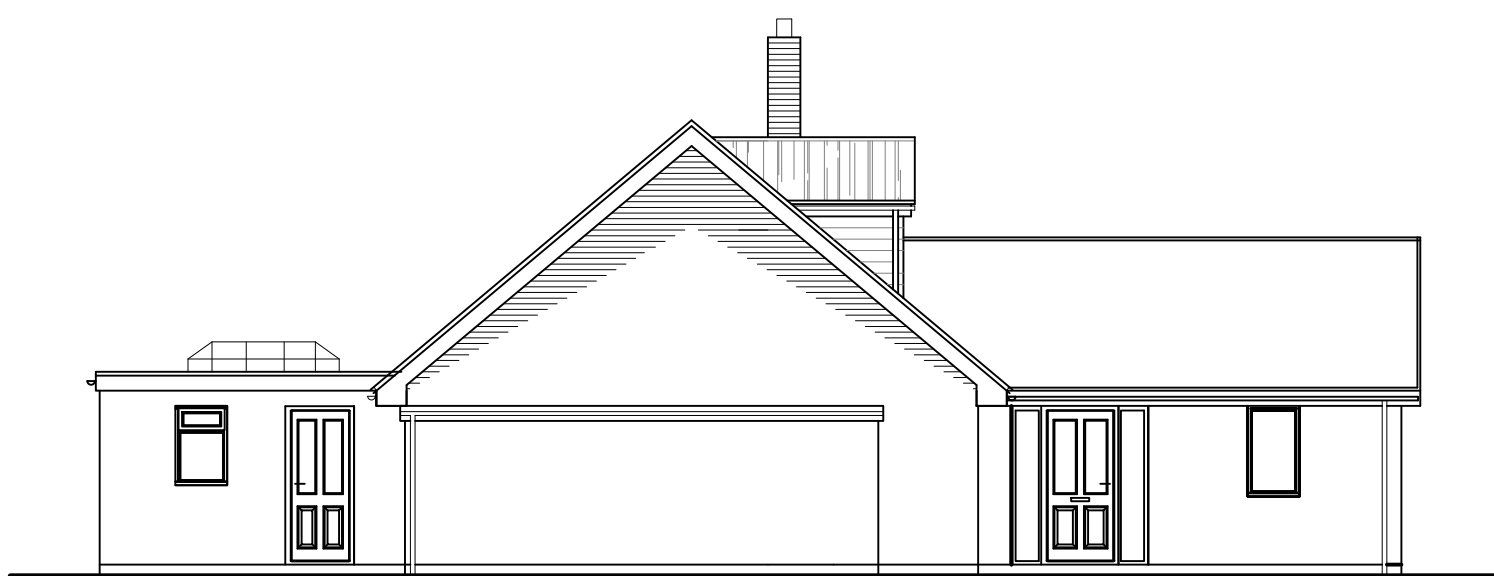

WEST ELEVATION 1:100

A	PLANNING AMENDMENTS	9/PT 2026
ref:	revision	date

G. R. MERCHANT LTD.

**ARCHITECTURAL
CONSULTANTS**

4 Wrights Mews
12A Park Road, Holbeach,
Spalding, Lincs. PE12 7EE
Tel: 01406 490800
E-Mail: office@grmerchantltd.com
Website: www.grmerchantltd.com

Project PROPOSED ROOF CONVERSION 42 ROMAN ROAD Moulton Chapel Spalding, Lincs. PE12 0XQ	
Client MR R LACEY	
Drawing ELEVATIONS - EXISTING ELEVATIONS - PROPOSED SITE PLAN - PROPOSED	
Job Ref. 4481-26	Drawing No. 03A
Date APRIL 2026	Drawn SLB

Scales
1:50 & 1:100 (Unless Otherwise Stated)

[illegible]