
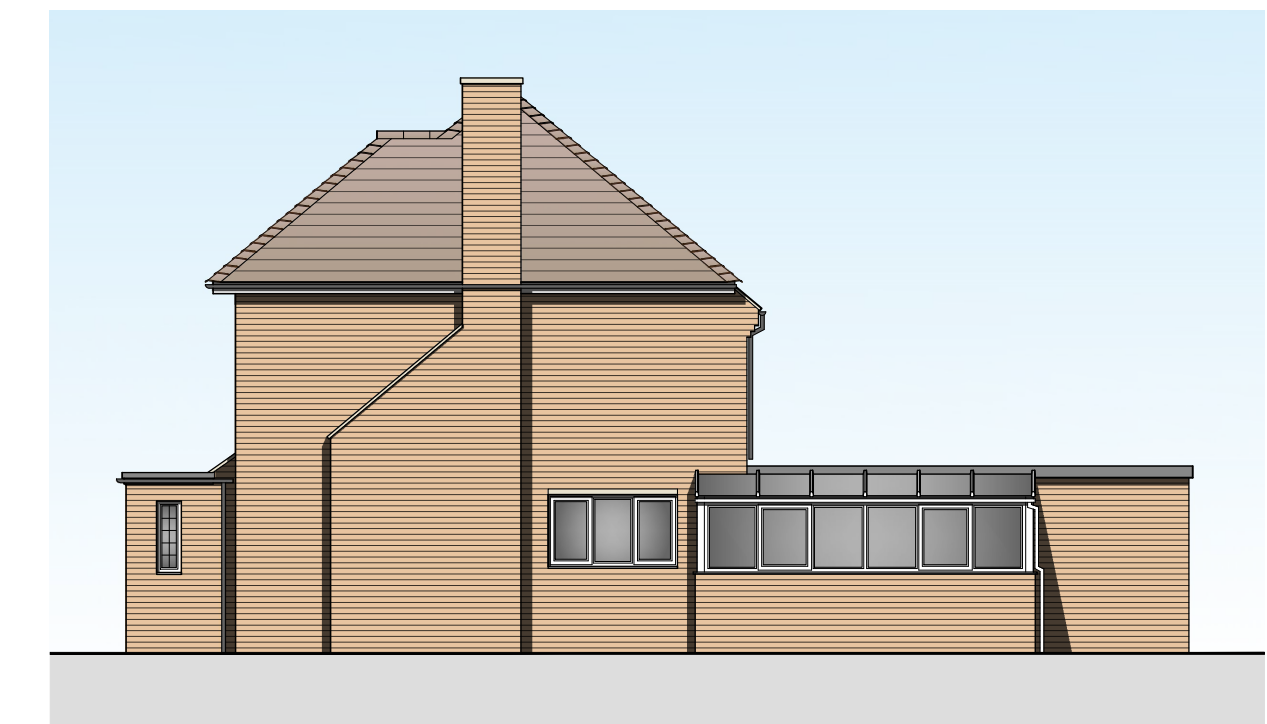
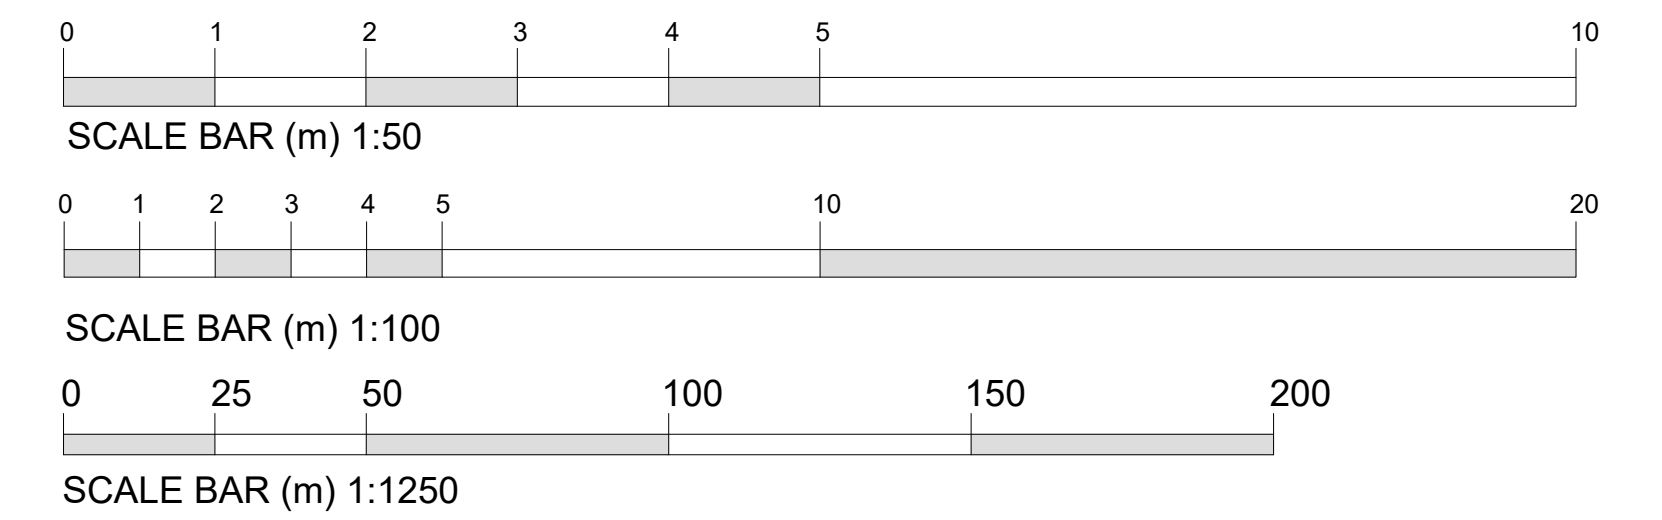


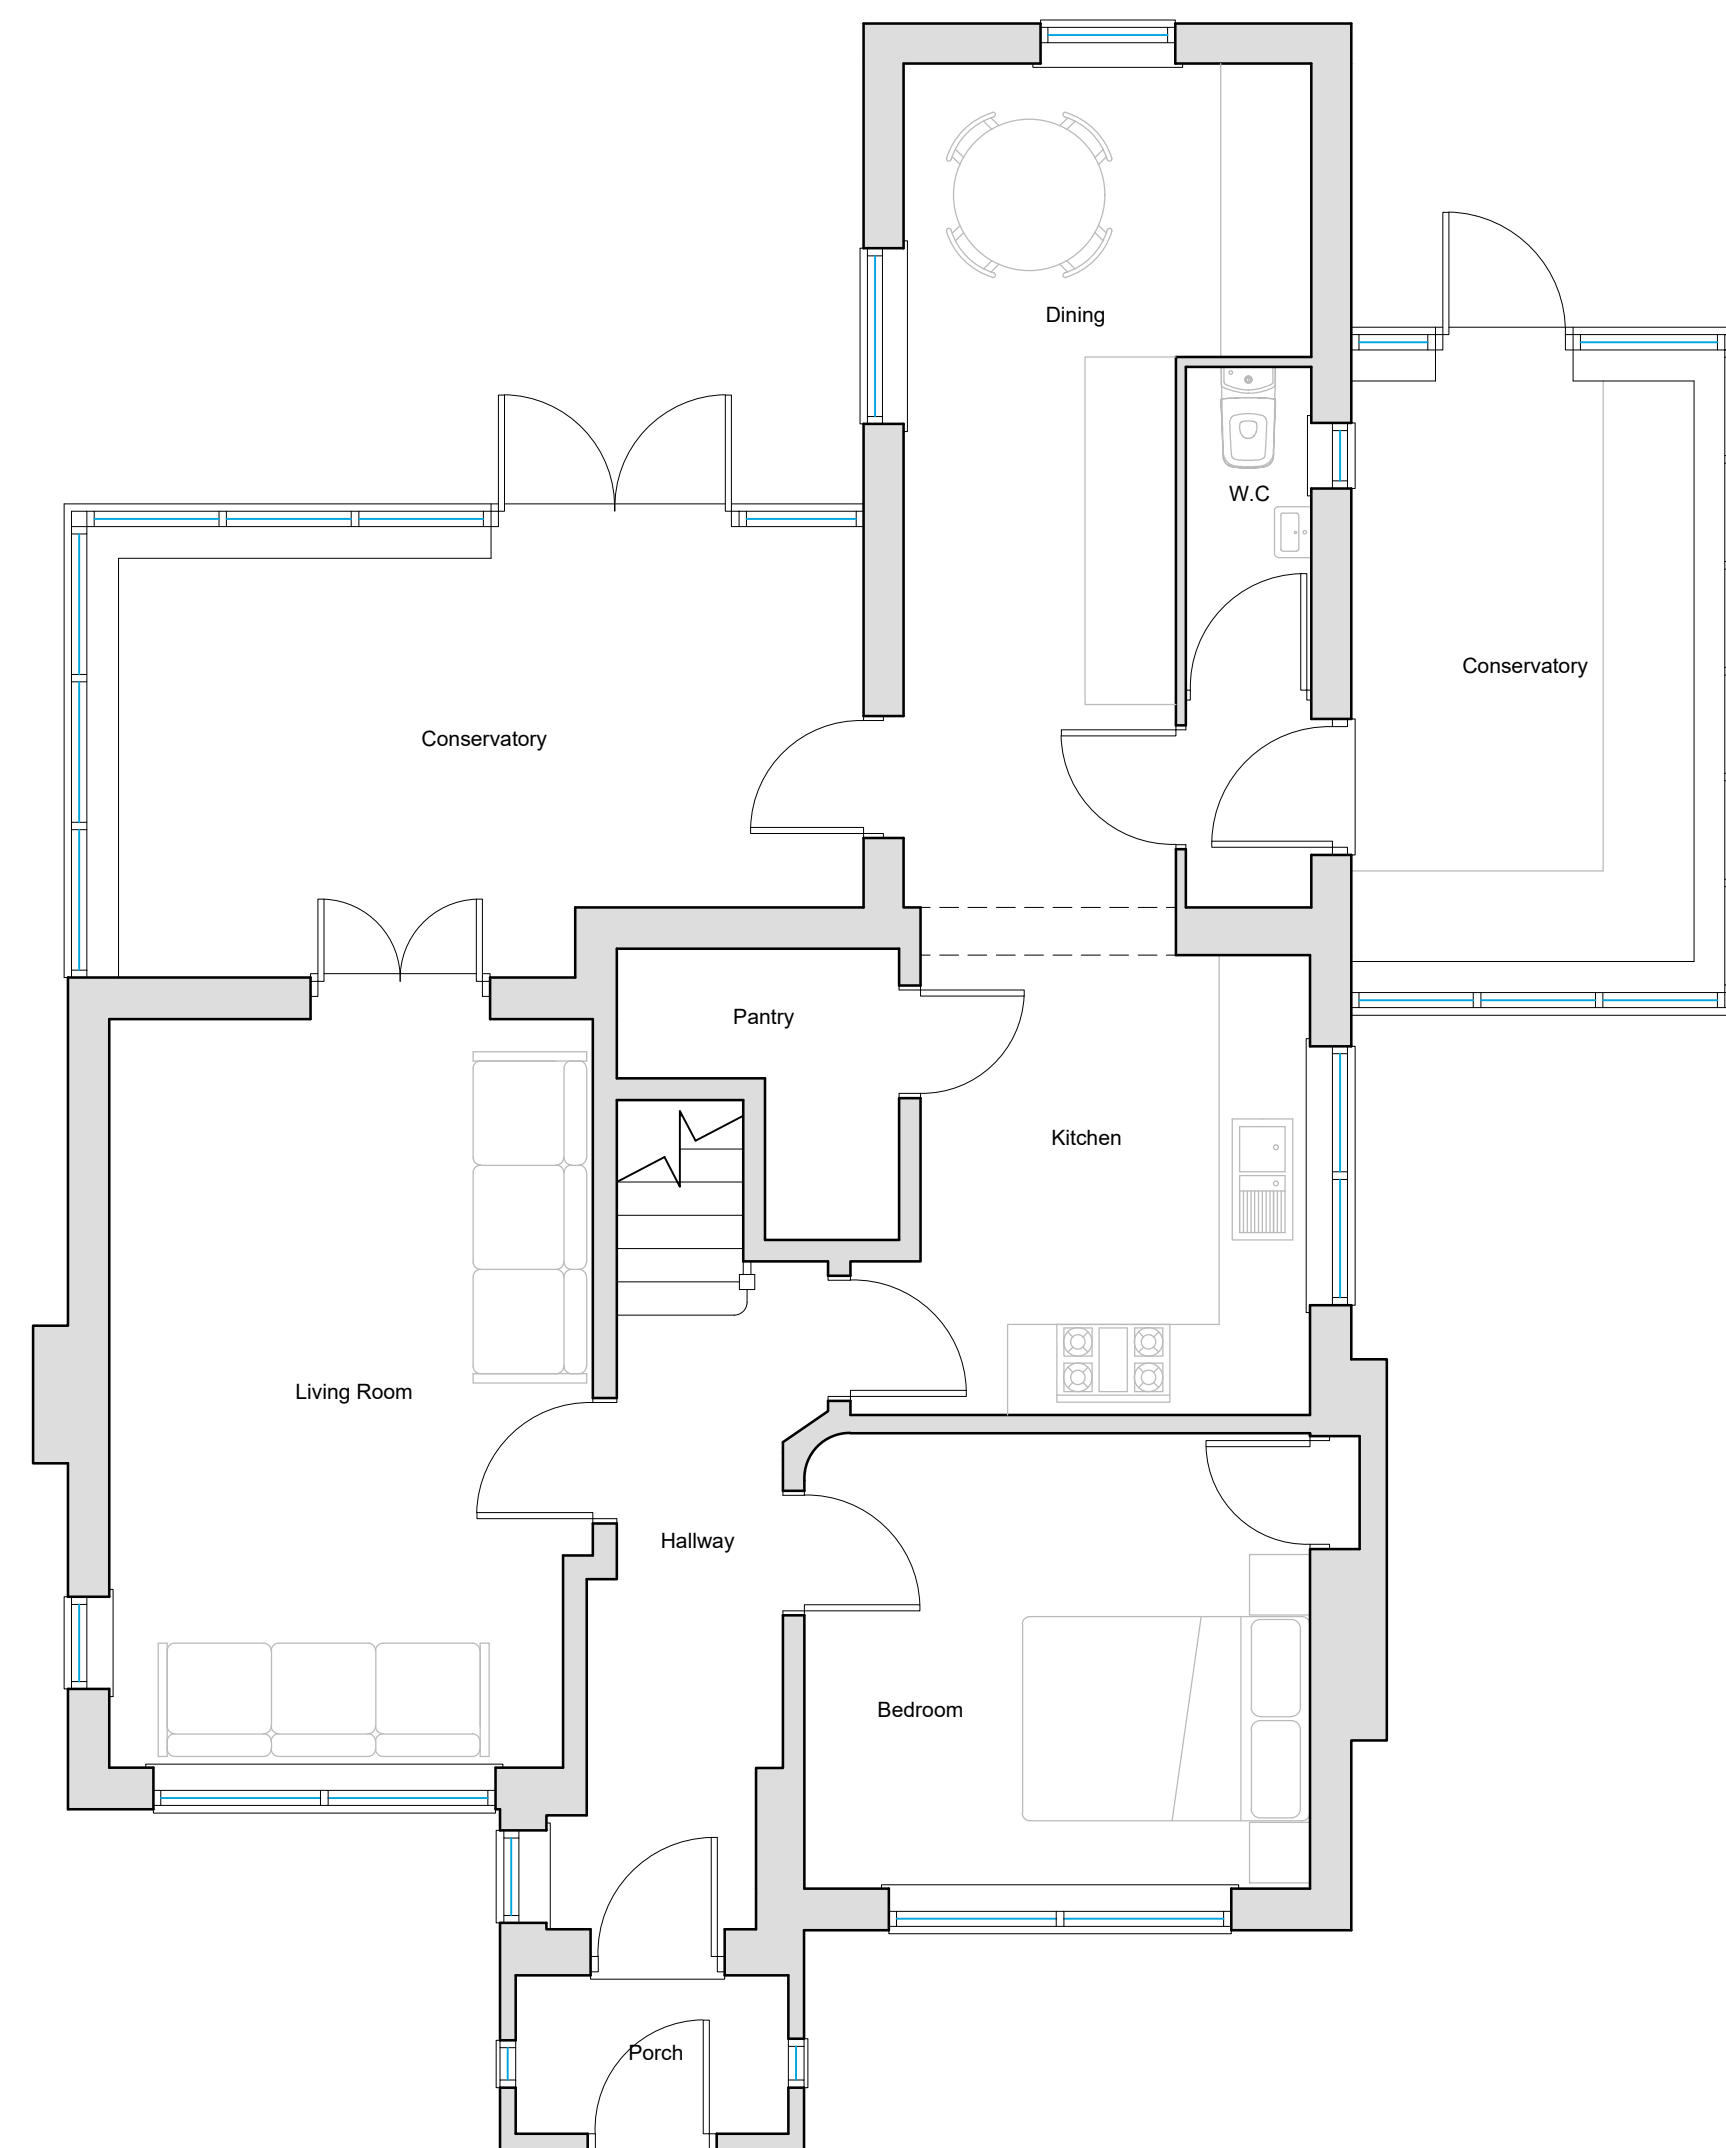

REV:	DESCRIPTION:	DATE:

PROJECT:		
SINGLE STOREY REAR EXTENSION		
DRAWING:		
EXISTING FLOOR PLAN	SITE LOCATION PLAN	
EXISTING ELEVATIONS		
SIZE:		CLIENT:
A1		Mr & Mrs C. Mason
SCALE as labelled	DRAWN BY: JC	SHEET: 0507/25/01

DESCRIPTION:	
SINGLE STOREY REAR EXTENSION AT WESTBURY, 188 EAUGATE ROAD, MOULTON CHAPEL, SPALDING, PE12 0XJ	
DATE:	APPROVED:
01/08/2025	CT

JC
Architectural Consultant
Do Not Scale From This Drawing

Do Not Scale From This Drawing

NOTES: THIS DRAWING/IMAGE INCLUDING ALL ITS CONTENT REMAINS THE PROPERTY OF JC ARCHITECTURAL CONSULTANT. NO UNAUTHORISED COPYING OR REPRODUCTION IN ANY PART IS PERMITTED WITHOUT OBTAINING PRIOR WRITTEN PERMISSION FROM JC ARCHITECTURAL CONSULTANT. JC ARCHITECTURAL CONSULTANT RESERVE THE RIGHT TO WITHDRAW THIS INFORMATION AT ANY TIME.
ALL CHANGES ARE TO BE CONFIRMED ON SITE BY CONTRACTOR. ANY DISCREPANCIES ARE TO BE REPORTED TO JC ARCHITECTURAL CONSULTANT IMMEDIATELY.

CDM: THE DESIGN HAS BEEN UNDERTAKEN AS FAR AS POSSIBLE TO AVOID RISKS TO HEALTH AND SAFETY OR TO REDUCE AND CONTROL THE EFFECTS OF ANY UNAVOIDABLE RISK. ANY RELEVANT INFORMATION REGARDING RISKS WHICH ARE NOT ABE TO BE ELIMINATED WILL BE INCLUDED WITHIN THE PROJECT HEALTH AND SAFETY FILE.