




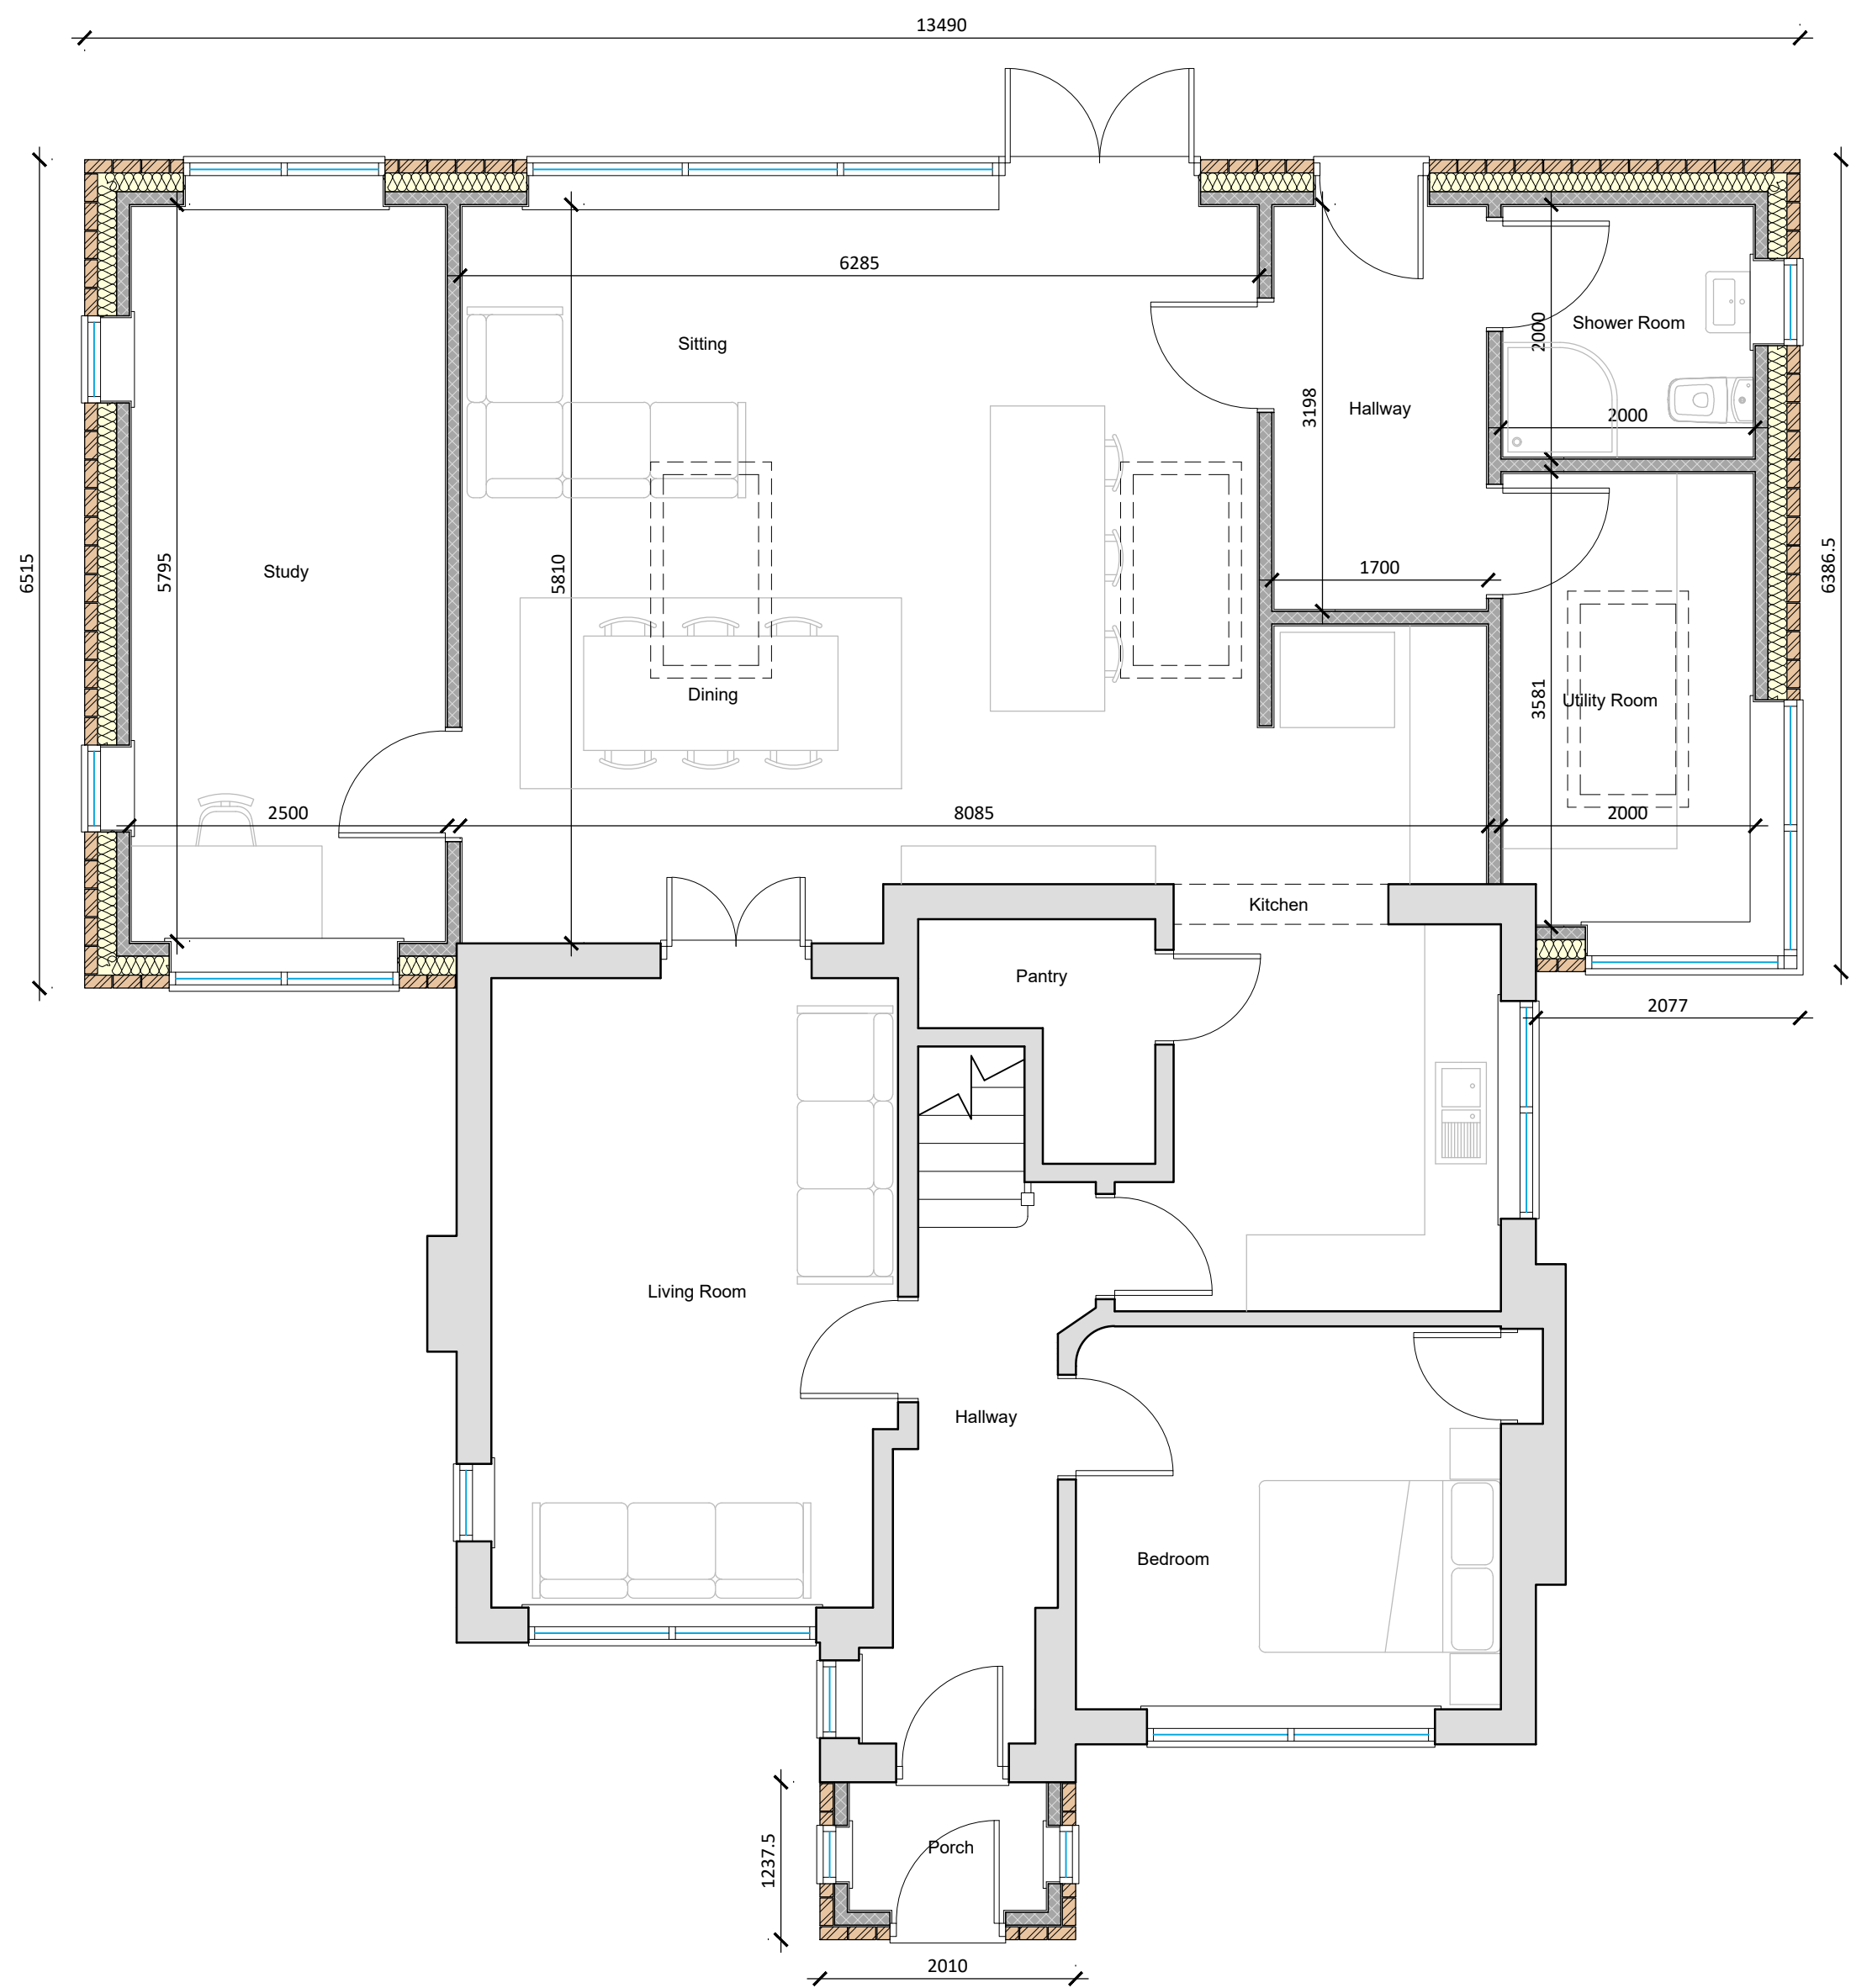

Proposed Ground Floor Plan
Scale 1:50

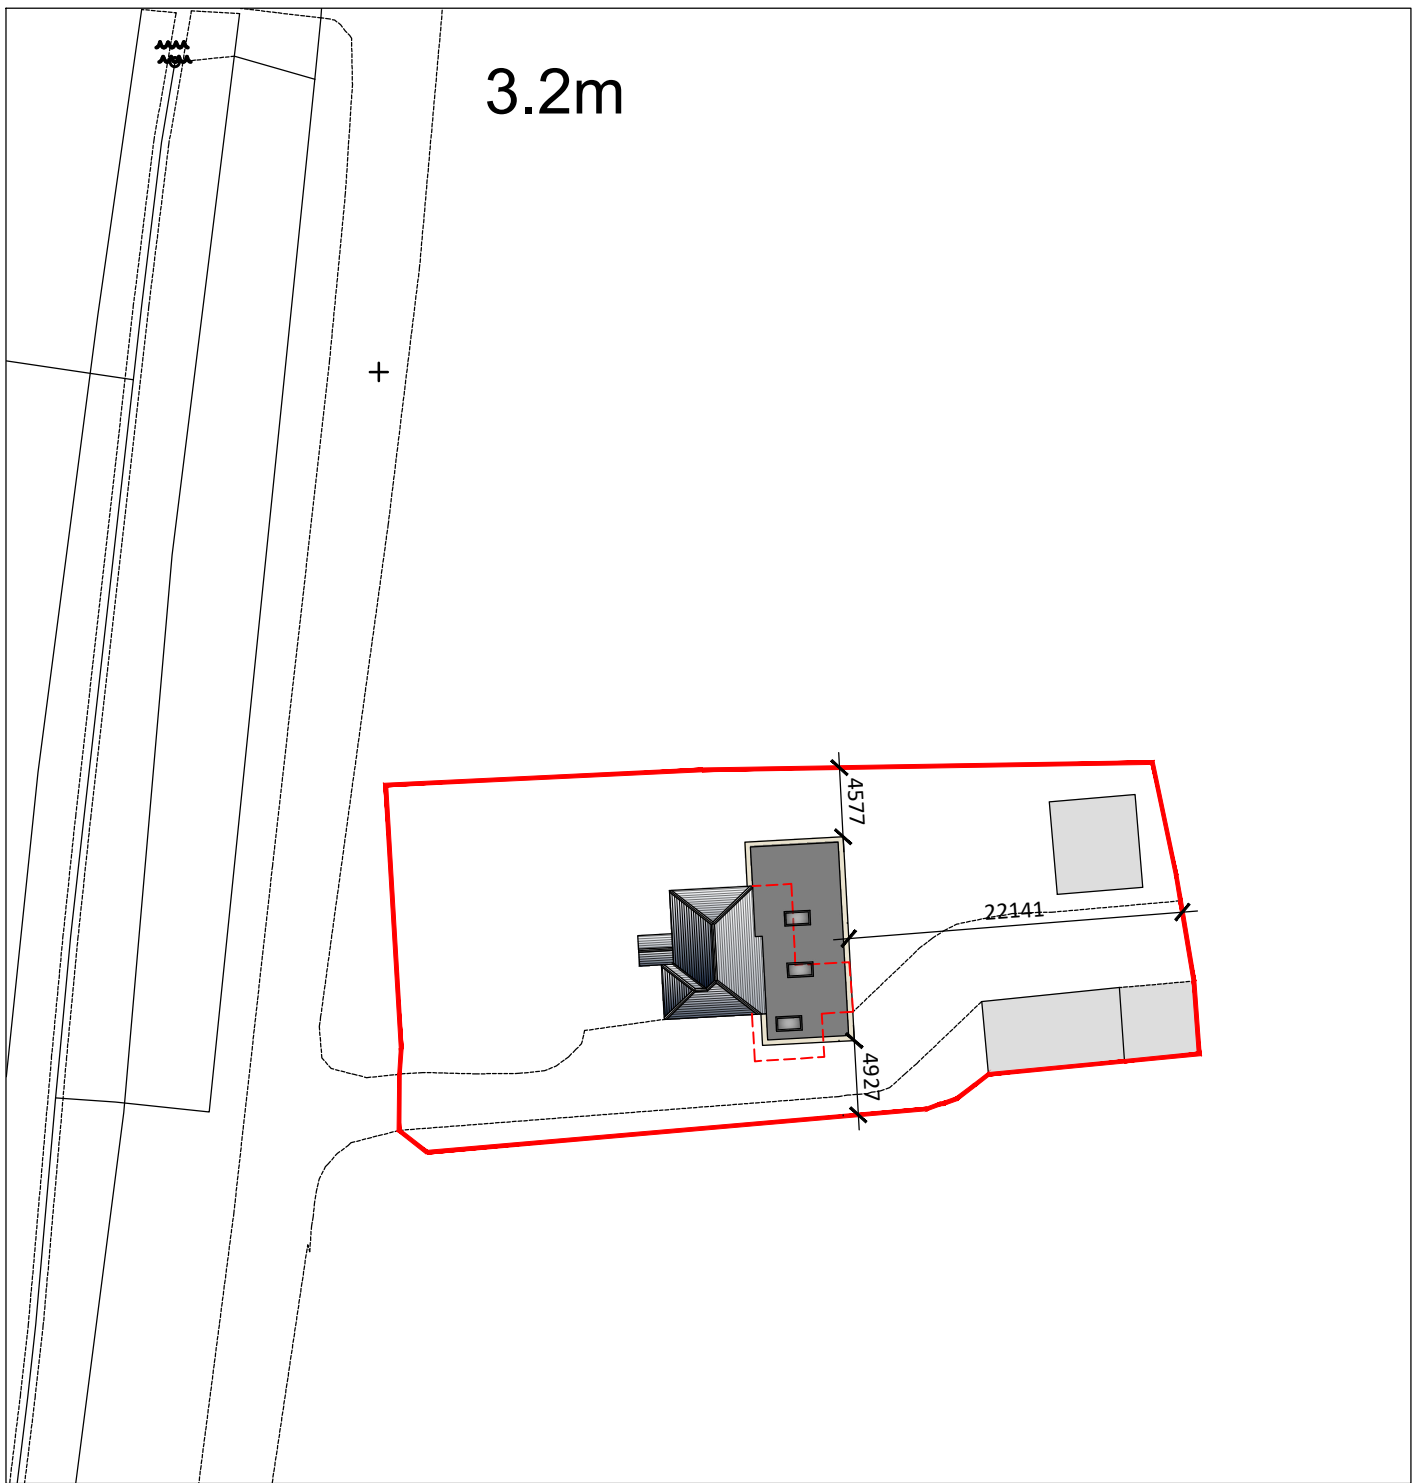

Proposed Block Plan
Scale 1:500

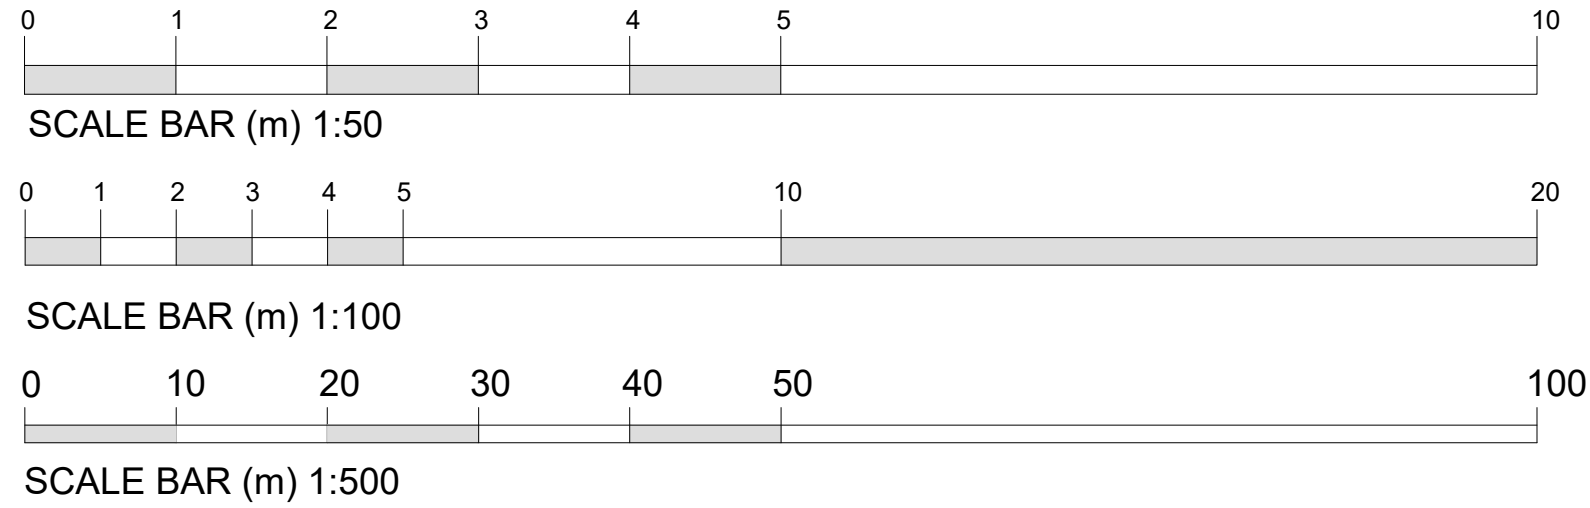


Proposed Front (W) Elevation
Scale 1:100



Proposed Side (N) Elevation
Scale 1:100



Proposed Rear (E) Elevation
Scale 1:100

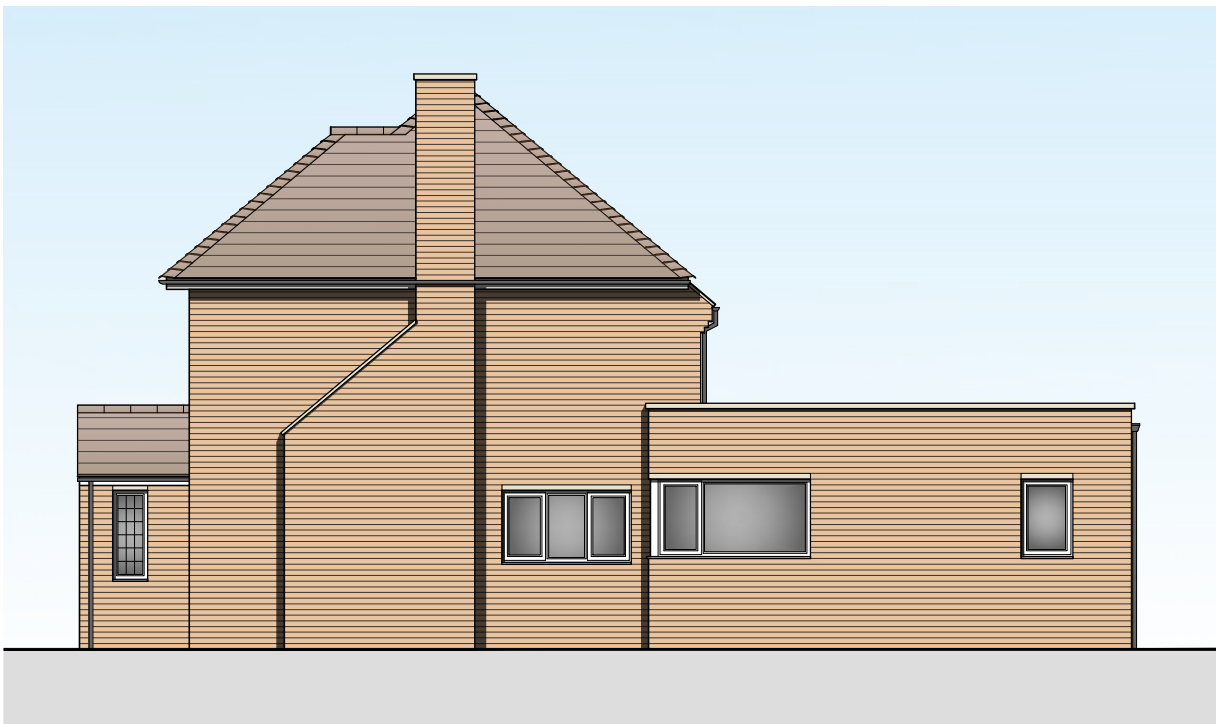

Proposed Side (S) Elevation
Scale 1:100

REV:	DESCRIPTION:	DATE:
A	Amended scheme following client meeting	18.08.2025
PROJECT: SINGLE STOREY REAR EXTENSION		
DRAWING: PROPOSED FLOOR PLAN PROPOSED ELEVATIONS		
SIZE: A1	CLIENT: Mr & Mrs C. Mason	
SCALE: as labelled	DRAWING BY: JC	SHEET: 0507/25/02A

DESCRIPTION:
SINGLE STOREY REAR EXTENSION,
AT WESTBURY, 188 EAUCLIFF ROAD,
MILTON CHAPEL, SPALDING, PE12
6QJ



Do Not Scale From This Drawing

NOTES: THIS DRAWING IS THE PROPERTY OF JC ARCHITECTURAL CONSULTANT. NO UNAUTHORIZED COPYING OR REPRODUCTION IN ANY FORM IS PERMITTED WITHOUT OBTAINING PRIOR WRITTEN PERMISSION FROM JC ARCHITECTURAL CONSULTANT. JC ARCHITECTURAL CONSULTANT RESERVES THE RIGHT TO WITHDRAW THIS INFORMATION AT ANY TIME. ALL DIMENSIONS ARE TO BE CONFIRMED ON SITE BY CONTRACTOR. ANY DISCREPANCIES ARE TO BE REPORTED TO JC ARCHITECTURAL CONSULTANT IMMEDIATELY. THE DESIGN HAS BEEN UNDERTAKEN AS FAR AS POSSIBLE TO AVOID RISKS TO HEALTH AND SAFETY OR TO REDUCE AND CONTROL THE EFFECTS OF ANY UNAVOIDABLE RISK. ANY RELEVANT INFORMATION REGARDING RISKS WHICH ARE NOT ABLE TO BE ELIMINATED WILL BE INCLUDED WITHIN THE PROJECT HEALTH AND SAFETY FILE.