





Front Elevation




Side

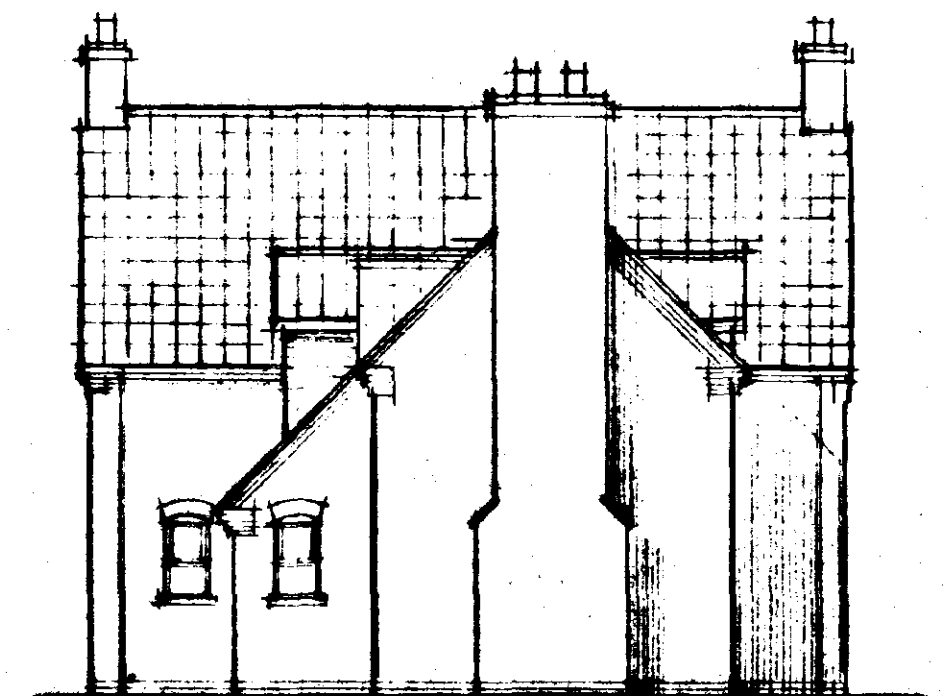


Rear

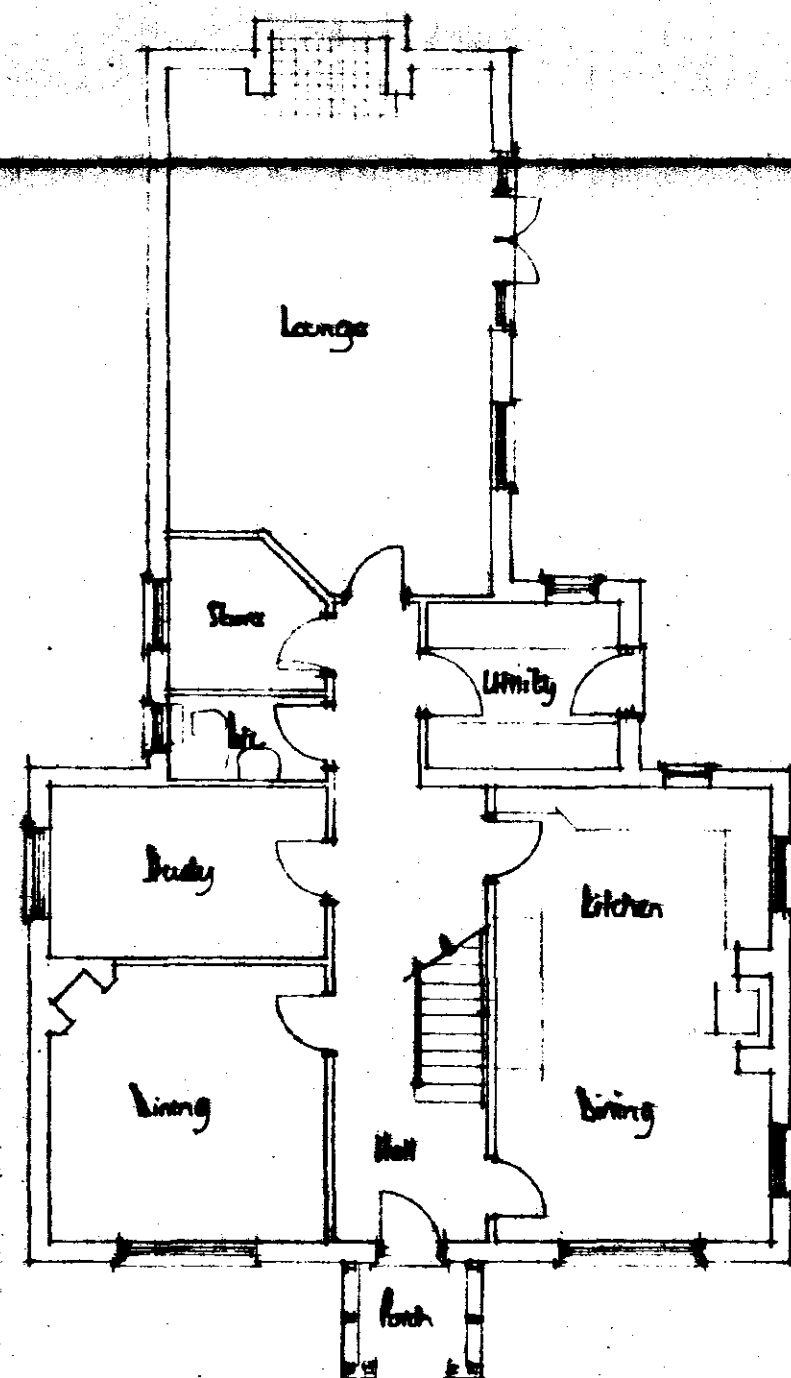

Ground Floor Plan

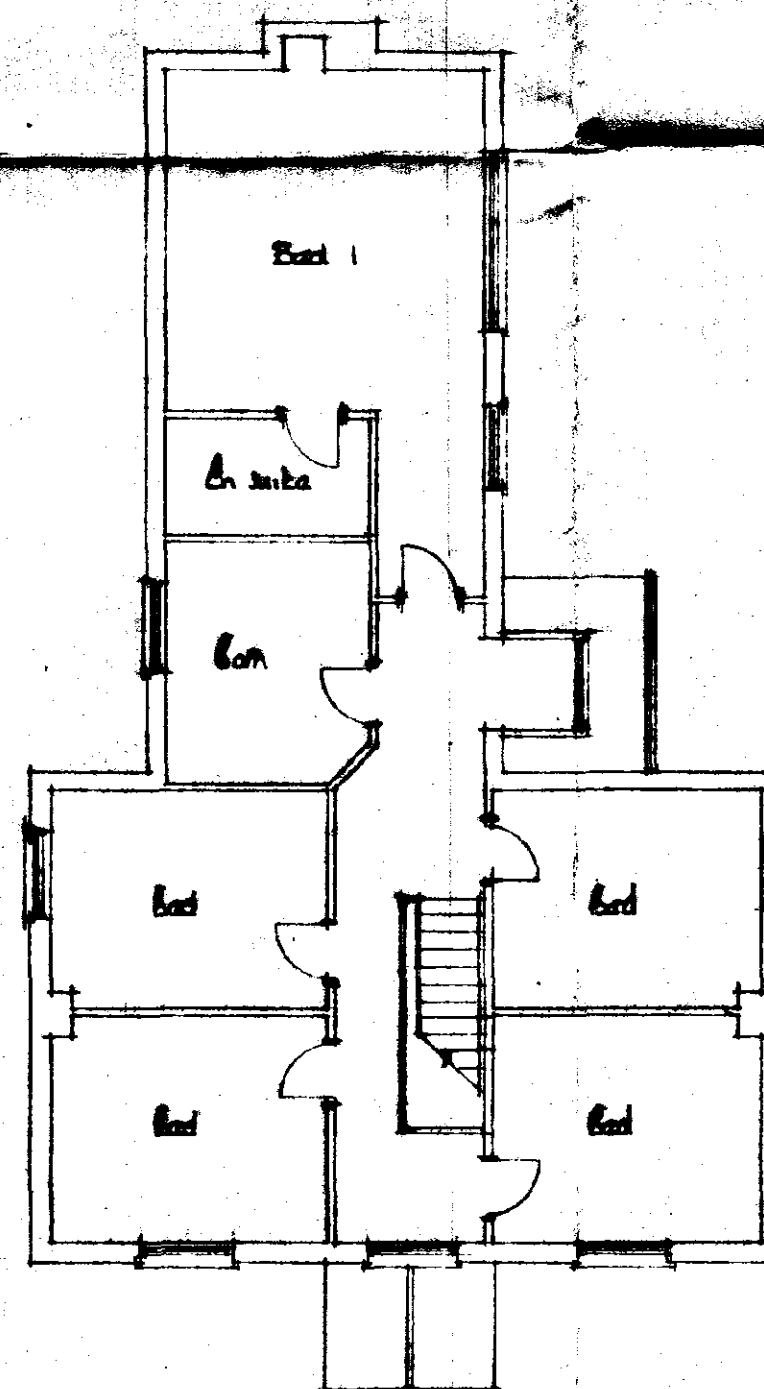

First Floor Plan

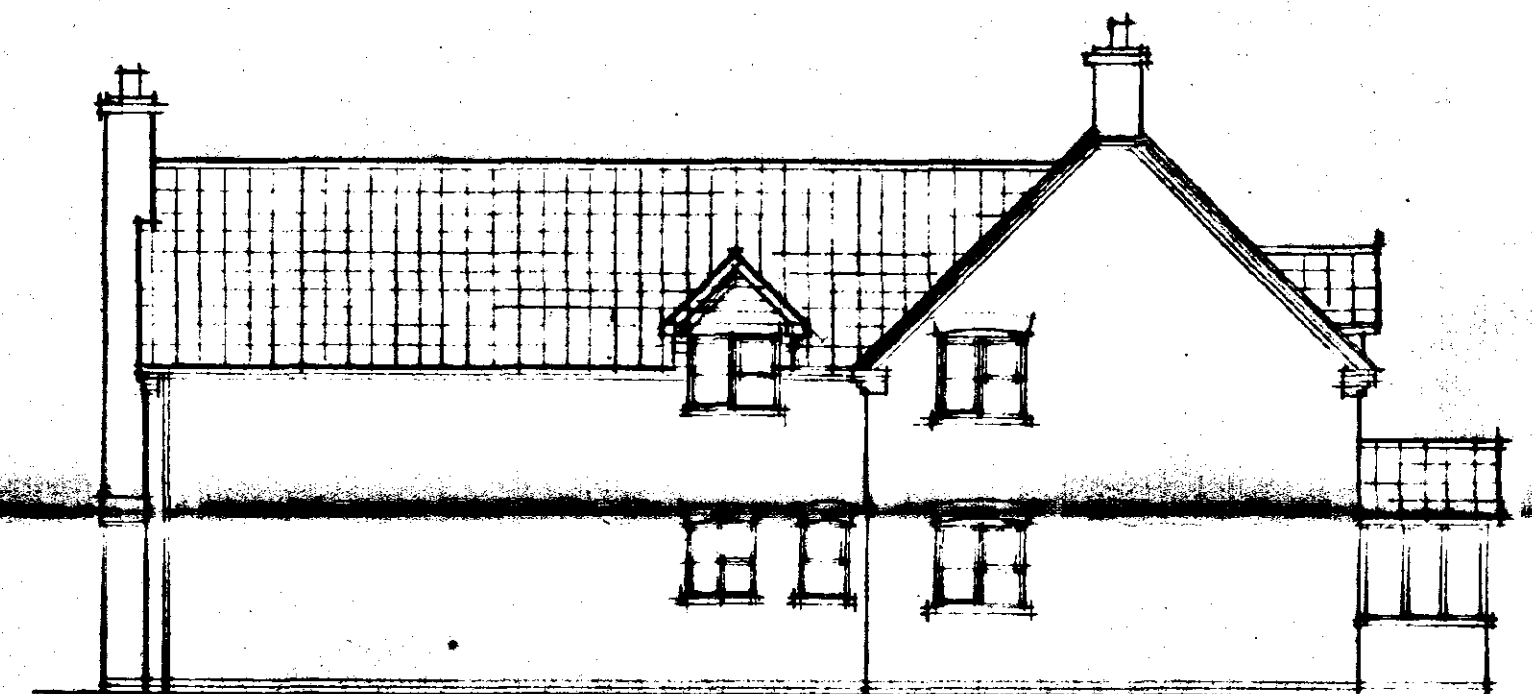

Side


**DETERMINED
PLAN**

SOUTH HOLLAND DC
HOUSING & PLANNING
11 AUG 1998
Ref: 0804/PB


© copyright East Midlands Design Associates "Willow Lodge", Hareshoe Road, Spalding, Lincs. PE11 3JA Tel: Spalding (0773) 787888	
Job Title REPLACEMENT BUILDING AT HOLLY COTTAGE FELMATE ROAD MOUNTAIN CAMP, AU MR. & MRS. L. ALDERSON	
Drawing Title Plans & Elevations	
Scale 1:100	
Date July 98	Drawn by DL
Dwg No. 98/18/01.	Rev



Front Elevation

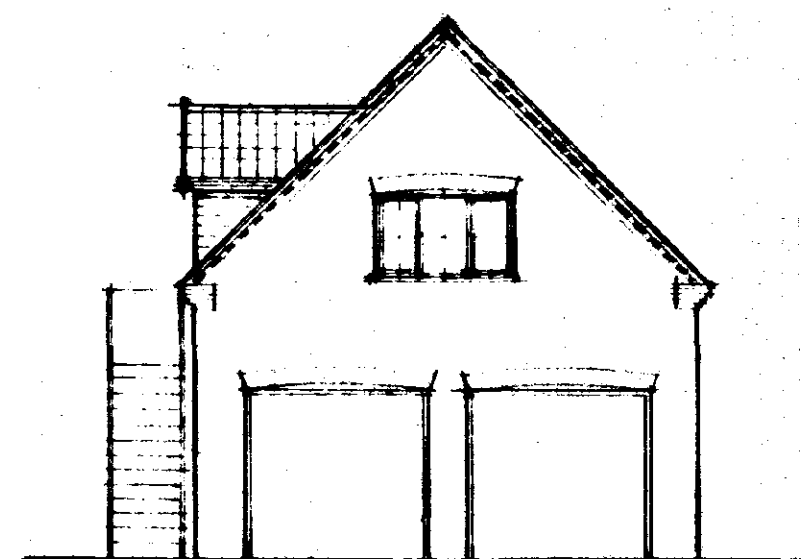


Side

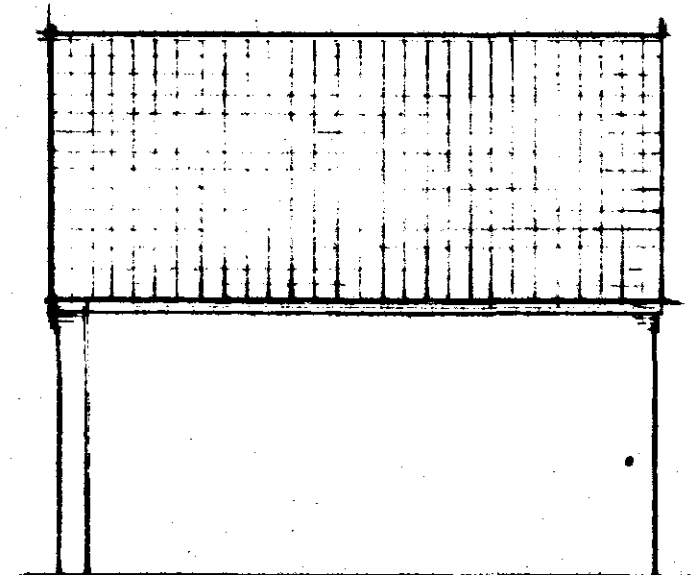


Rear


DELETED

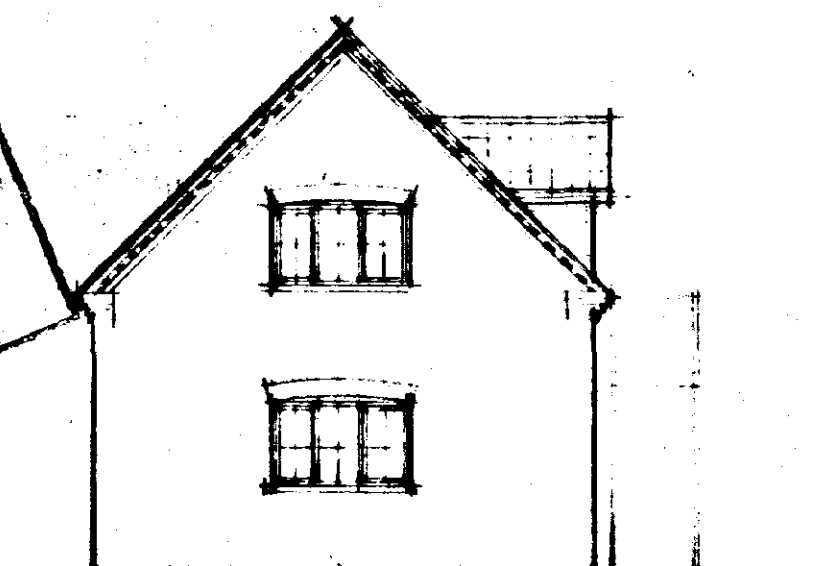

Side

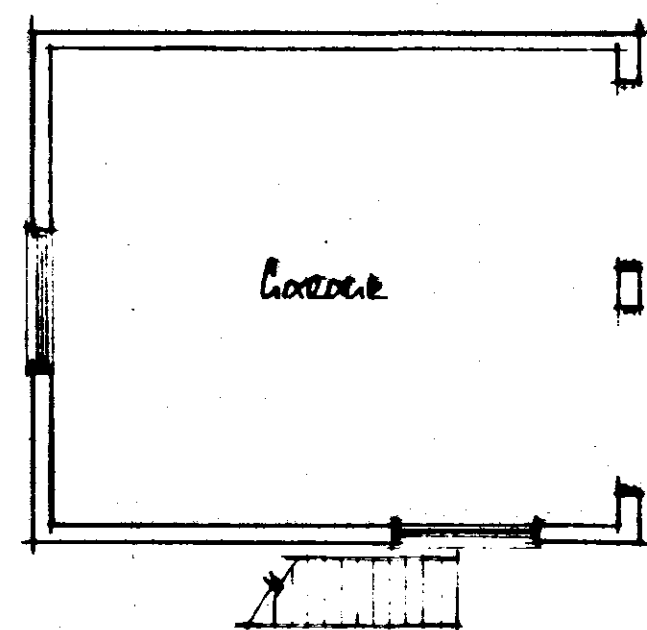

Ground Floor Plan

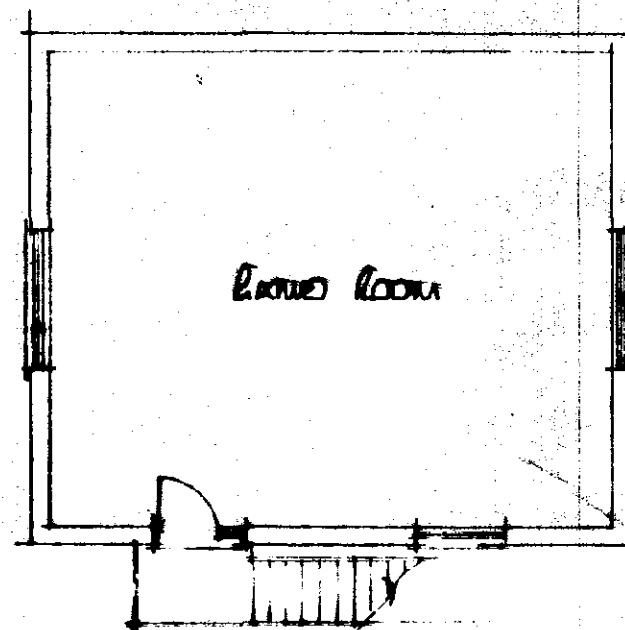

First Floor Plan

A		Date	Revisions

© copyright

East Midlands Design Associates



"Willow Lodge",
Horseshoe Road,
Spalding
Lincs PE11 3JA
Tel: Spalding (0775) 767968

Client

Mr & Mrs L Anderson

Job Title

Replacement Shellings at
Horn Cottage
Fenwick Road
Moulton Chapel
Spalding

Drawing Title

Plans & Elevations of
Ground with lower room over

Scale 1:100

Date 11 Aug 98

Drawn by AL

Drg. No.

98/18/02

Rev

SOUTH HOLLAND DC
HOUSING & PLANNING
11 AUG 1998
Ref: 0804/98