





PROPOSED SIDE ELEVATION
SCALE 1:50

PROPOSED REAR ELEVATION
SCALE 1:50

PROPOSED FRONT ELEVATION
SCALE 1:50

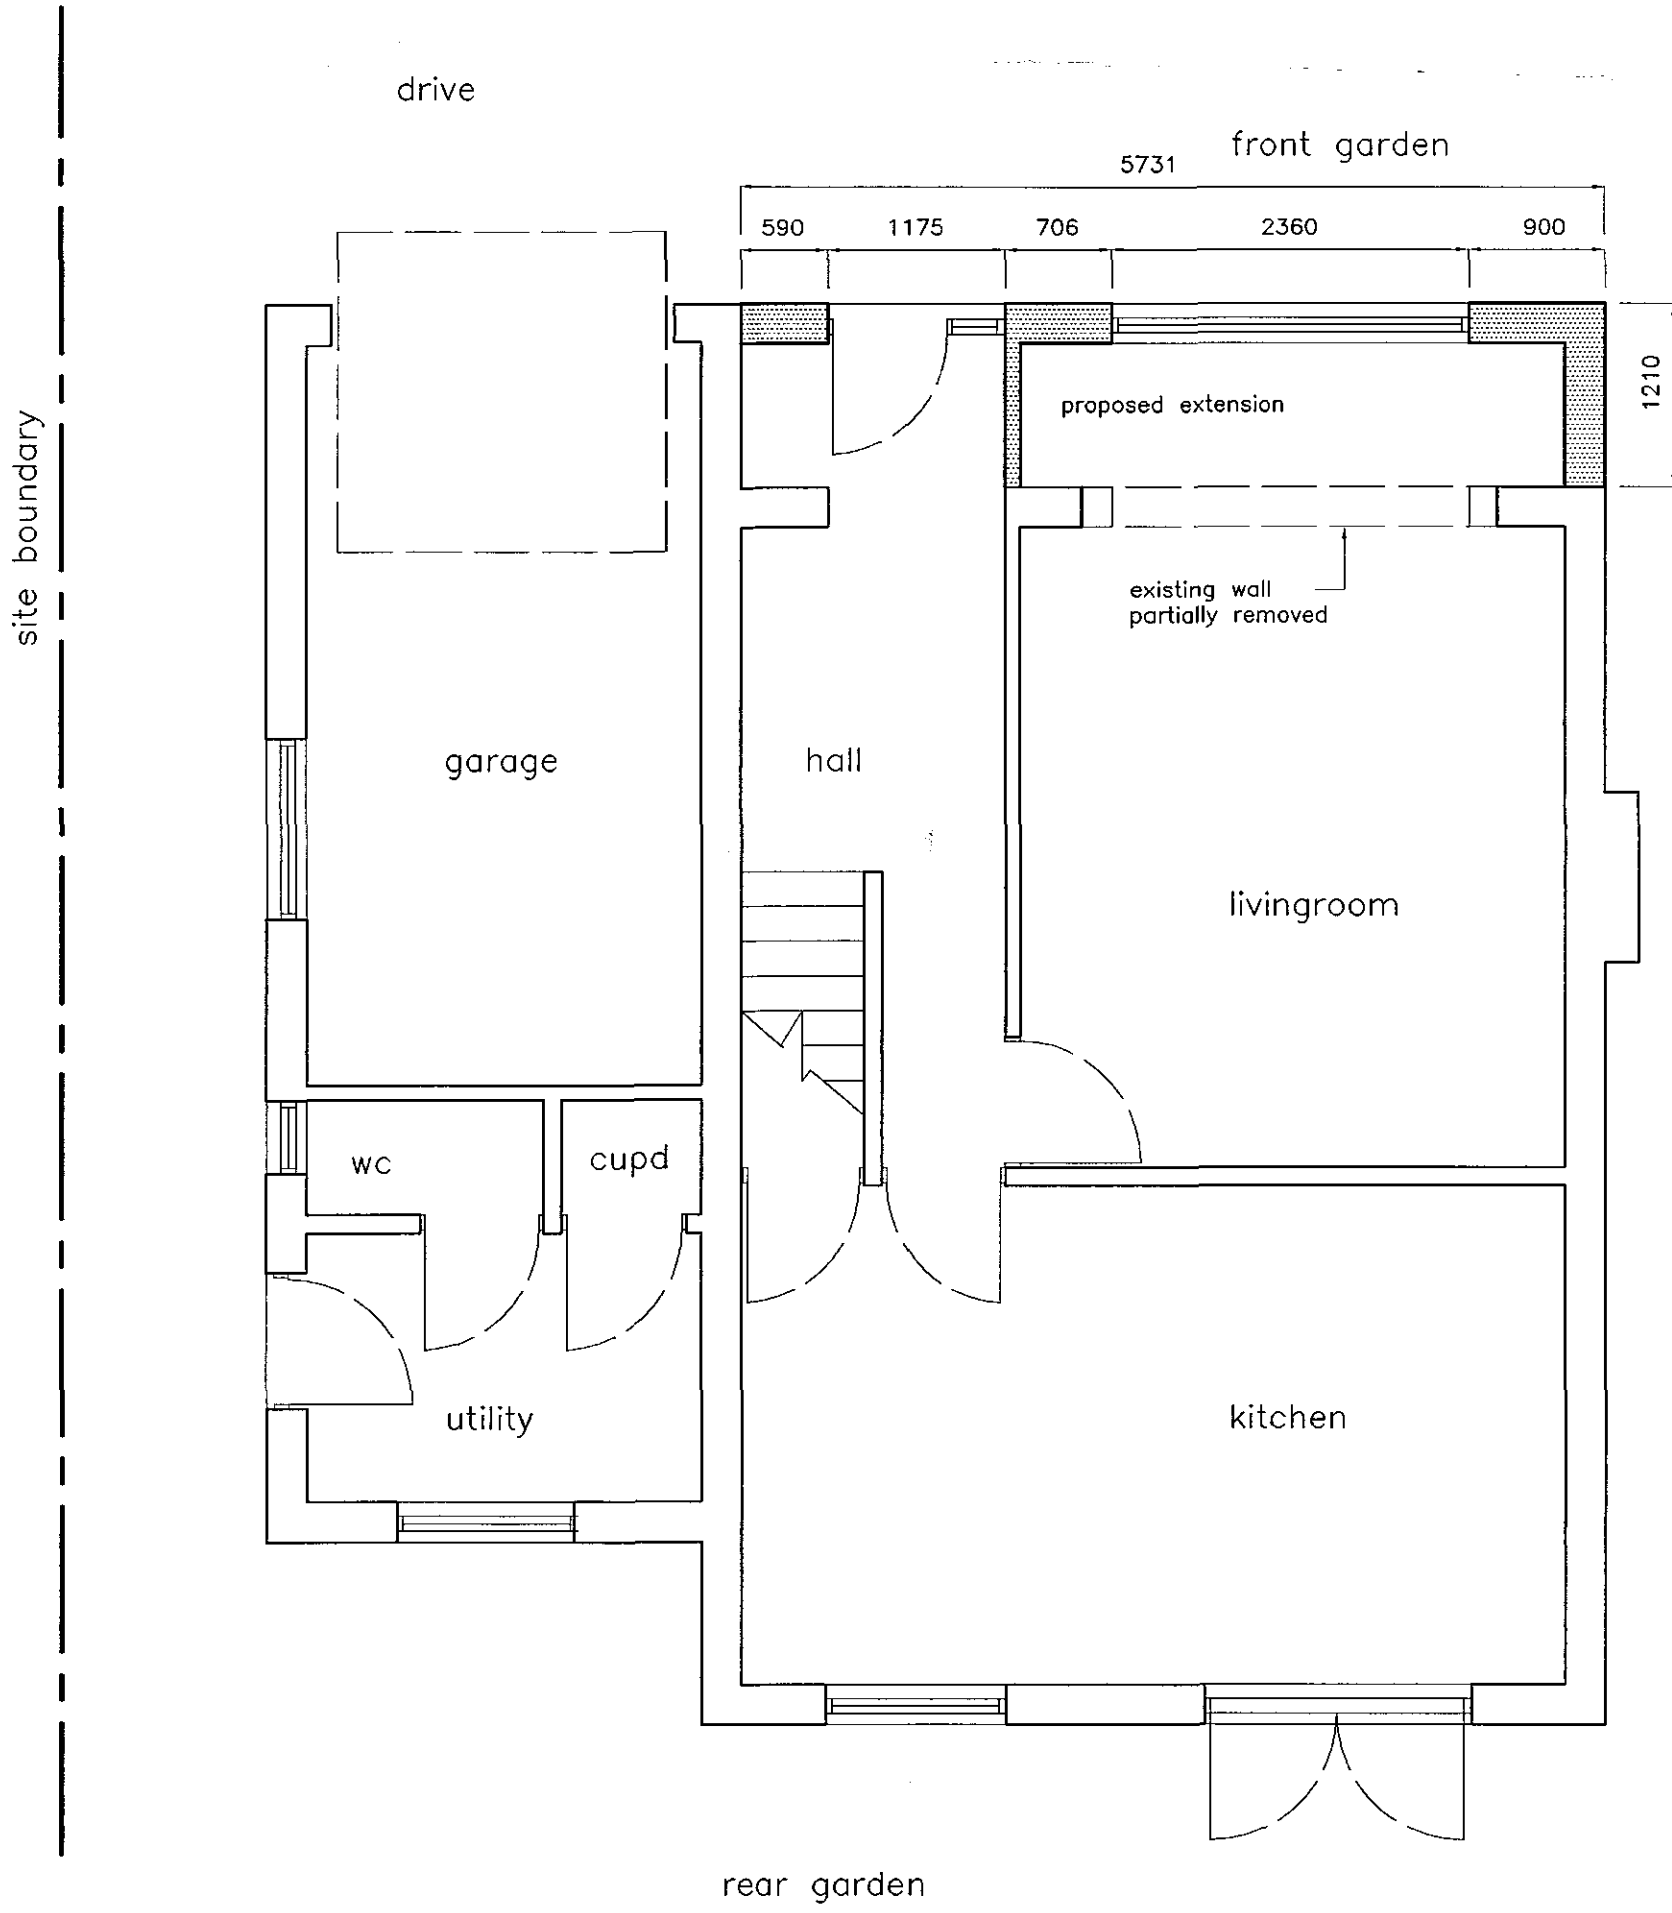

PROPOSED GROUND FLOOR PLAN
SCALE 1:50

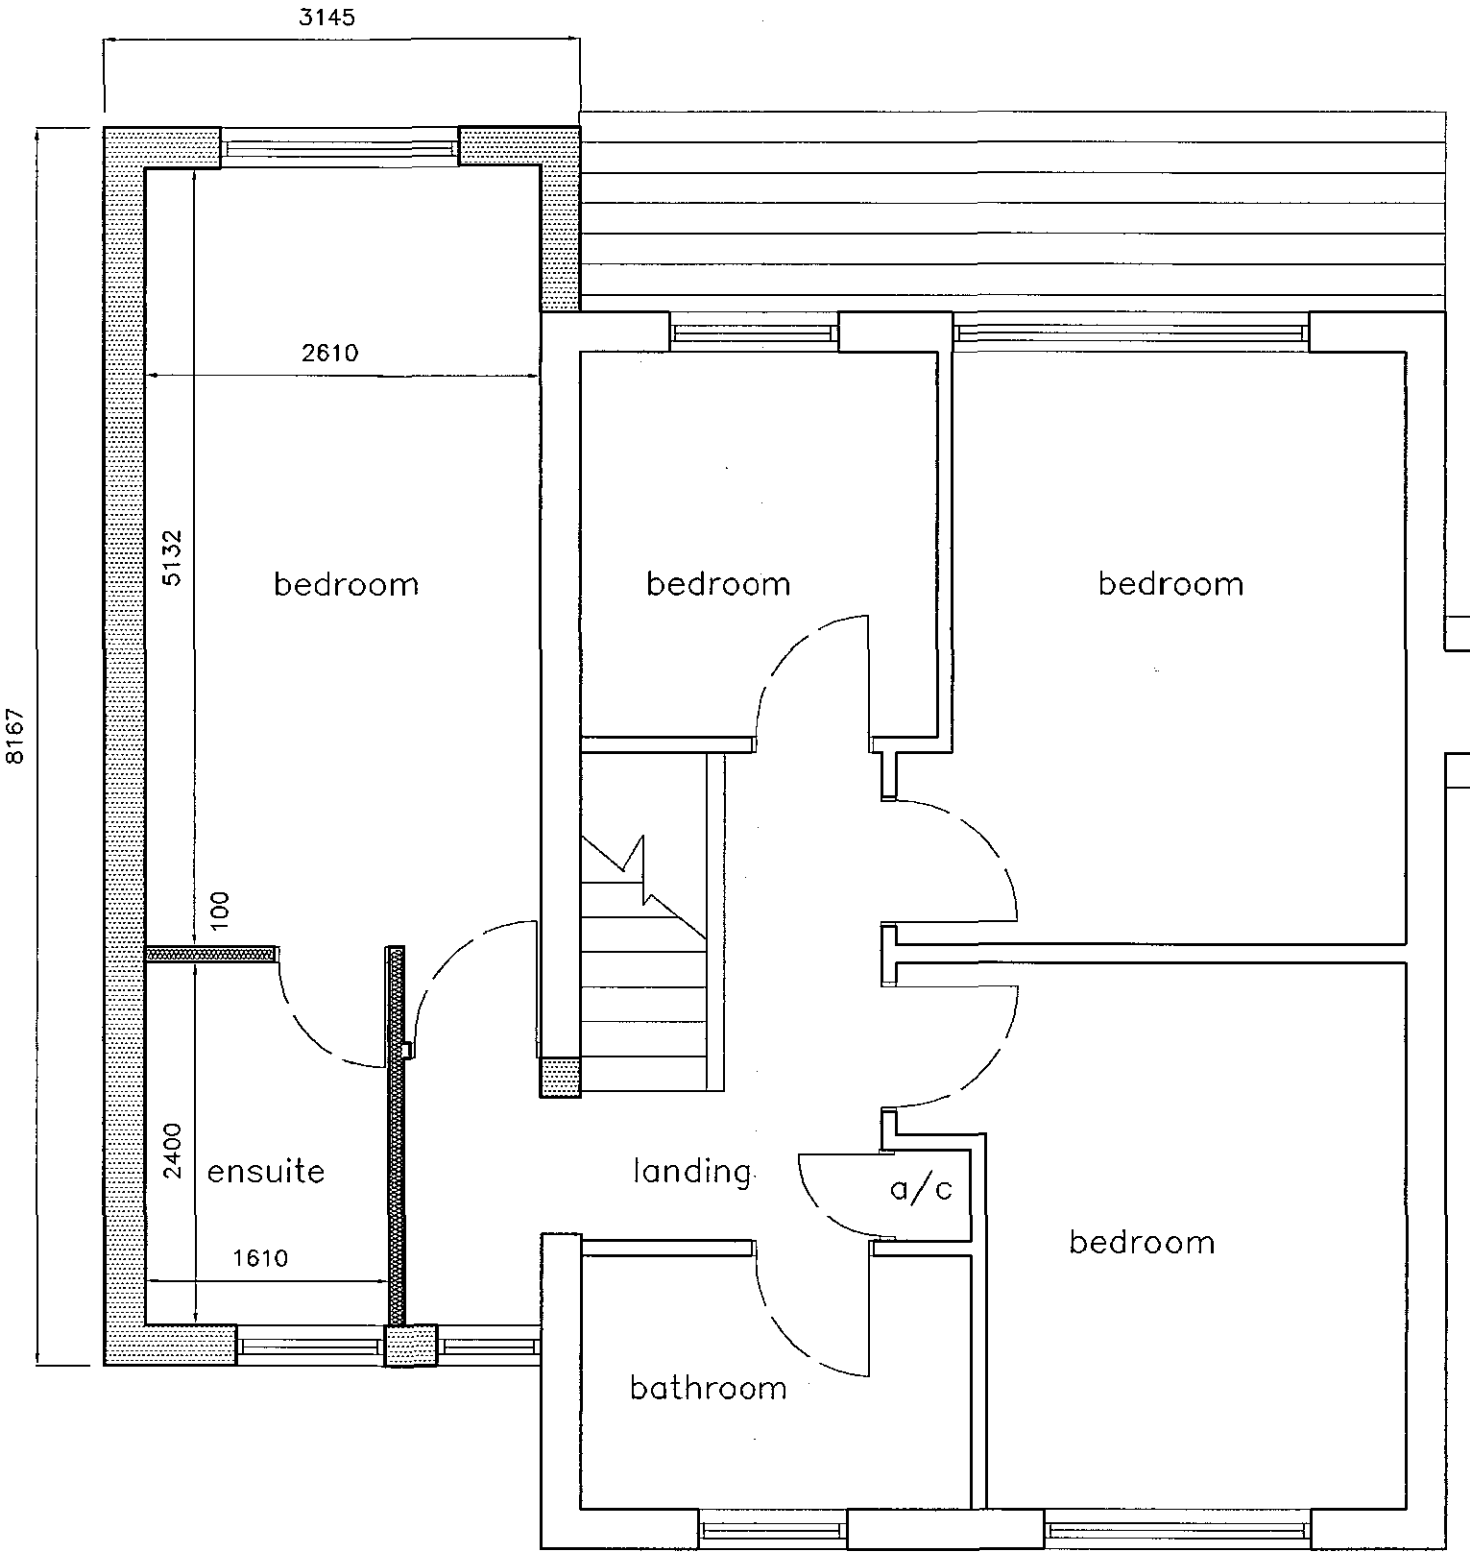

PROPOSED FIRST FLOOR PLAN
SCALE 1:50

- Notes
1. All dimensions must be checked on site by the Contractor.
 2. Written dimensions to take precedence over scaled dimensions.
 3. Drawings to be used inconjunction with specification and any Structural Engineers and/or manufacturers written information

**DETERMINED
PLAN**

SHDC
Planning & Development
22 JUN 2004
Ref: 0832/04

Revisions	Date	Description
Amendments		

GOODING DESIGN

26 Fane Road Peterborough PE4 6ES
Telephone 01733 324065

PROJECT PROPOSED EXTENSION TO 4 MAWFORD CLOSE MOULTON SEA END			
DRAWING NUMBER 150304/01		REVISION	
DRAWING TITLE PROPOSED SCHEME			
SCALE 1:50	SKETCH PLAN		TENDER ONLY
DATE MAR 04	DETAIL DESIGN	CONSTRUCTION * AS-BUILT *	