





EXISTING SIDE ELEVATION
SCALE 1:50

EXISTING REAR ELEVATION
SCALE 1:50

EXISTING FRONT ELEVATION
SCALE 1:50

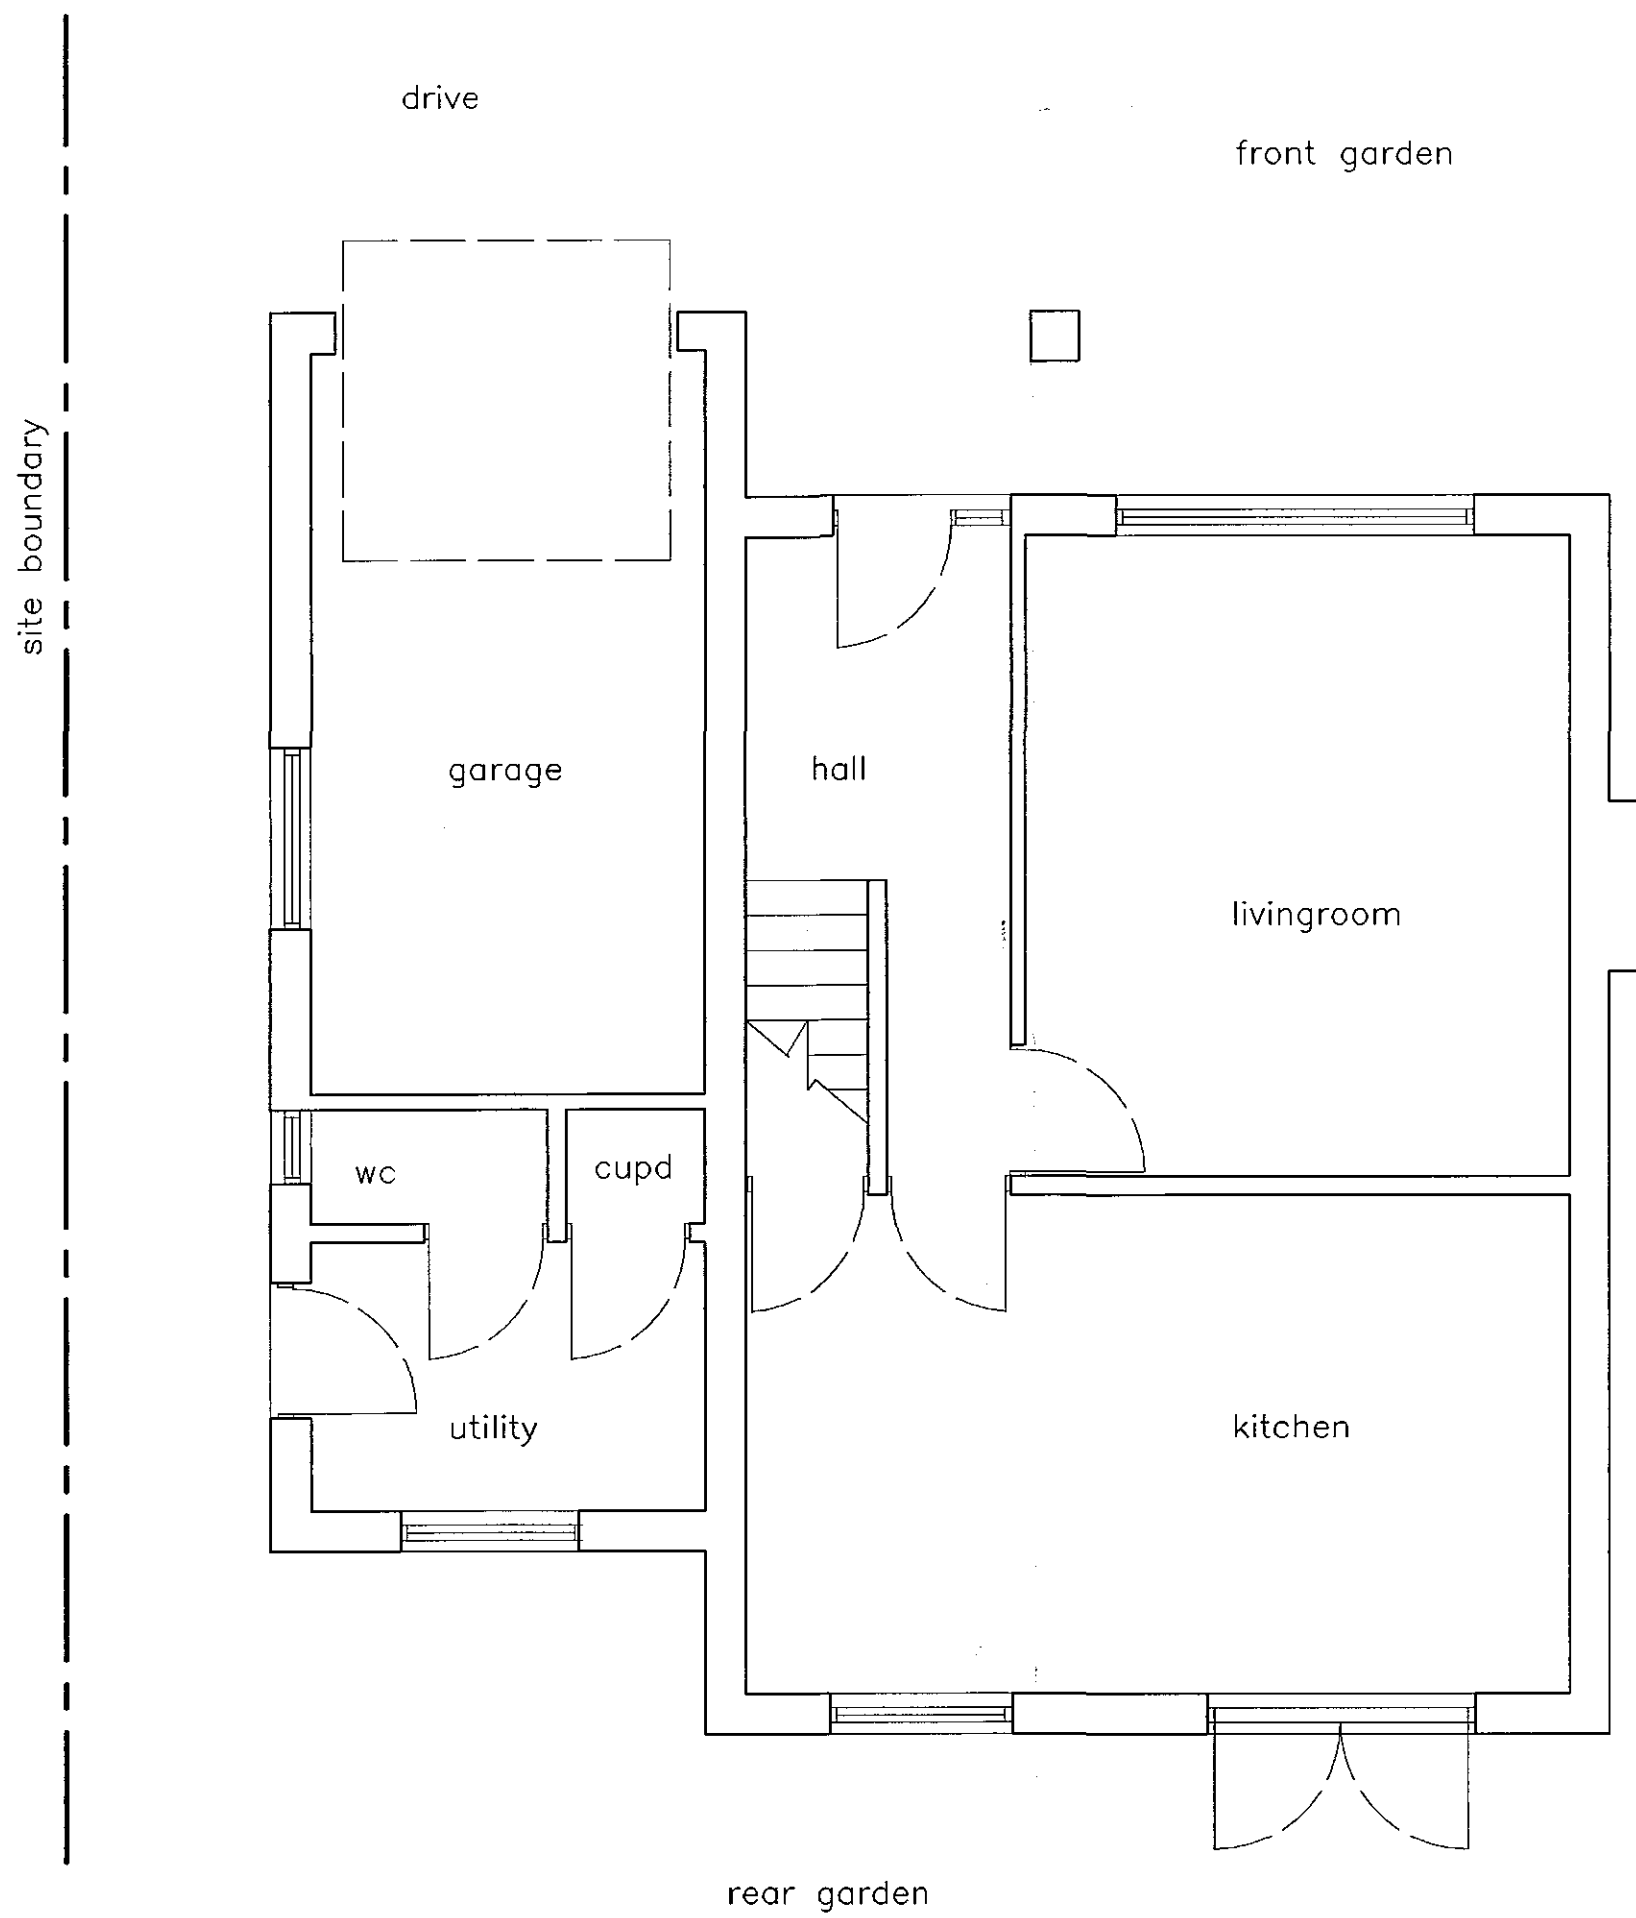

EXISTING GROUND FLOOR PLAN
SCALE 1:50

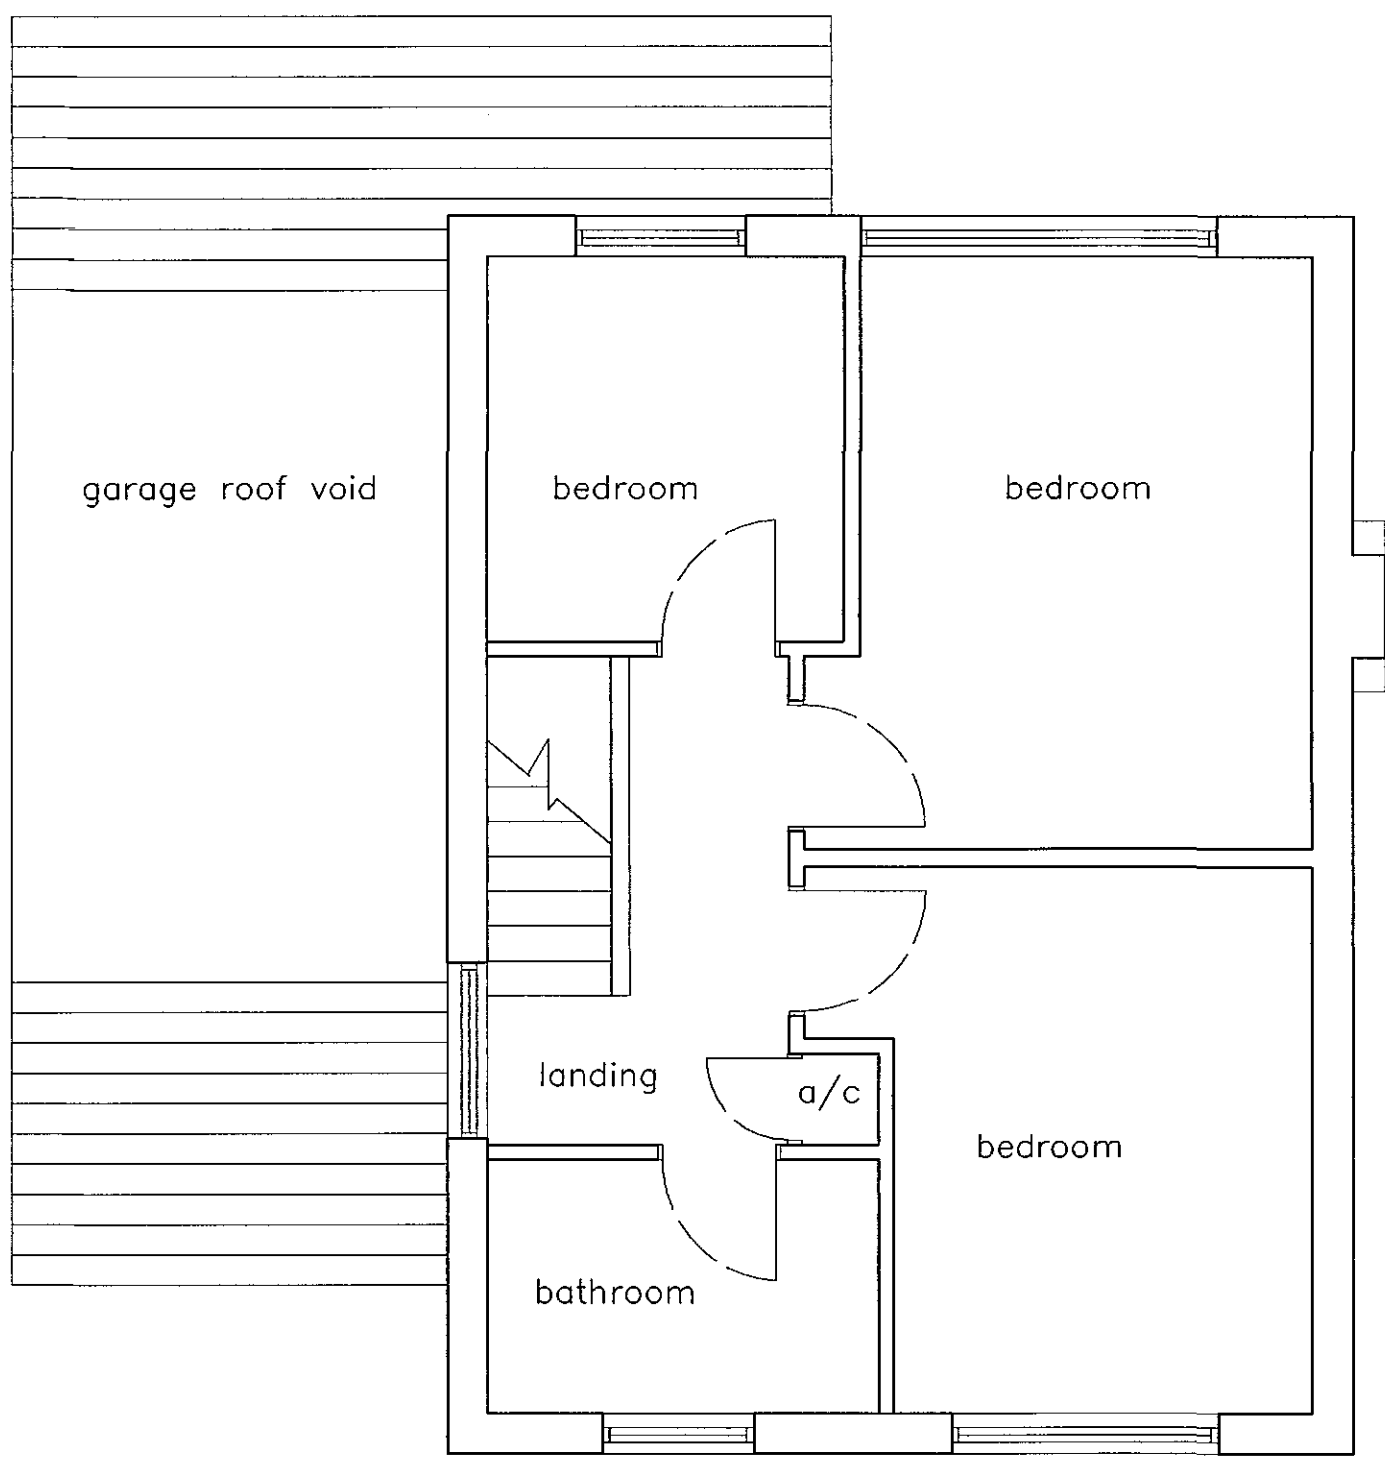

EXISTING FIRST FLOOR PLAN
SCALE 1:50

- Notes
1. All dimensions must be checked on site by the Contractor.
 2. Written dimensions to take precedence over scaled dimensions.
 3. Drawings to be used inconjunction with specification and any Structural Engineers and/or manufacturers written information

DETERMINED
PLAN

SHOC
Planning & Development
2 2 JUN 2004
Ref: 0832104

Revisions Date Description

Amendments

GOODING DESIGN

26 Fane Road Peterborough PE4 6ES
Telephone 01733 324065

PROJECT: PROPOSED EXTENSION TO 4 MAWFORD
CLOSE MOULTON SEA END

DRAWING NUMBER	150304/02	REVISION
----------------	-----------	----------

DRAWING TITLE
EXISTING PLANS & ELEVATIONS

SCALE	1:50	SKETCH PLAN		TENDER ONLY
DATE	MAR 04	DETAIL DESIGN	0	CONSTRUCTION * AS-BUILT *