


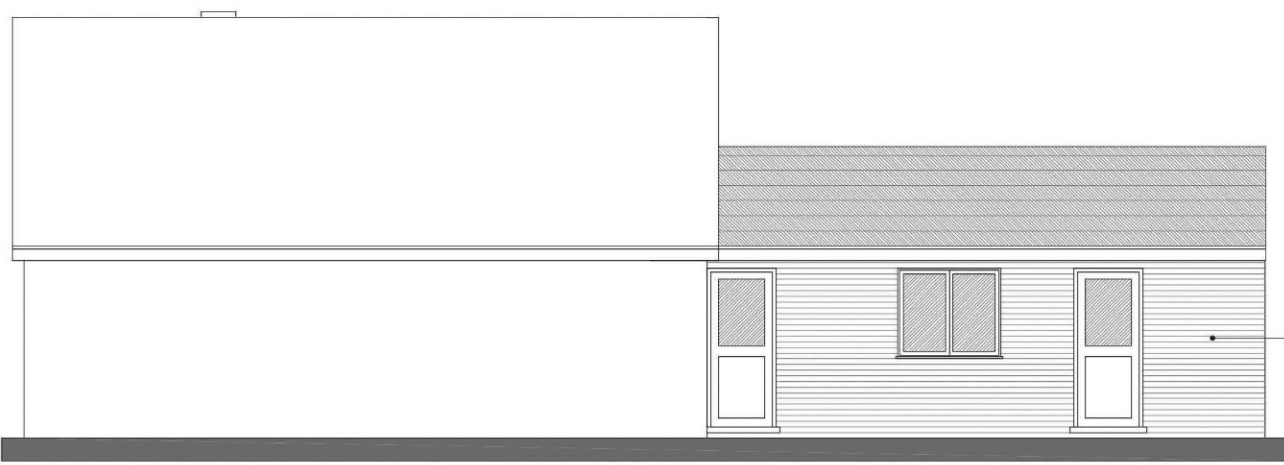
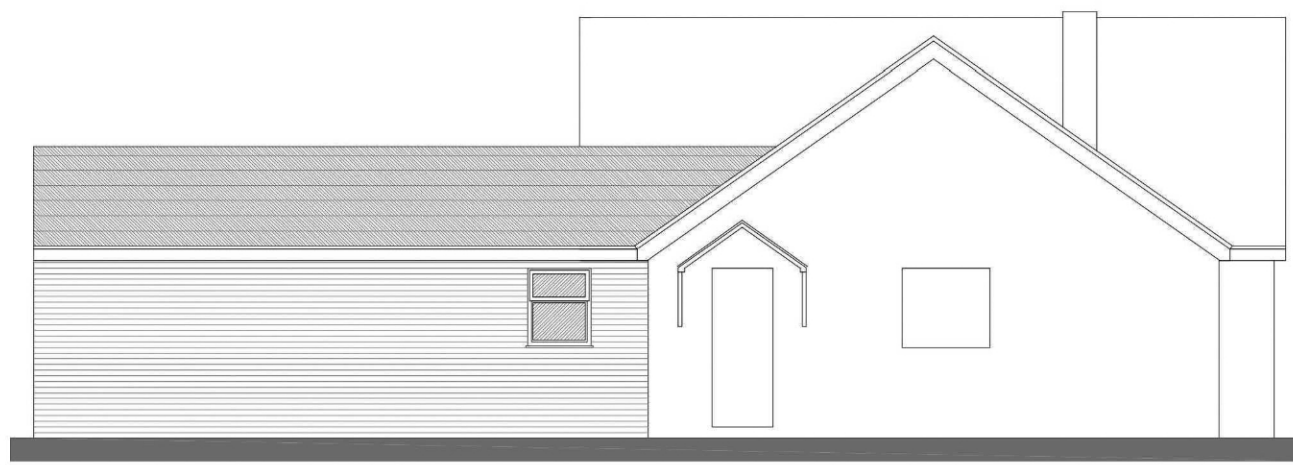
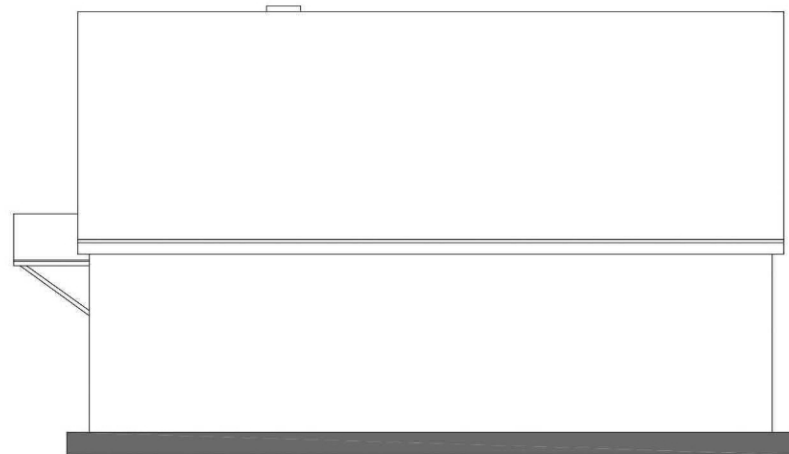


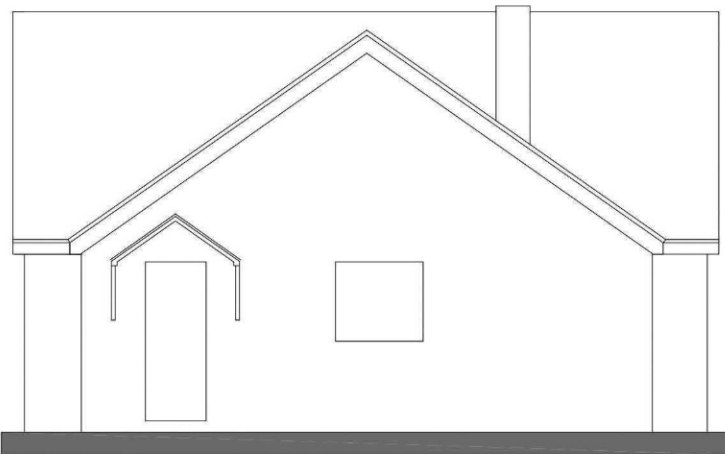

PROPOSED ELEVATIONS

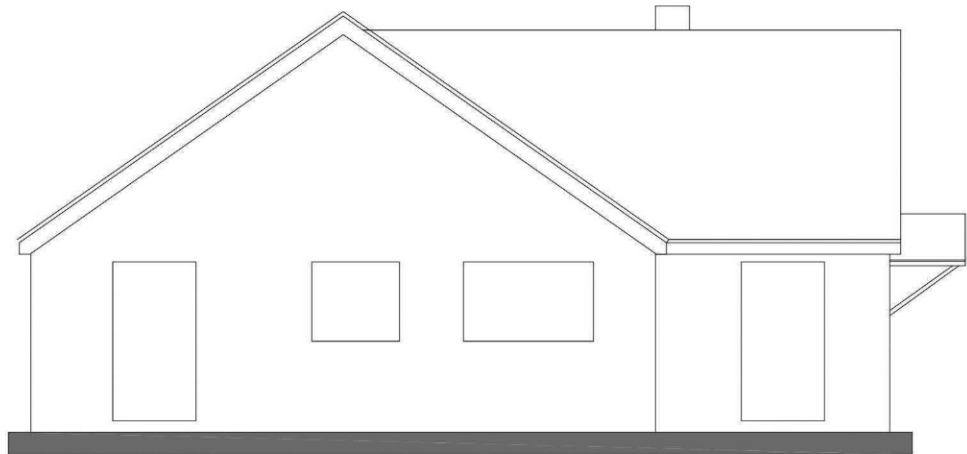

EXISTING ELEVATIONS

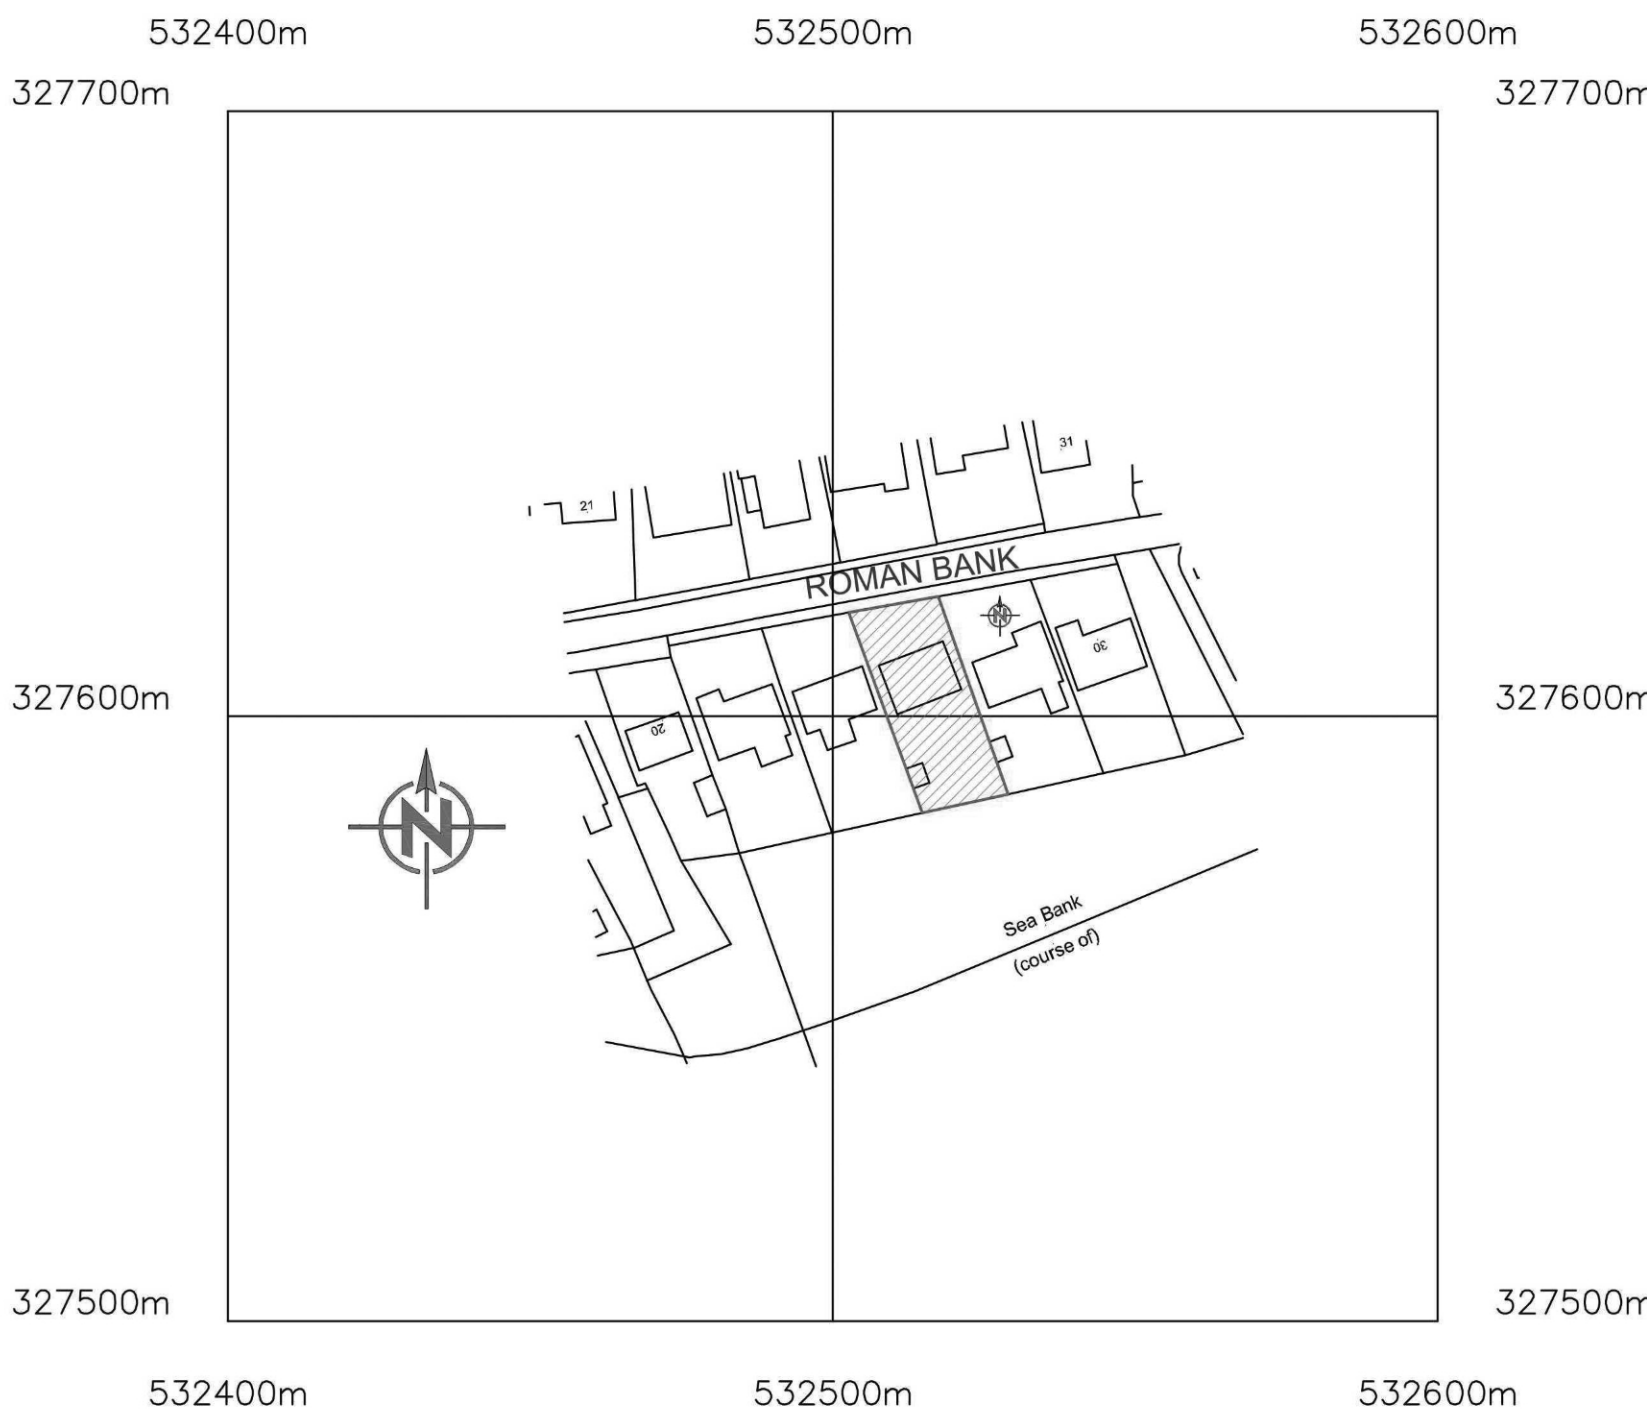

?Crown Copyright and database rights 2025 OS Licence no. 100019980

LOCATION PLAN 1:1250



EXISTING FLOOR PLAN



PROPOSED FLOOR PLAN



PROPOSED BLOCK PLAN

A	Revision	06/10/25	AWM	Drawn	Reduction in length of extension
		Date		Description	
Client	Michele Elston				
Project	Extension and alteration to 26 Roman Bank Moulton Seas End				
Drawing	Sketch Design				
Scale	1:50,1:200 @ A1	Drawn	AWM	Checked	TAC
		Date	23/07/2025		
Trevor A Clay RIBA Ltd, 14 Old Fendike Road, Weston Hills, Spalding, Lincs. PE126DD					07778 597975
01406 380027					trevor@tacarchitects.co.uk
					www.tacarchitects.co.uk

