



PROPOSED ELEVATIONS



EXISTING ELEVATIONS

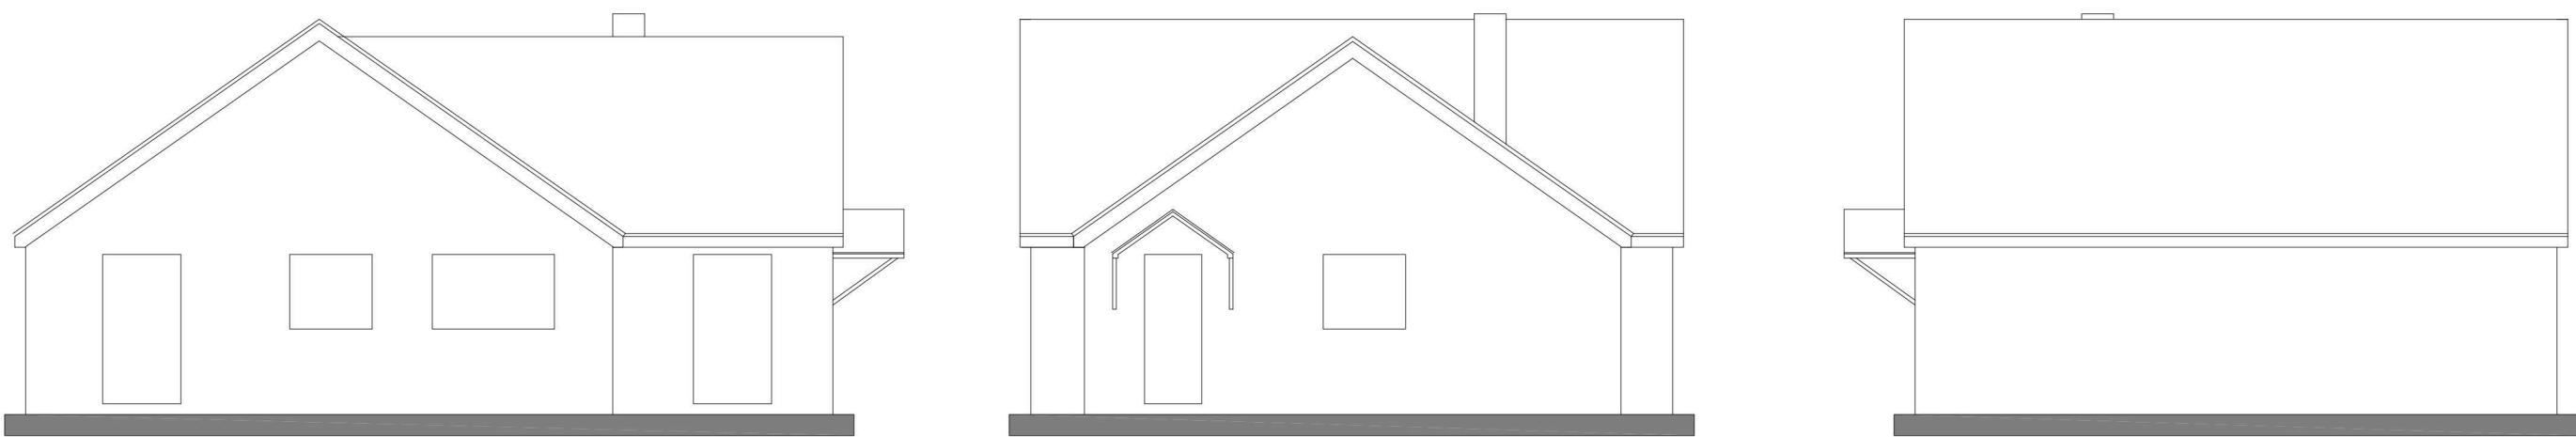


EXISTING FLOOR PLAN

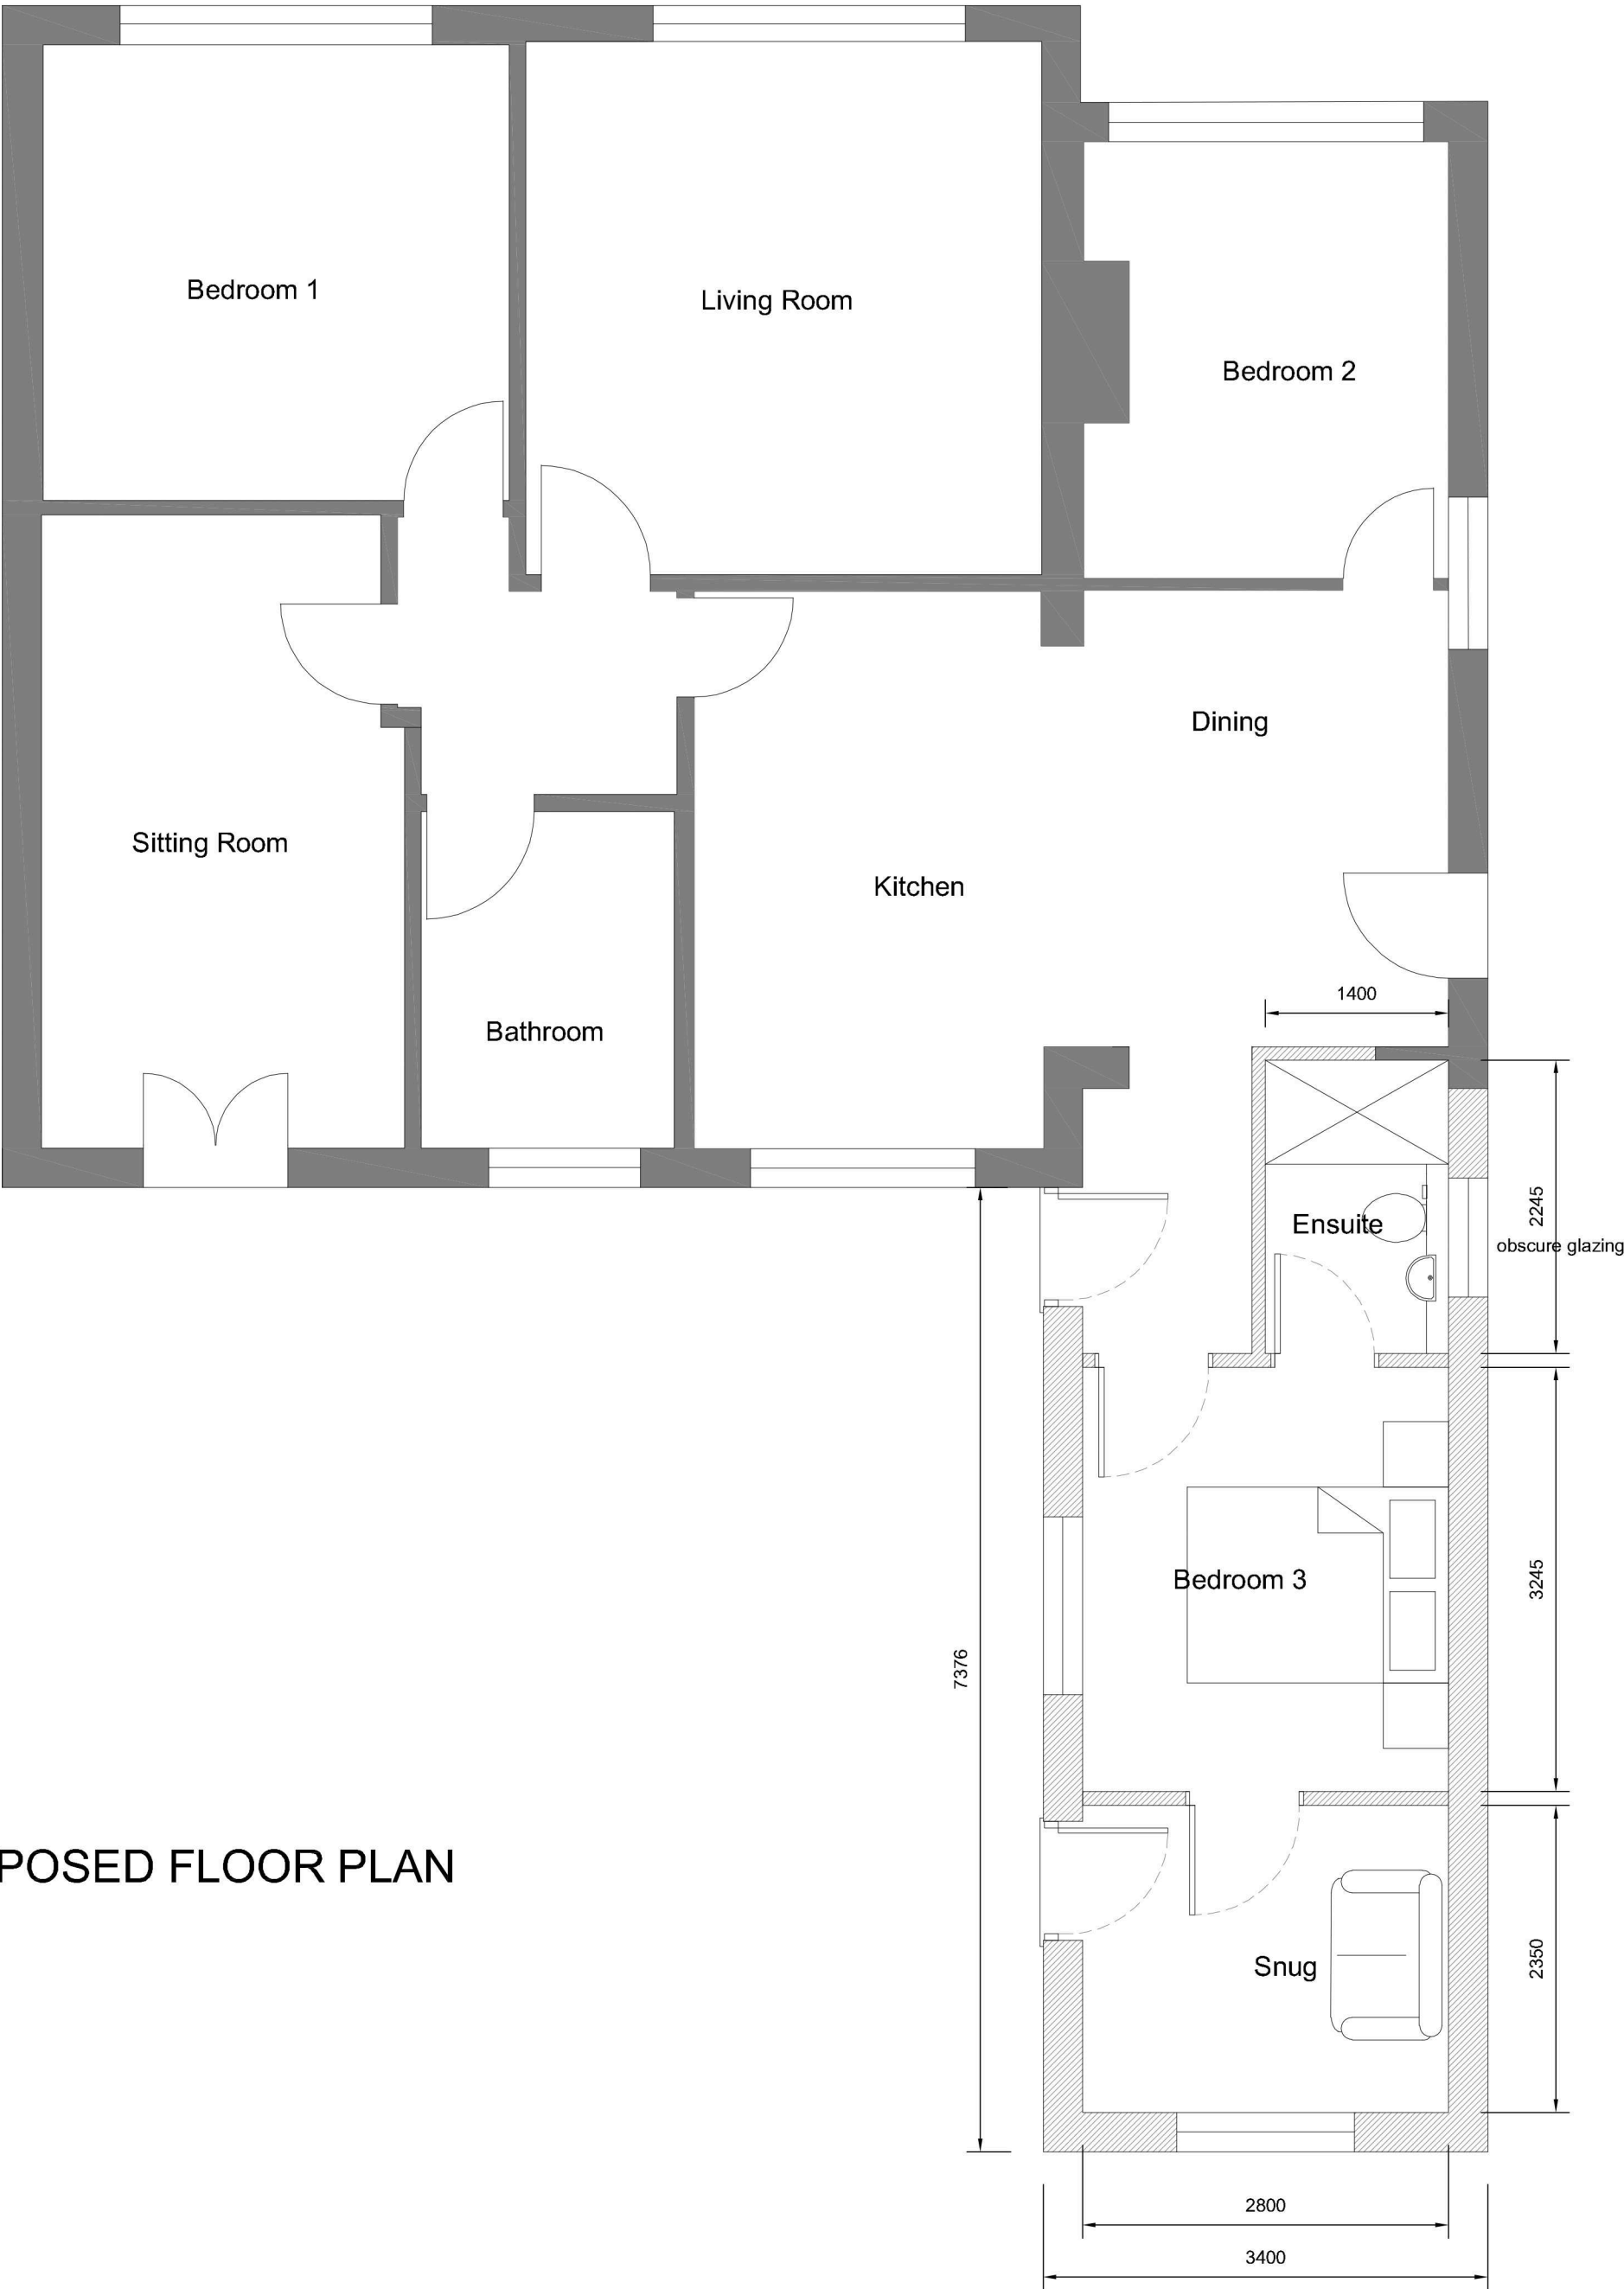

PROPOSED FLOOR PLAN



LOCATION PLAN 1:1250

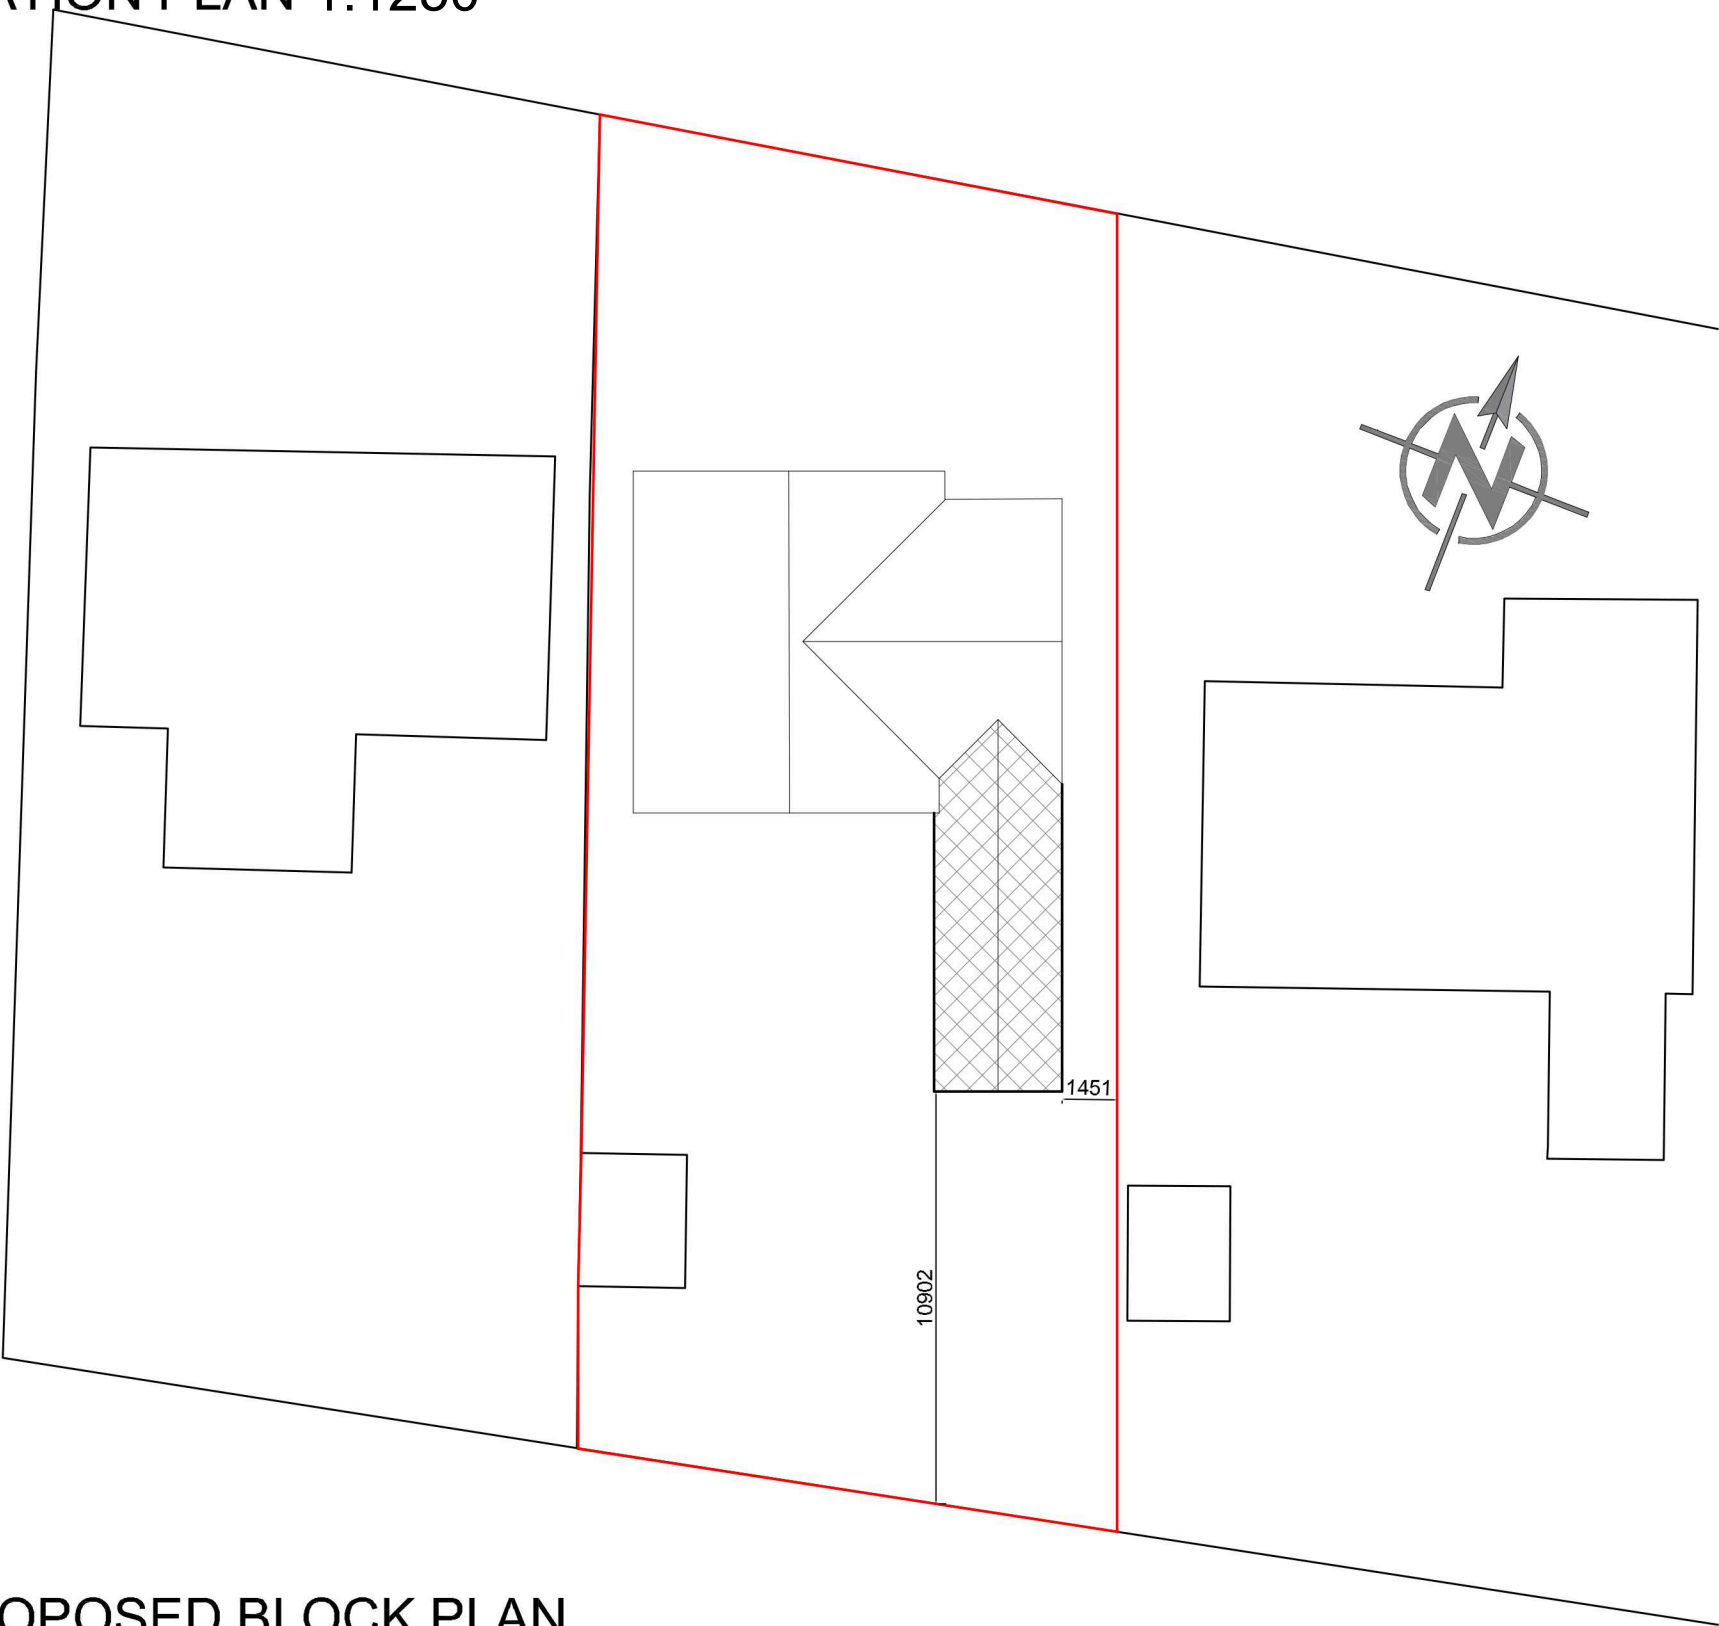

PROPOSED BLOCK PLAN

Revision	Date	Drawn	Description
Client	Michele Elston		
Project	Extension and alteration to 26 Roman Bank Moulton Seas End		
Drawing	Prior Approval: Larger Home Extension		
Scale	1:50, 1:100, 1:200	Drawn	AWM
Checked	TAC	Date	23/07/2025
Drawing No.	25/684/PA/002		
Trevor A Clay RIBA Ltd, 14 Old Fendike Road, Weston Hills, Spalding, Lincs. PE126DD			
01406 380027 07778 597975 trevor@tacarchitects.co.uk www.tacarchitects.co.uk			