
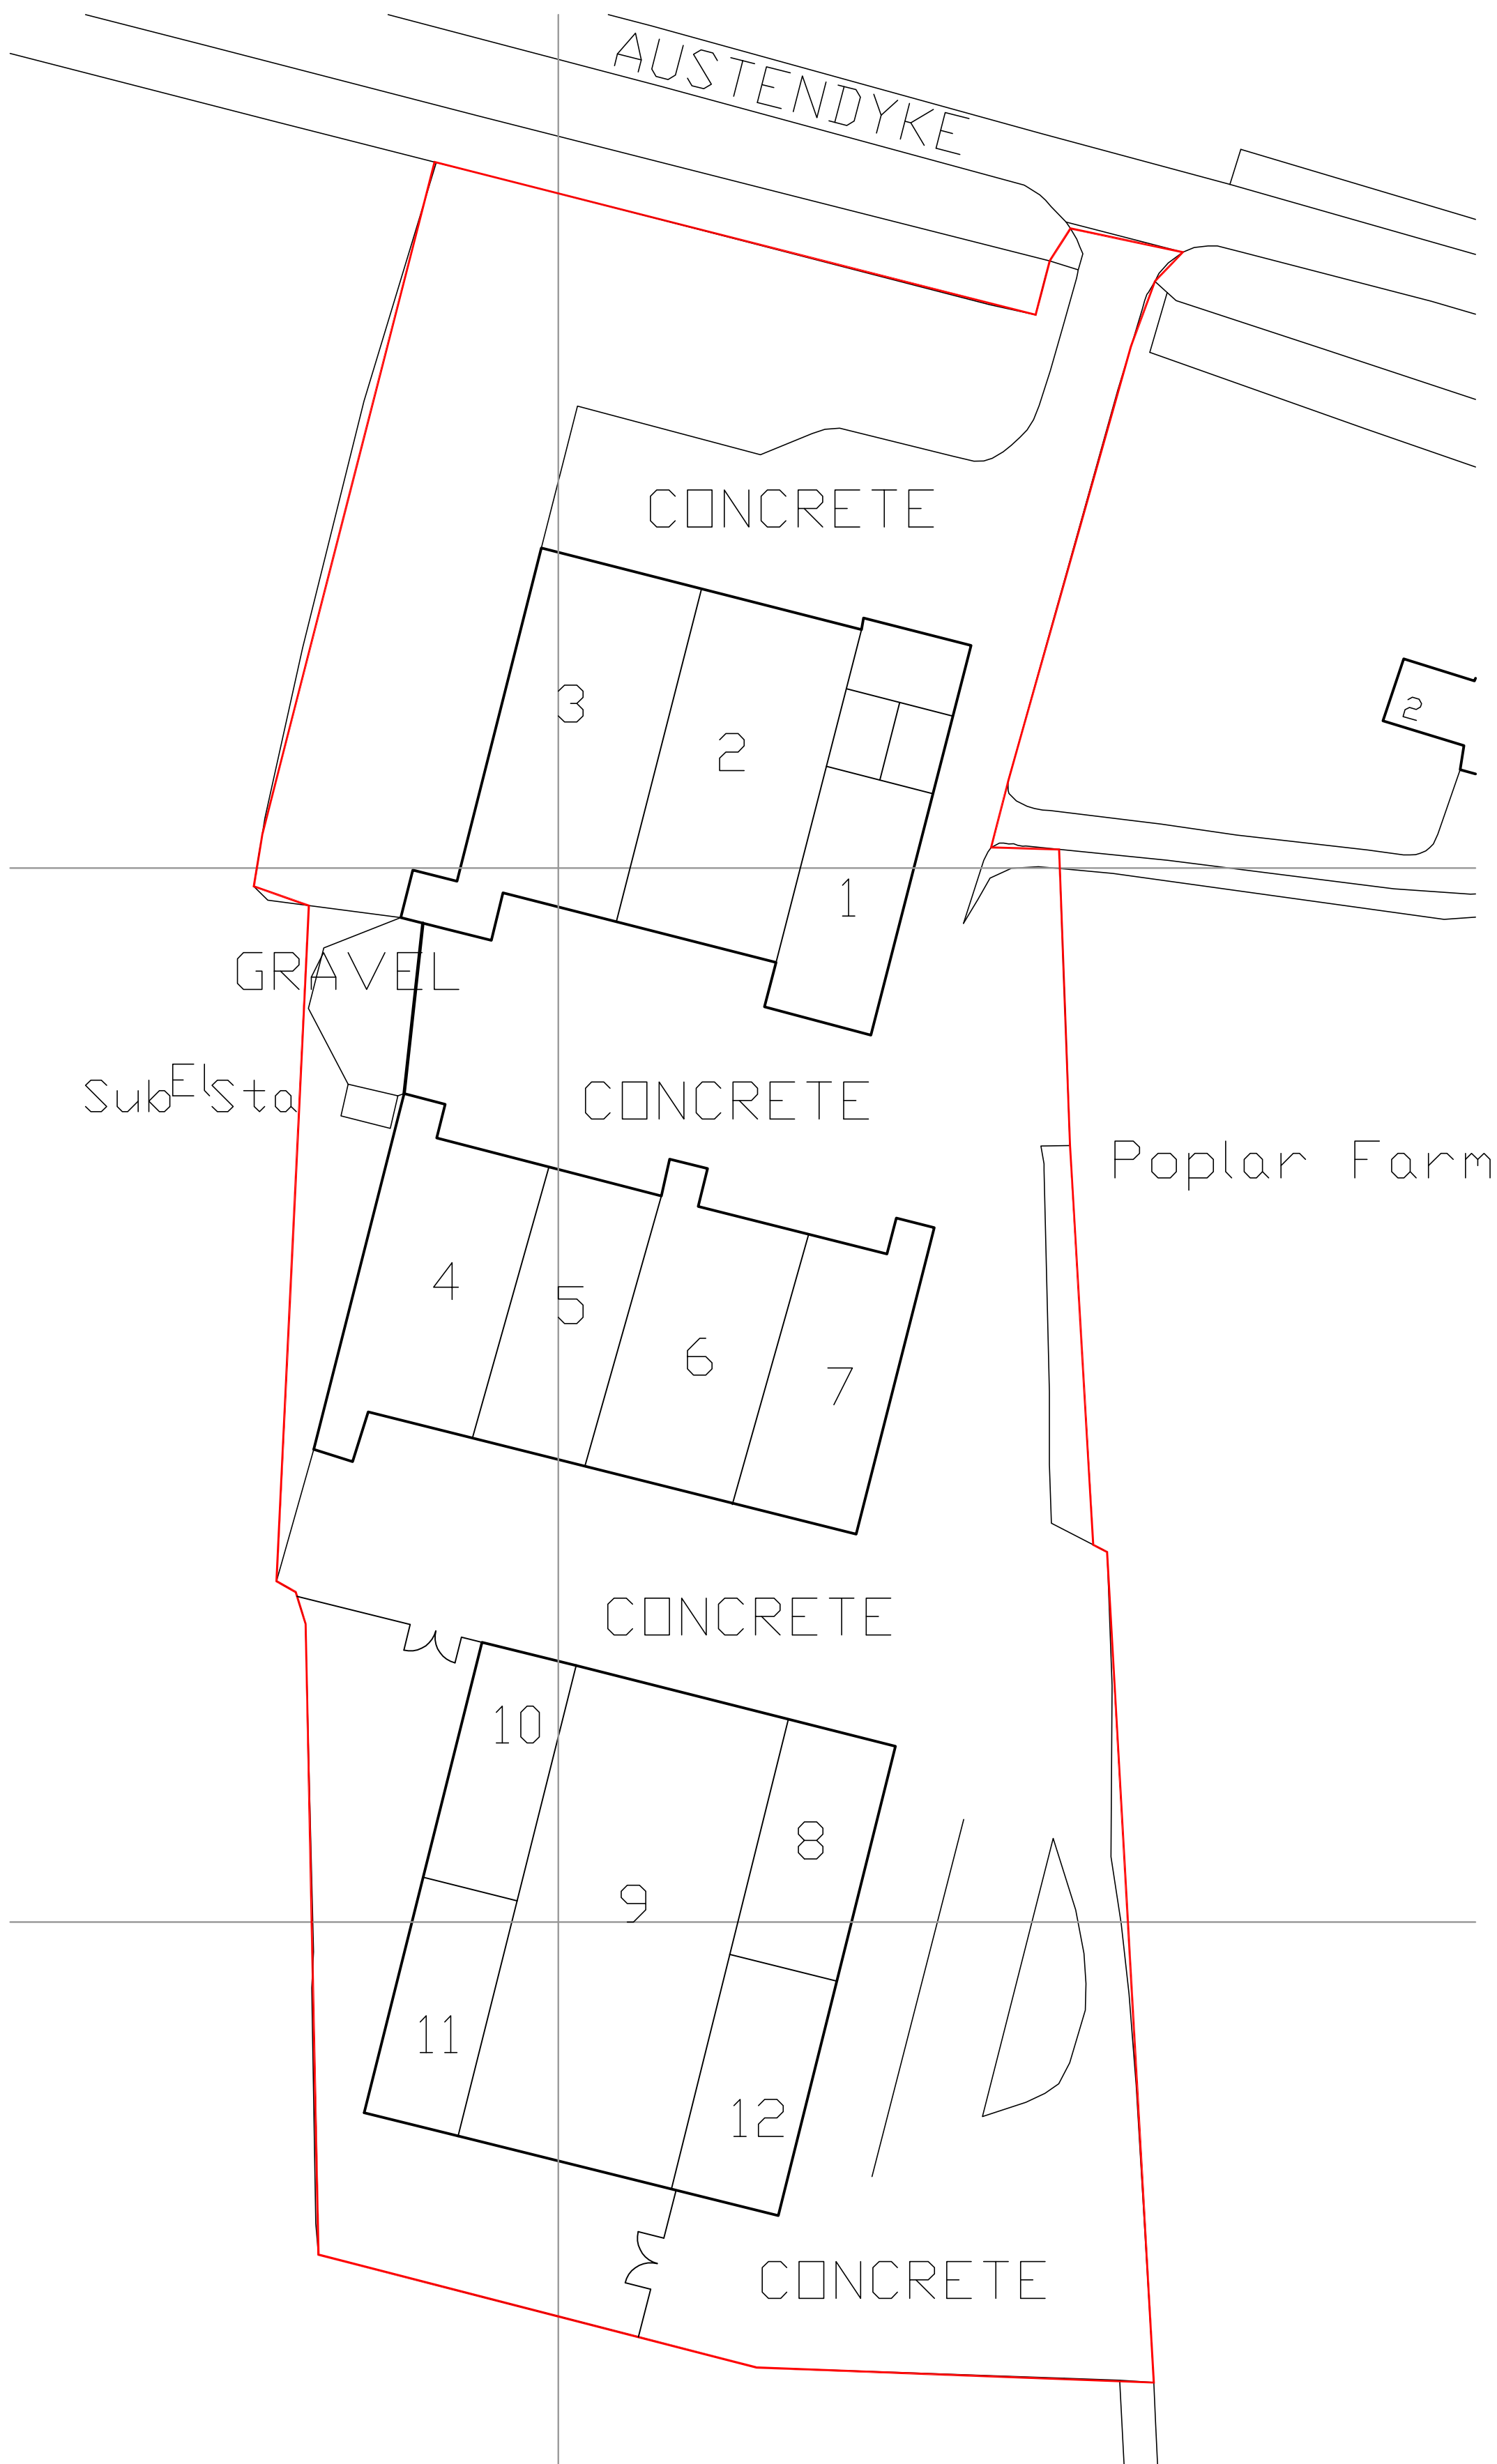


Metres

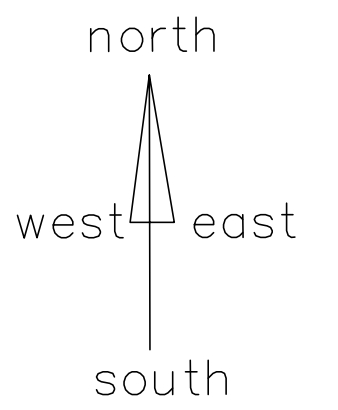

A 30/7/19 NUMBERS ADDED	
Rev	Date Detail
INTERIOR DESIGN ARCHITECTURE PROJECT MANAGEMENT	
28-29 Maxwell Road, Peterborough PE2 7JE Tel: 01733 396181 info@i-4id.co.uk www.i-4id.co.uk	
Client: HOLT MYRES	
Job Title: POPULAR FARM AUSTENDYKE RD WESTON HILLS SPALDING PE12 6BZ	
Scale: 1:500 @ A2	Date: 15/07/19
Drawing Title: EXISTING SITE PLAN	
Drawing No. 349SK02	Revision A
ALL DRAWINGS ARE THE COPYRIGHT OF I-4ID DESIGN	