
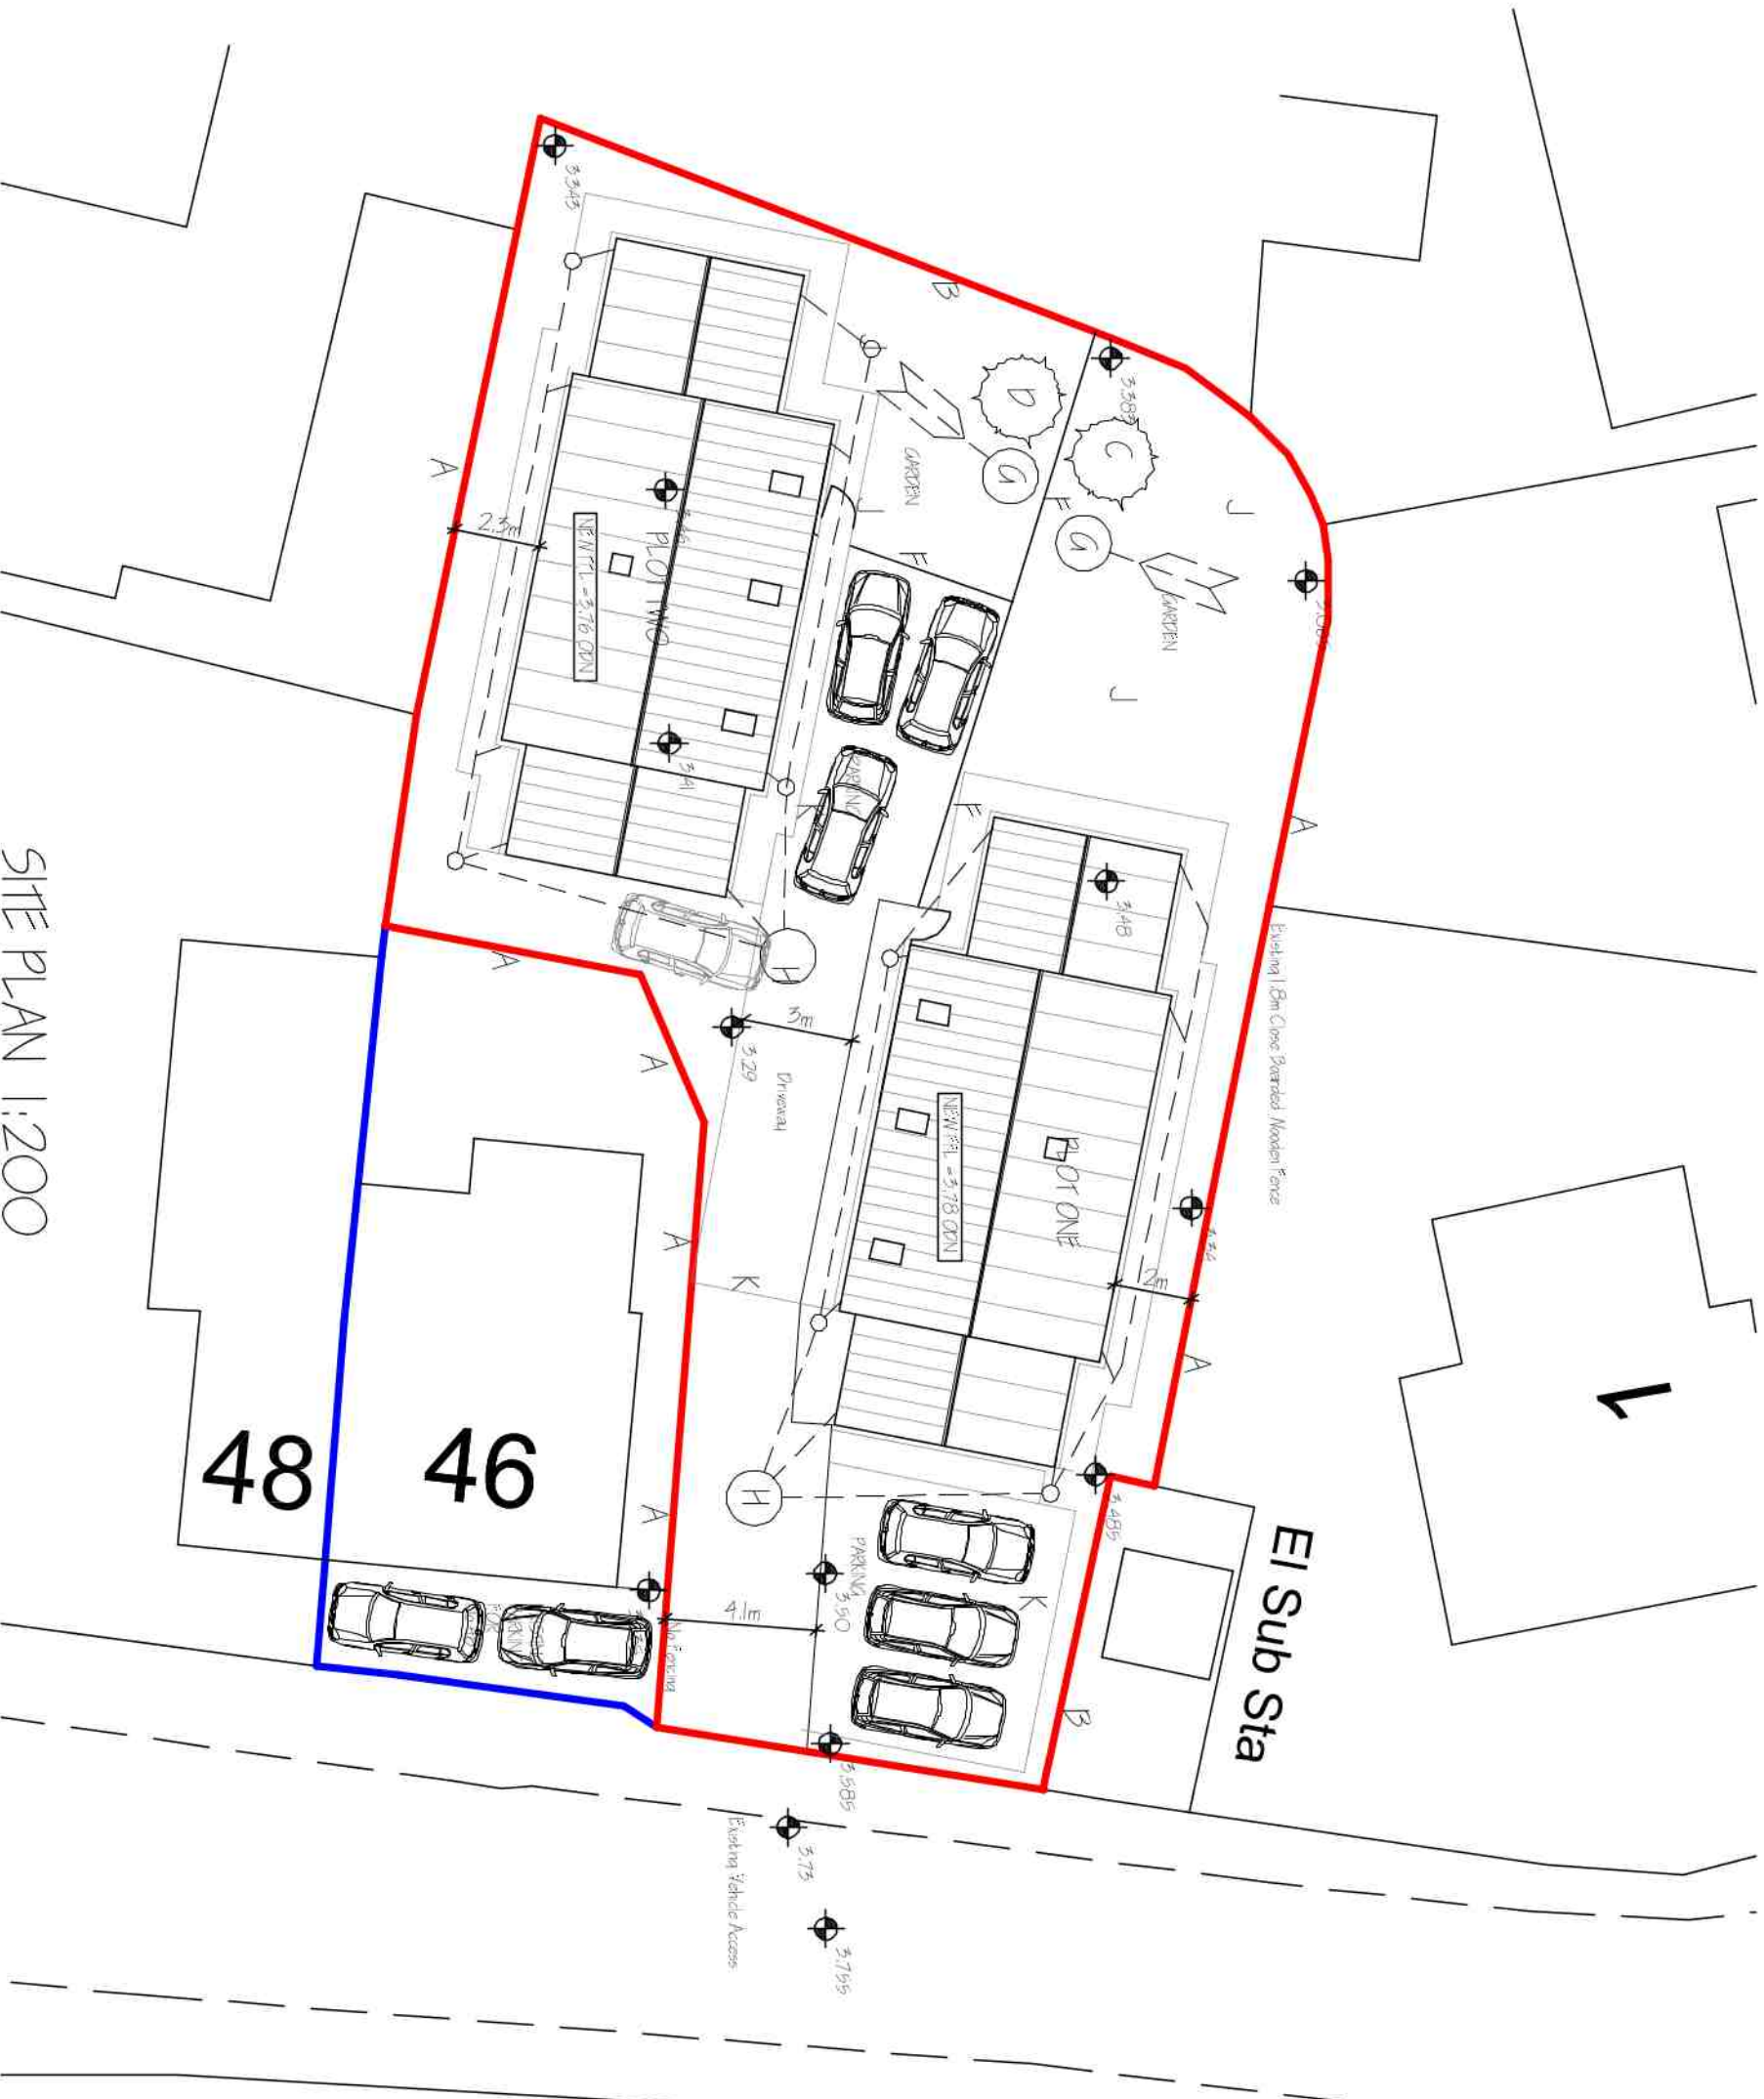
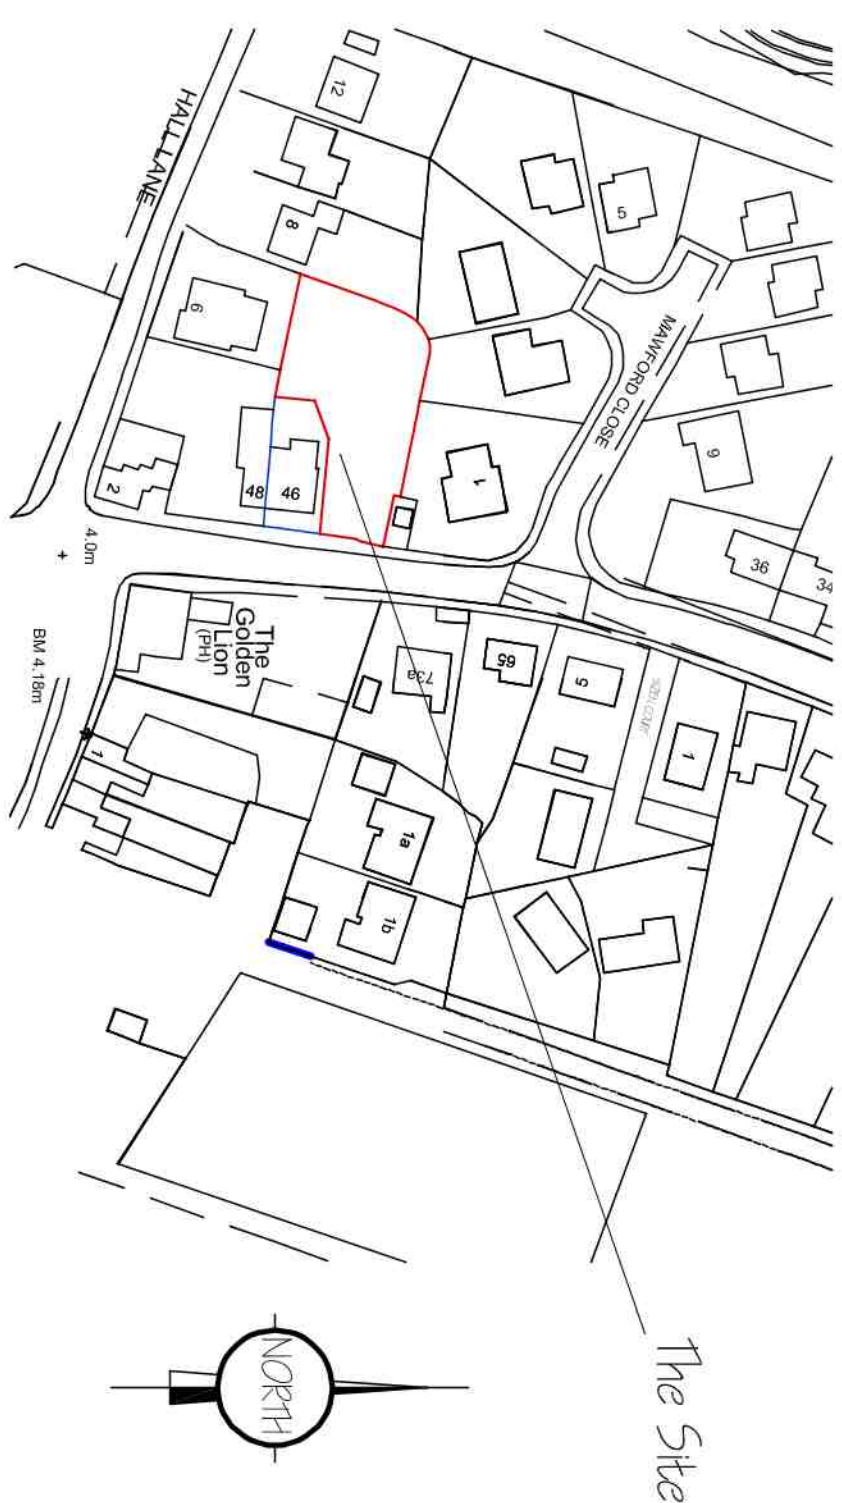
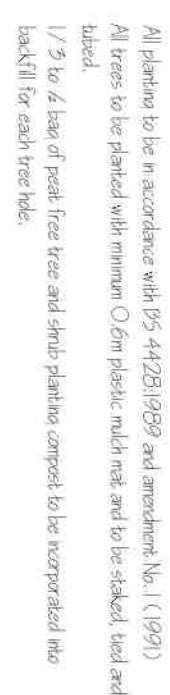
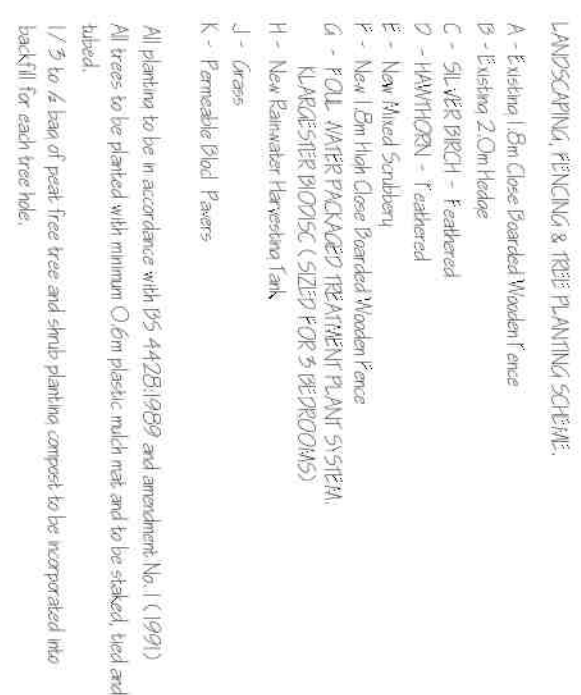
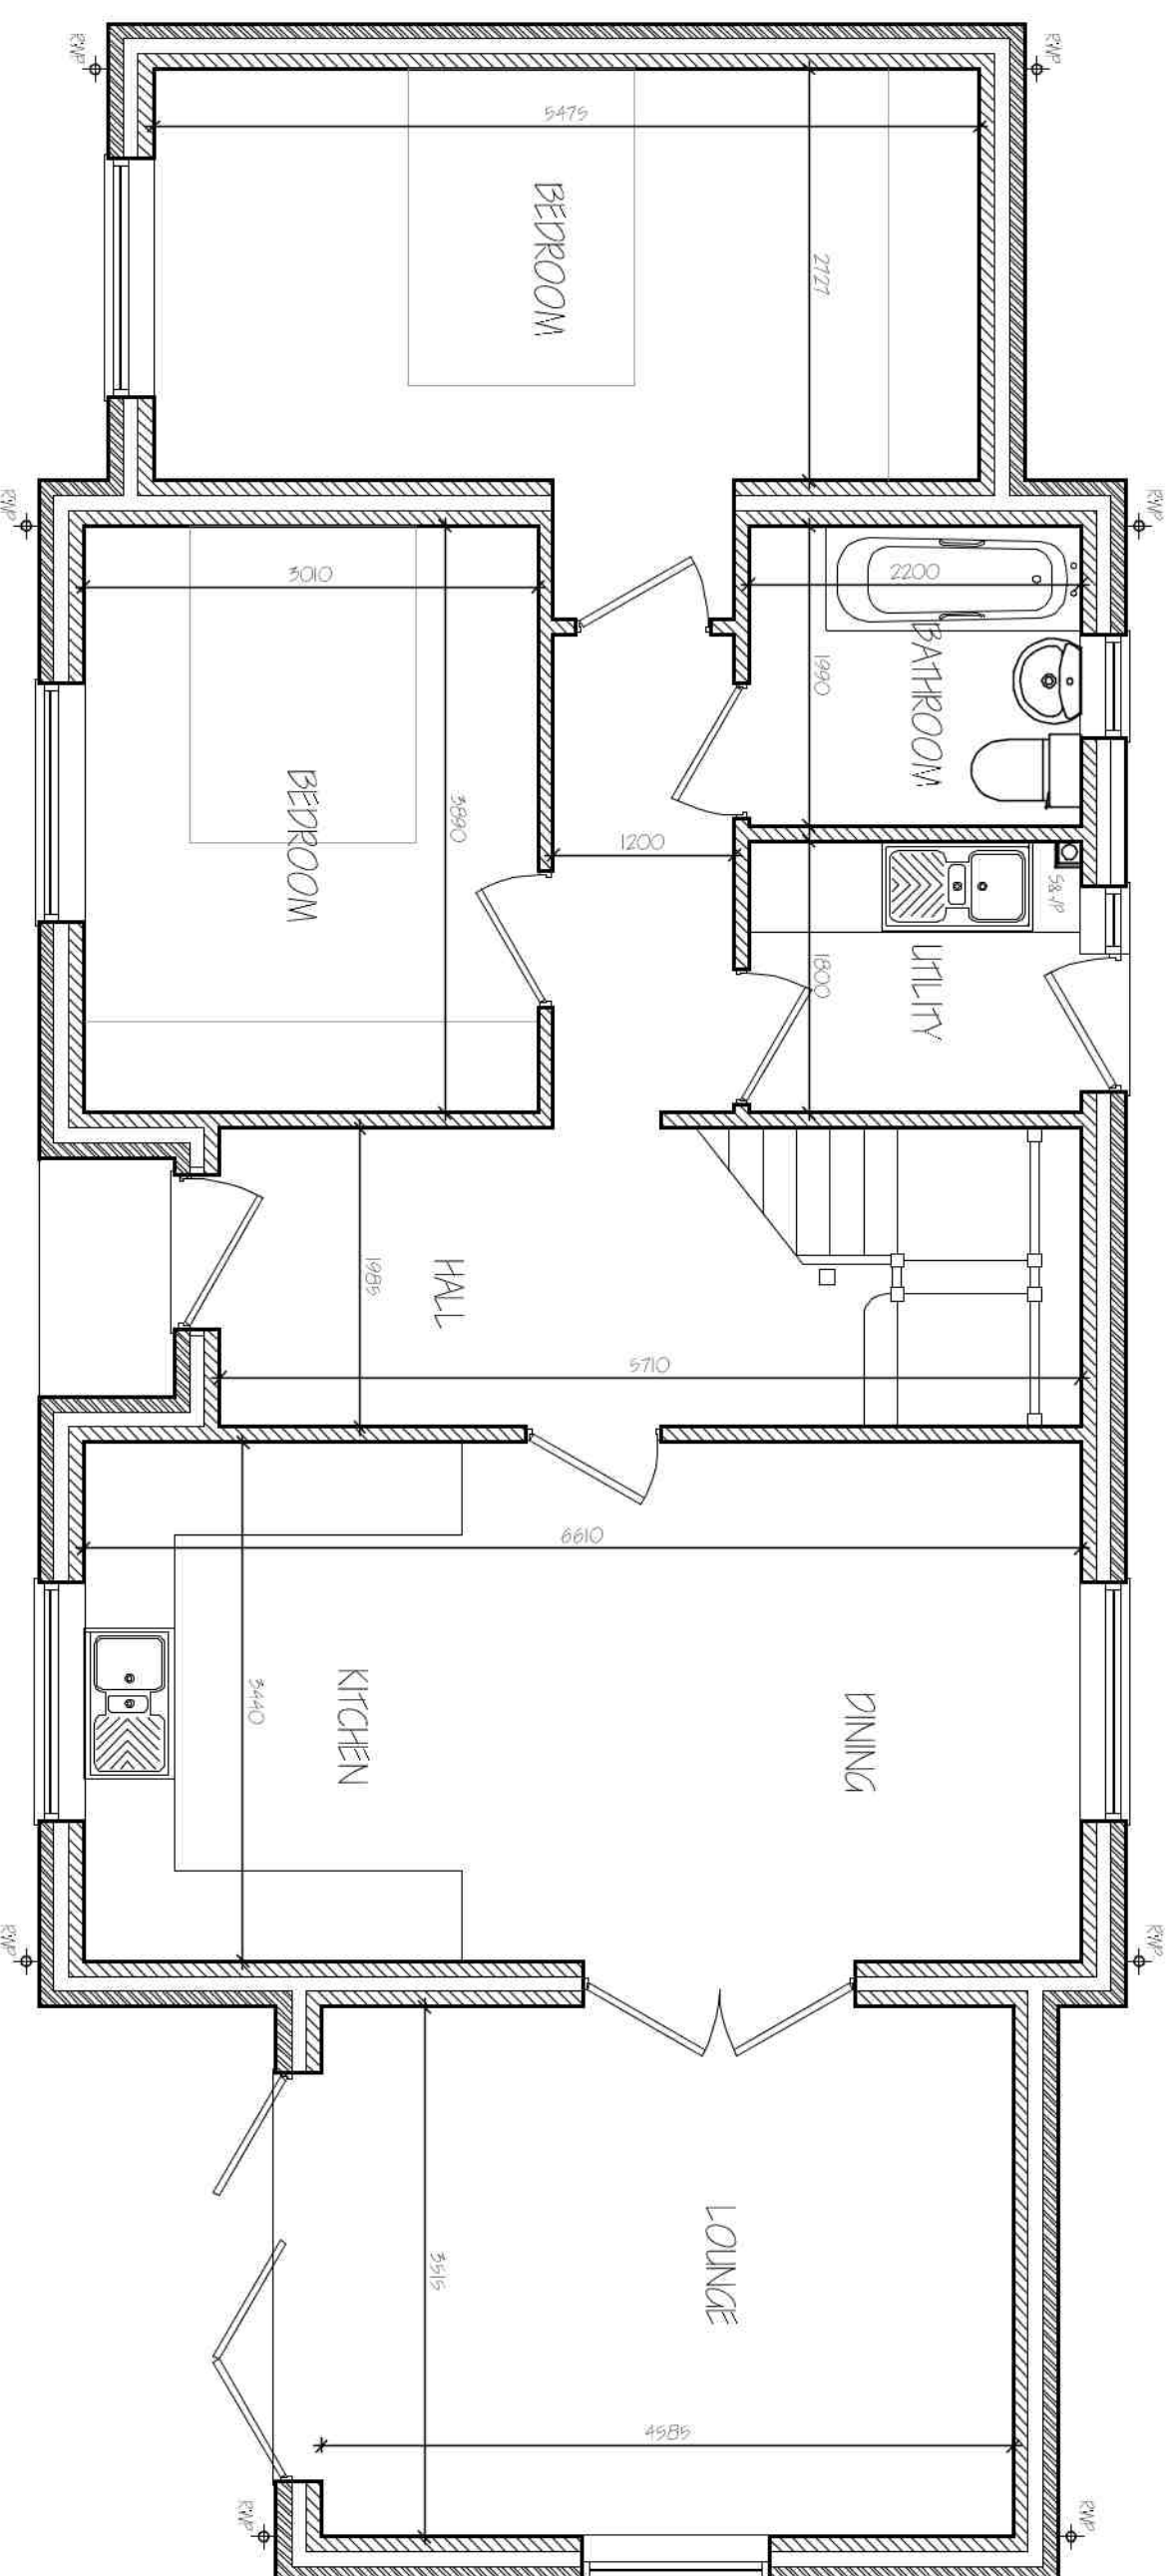
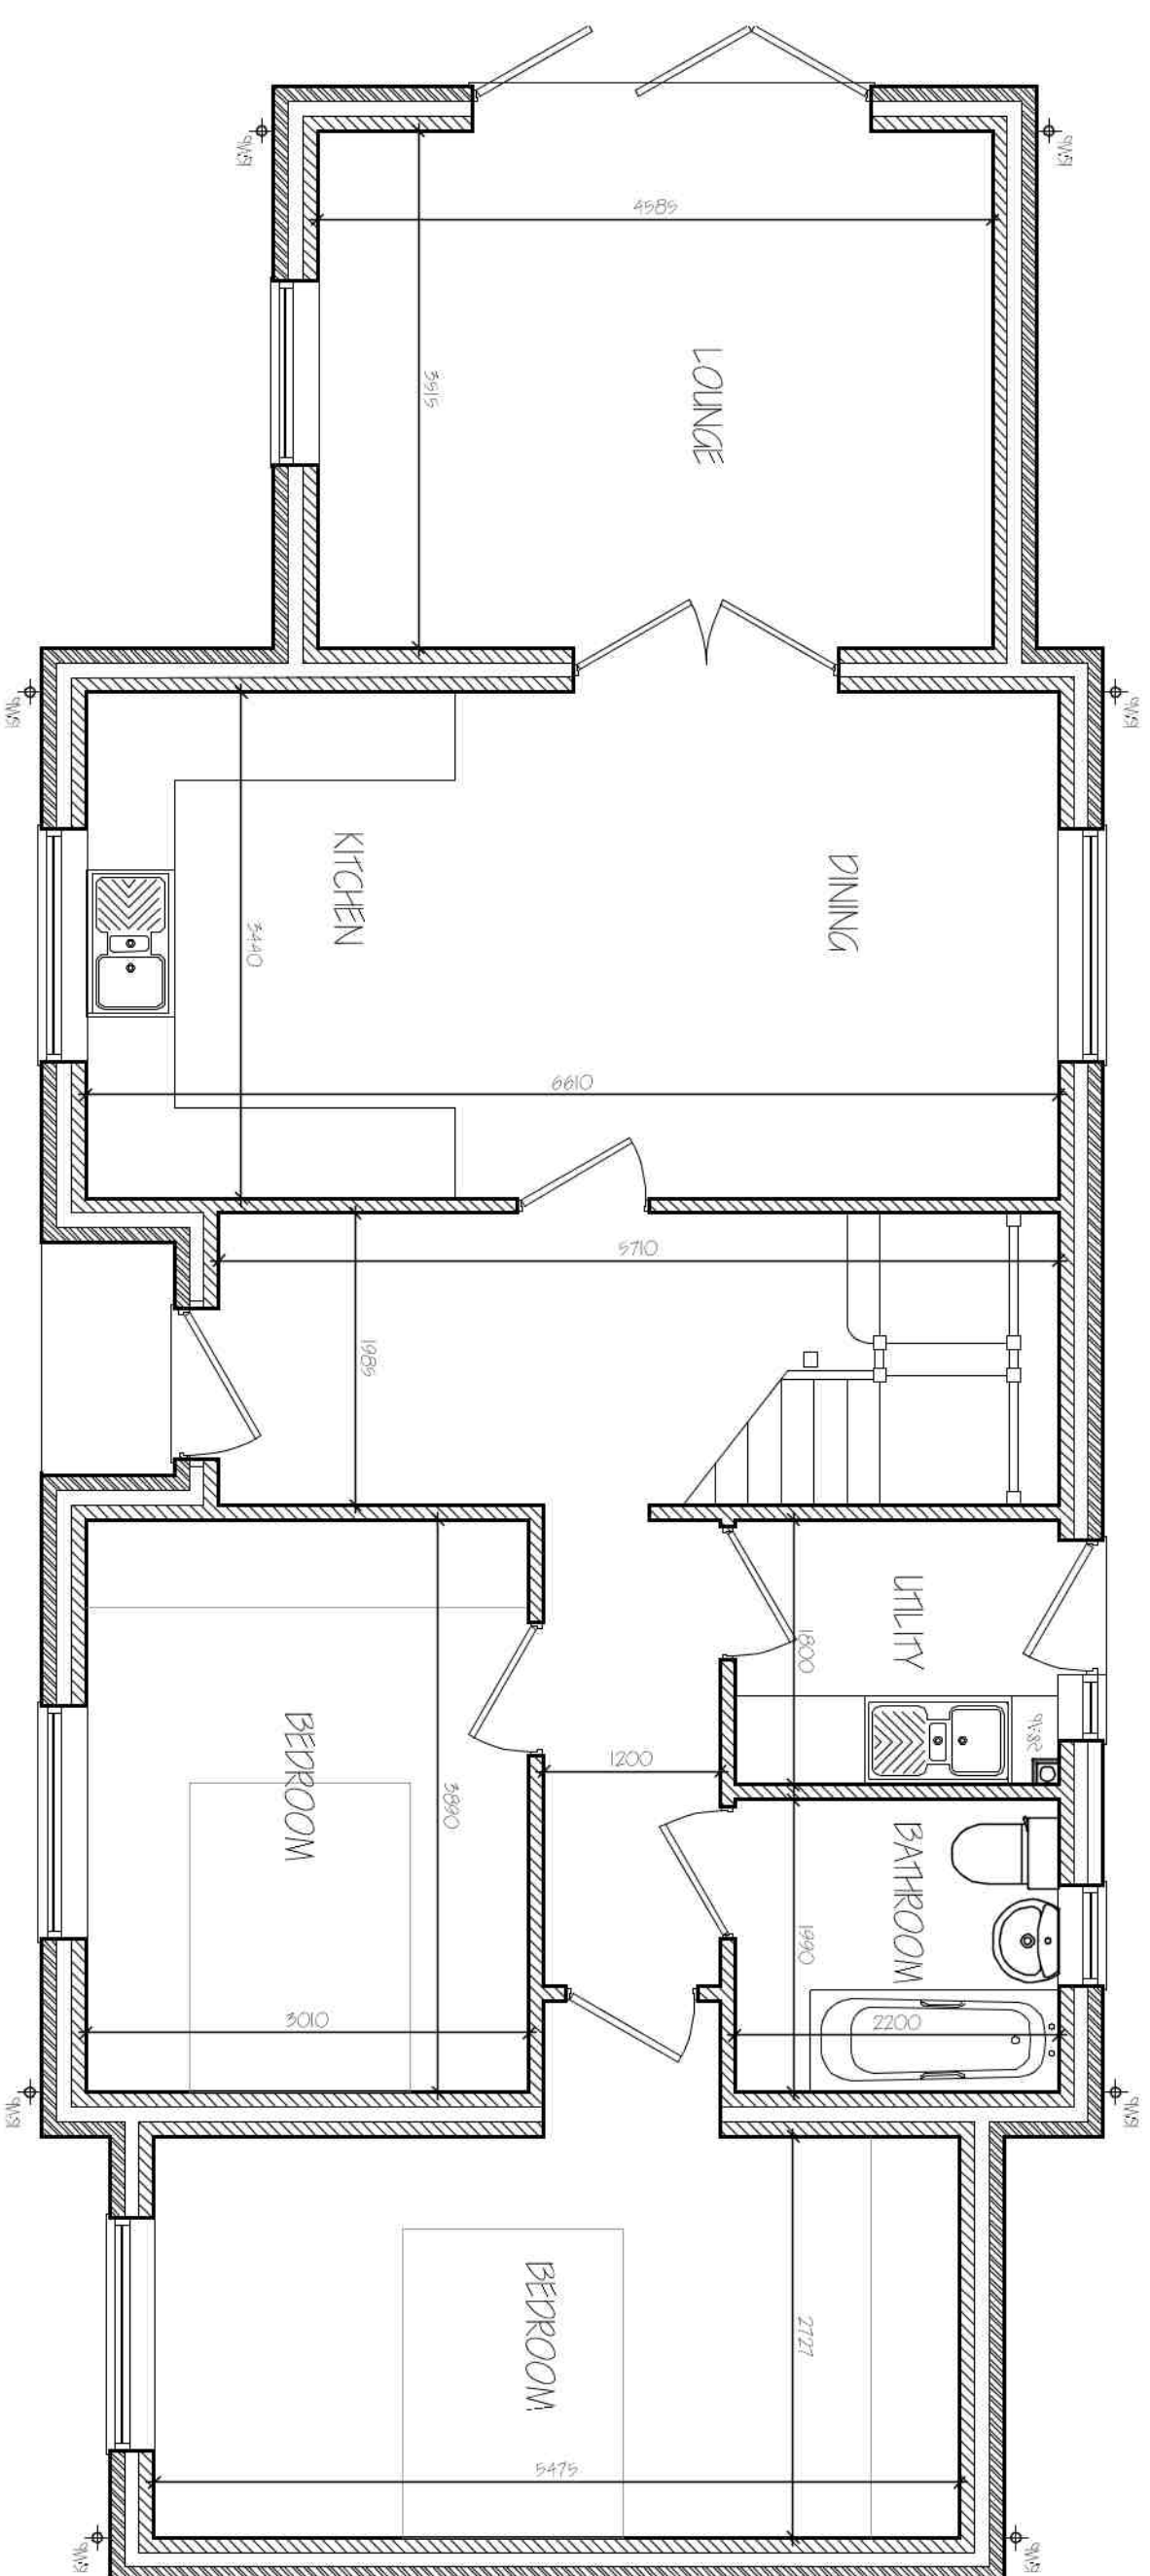
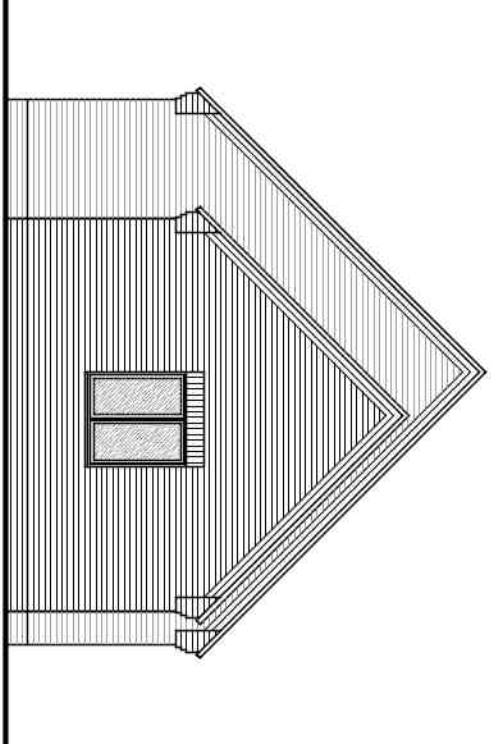
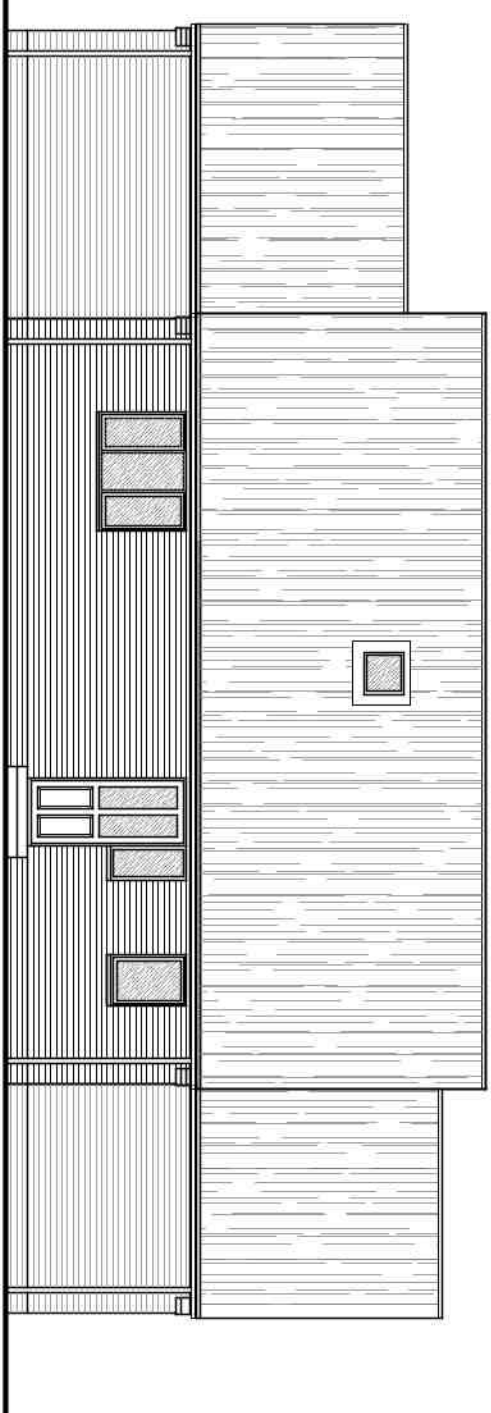
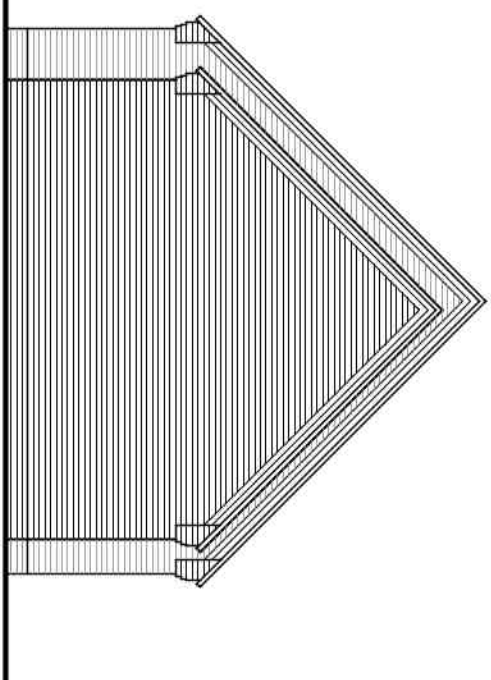
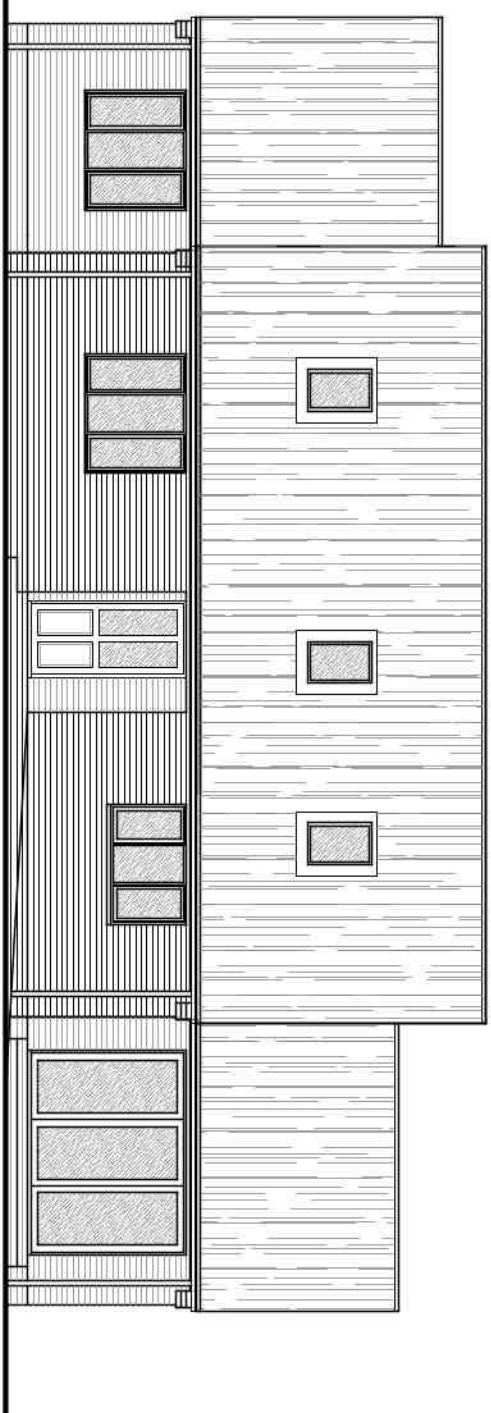
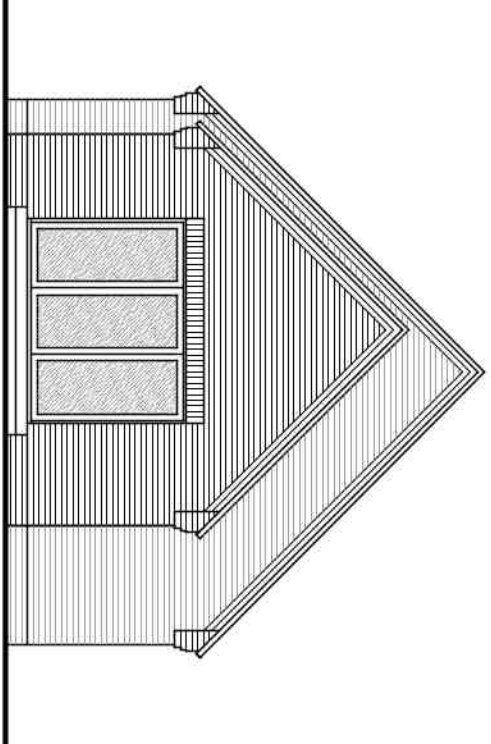
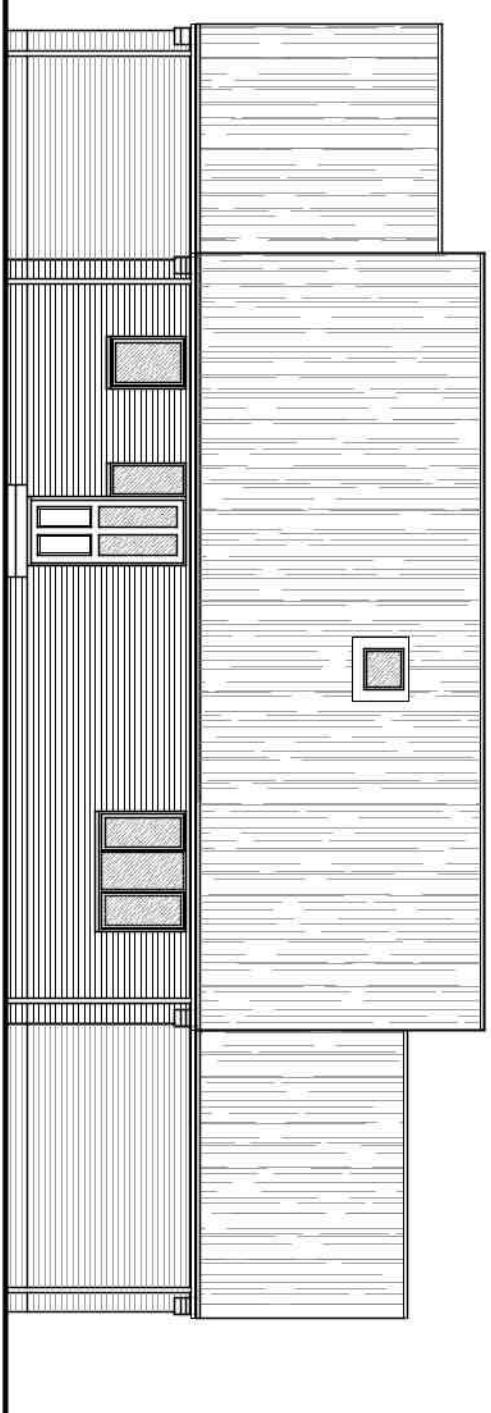
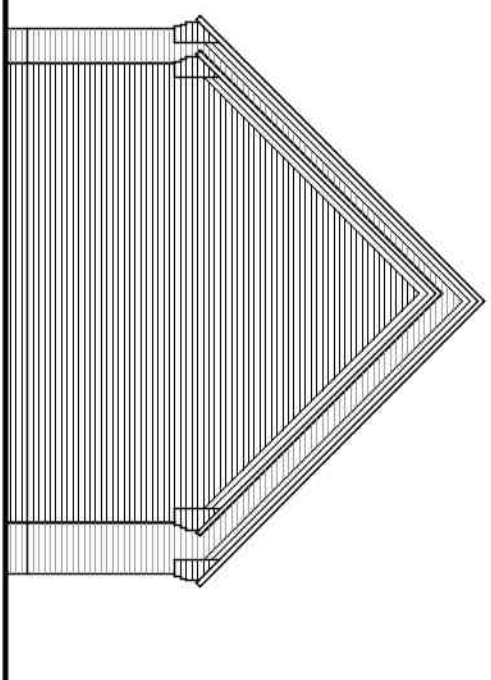


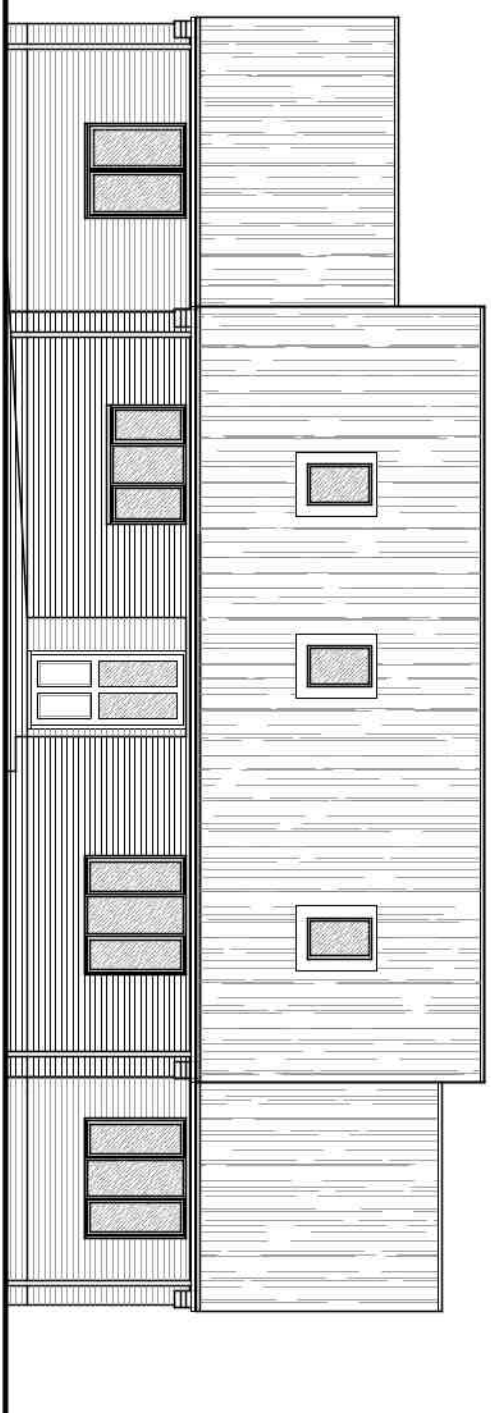

E	PLOT 2 TURNHEAD ADJBY				MAY 2026
D	CLEARING AND DRAINAGE				OCT 2026
C	PLANNING APPLICATION				JULY 2026
B	SITE LAYOUTS AND EROSION CONTROL				JANUARY 2026
A	CLEARING AND DRAINAGE				FEBRUARY 2026
INT.	FOUNDATION				
CONC.					

G. R. MERCHANT LTD.
I. ENG AMICE FIMO
ARCHITECTURAL, STRUCTURAL
AND LAND DRAINAGE
CONSULTANTS
4 Wrights Mews
12A Park Road, Holbeach,
Spalding, Lincs. PE12 7EE
Tel: 01406 450800
Fax: 01406 425744
E-Mail: gr.merchant@btconnect.com

Project
RESIDENTIAL DEVELOPMENT
NEAR OF 46 SEAS END ROAD
MOLLTON SEAS END
SPALDING, Lincs. PE12 6LD

Client
MR. J HOOK

Drawing	GROUND FLOOR PLAN - PROPOSED ELEVATIONS - PROPOSED SITE & LOCATION PLAN	
Job Ref.	3662-20	Drawing No. 01E

Date	JUNE 2020	Drawn	5.13
Scales	1:50 & 1:100 (Unless Otherwise Stated)		

All Levels Relate To
Ordnance Datum Newlyn (ODN)