
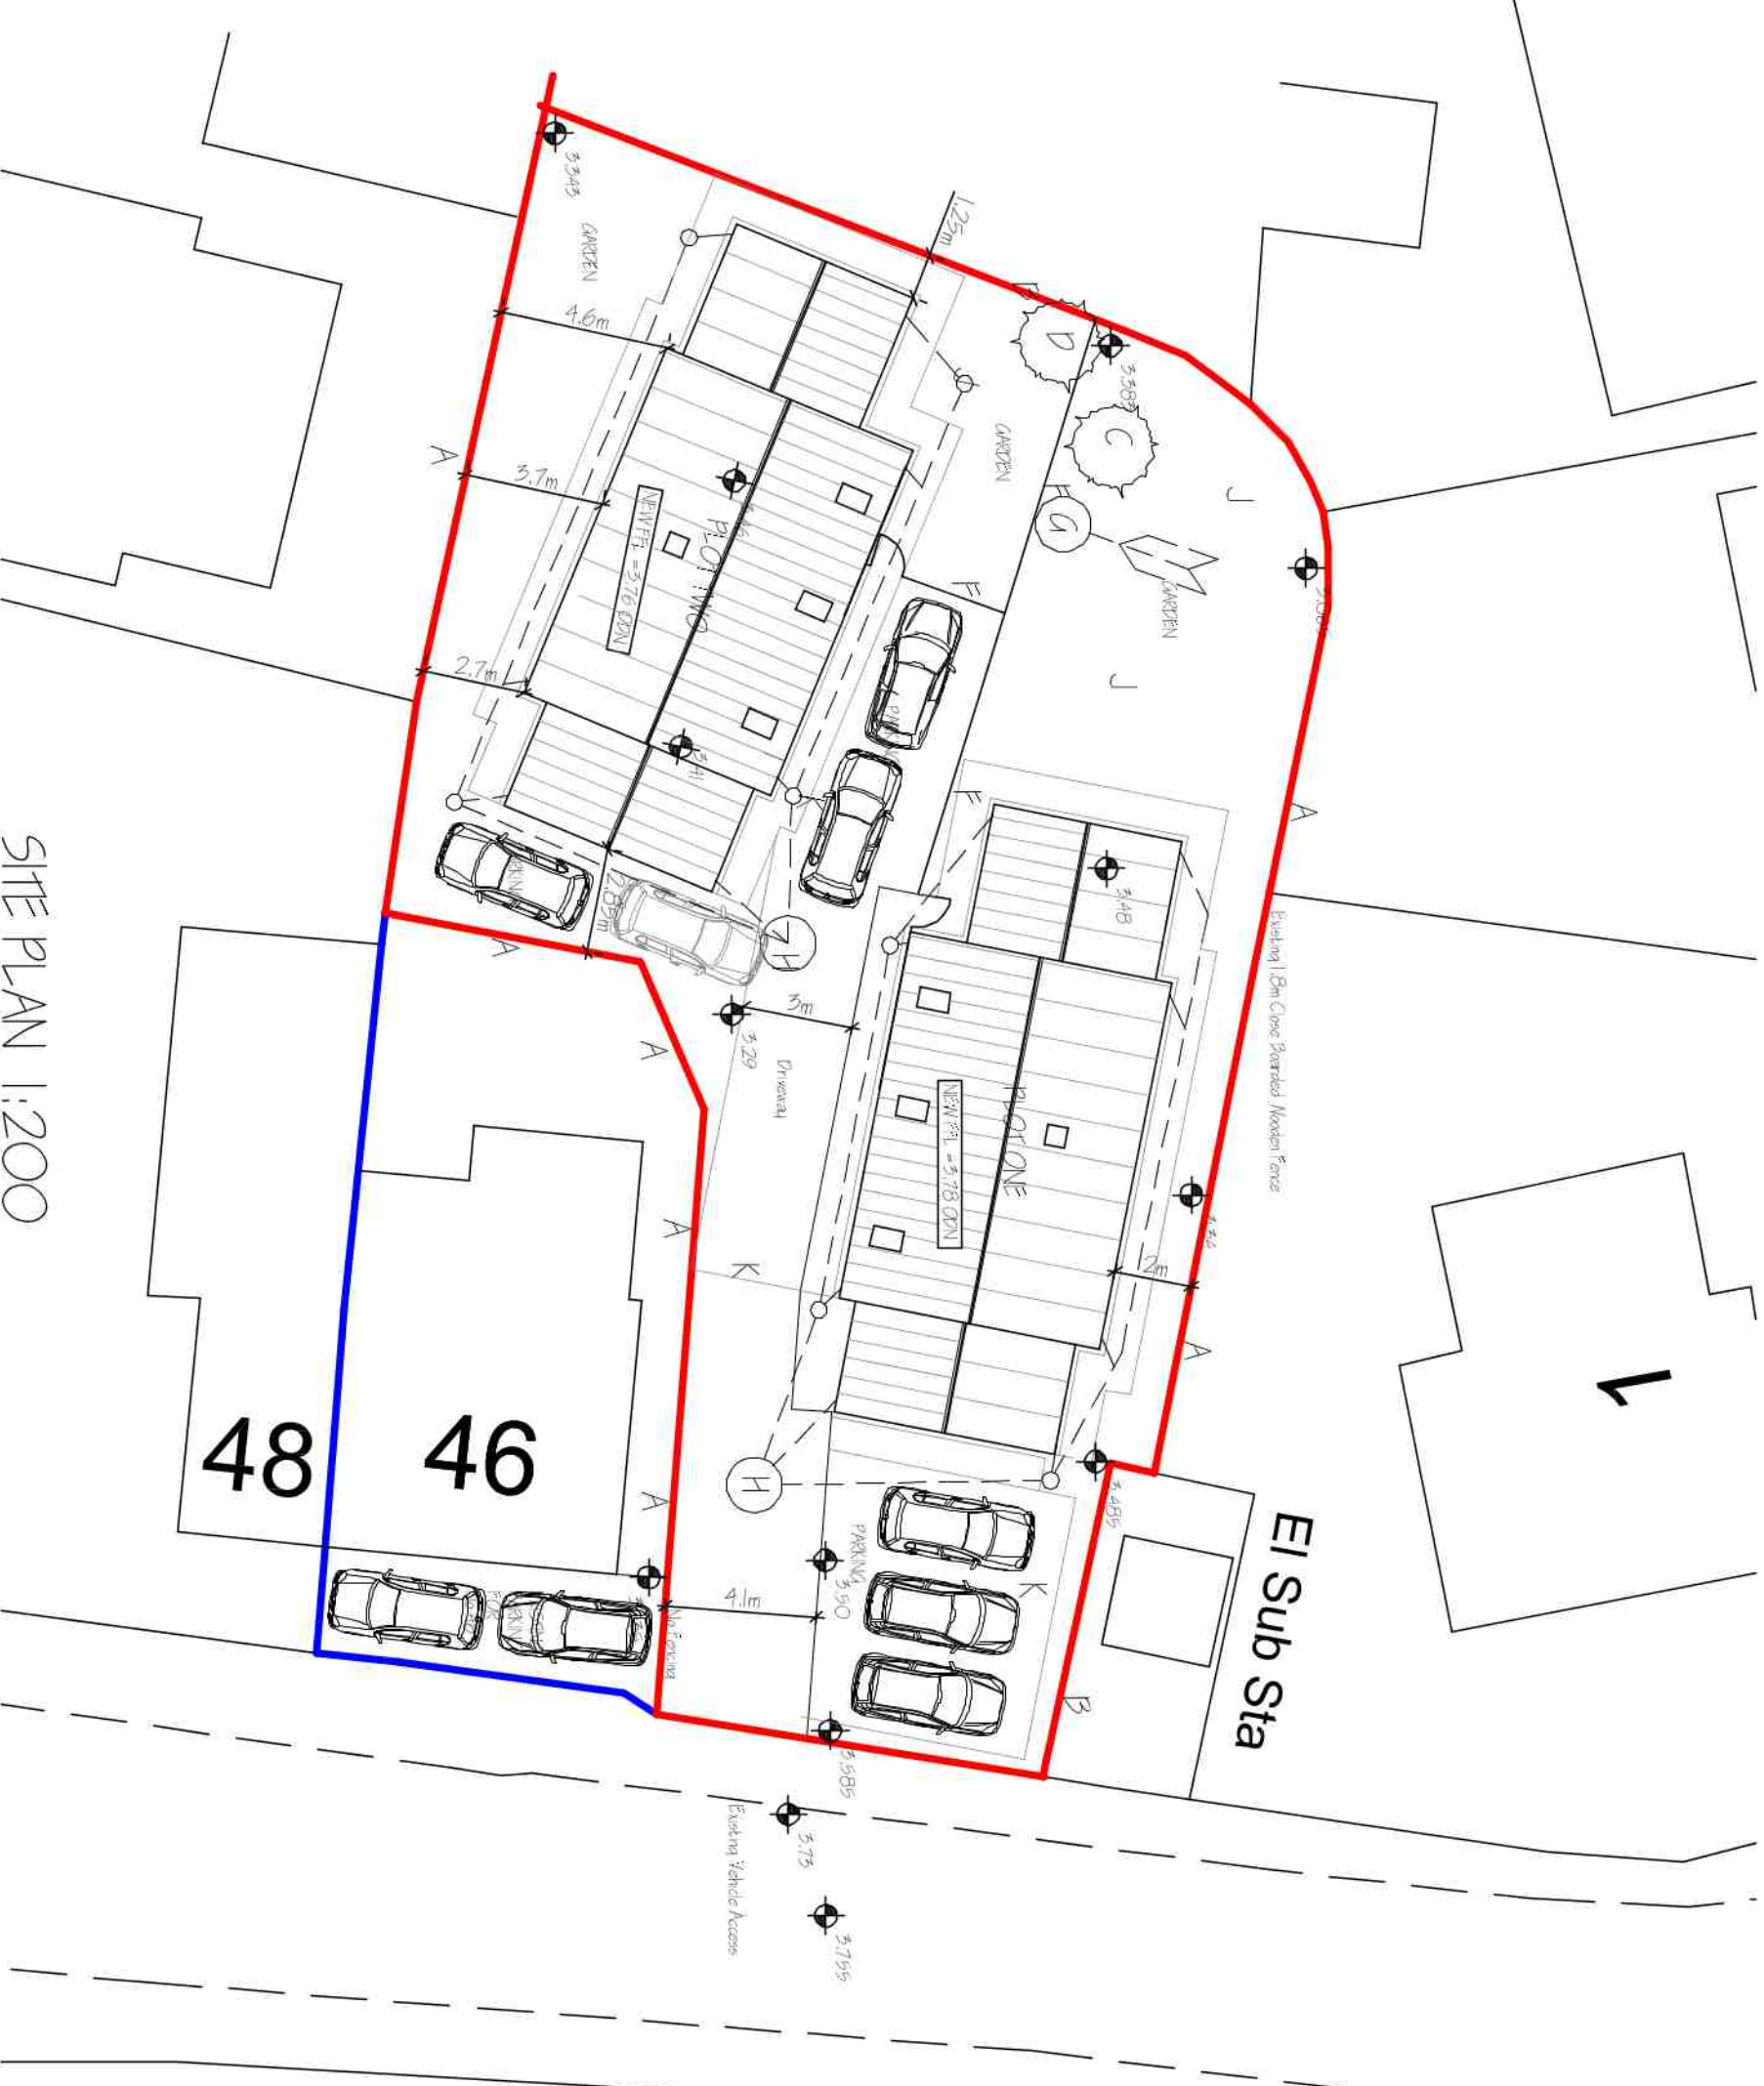
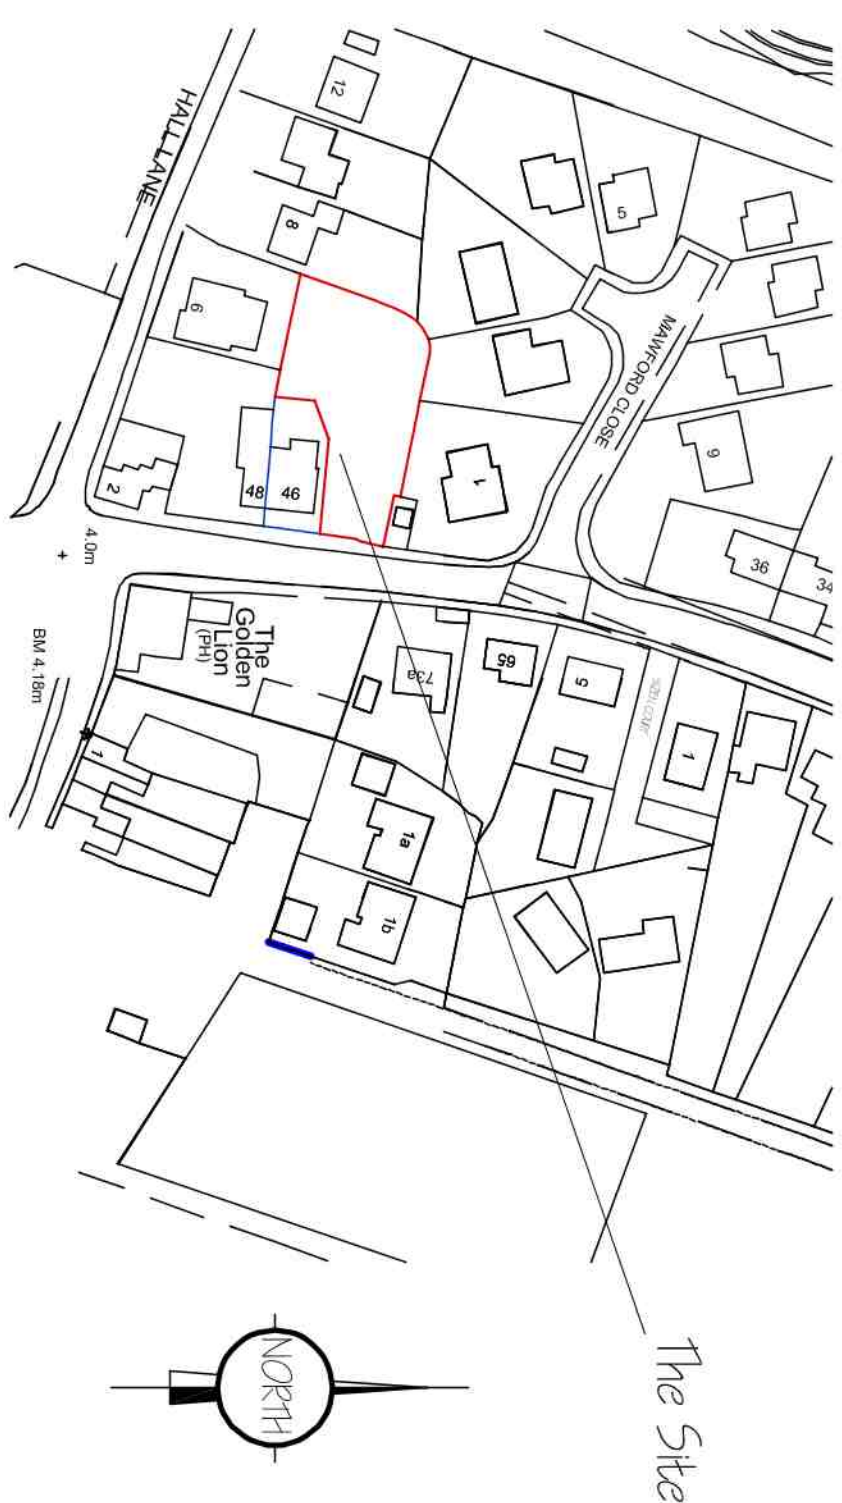
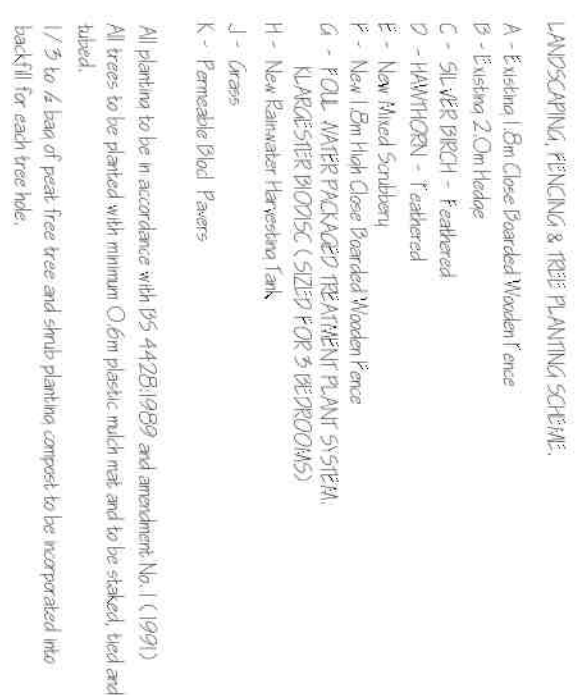
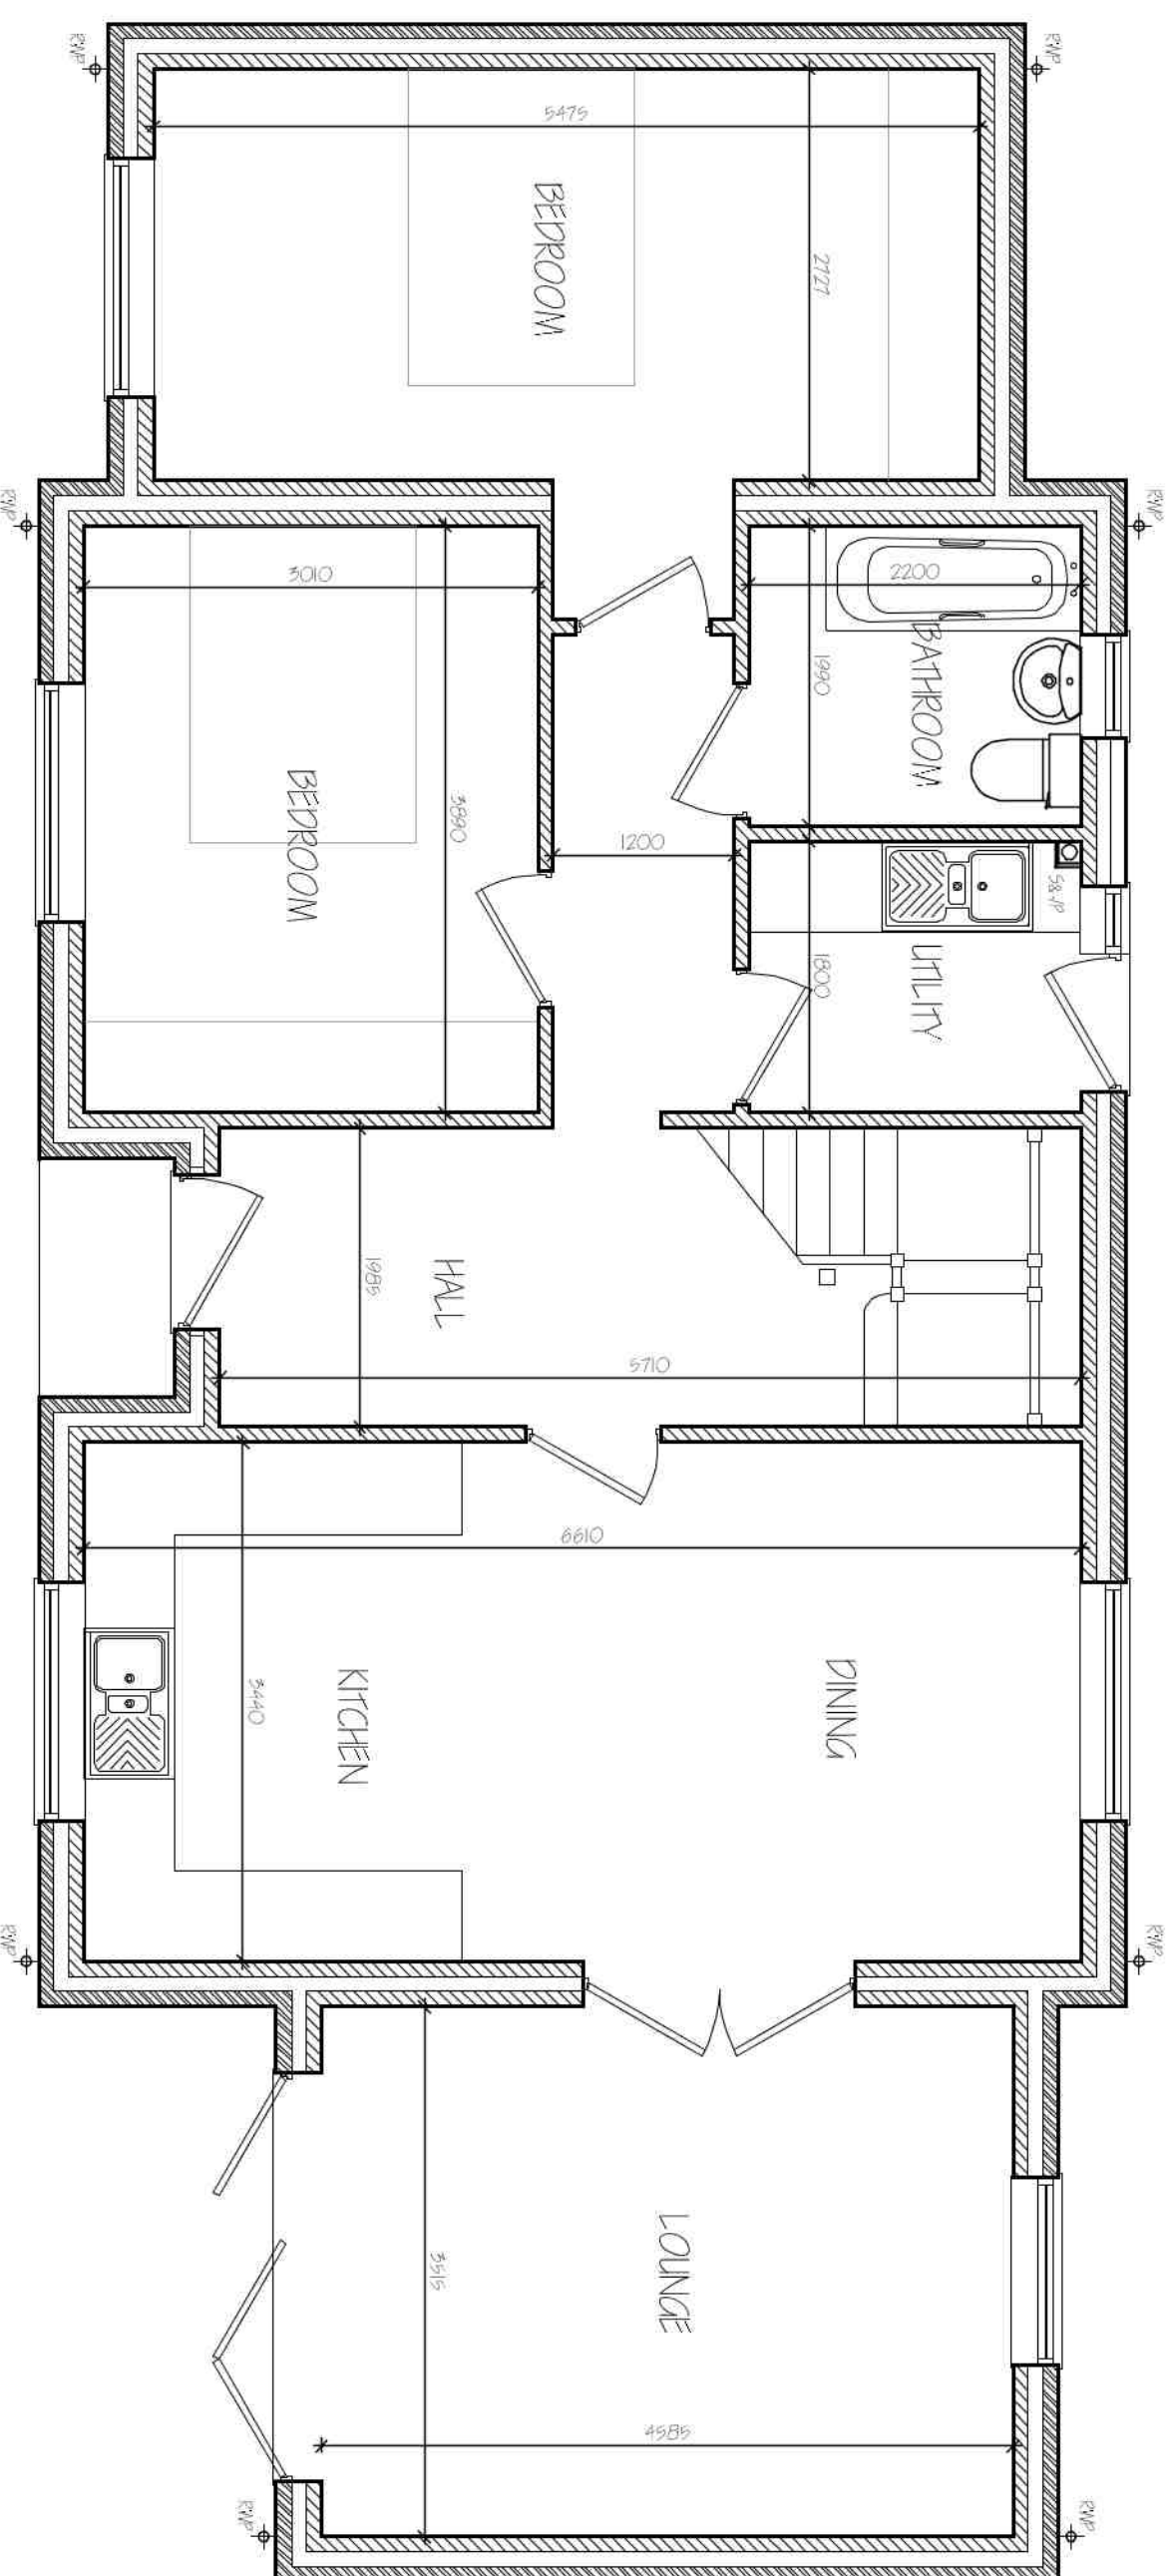
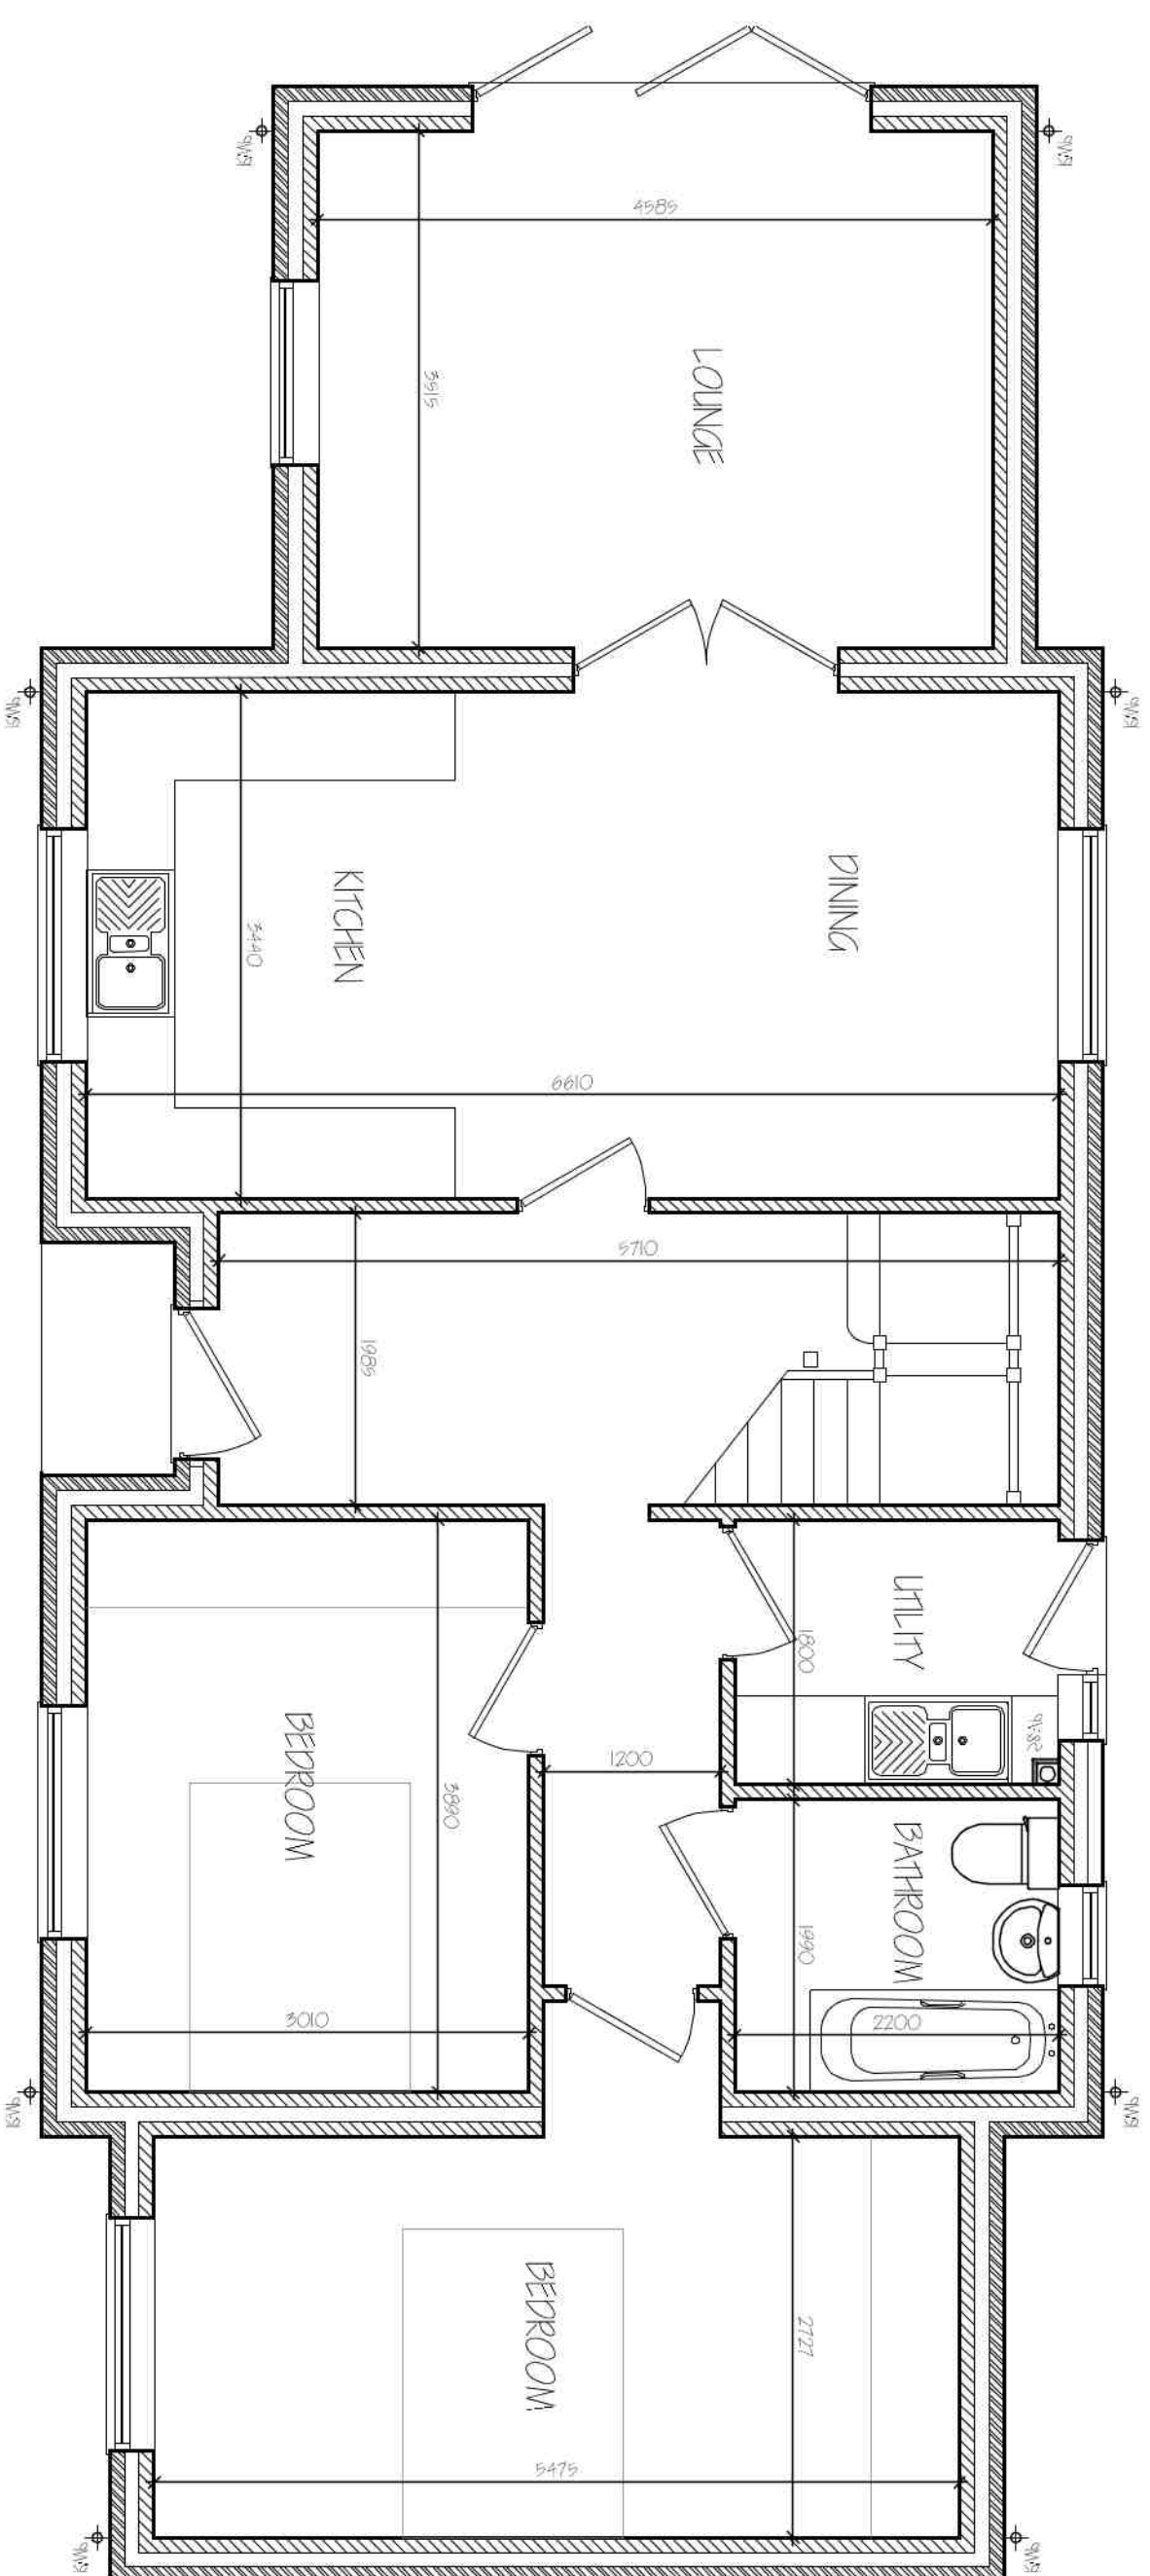
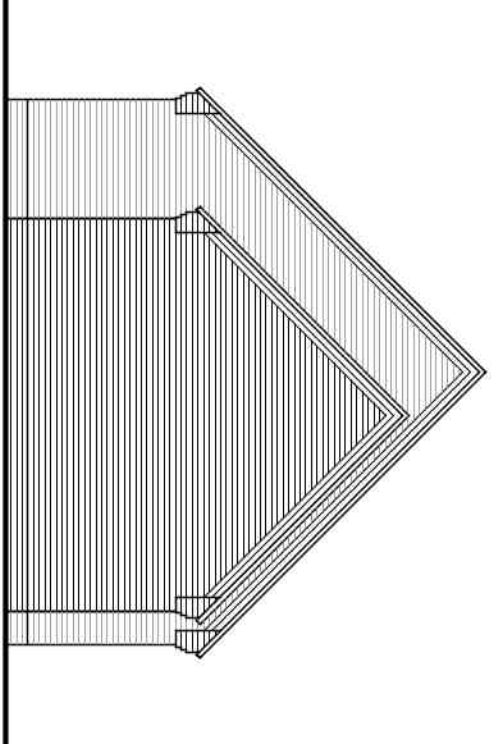
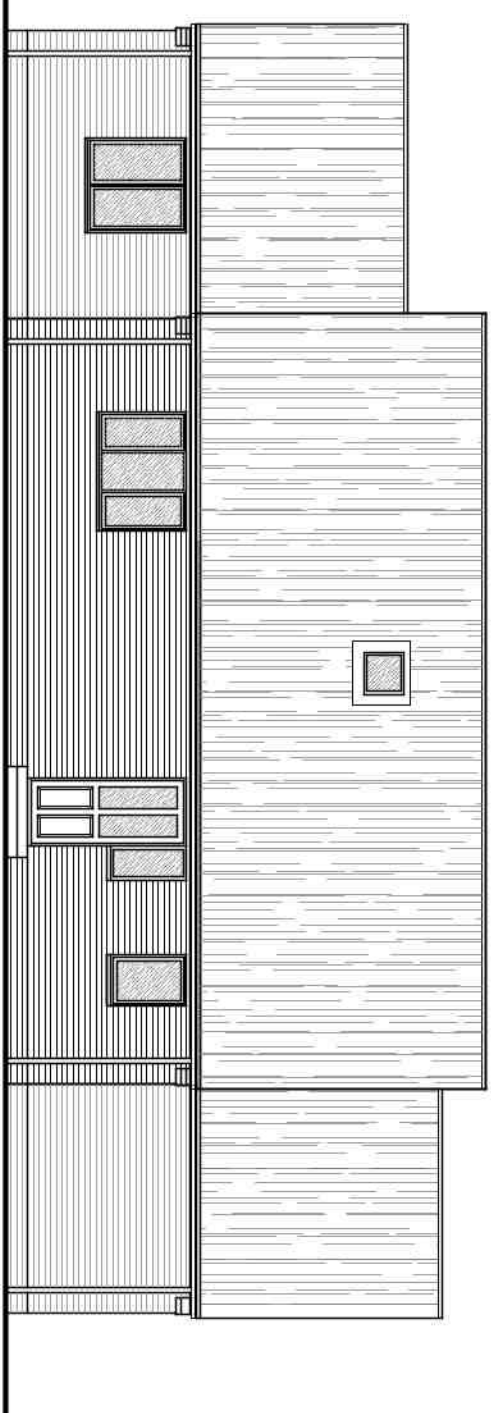
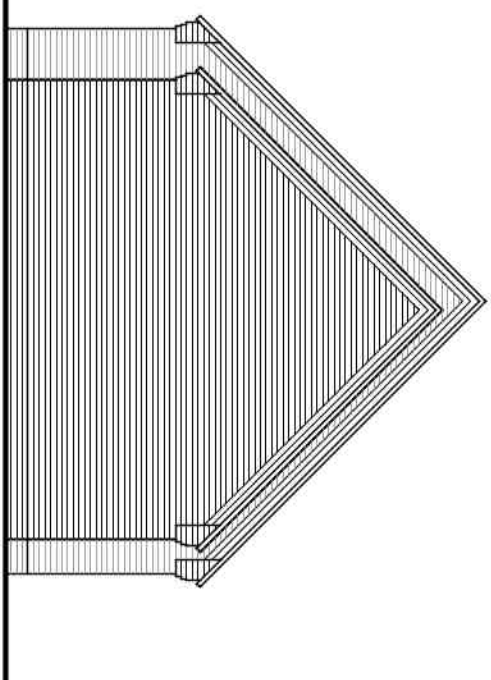
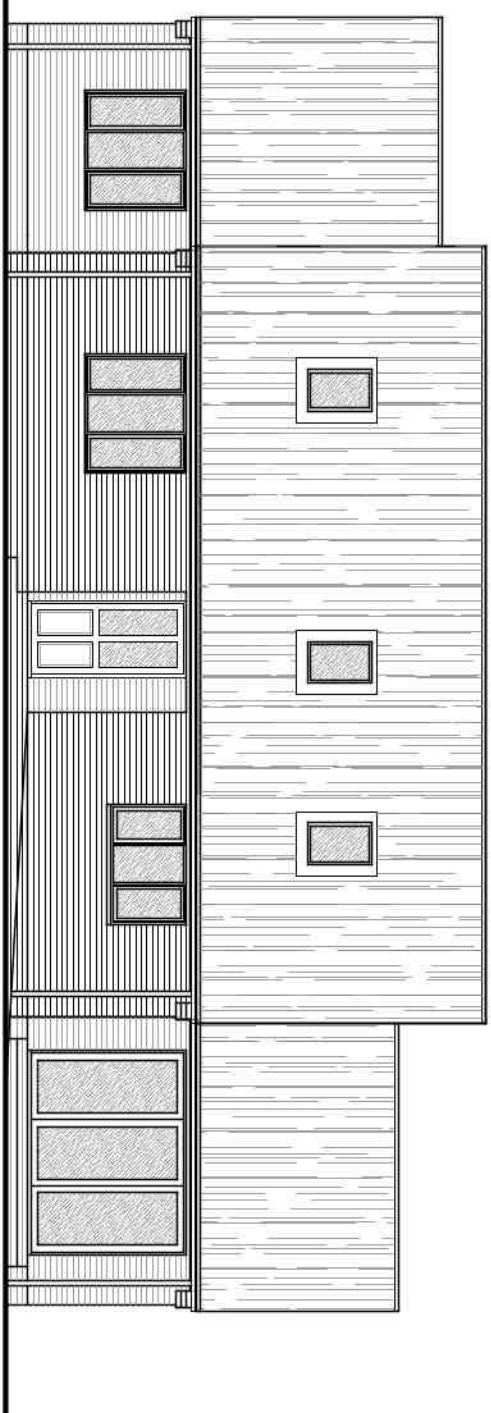
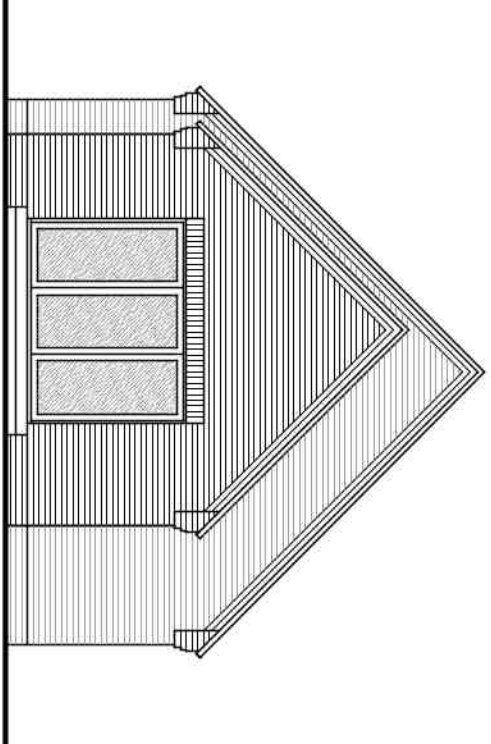
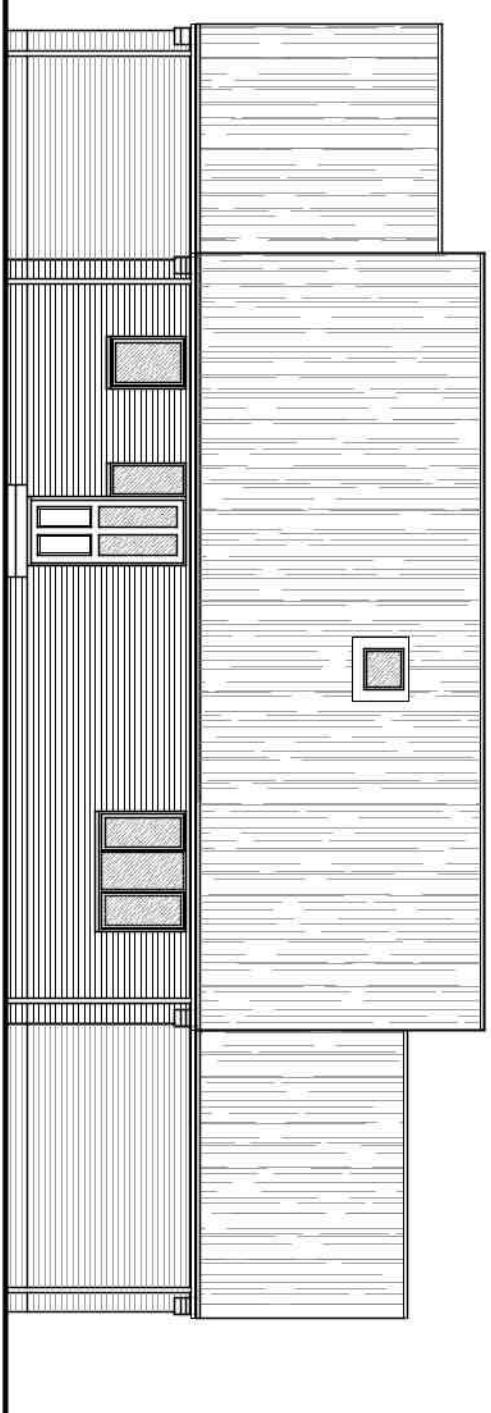
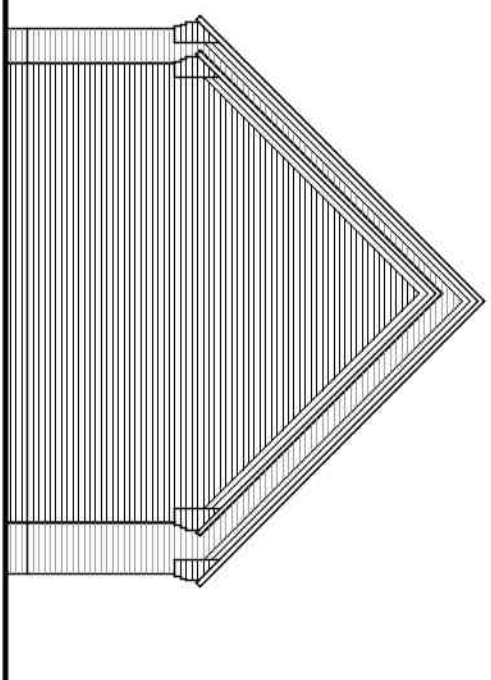


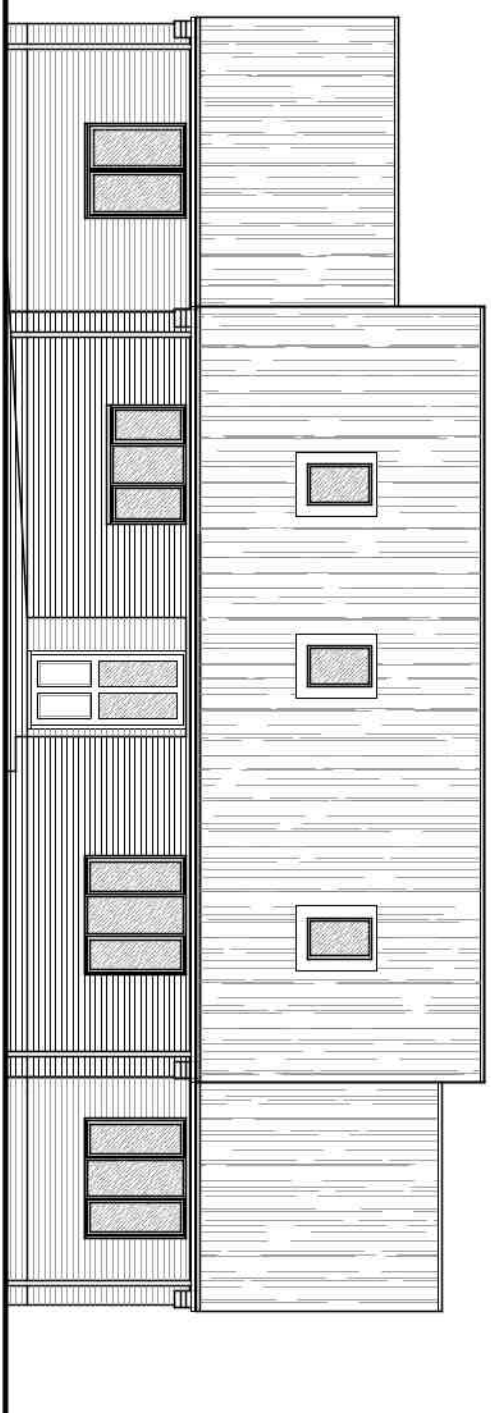

F	FLY TWO - MOE ANN VON BOWEN*				PET 2026
E	PLOT 2 TURNHEAD DRIVE				NV 2028
D	CLEINT AMENDMENTS				OCT 2024
C	PLANNING APPLICATION				JULY 2025
B	SITE PLANS & EXHIBITS				APRIL 2025
A	CLEINT AMENDMENTS				SEP 2026
REF.	REVISION				DATE

G. R. MERCHANT LTD.
I.ENG AMICE FIMO
ARCHITECTURAL, STRUCTURAL
AND LAND DRAINAGE
CONSULTANTS
4 Wrights Mews
12A Park Road, Holbeach,
Spalding, Lincs. PE12 7BE
Tel: 01406 450800
Fax: 01406 426744
E-Mail: gr.merchant@btconnect.com

Project	RESIDENTIAL DEVELOPMENT REAR OF 46 SEAS END ROAD MOLLTON SEAS END SPALDING, LINES, PE12 6LD		
Client	MR. J HOOK		
Drawing	GROUND FLOOR PLAN - PROPOSED ELEVATIONS - PROPOSED SITE & LOCATION PLAN		
Jcb Ref.	J3662-20	Drawing No.	01/F
Date	JUNE 2020	Drawn	SLB

[illegible]

All Levels Relate To
Ordnance Datum Newlyn (ODN)