
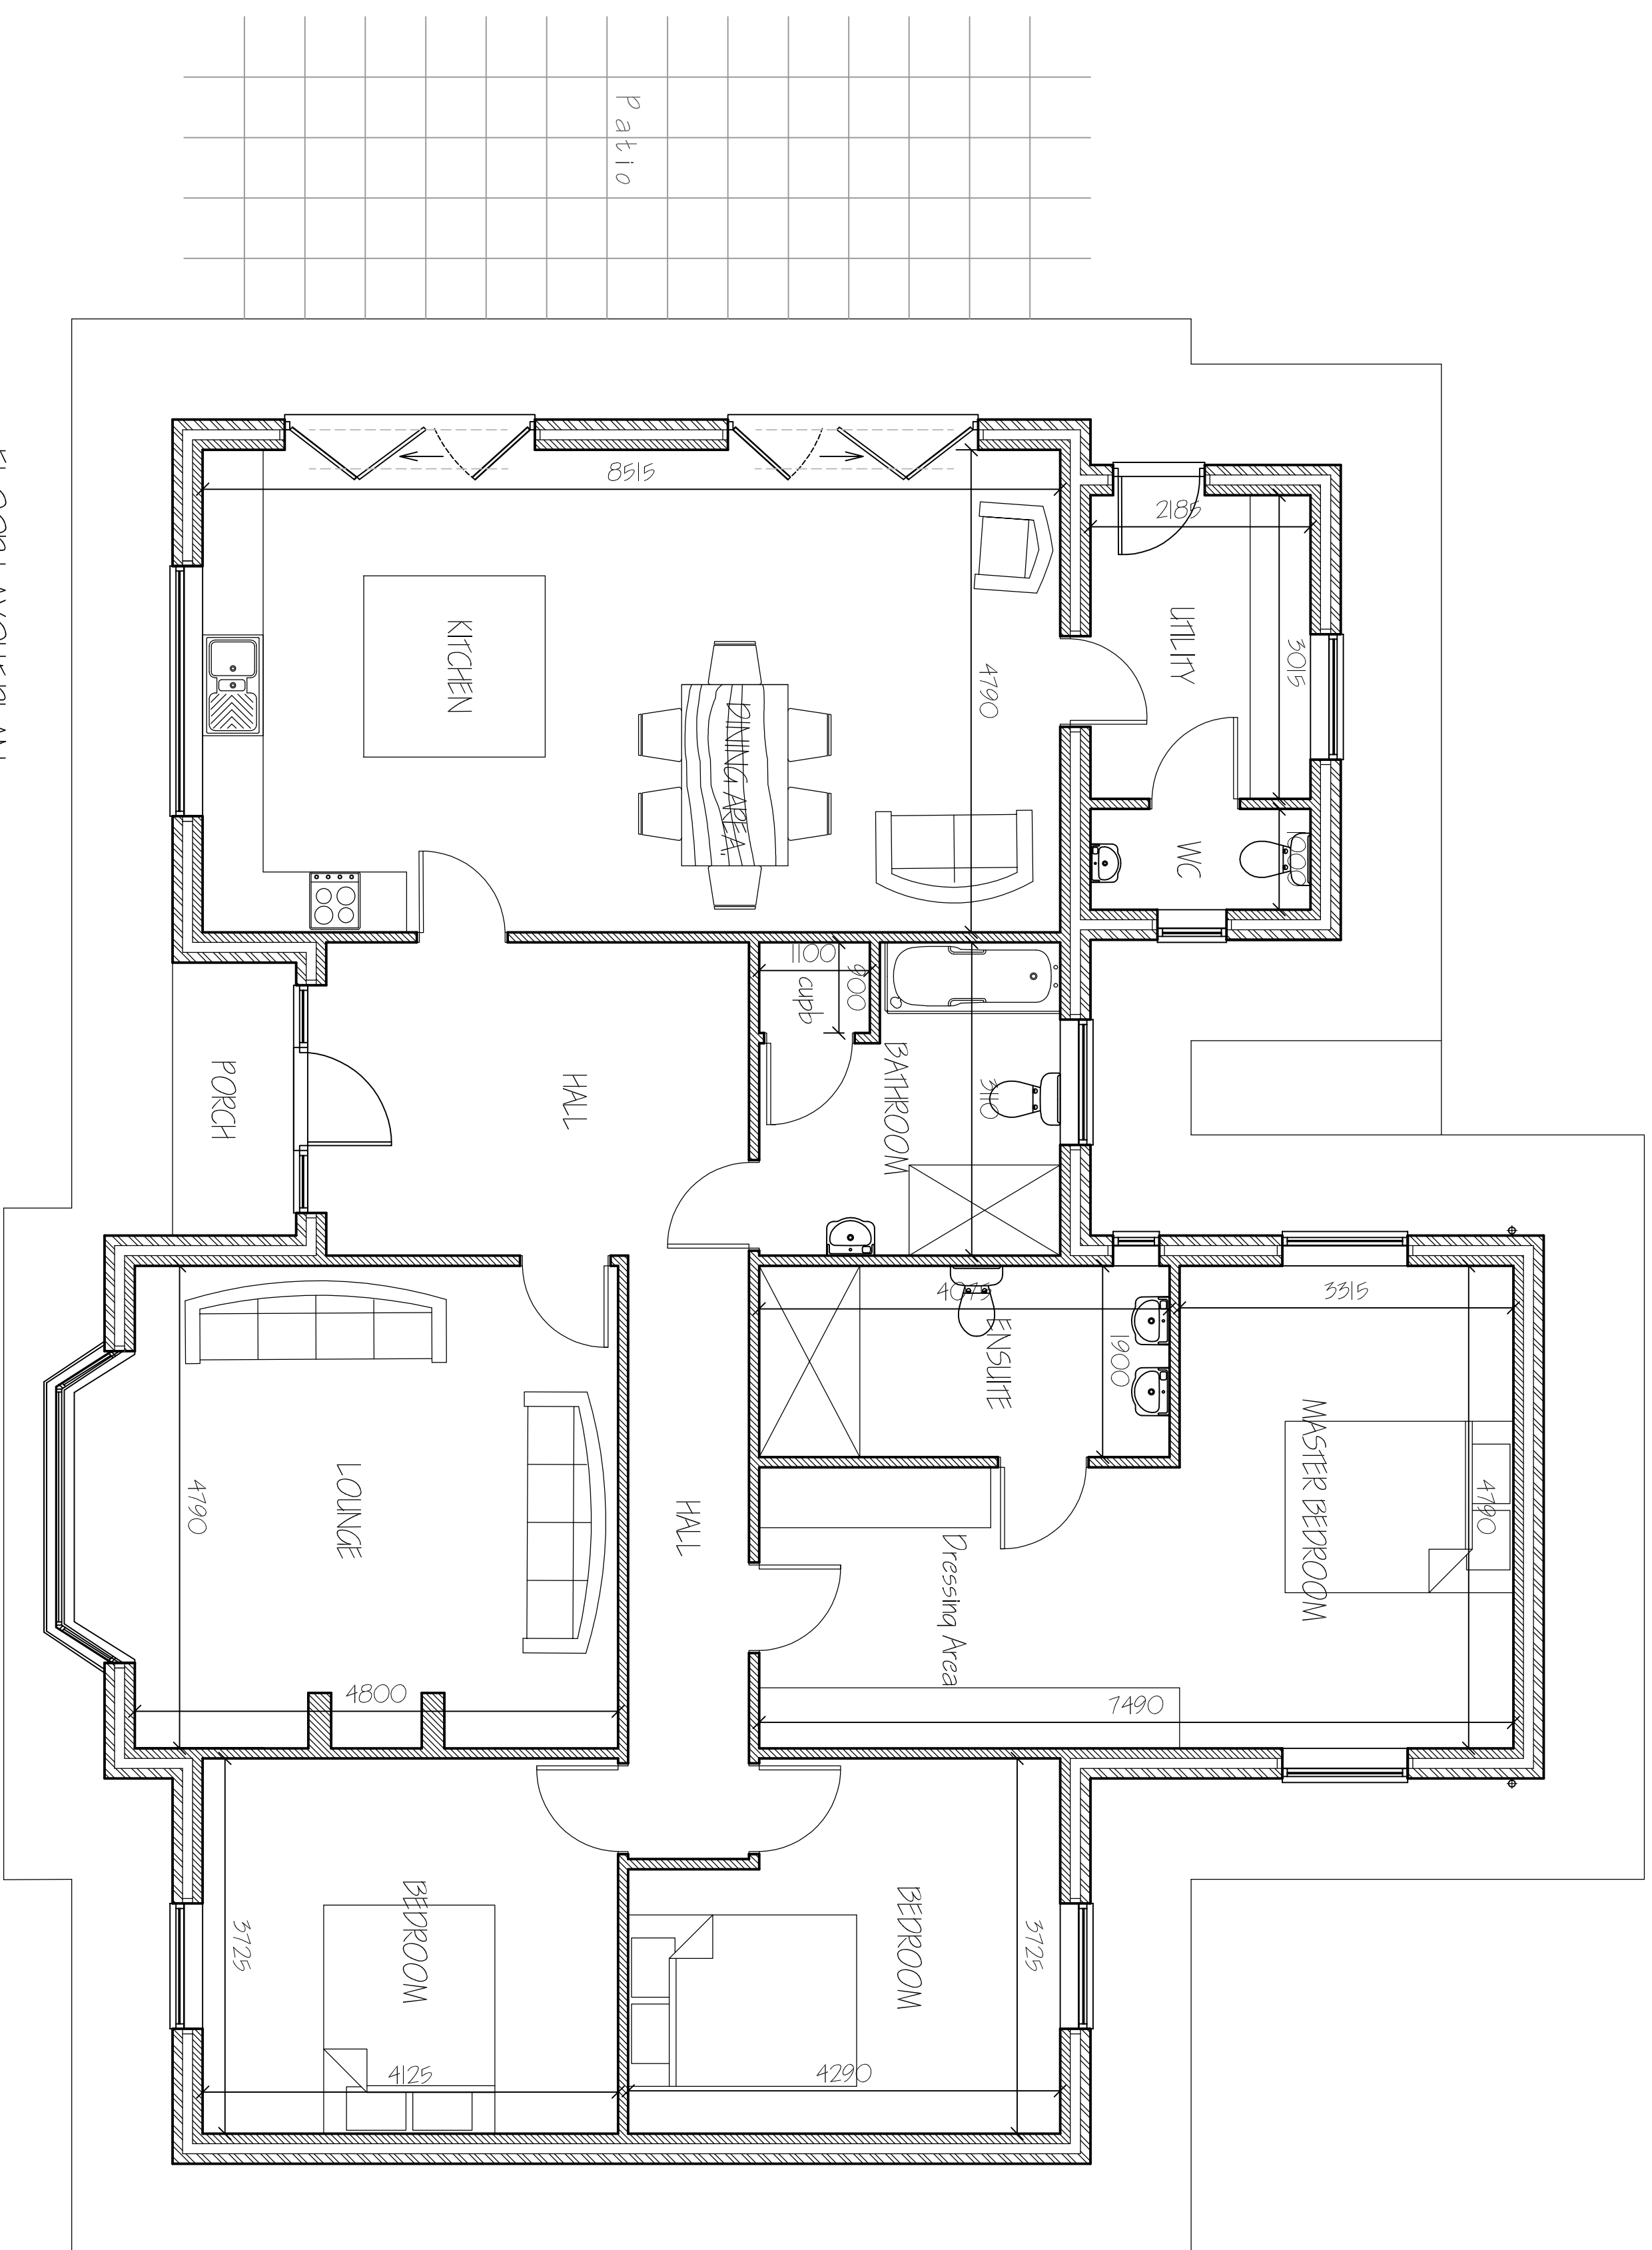
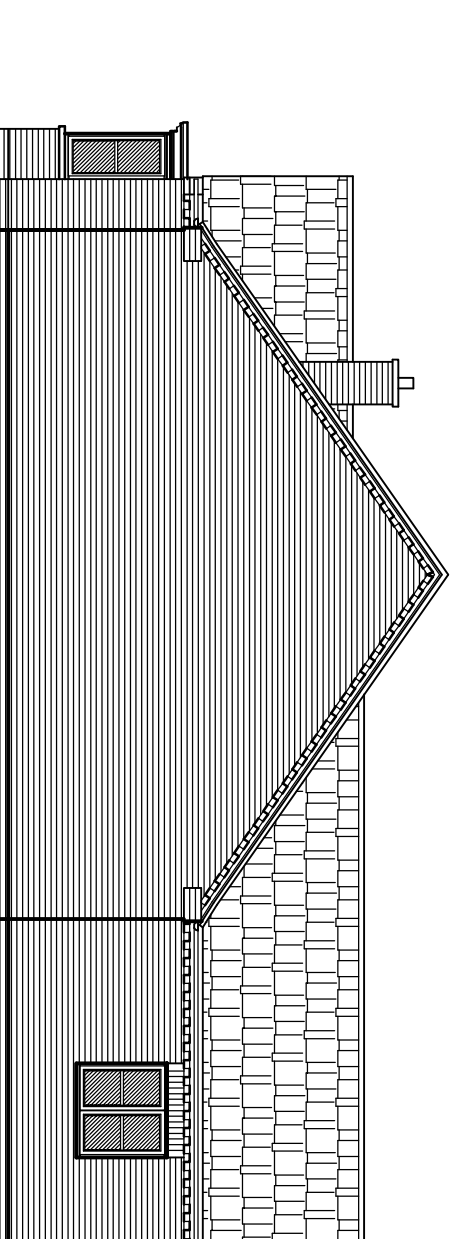
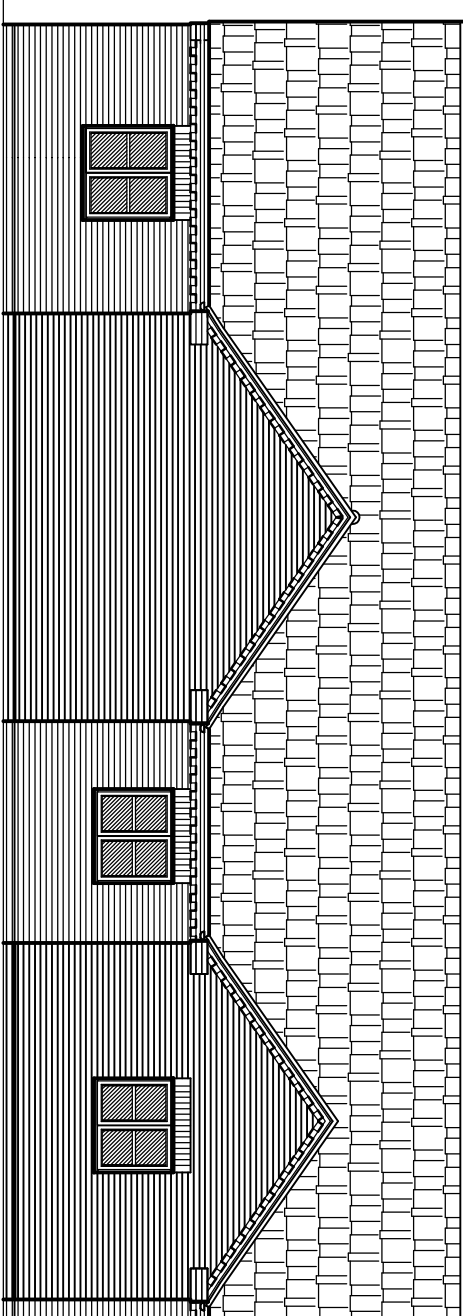
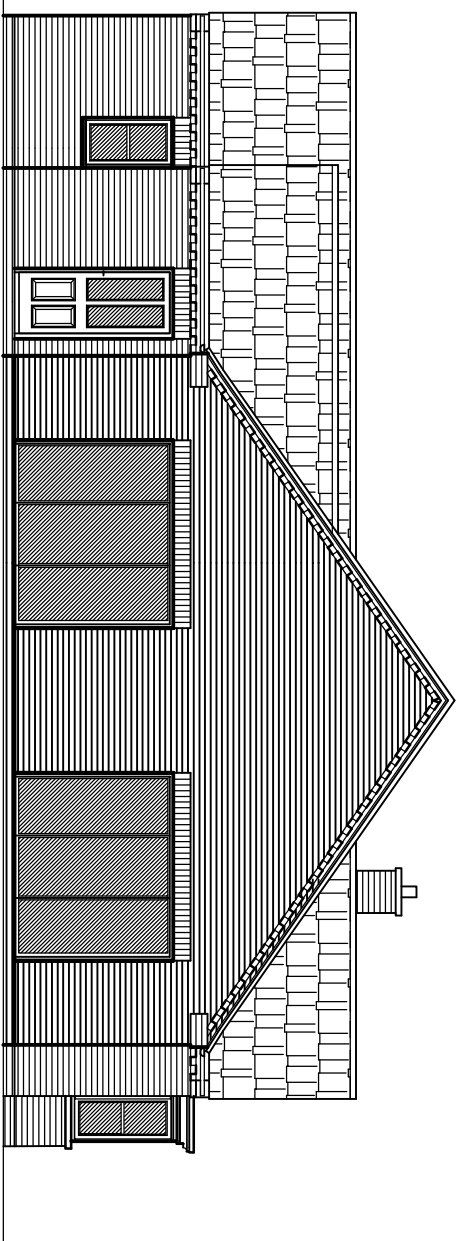


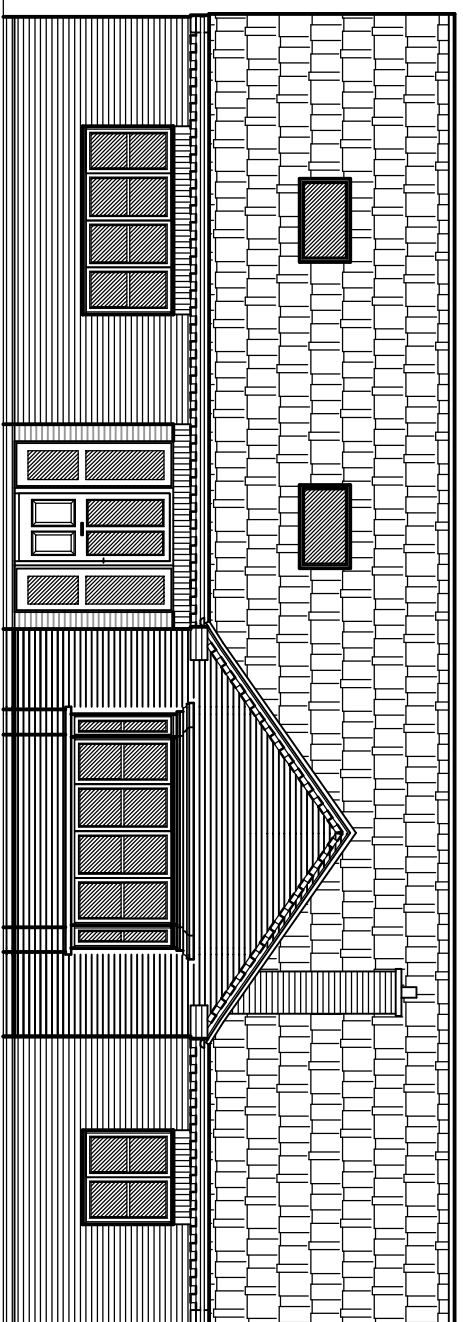

A	CLEANS AND COWINS	sept 2002

G. R. MERCHANT LTD.
I.ENG AMICE FIWO
**ARCHITECTURAL, STRUCTURAL
AND LAND DRAINAGE
CONSULTANTS**

4 Wrights Mews
12A Park Road, Holbeach,
Spalding, Lincs. PE12 7EE
Tel: 01406 490800
Fax: 01406 425744
E-Mail: gr.merchant@btconnect.com

Project
RESIDENTIAL DEVELOPMENT,
REAR OF 15 WEST COBARGE
MOLTON,
LINGS, PE12 6GN

Client
MR & MRS W. PRIDMORE.

PROPOSED FLOOR PLANS & ELEVATIONS.

Job Ref.	Drawing No.
3669-20.	02A
Date	Drawn
AUGUST 2020.	SLP.

1/50 (unless otherwise stated),

DO NOT SCALE FROM THIS DRAWING

When a person is asked to perform a task, he or she is expected to have the ability to do so. If the person is unable to perform the task, the person is not expected to perform the task. This is the basic principle of the law of causality. The law of causality states that if a person is asked to perform a task, he or she is expected to have the ability to do so. If the person is unable to perform the task, the person is not expected to perform the task. This is the basic principle of the law of causality.