

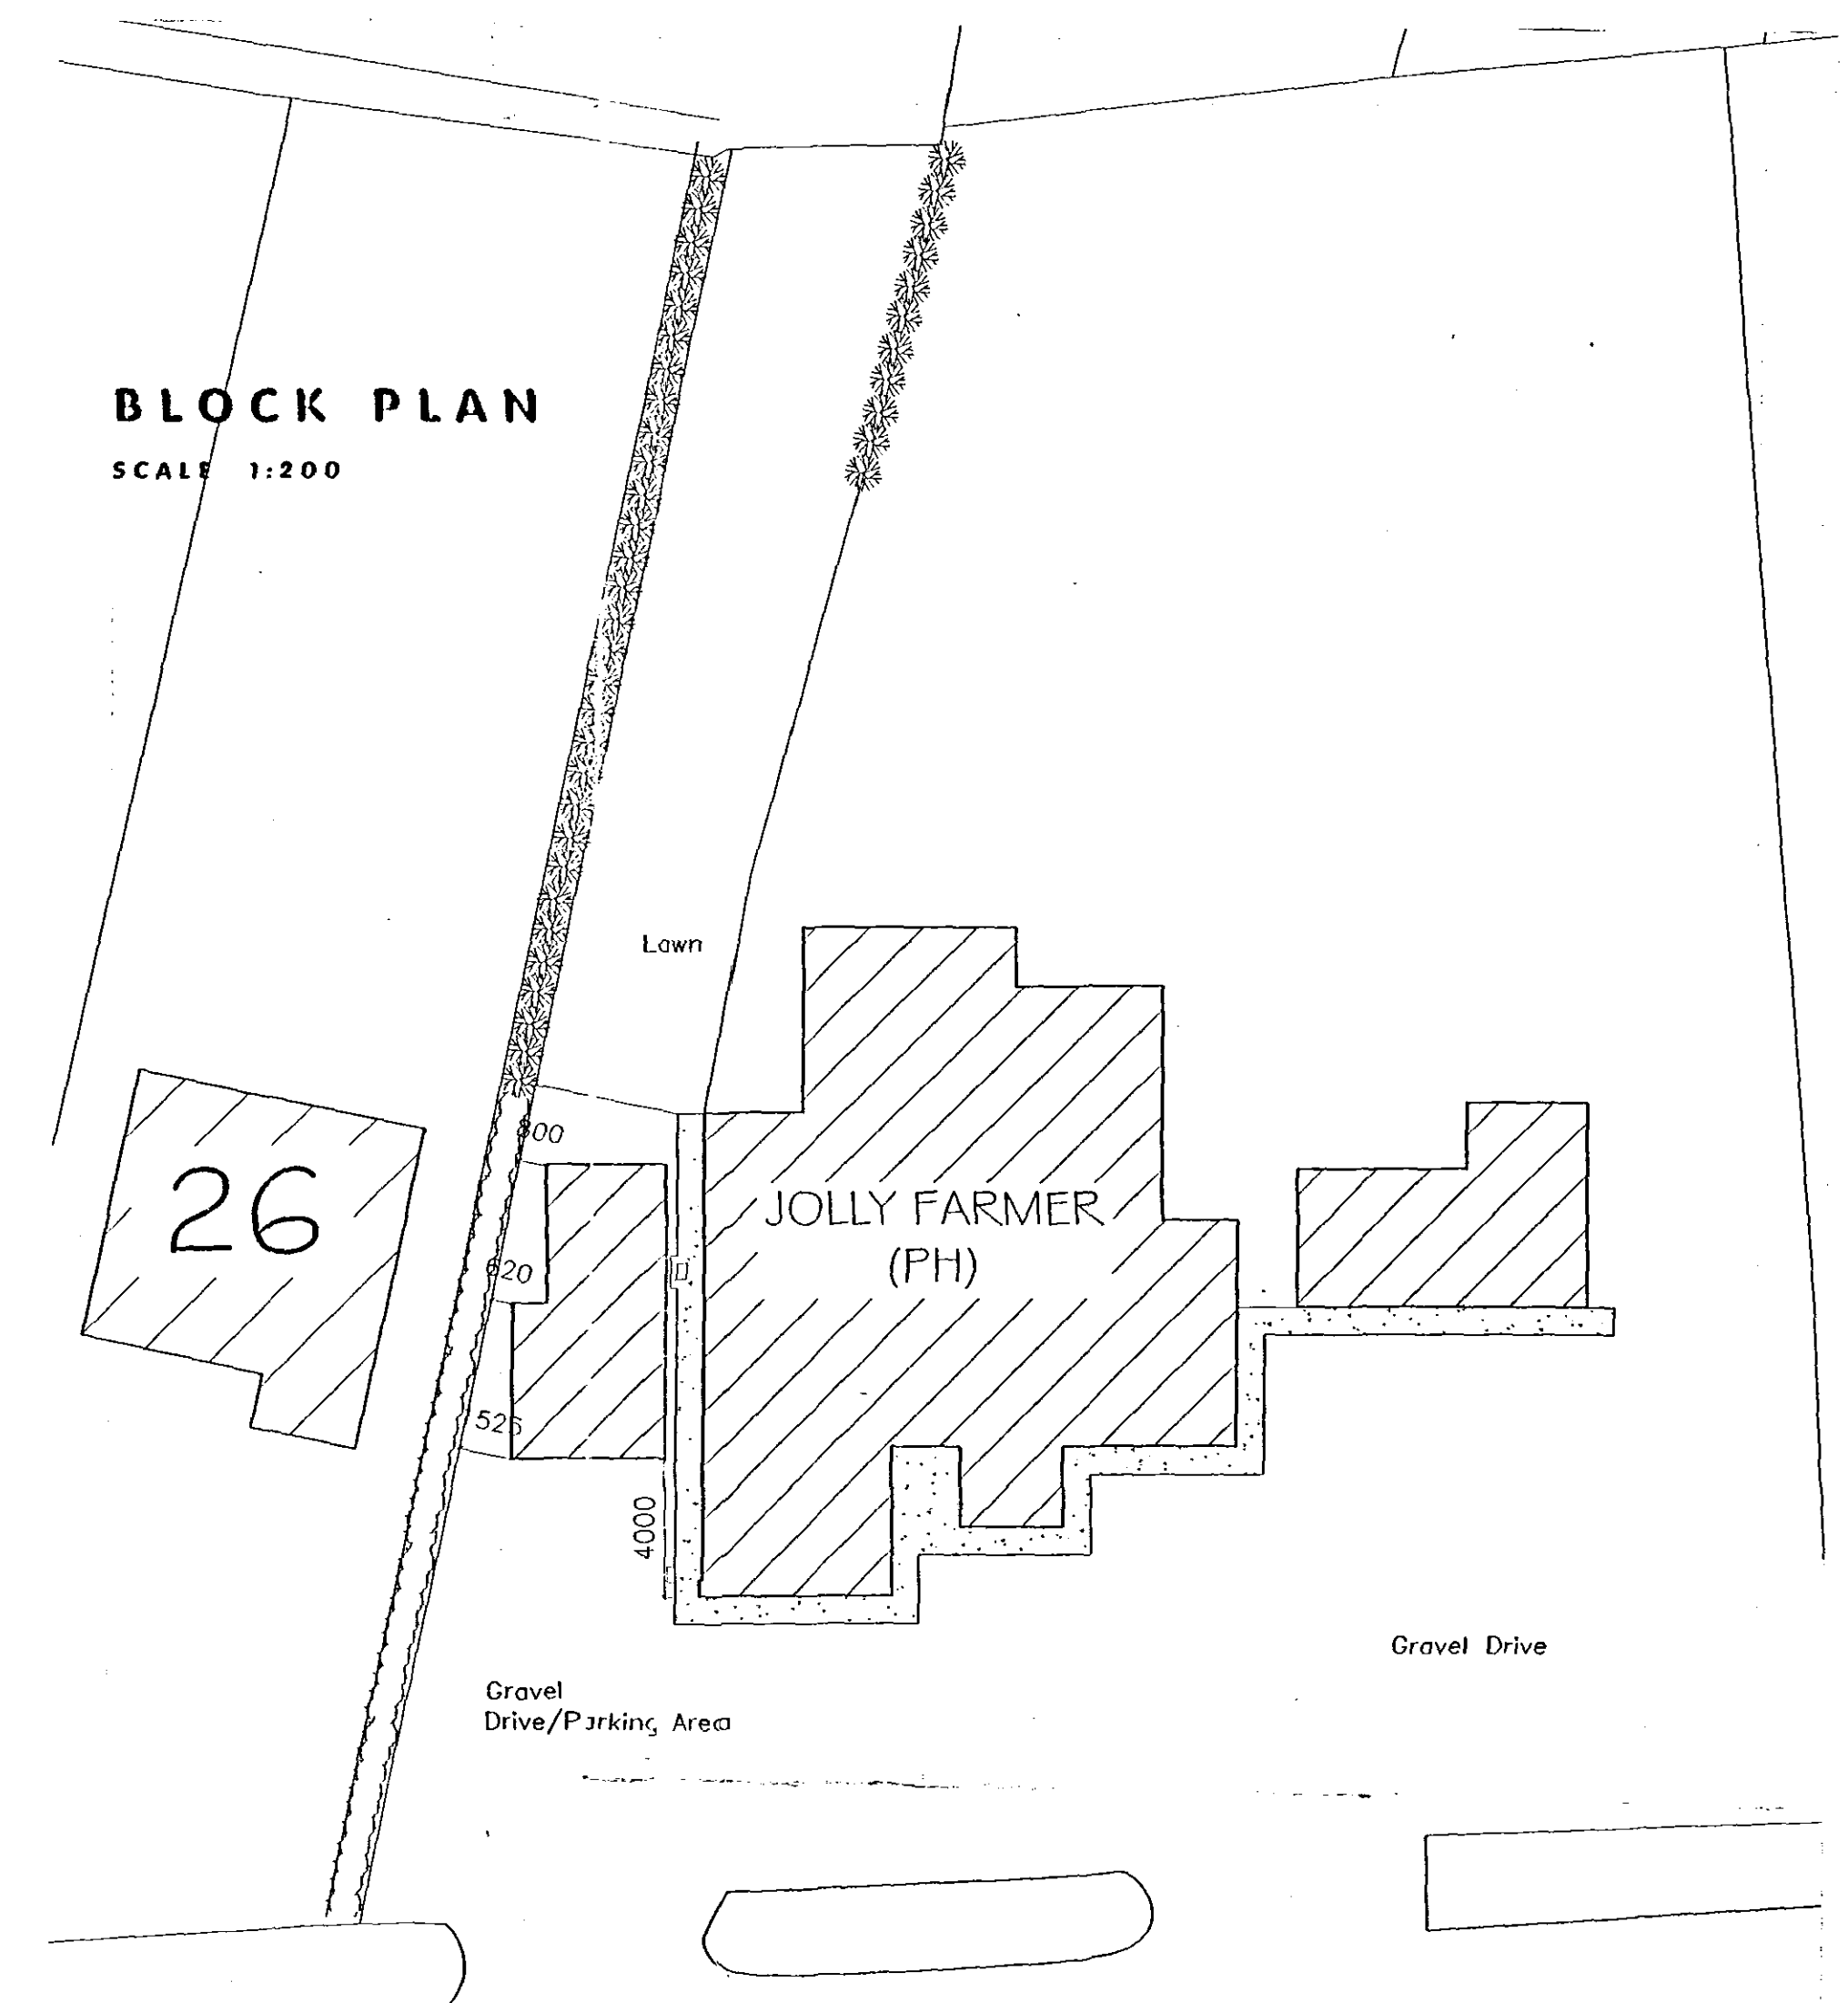


BLOCK PLAN SCALE 1:200

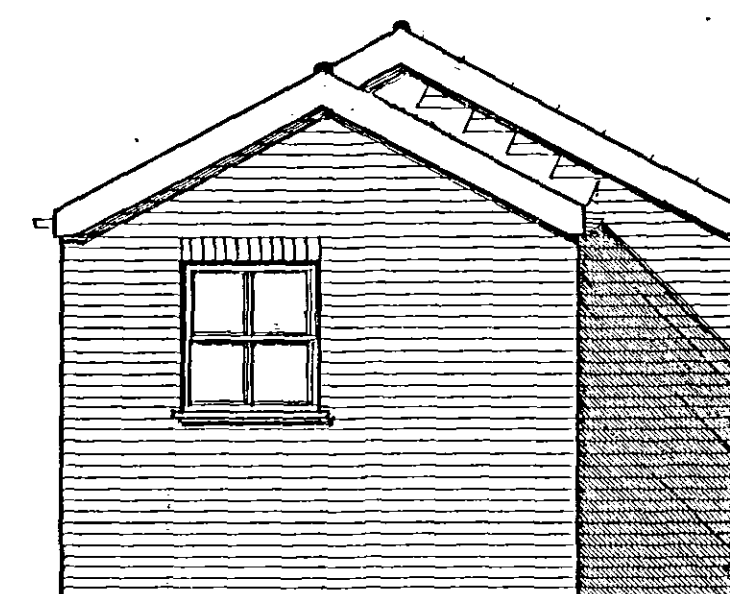


Site boundary


The Jolly Farmer

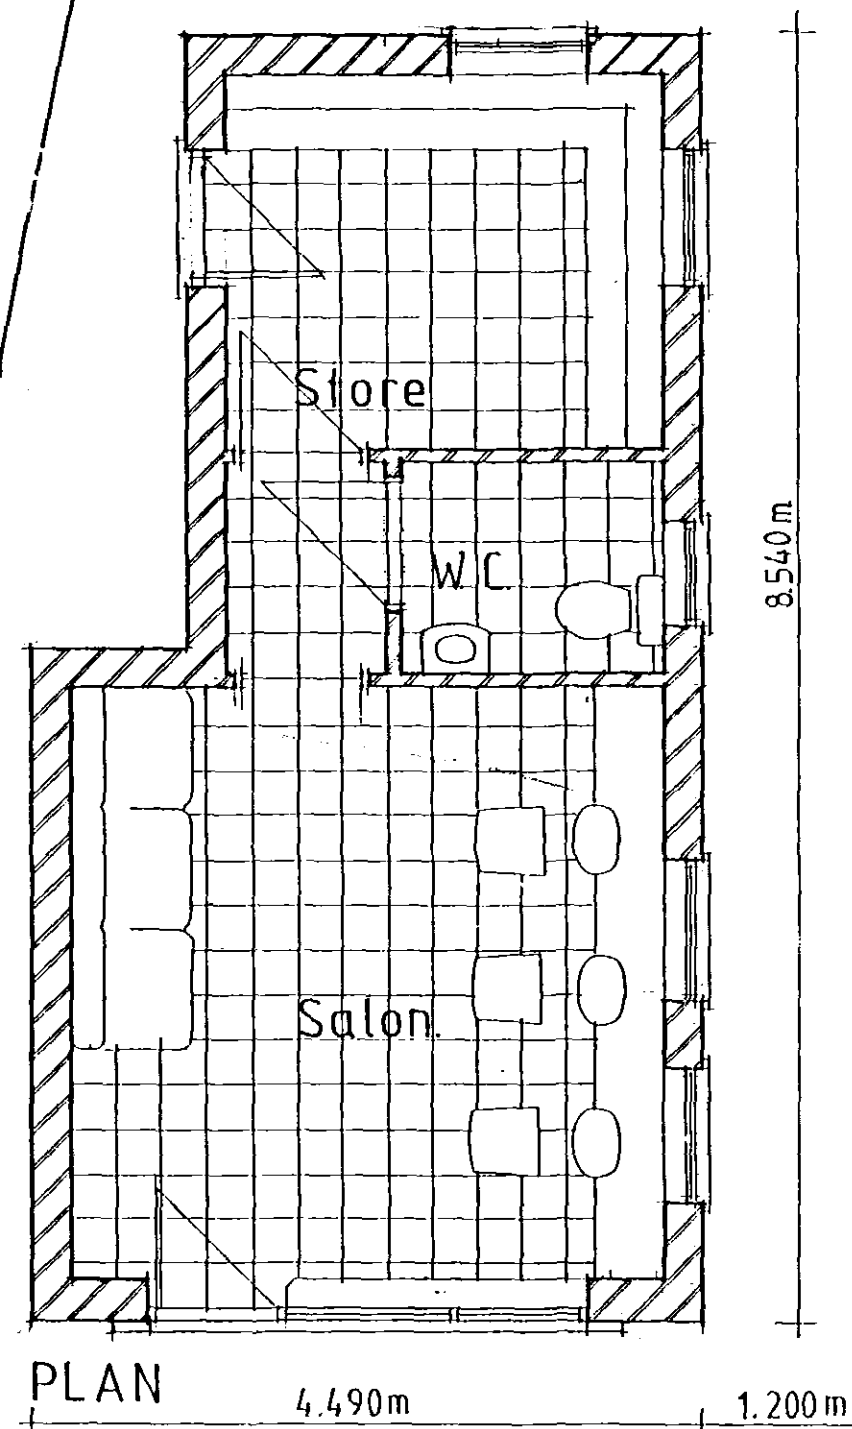


BACK ELEVATION

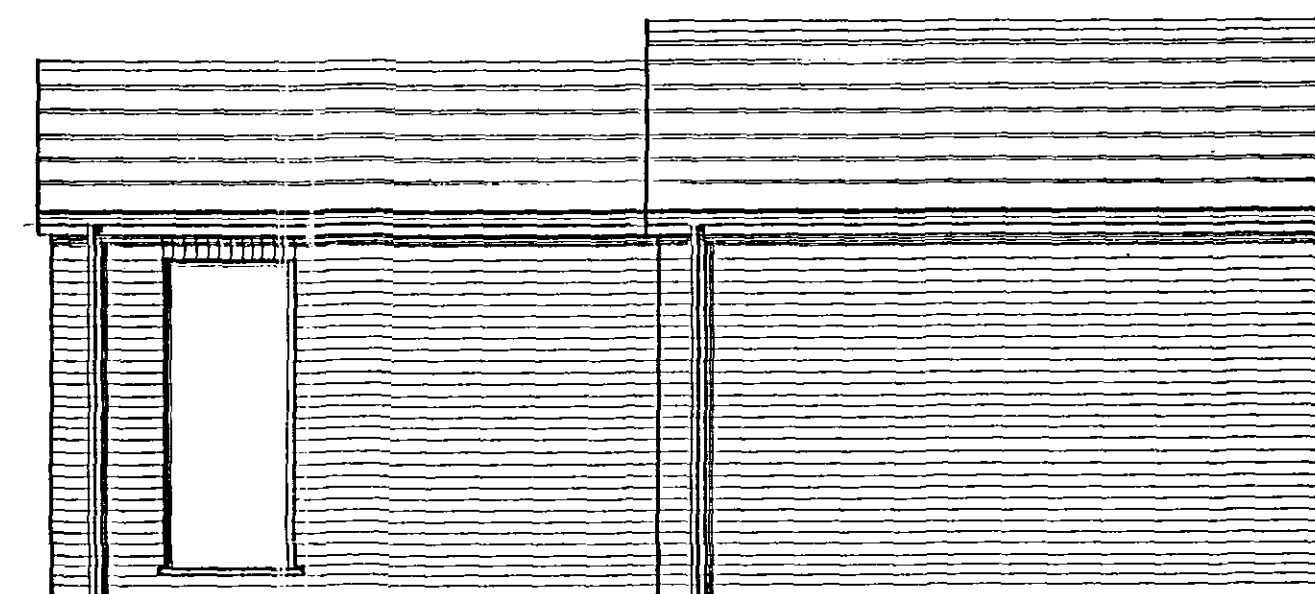

SIDE ELEVATION

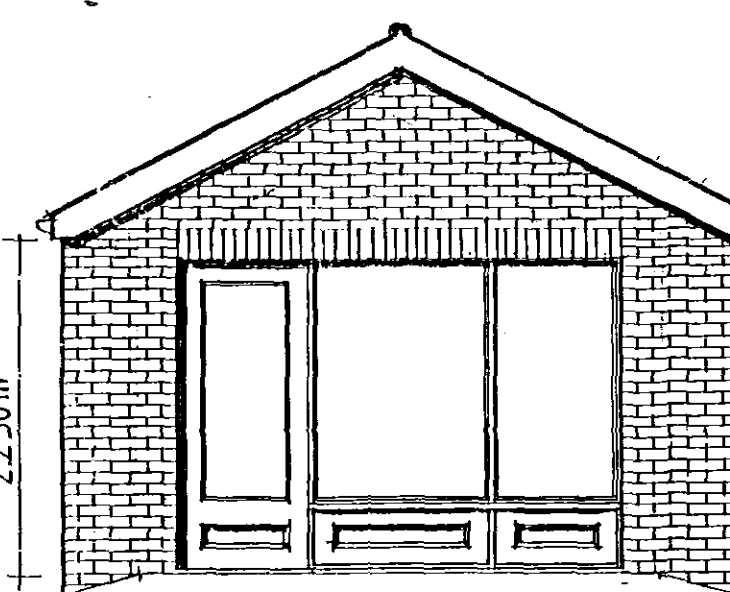

FRONT ELEVATION

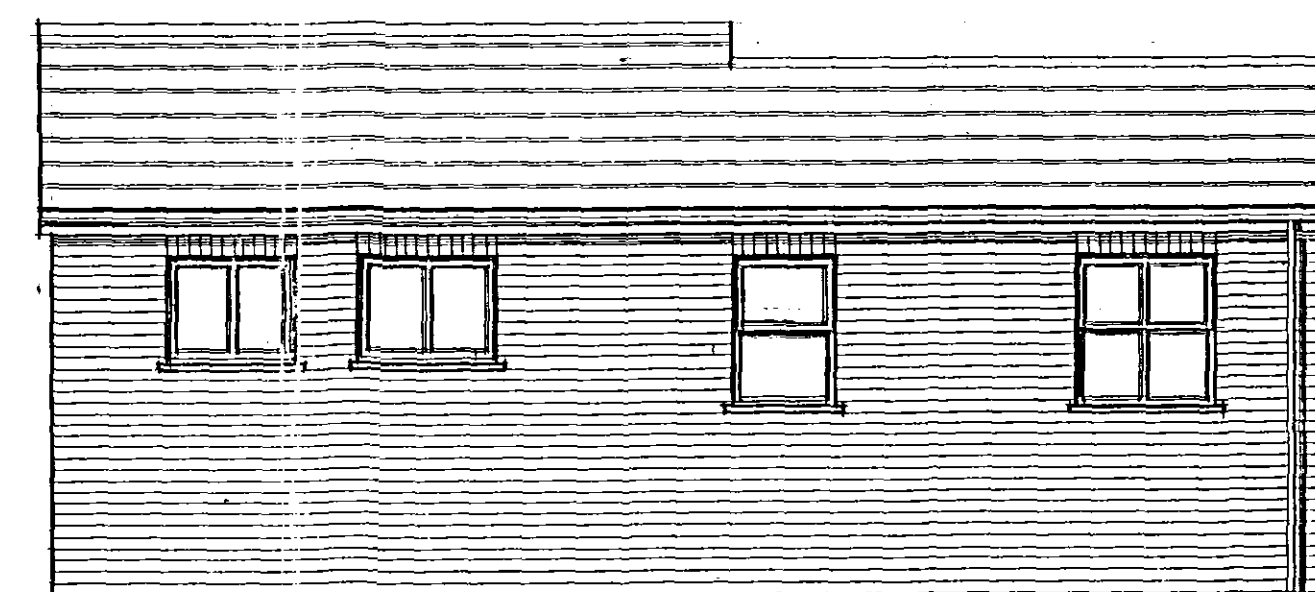

SIDE ELEVATION (towards The Jolly Farmer)

SHDC
Planning & Development
03 NOV 2004
Ref: 1476/04

**DETERMINED
PLAN**

**NEIL DOWLMAN
Architecture**
Neil Dowdman Architecture Ltd
14 Market Place
Boston, Lincolnshire PE21 6B1
Tel: 01205 352722 Fax: 01205 351115
Email: boston@neildowdman-architecture.co.uk

Members of The Royal Institute of Architects
Members of The Royal Institute of Architectural Technologists
Corporate Building Engineer Technologists

Chartered Architects * Architectural Technologists
Designers * Building Engineers * Project Managers
Planning Supervisors * Party Wall Surveyors * Access Consultants

www.neildowdman-architecture.co.uk

Client
MR. J. TICKNER

Project
**PROPOSED HAIRDRESSING
SALON at THE JOLLY FARMER
MOULTON CHAPEL**

Scale
1:50

Date
28/10/2004

Drawn by:
G.A.R.

Drawing No.
B1481/01

Title
SKETCH PROPOSAL.

Revision