




BLOCK PLAN

SCALE 1:200

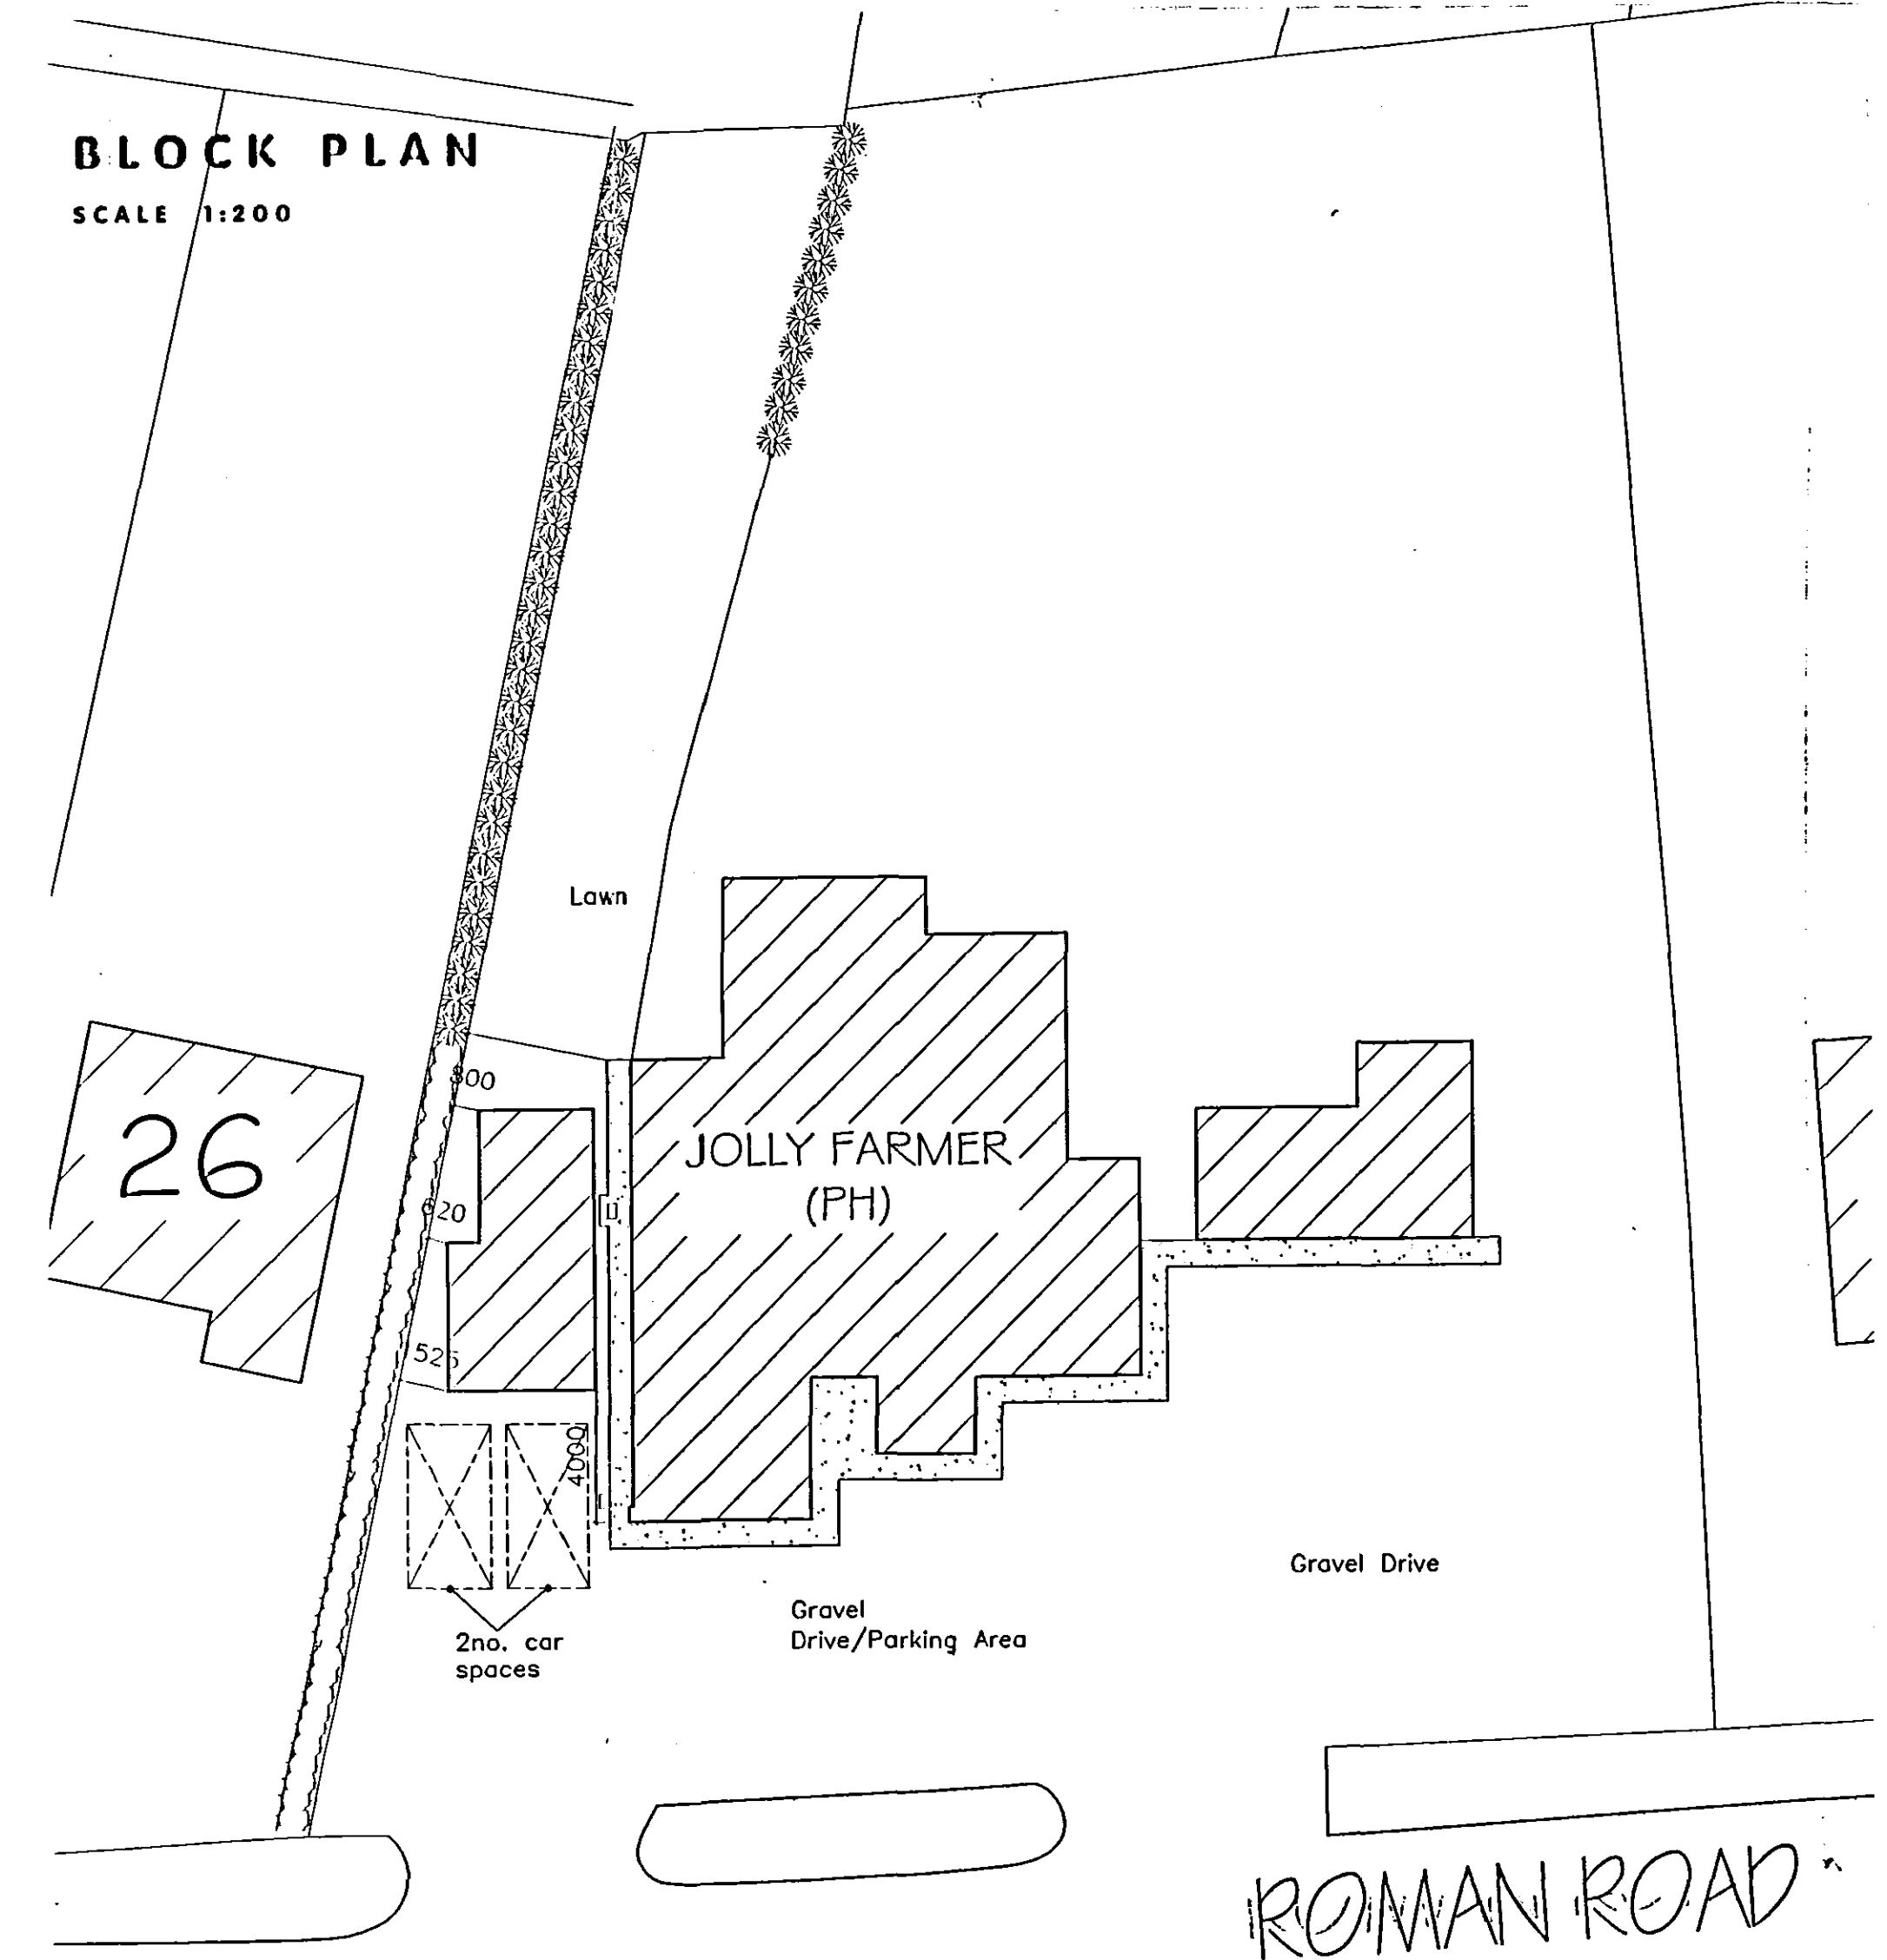


Site boundary


The Jolly Farmer

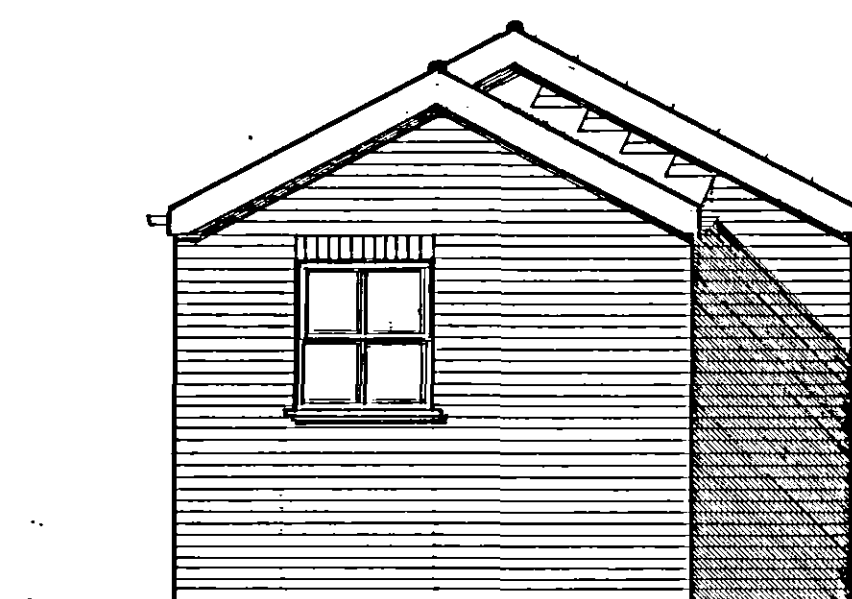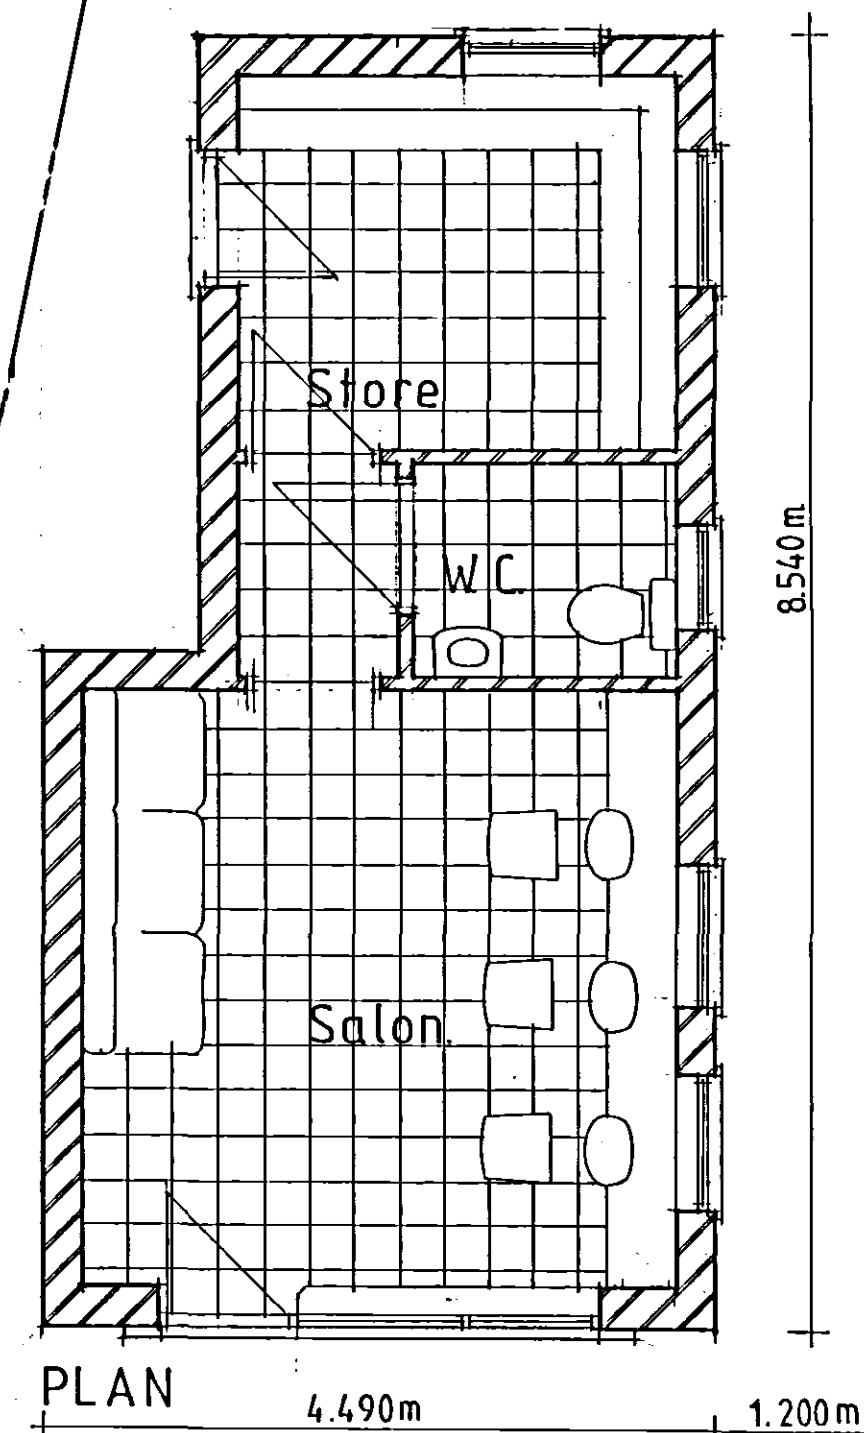


BACK ELEVATION

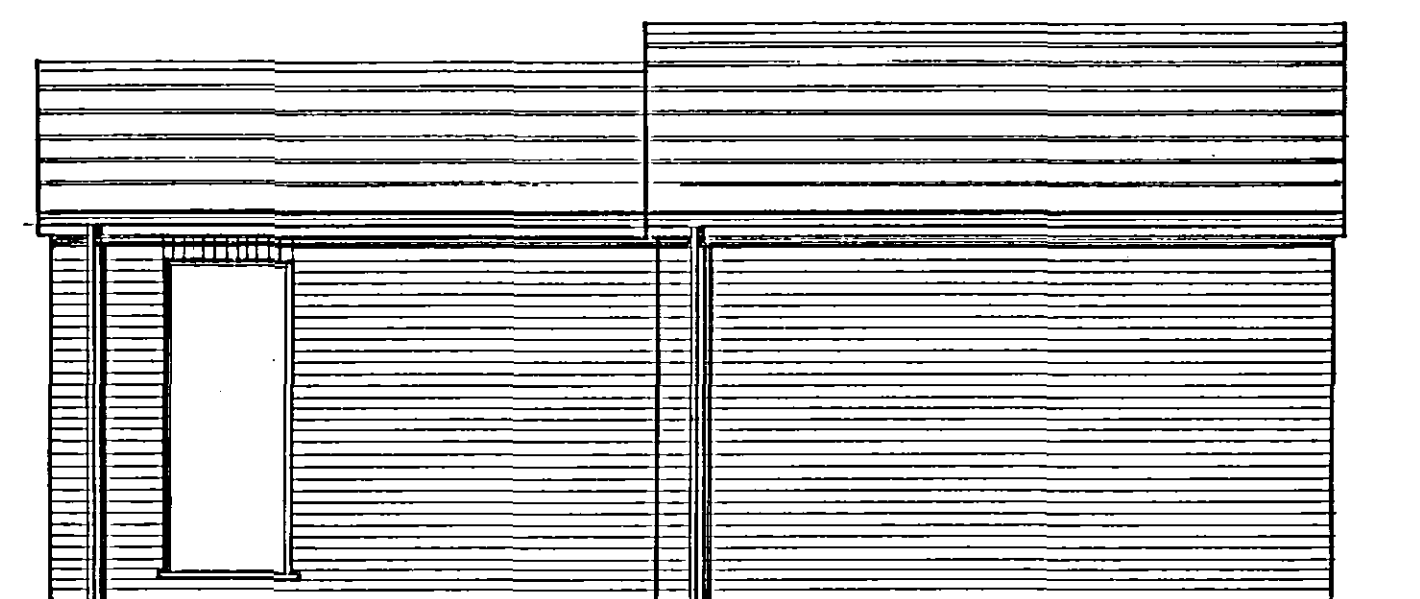


SIDE ELEVATION

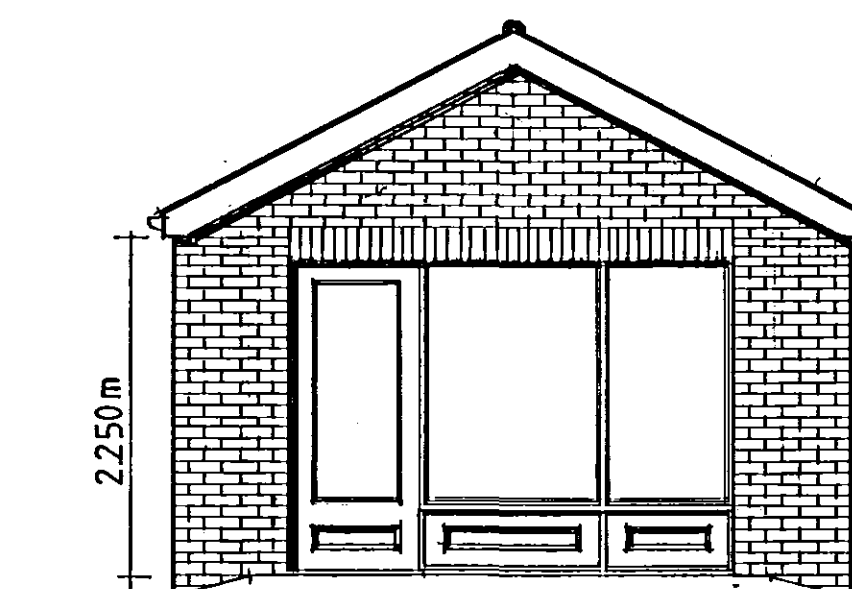

FRONT ELEVATION

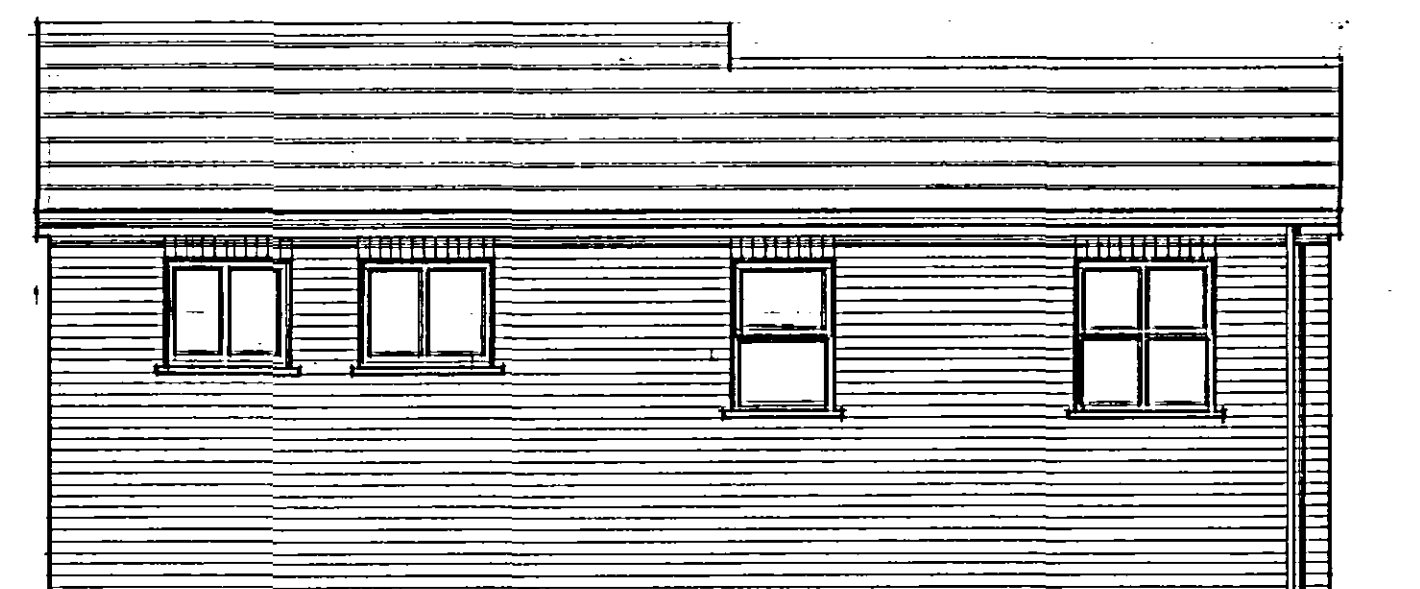

SIDE ELEVATION (towards The Jolly Farmer)

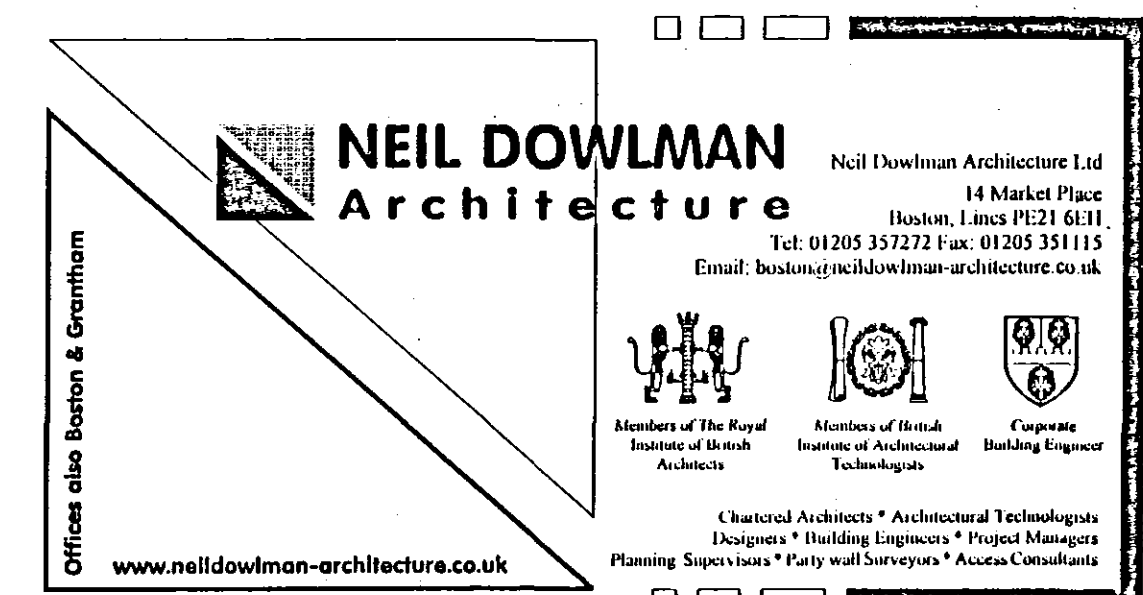

Client
MR. J. TICKNER

Project

PROPOSED HAIRDRESSING
SALON at THE JOLLY FARMER
MOULTON CHAPEL

Title

SKETCH PROPOSAL.

Scale
1:50

Date
28/10/2004

Drawn by:
G.A.R.
Drawing No.
B1481/01

Revision