





EXISTING FRONT ELEVATION (of The Jolly Farmer)

SCALE 1:50

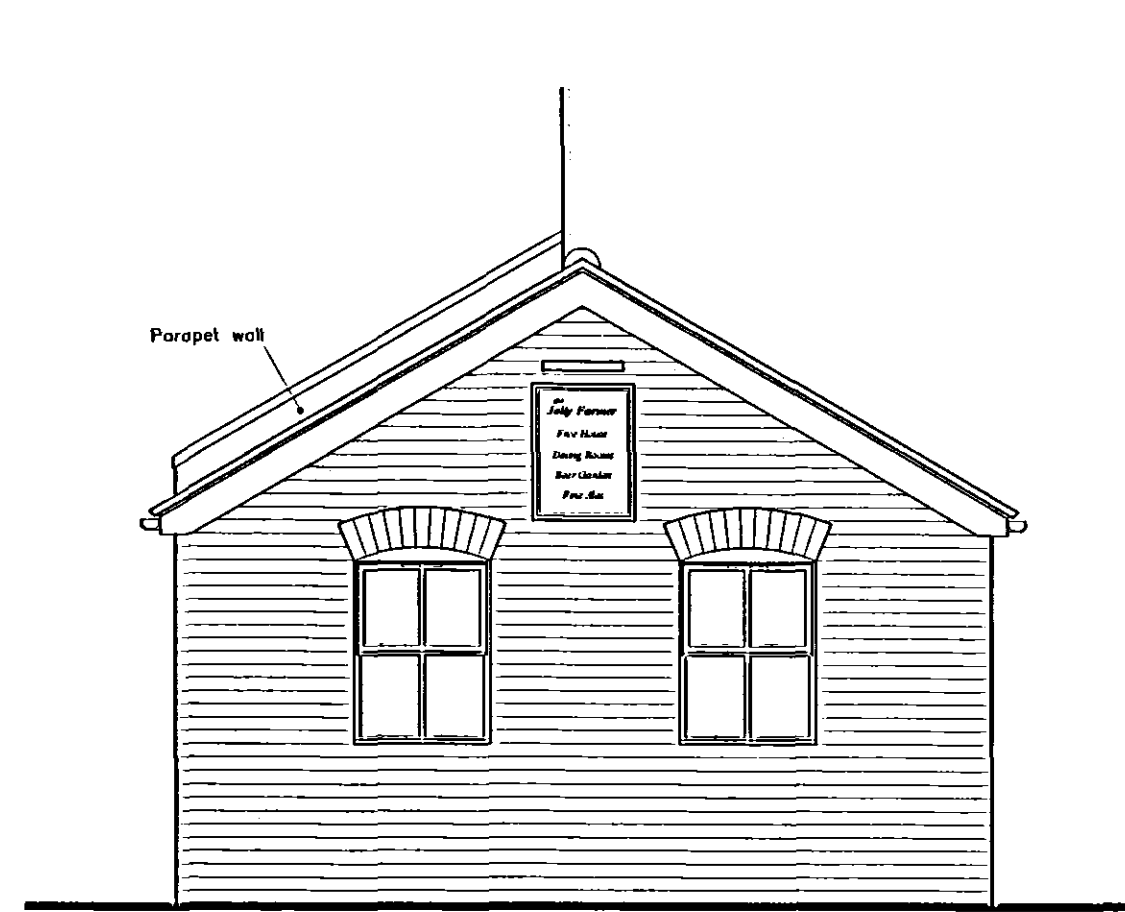

EXISTING SIDE ELEVATION (of The Jolly Farmer)

SCALE 1:50

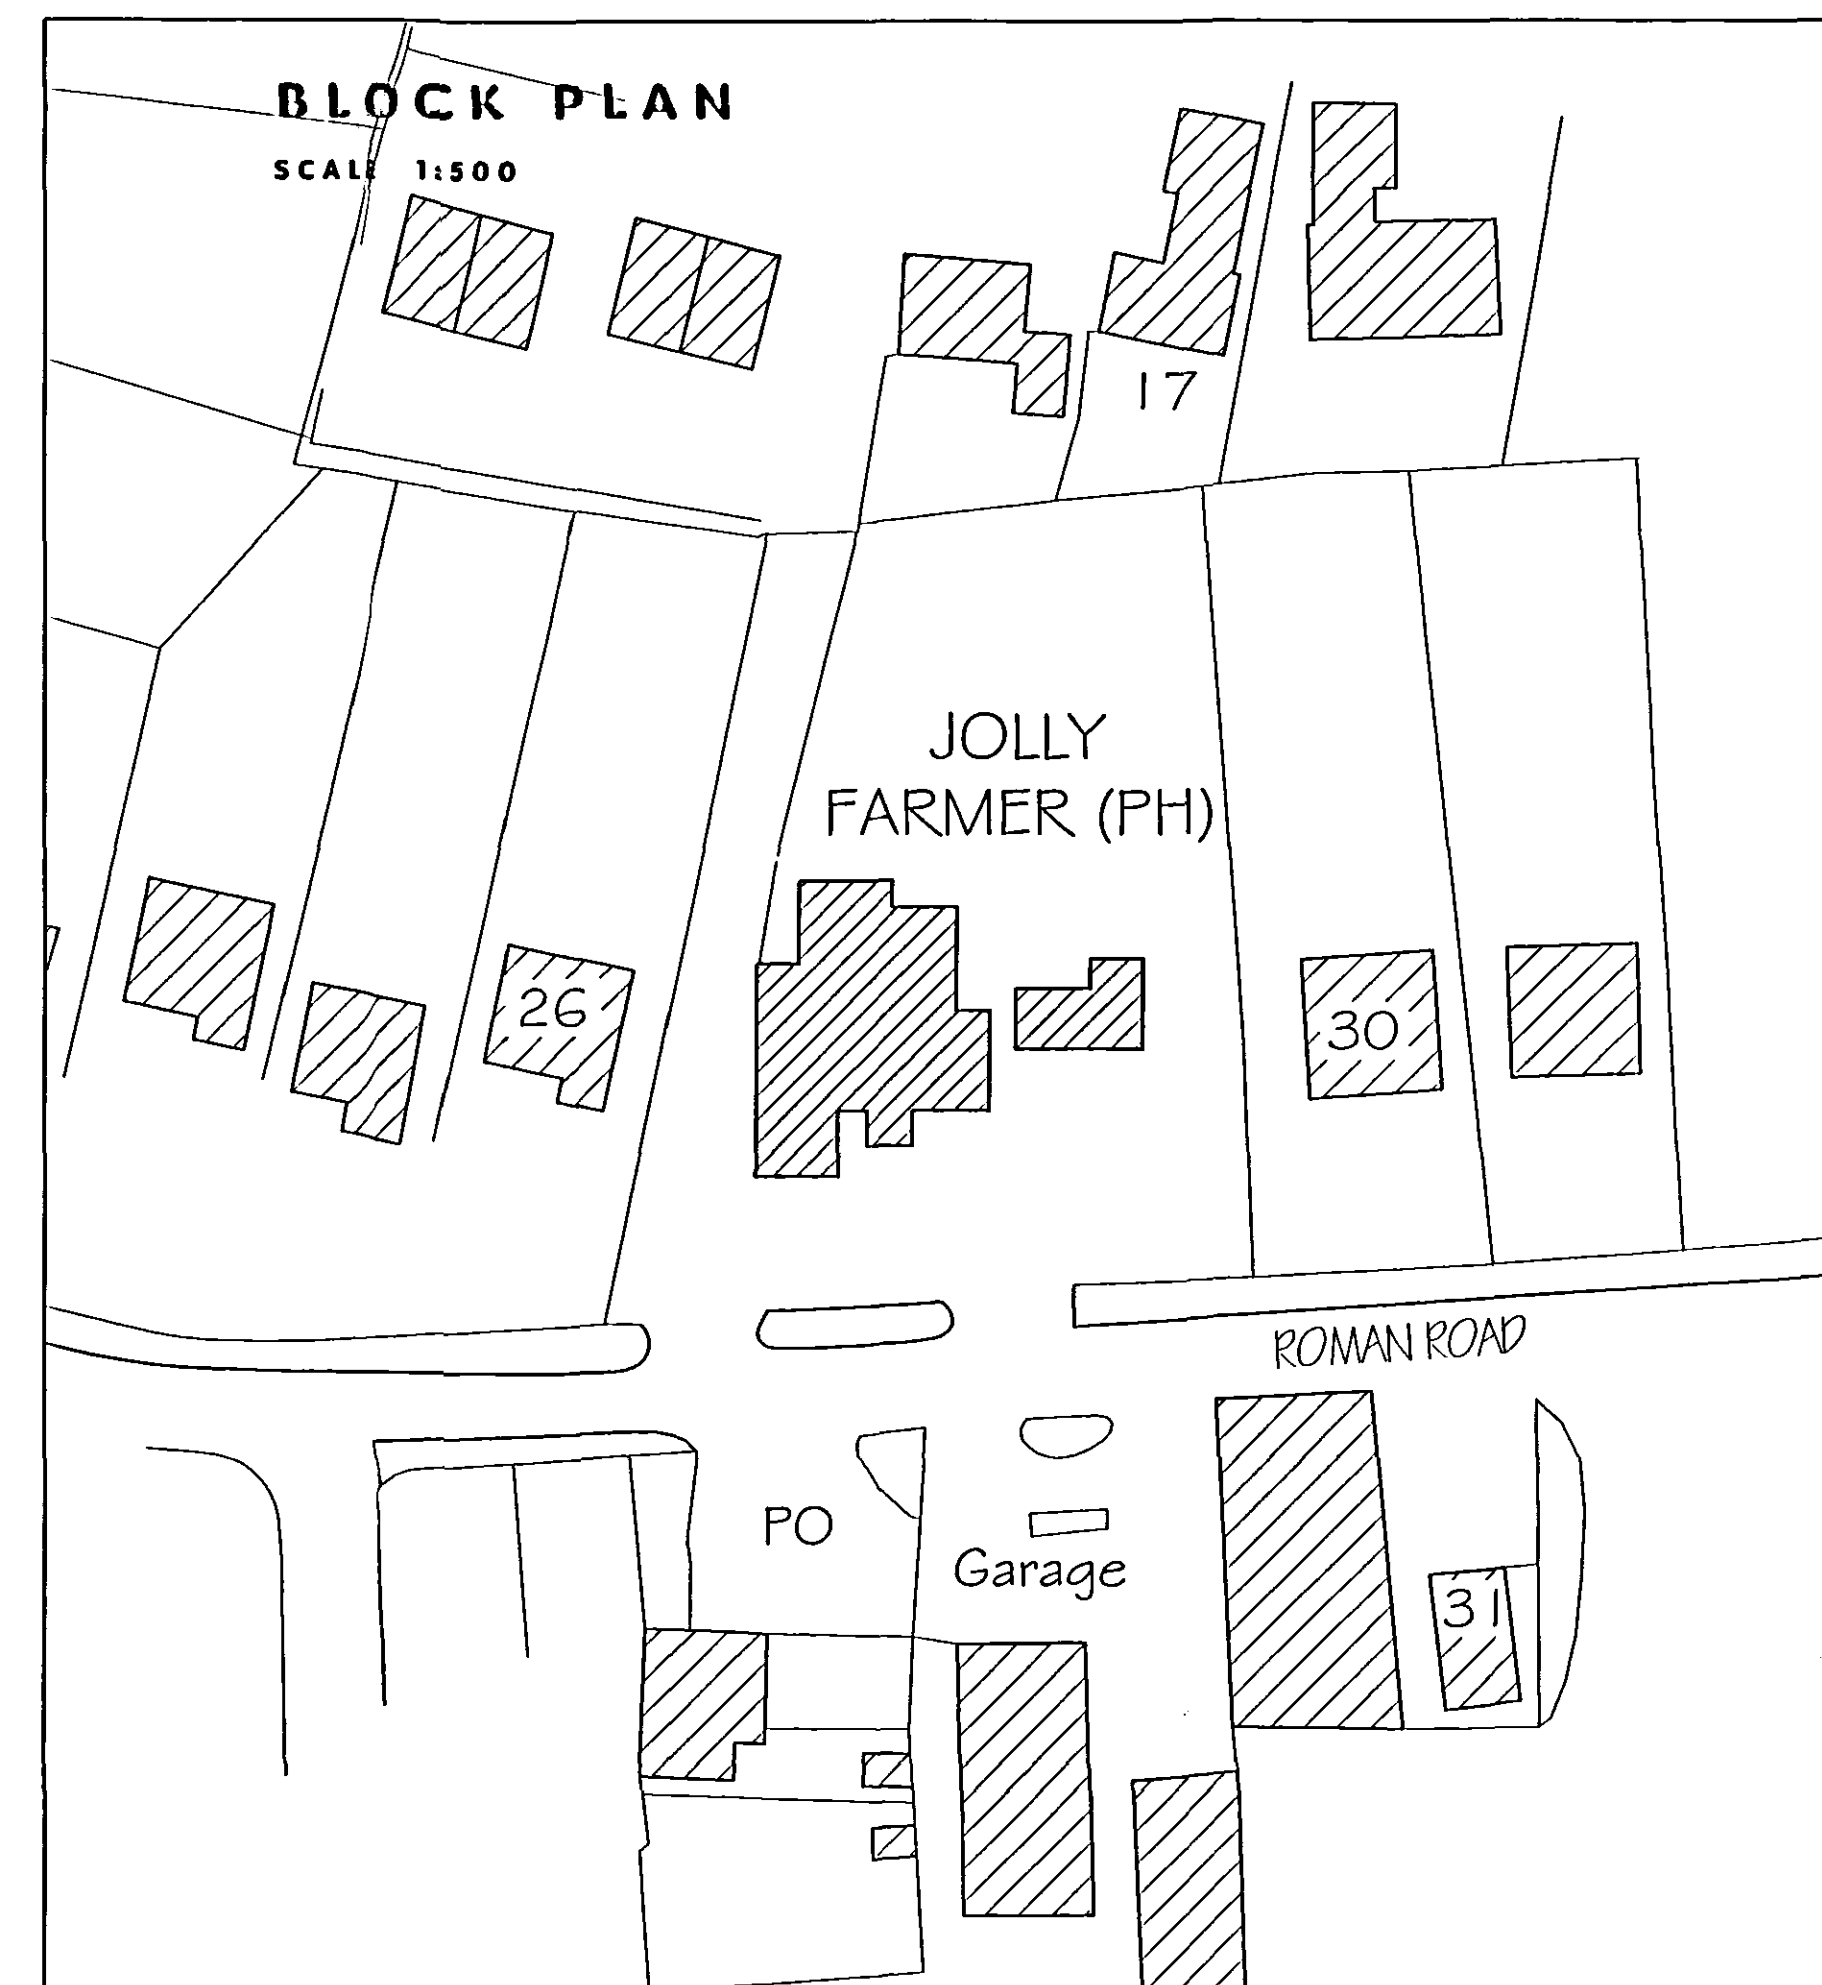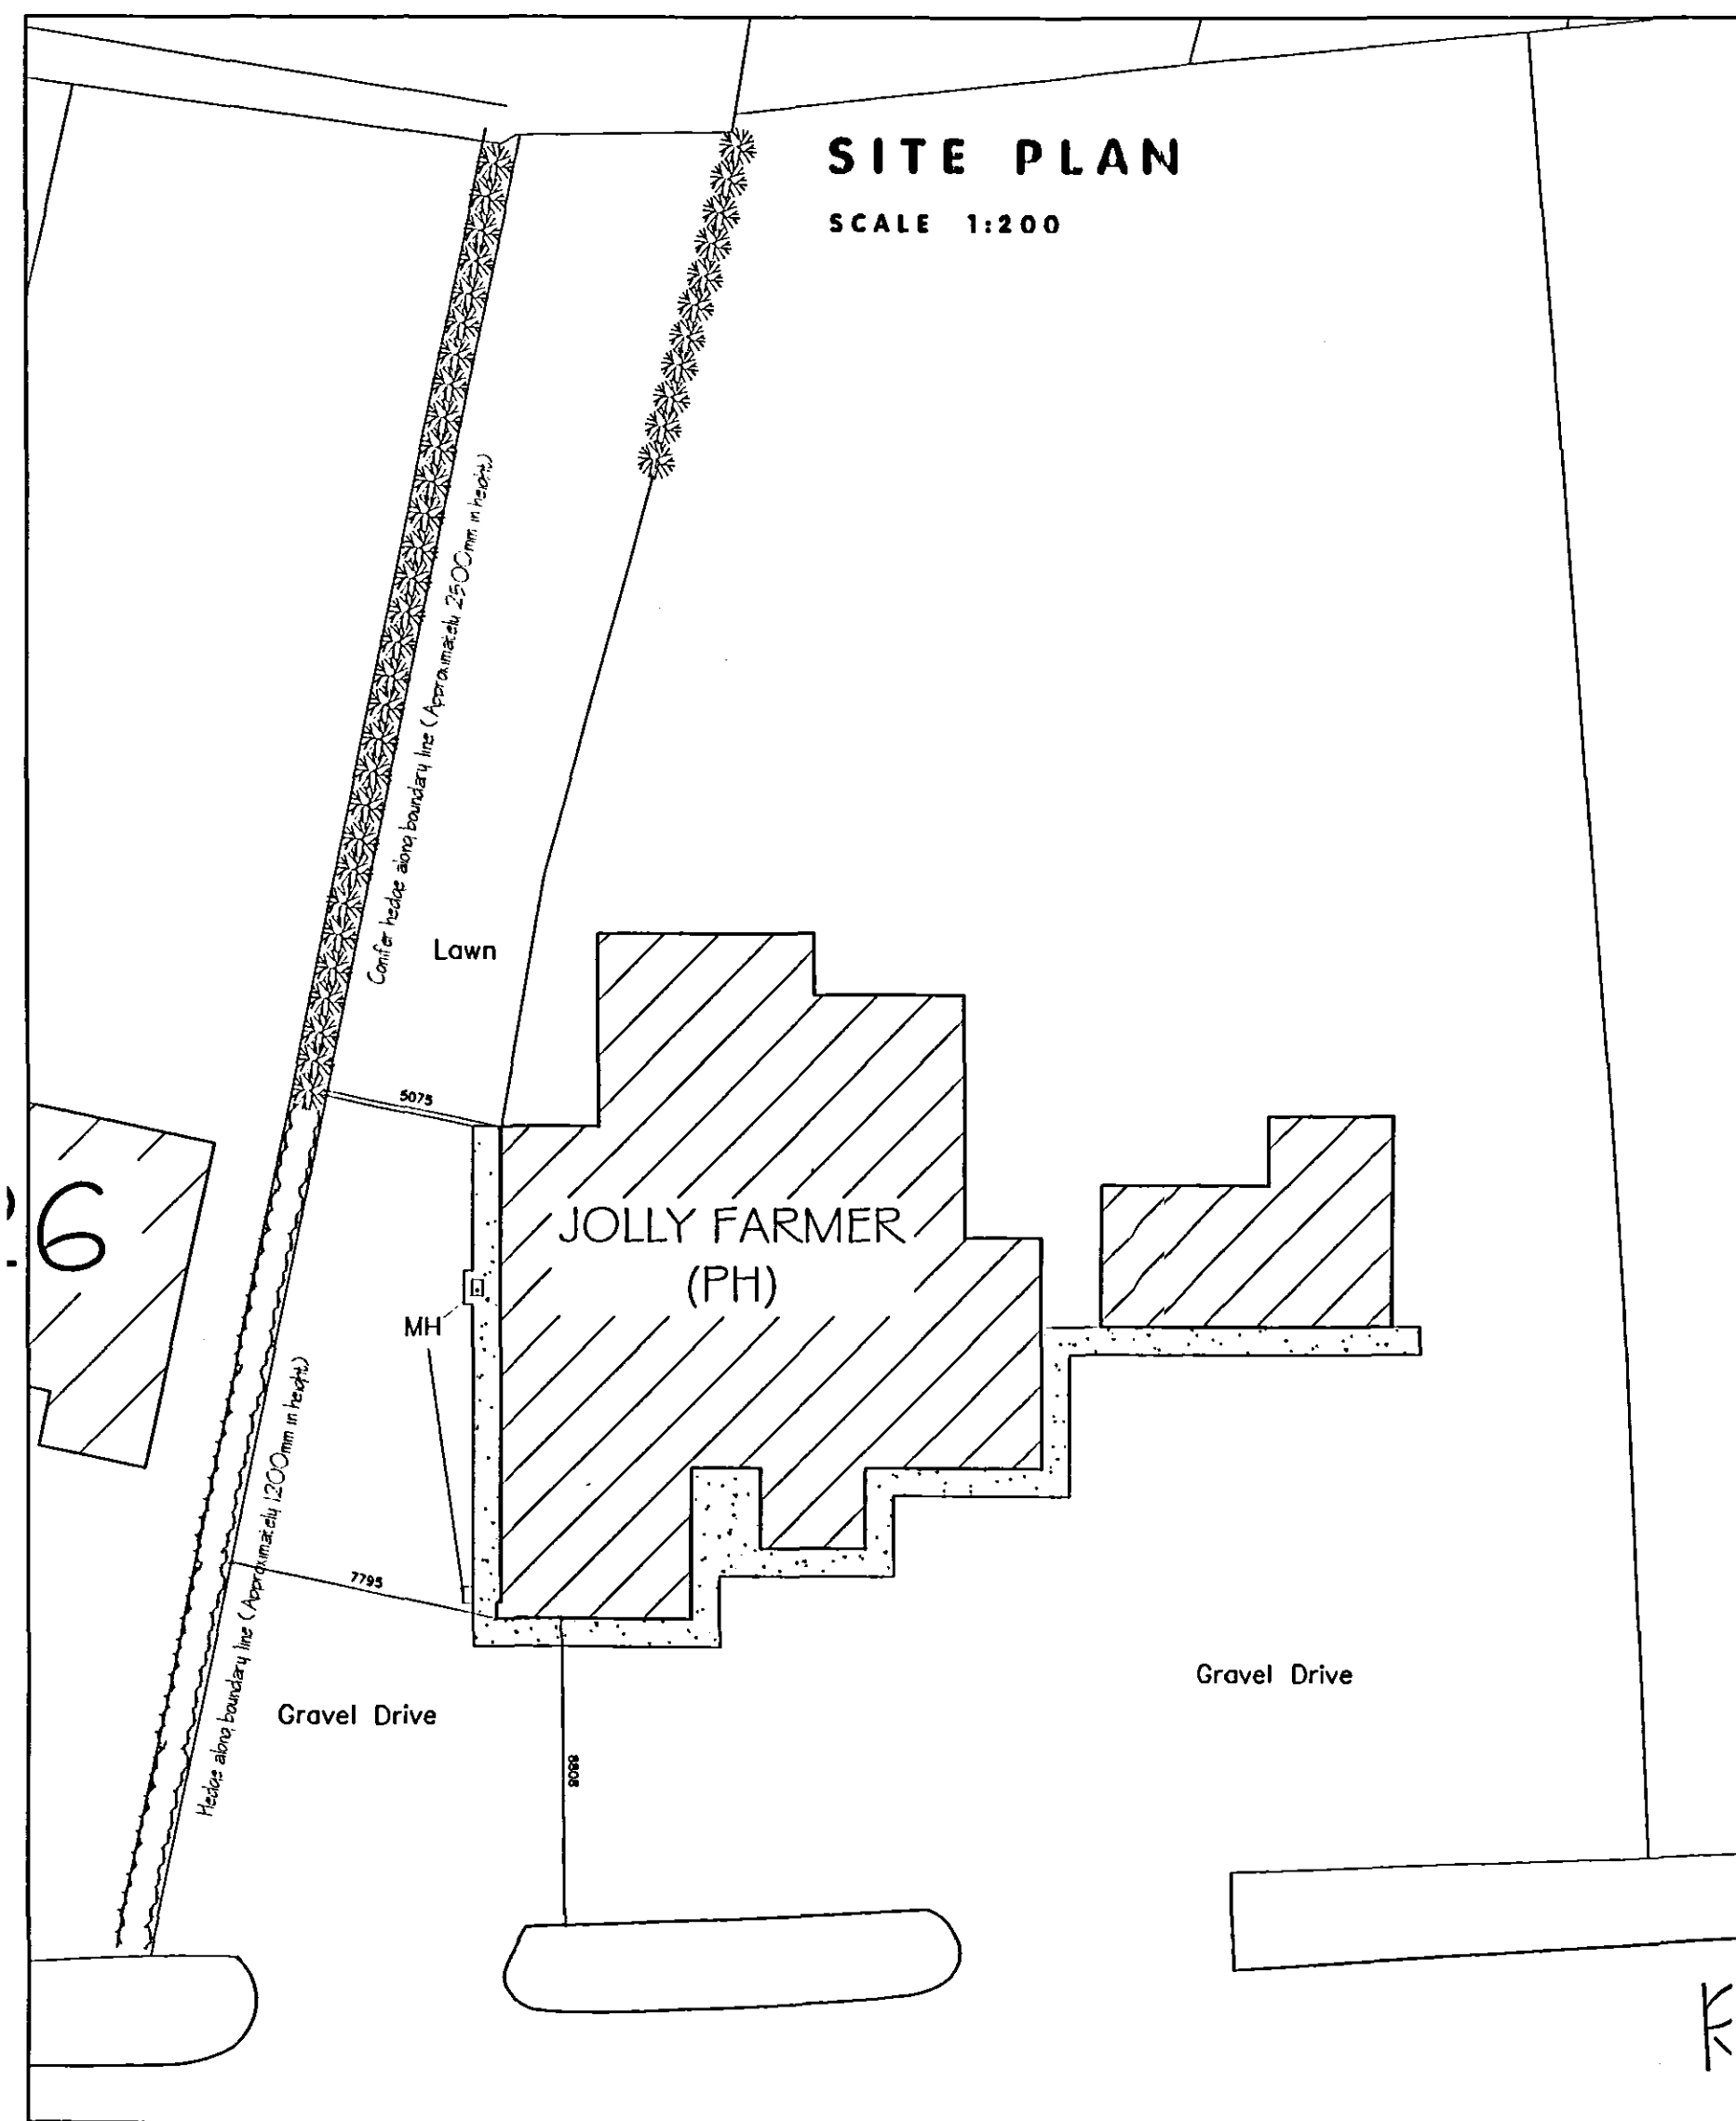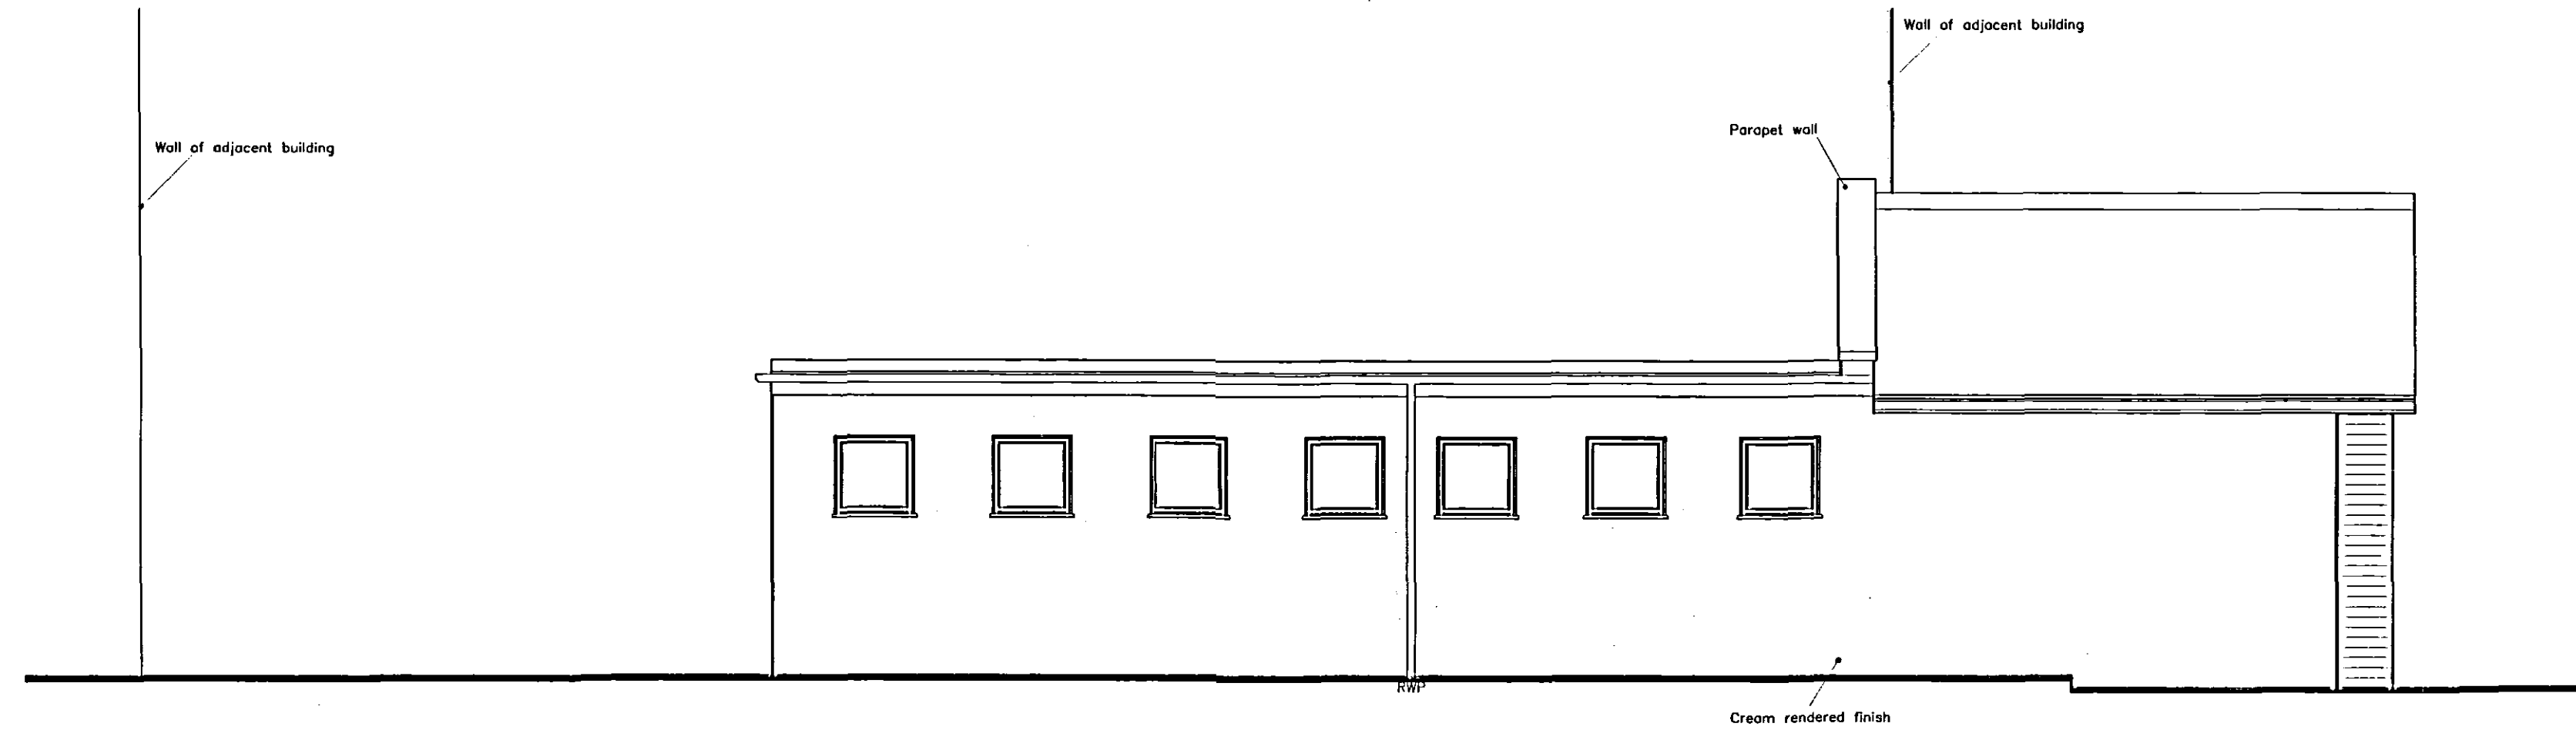

NEIL DOWLMAN Architecture
Neil Dowdman Architecture Ltd
14 Market Place
Boston, Lincoln PE21 6EH
Tel: 01205 357272 Fax: 01205 351115
Email: boston@neildowdman-architecture.co.uk

Members of The Royal Institute of British Architects
Members of The Royal Institute of Architectural Technologists
Chartered Architects * Architectural Technologists
Designers * Building Engineers * Project Managers
Planning Supervisors * Party Wall Surveyors * Access Consultants

Client	Mr. J. Tickner	Scale	1:50 1:200 1:500
Project	Proposed Hairdressing Salon The Jolly Farmer Moulton Chapel Lincolnshire.	Date	Nov. '04'
		Drawn by:	AF
		Drawing No.	A1481-02
Title	Existing Site Plan & Elevations	Revision	