



LEGEND / NOTES COLUMN :




FRONT ELEVATION
SCALE 1:50

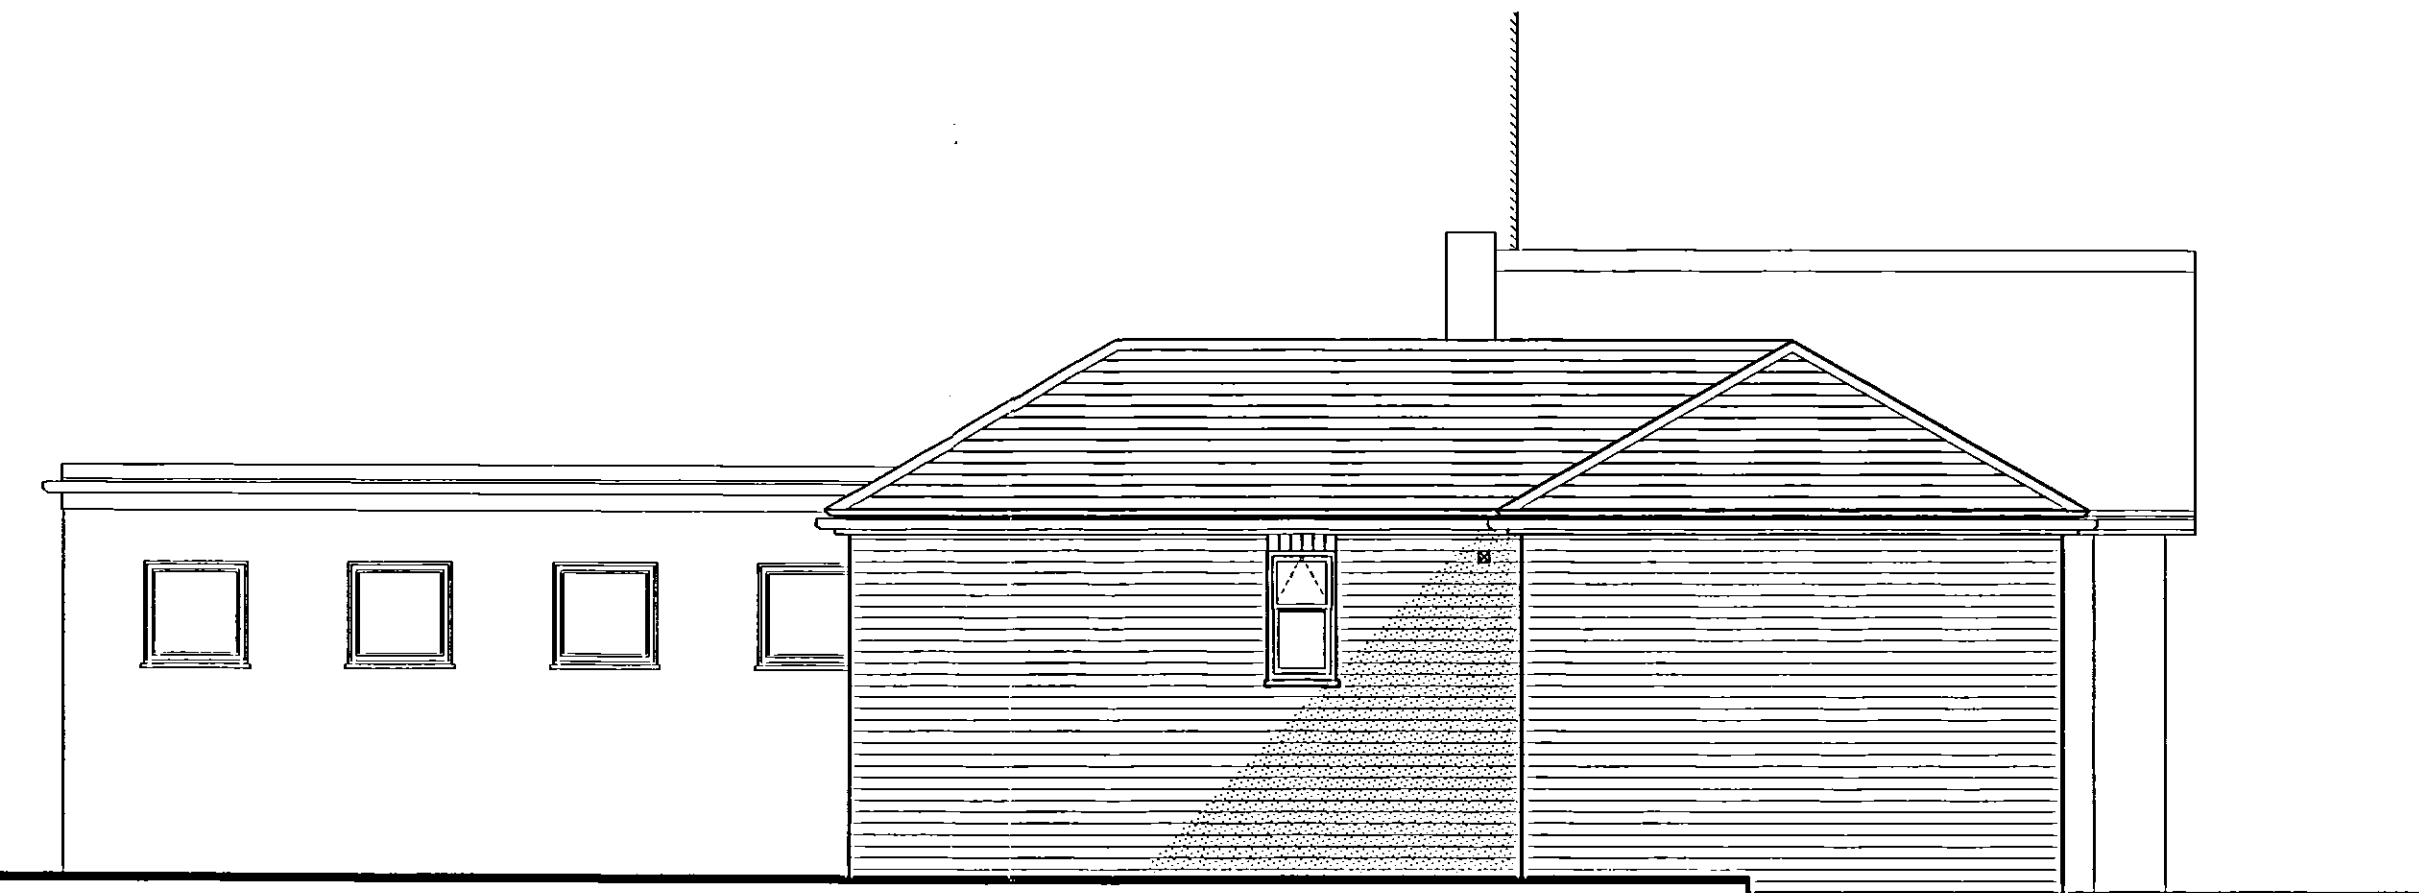


SIDE ELEVATION
SCALE 1:50

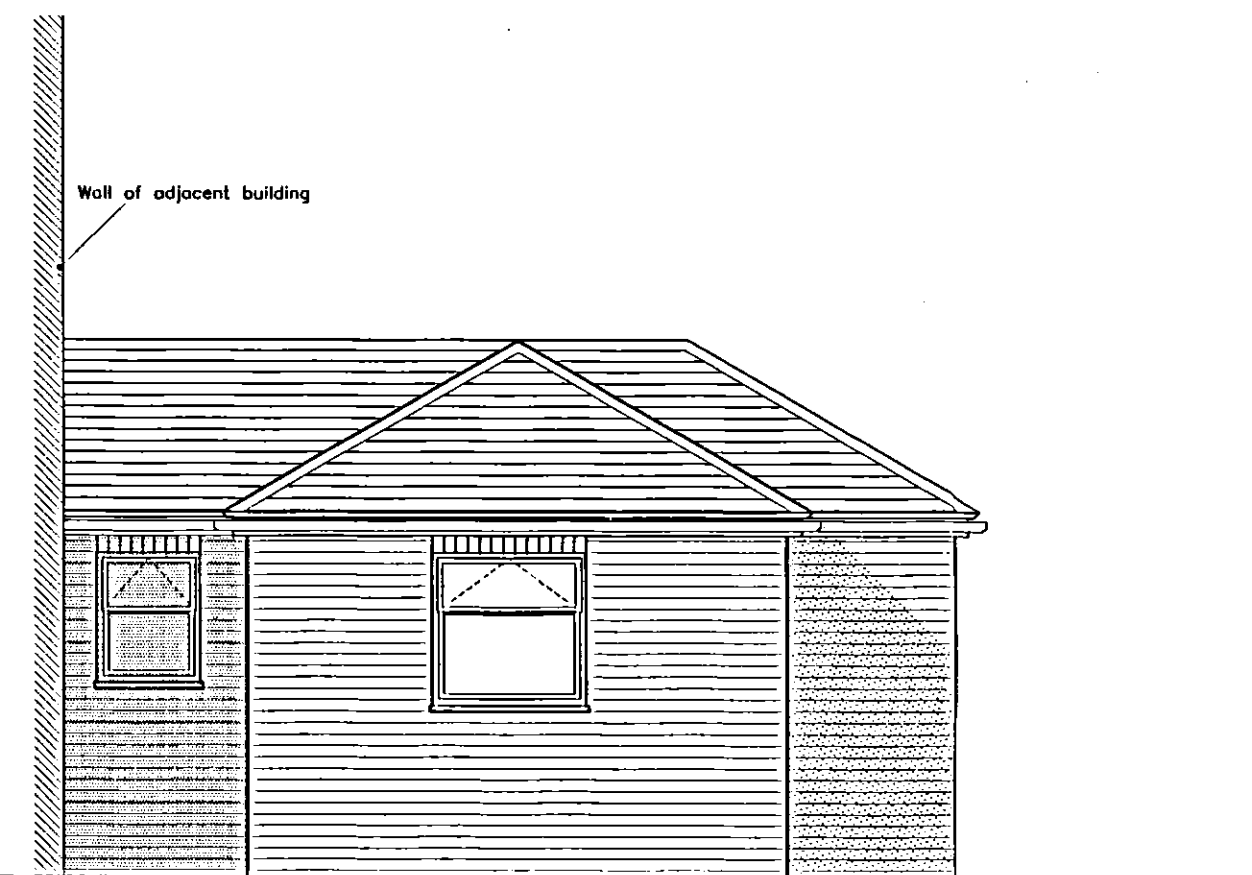


REAR ELEVATION
SCALE 1:50

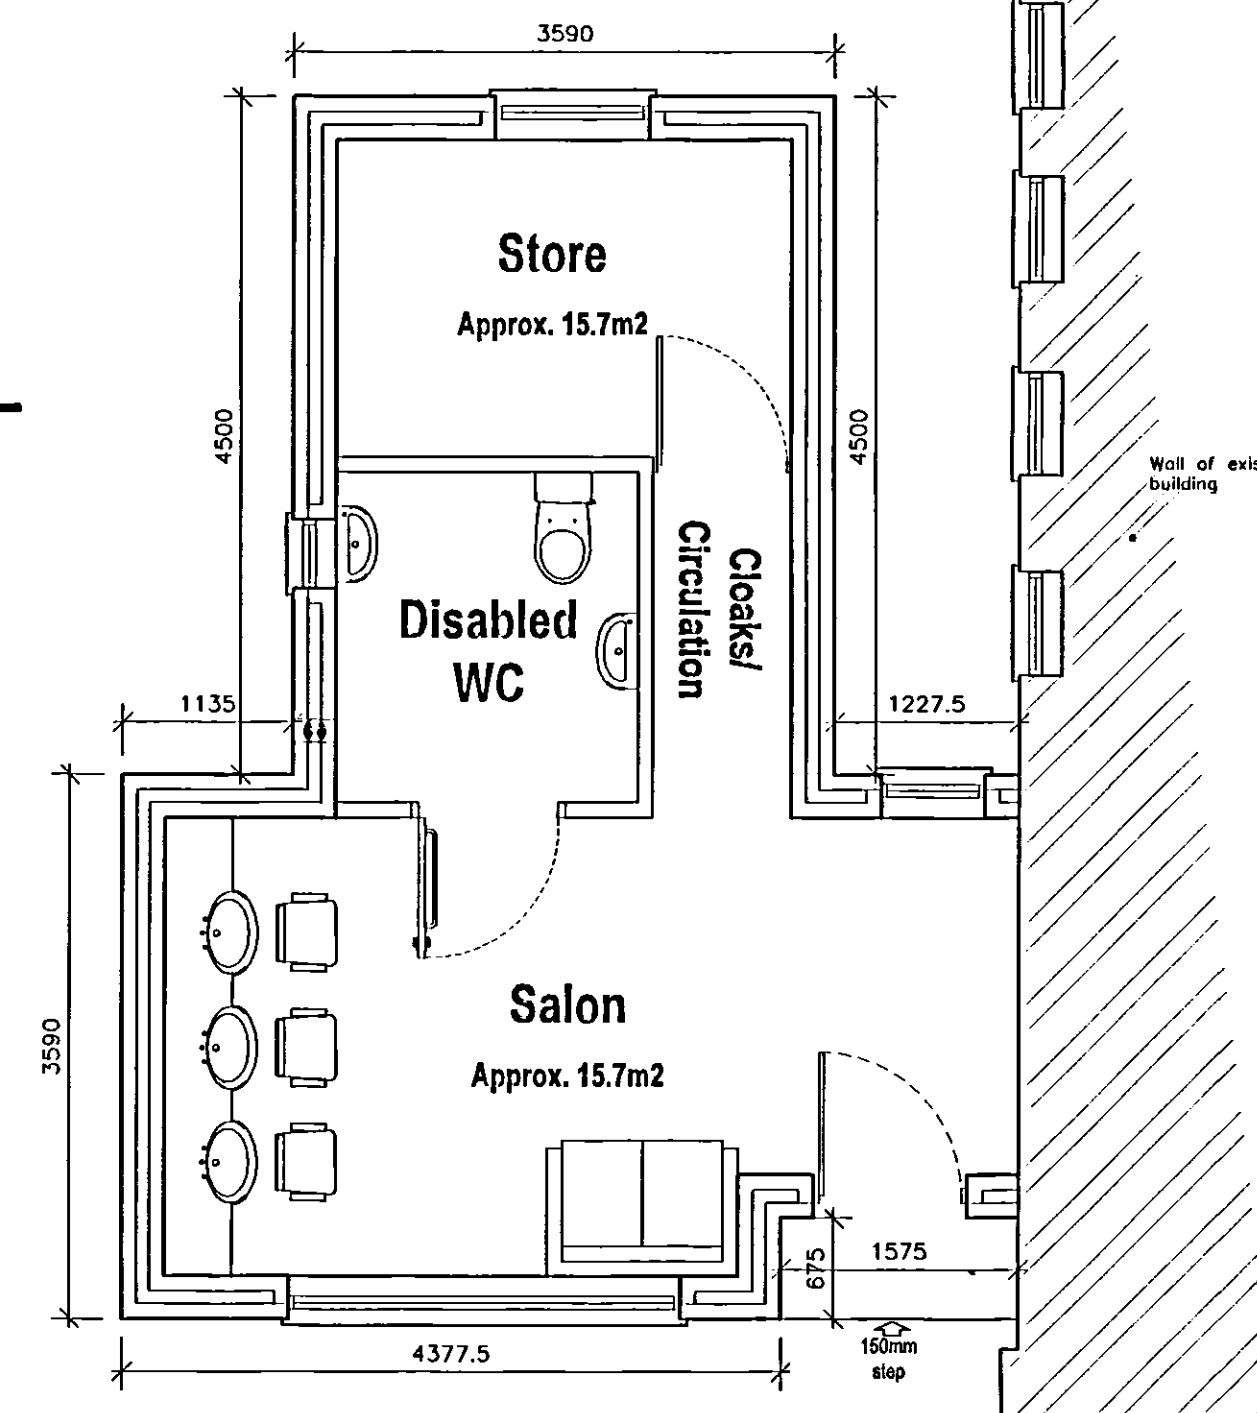

FLOOR PLAN
SCALE 1:50

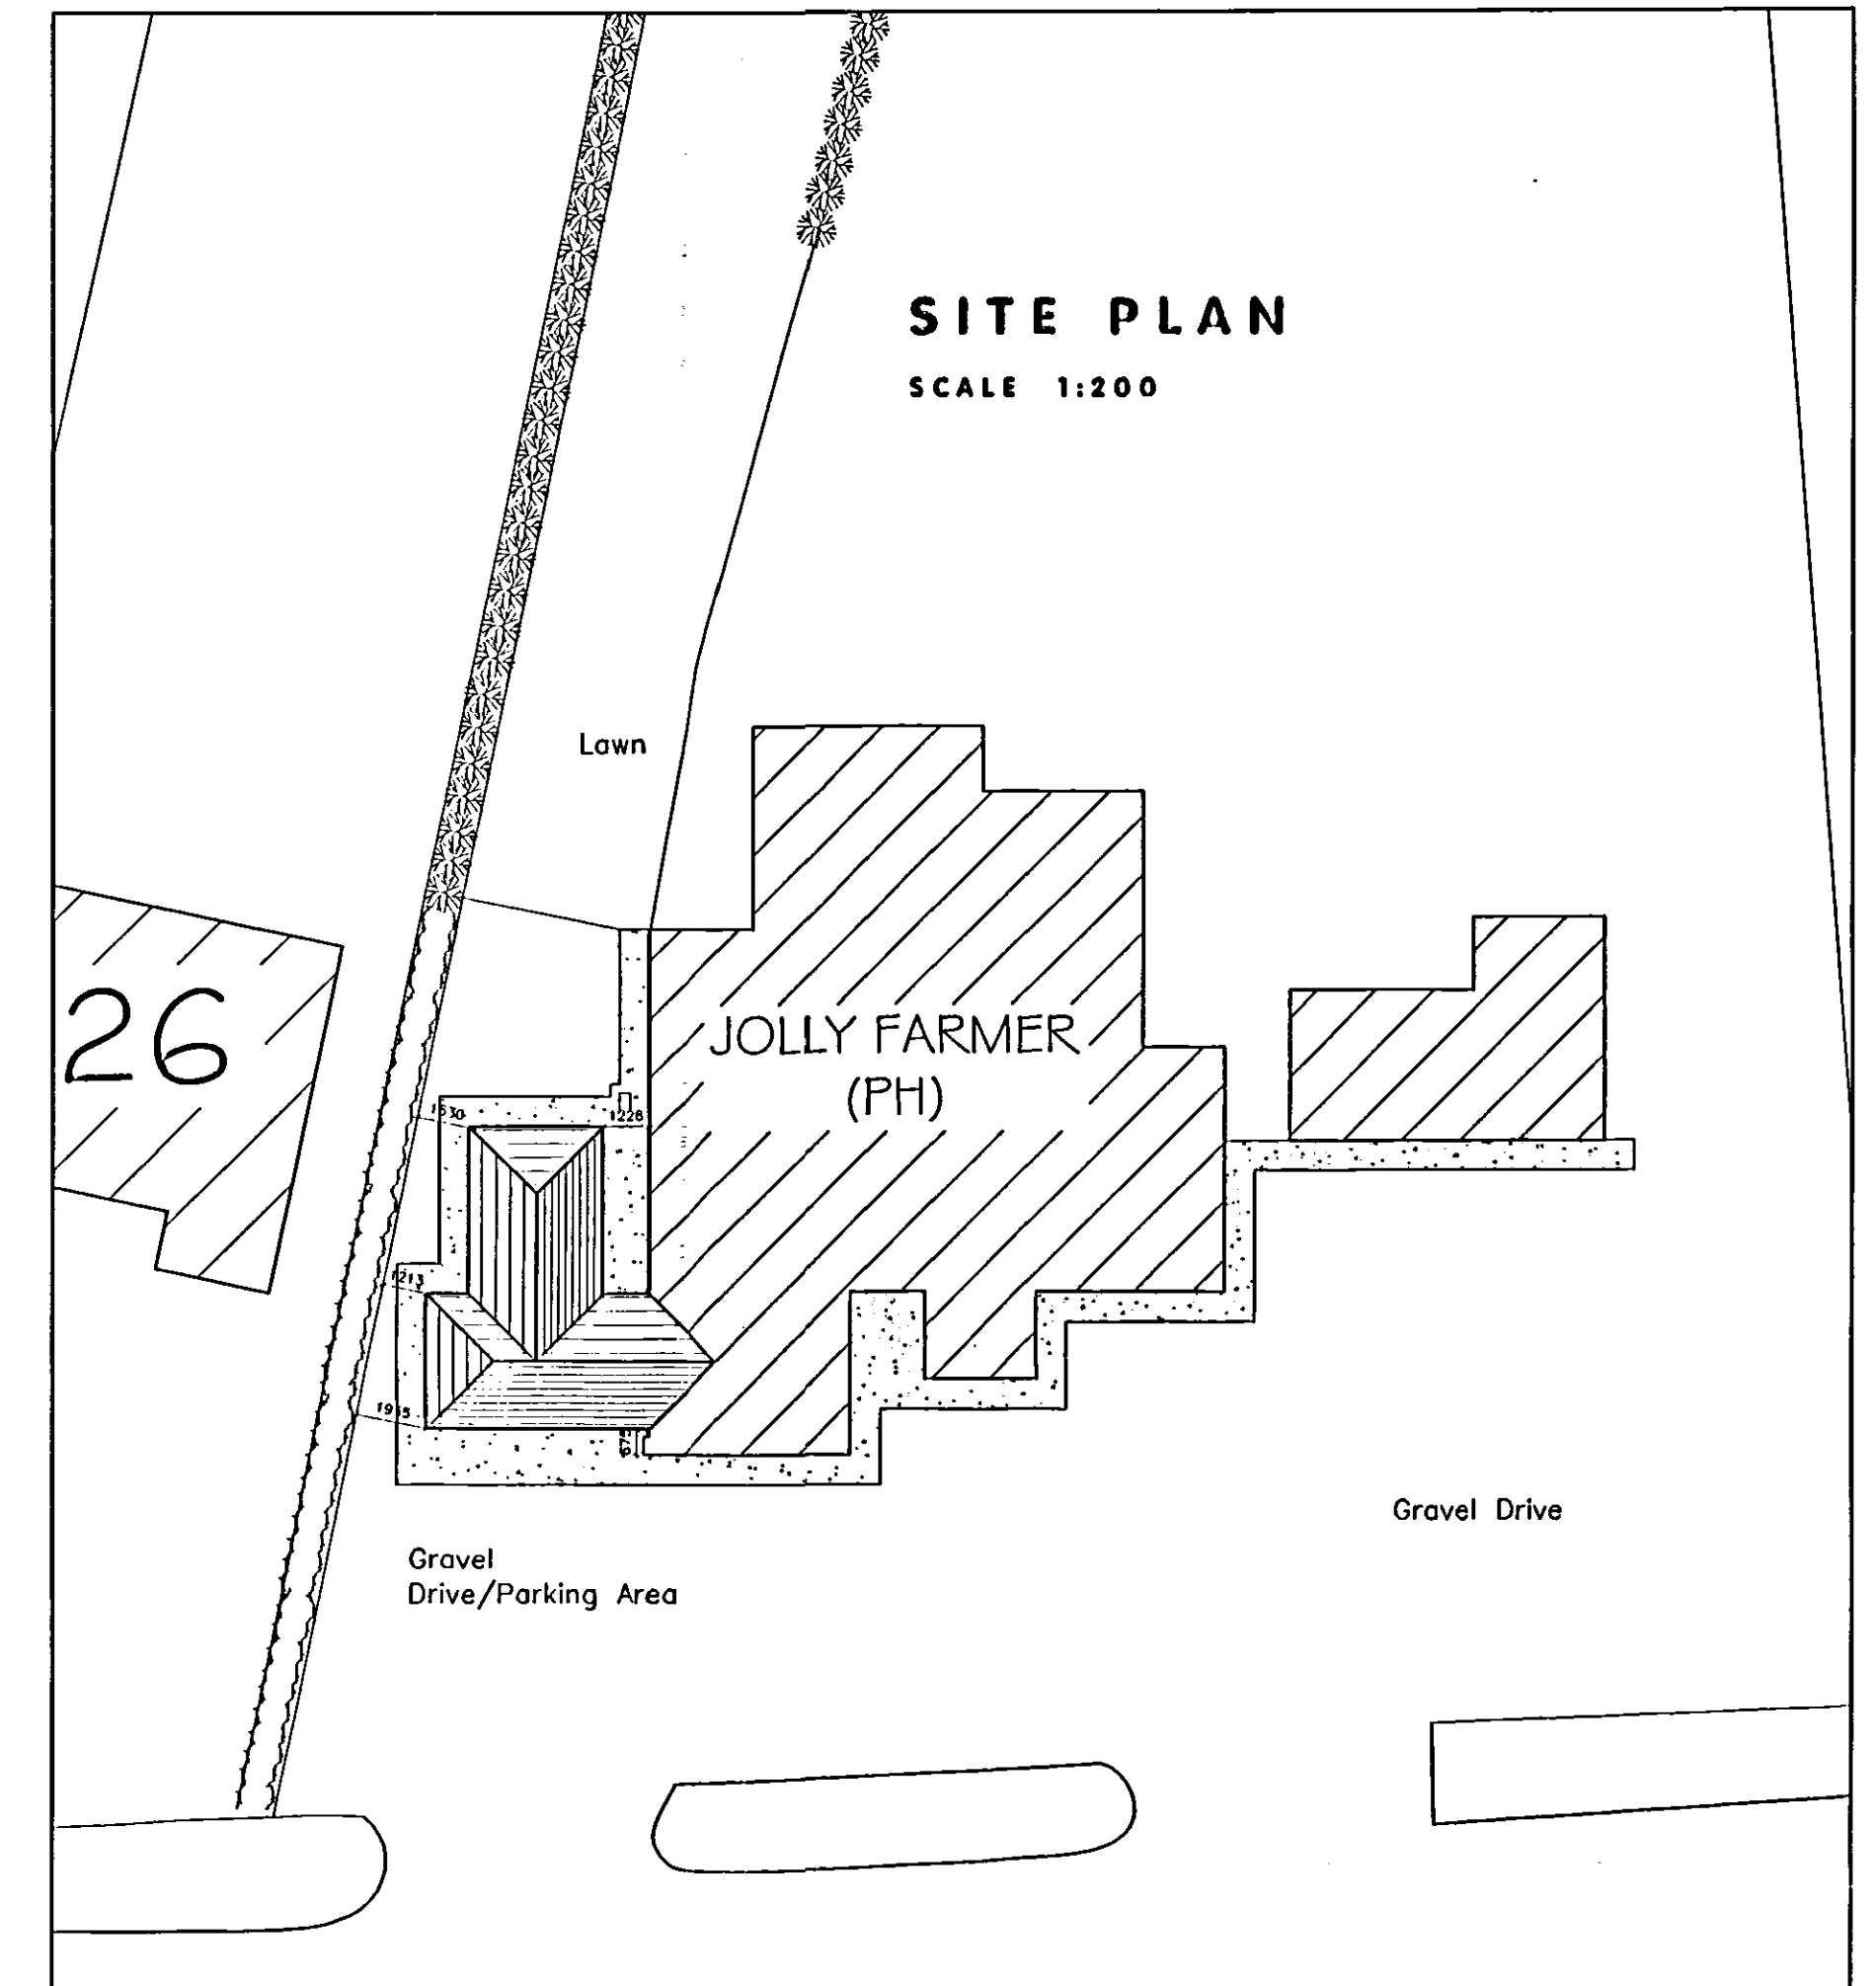

SITE PLAN
SCALE 1:200

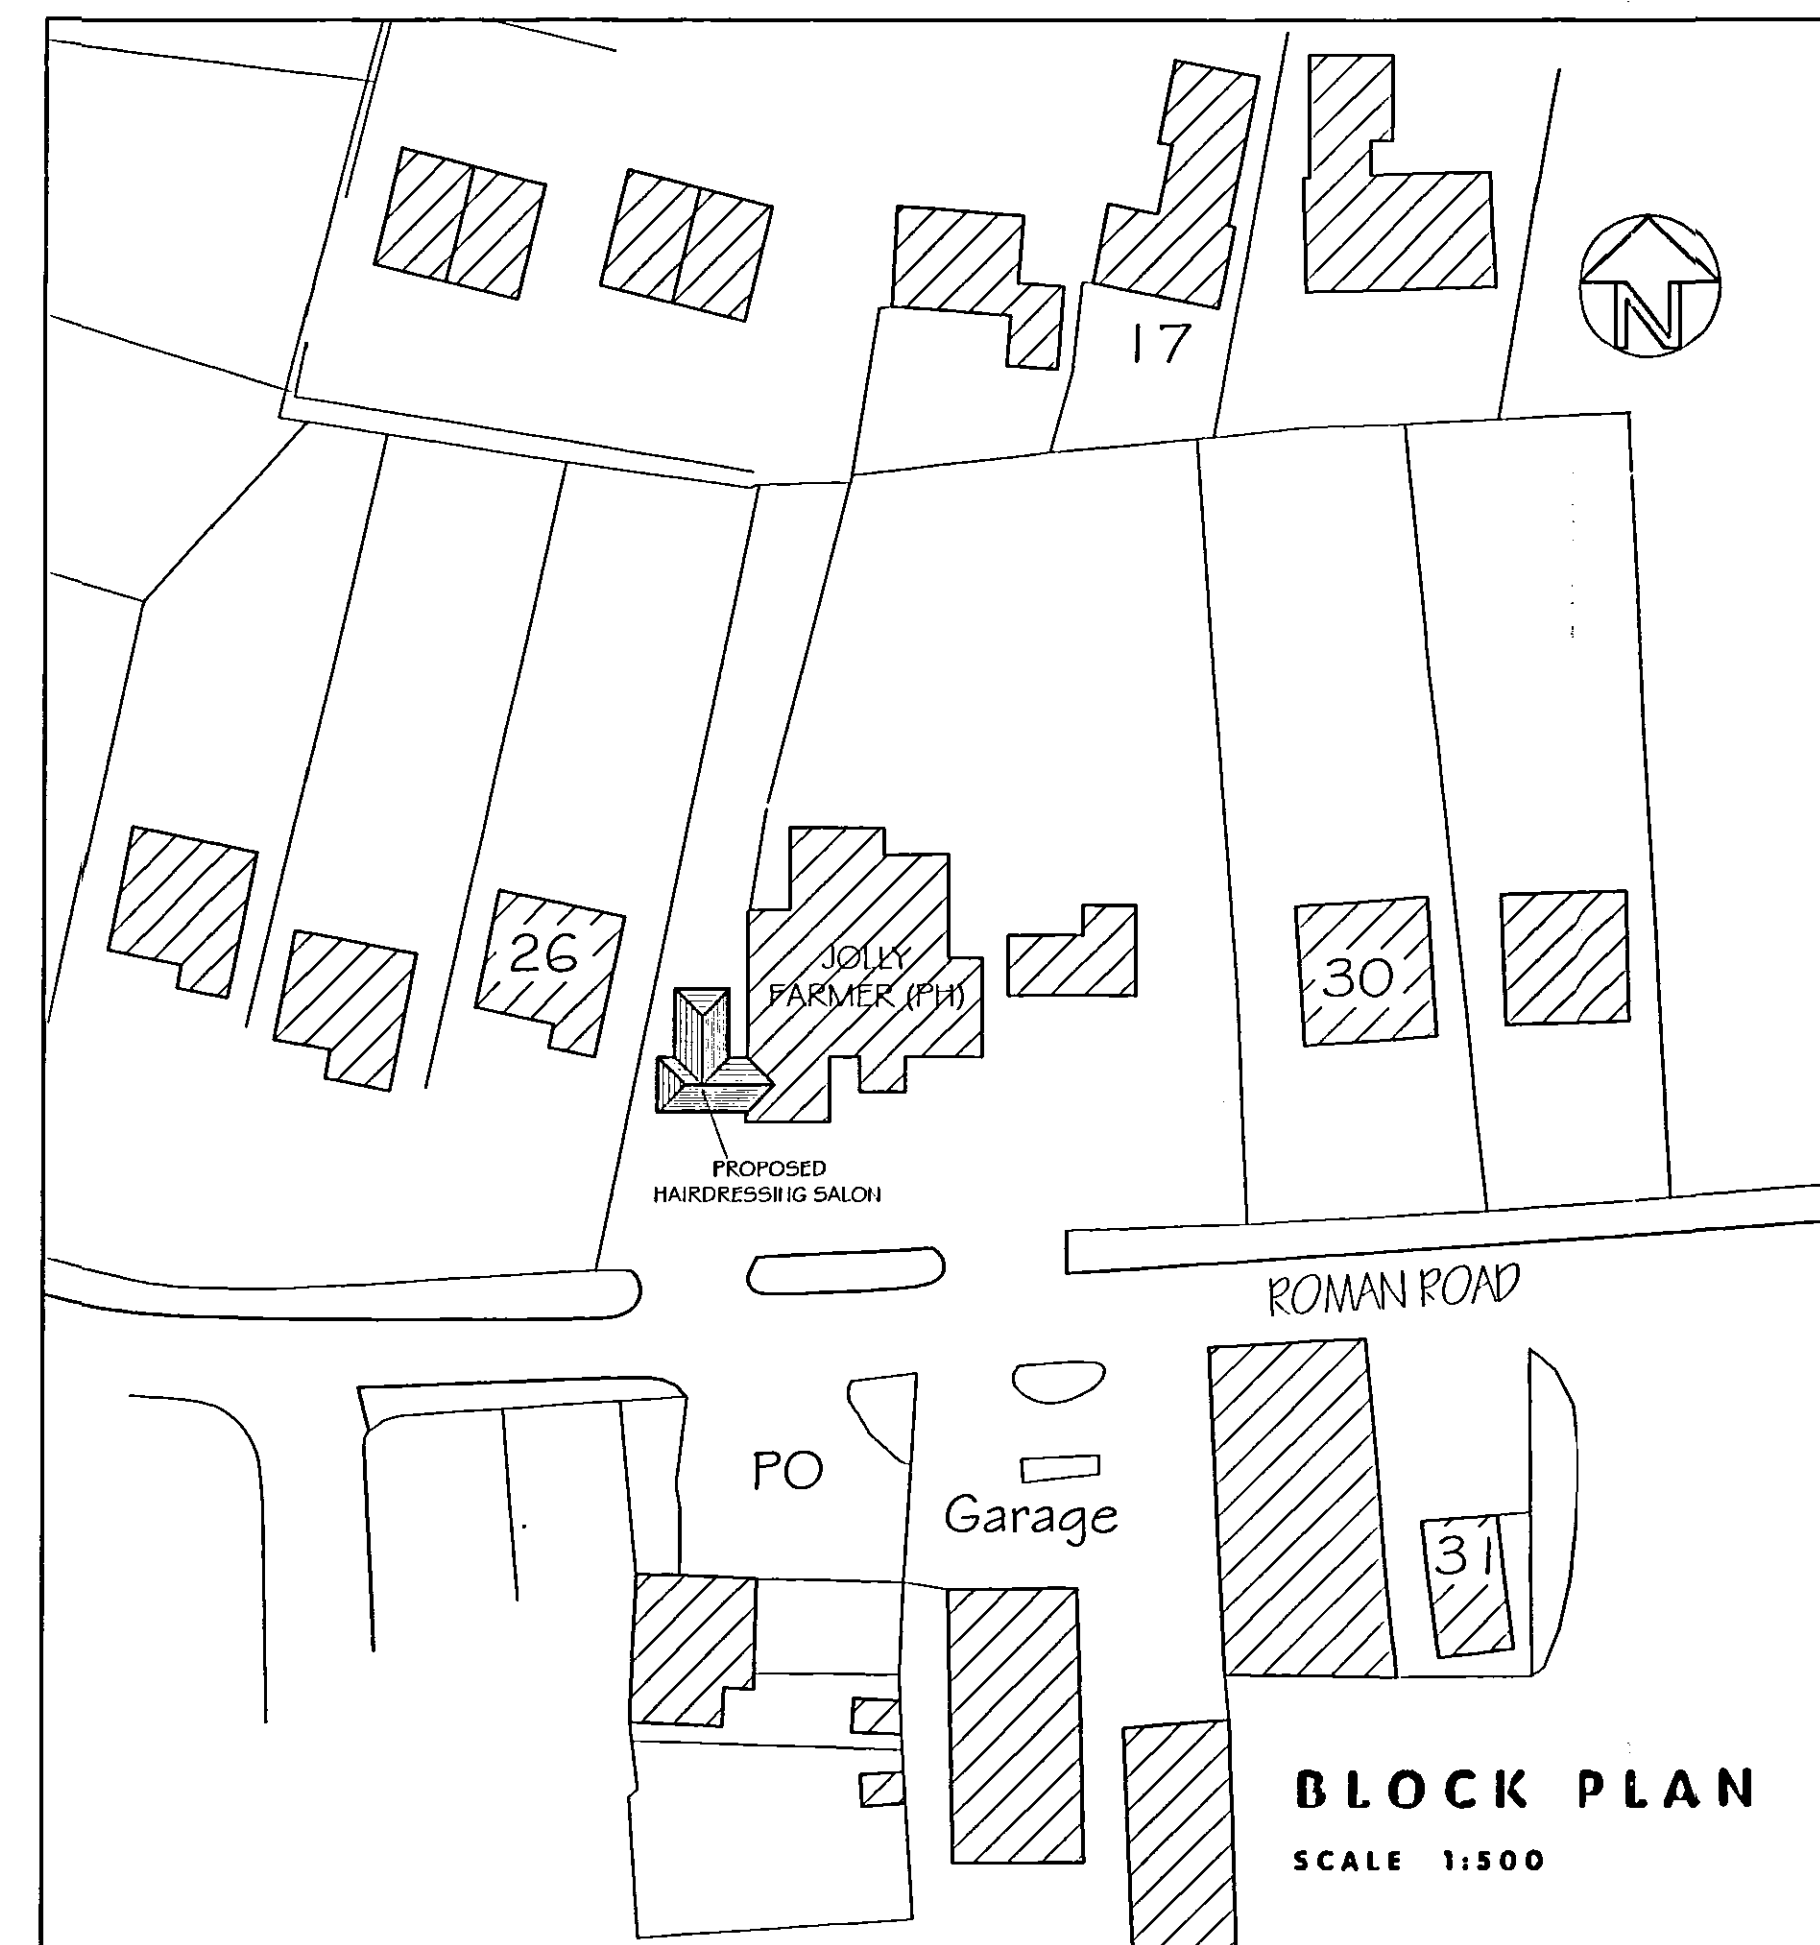

BLOCK PLAN
SCALE 1:500

NEIL DOWLMAN Architecture
Neil Dowlman Architecture Ltd
14 Main Ridge West
Boston, Lincs PE21 6XQ
Tel: 01205 357272 Fax: 01205 351115
Email: ned@neildowlman-architecture.co.uk

Members of The Royal Institute of British Architects
Members of British Institute of Architectural Technologists
Chartered Architects * Architectural Technologists
Designers * Building Engineers * Project Managers
Planning Supervisors * Party Wall Surveyors * Access Consultants

Office also at Alford & Grantham
www.neildowlman-architecture.co.uk

Client	Mr. J. Tickner	Scale	1:50 1:200 1:500
Project	Proposed Hairdressing Salon	Date	Nov. '04'
	The Jolly Farmer	Drawn by:	AF
	Moulton Chapel	Drawing No.	B1481-SK
	Lincolnshire.	Revision	
Title	Proposed Plans & Elevations		