



© Design Copyright reserved. Written consent must be obtained before copying or reproducing this drawing. Do not scale this drawing, use figured dimensions only. Contractors are responsible for taking and checking site dimensions. Any discrepancy must be reported to the Architectural Technologist immediately.


LEGEND / NOTES COLUMN :

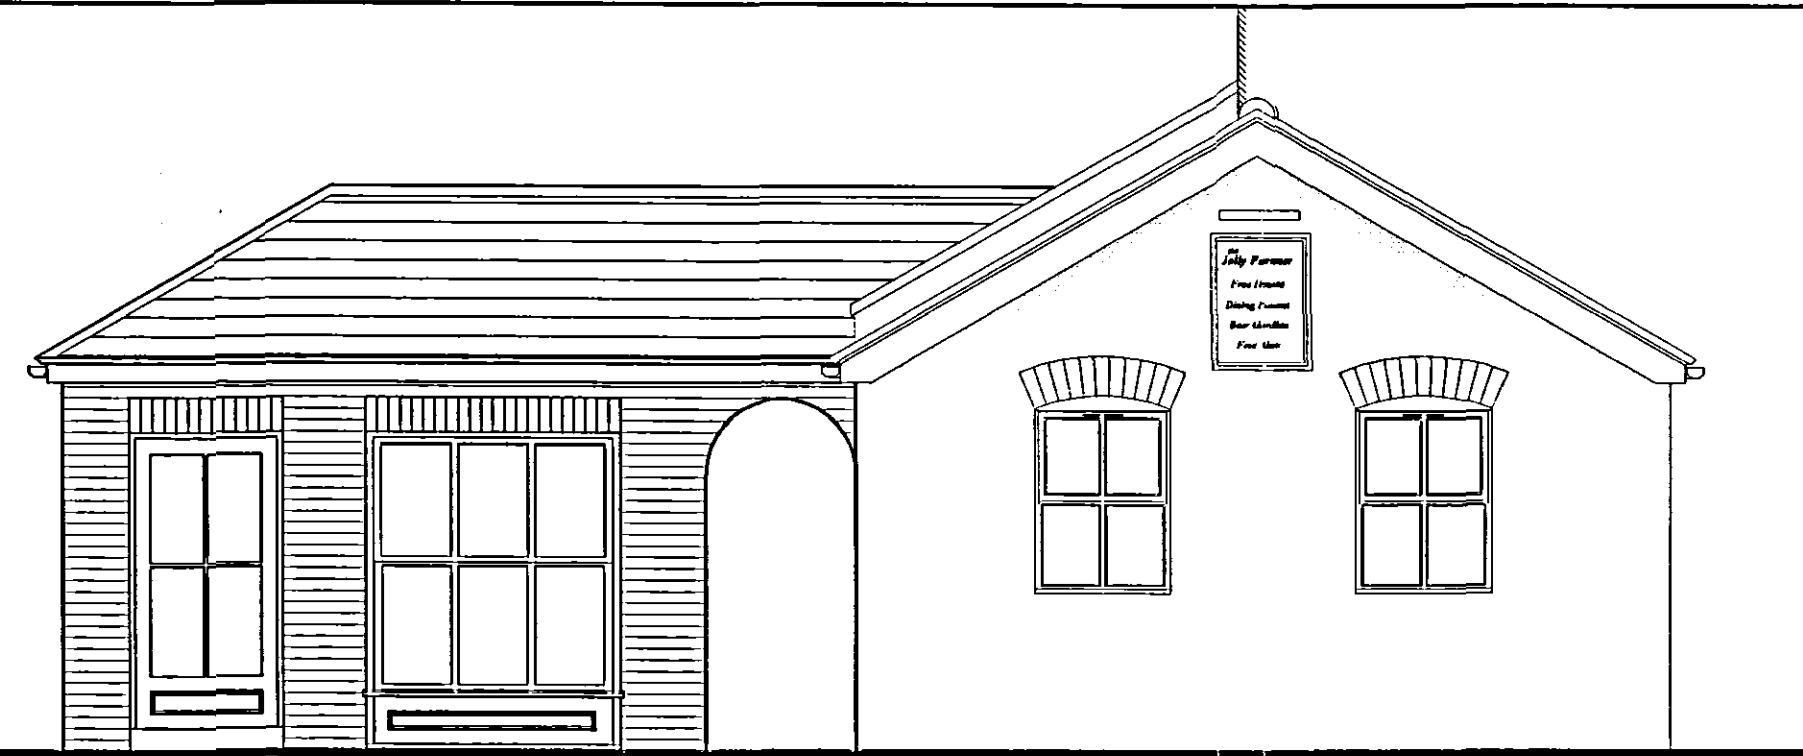


FRONT ELEVATION
SCALE 1:50

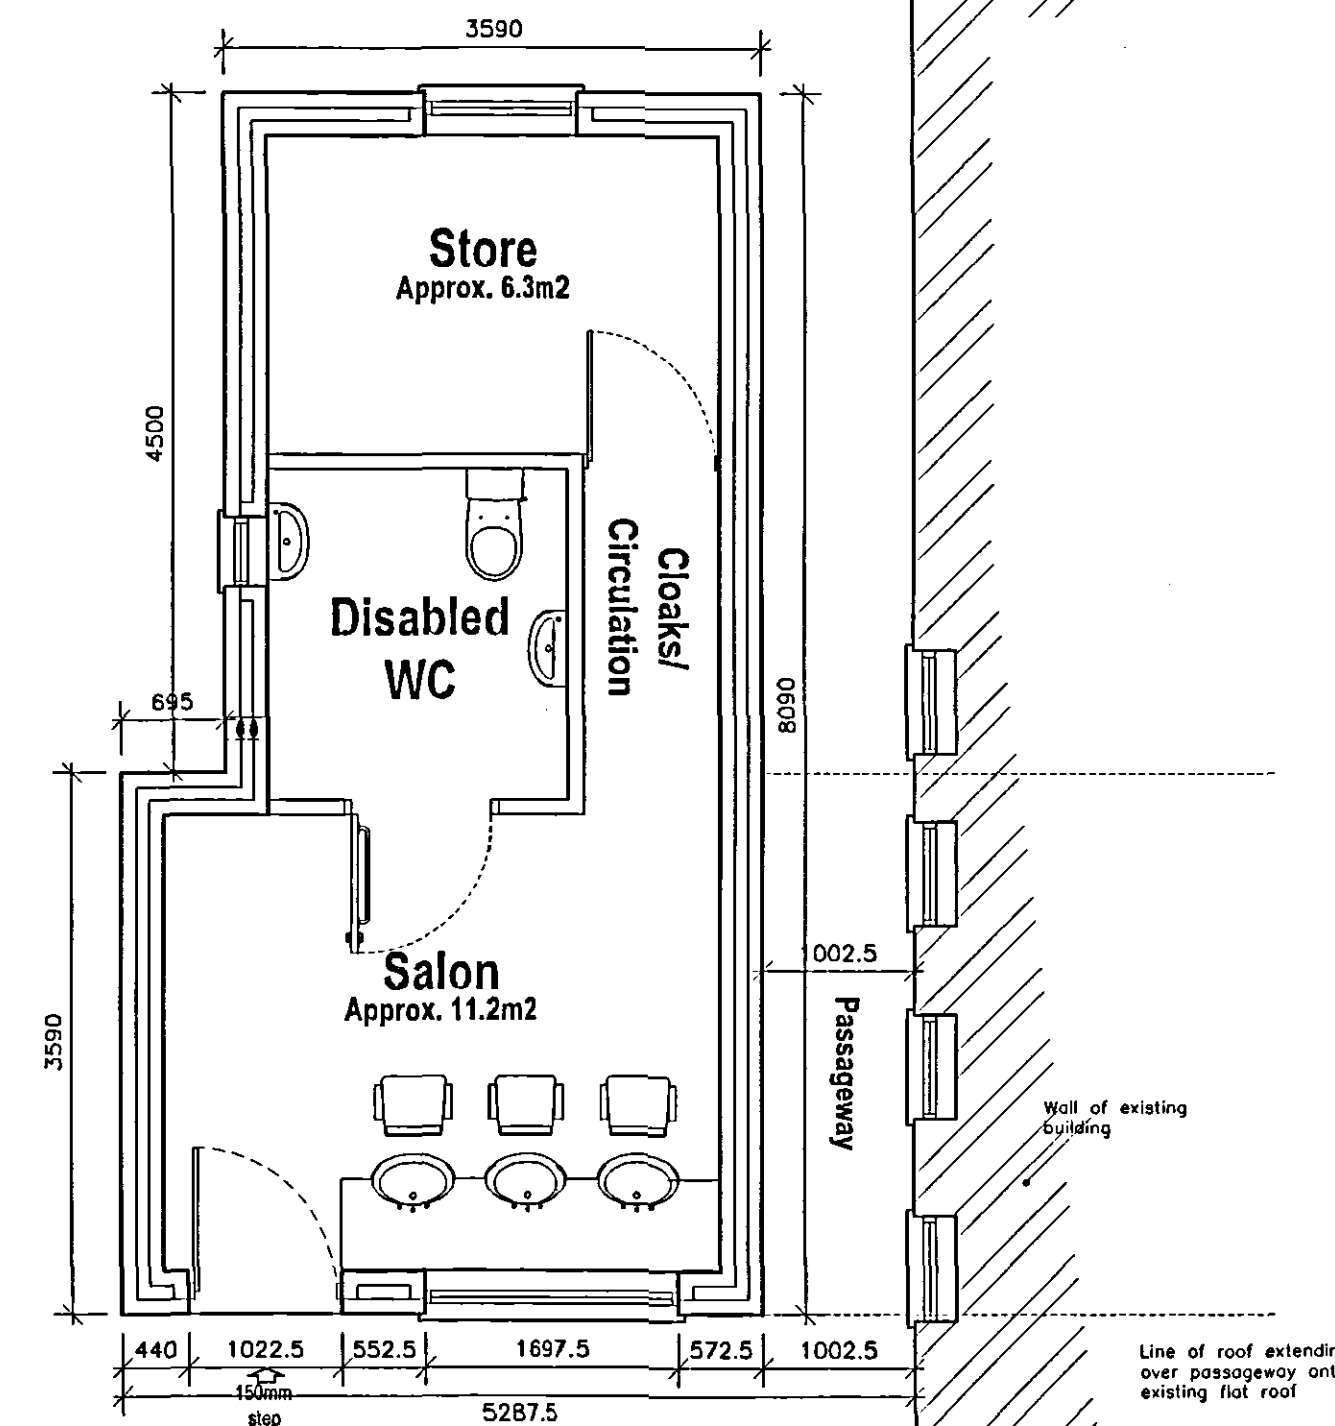


FLOOR PLAN
SCALE 1:50

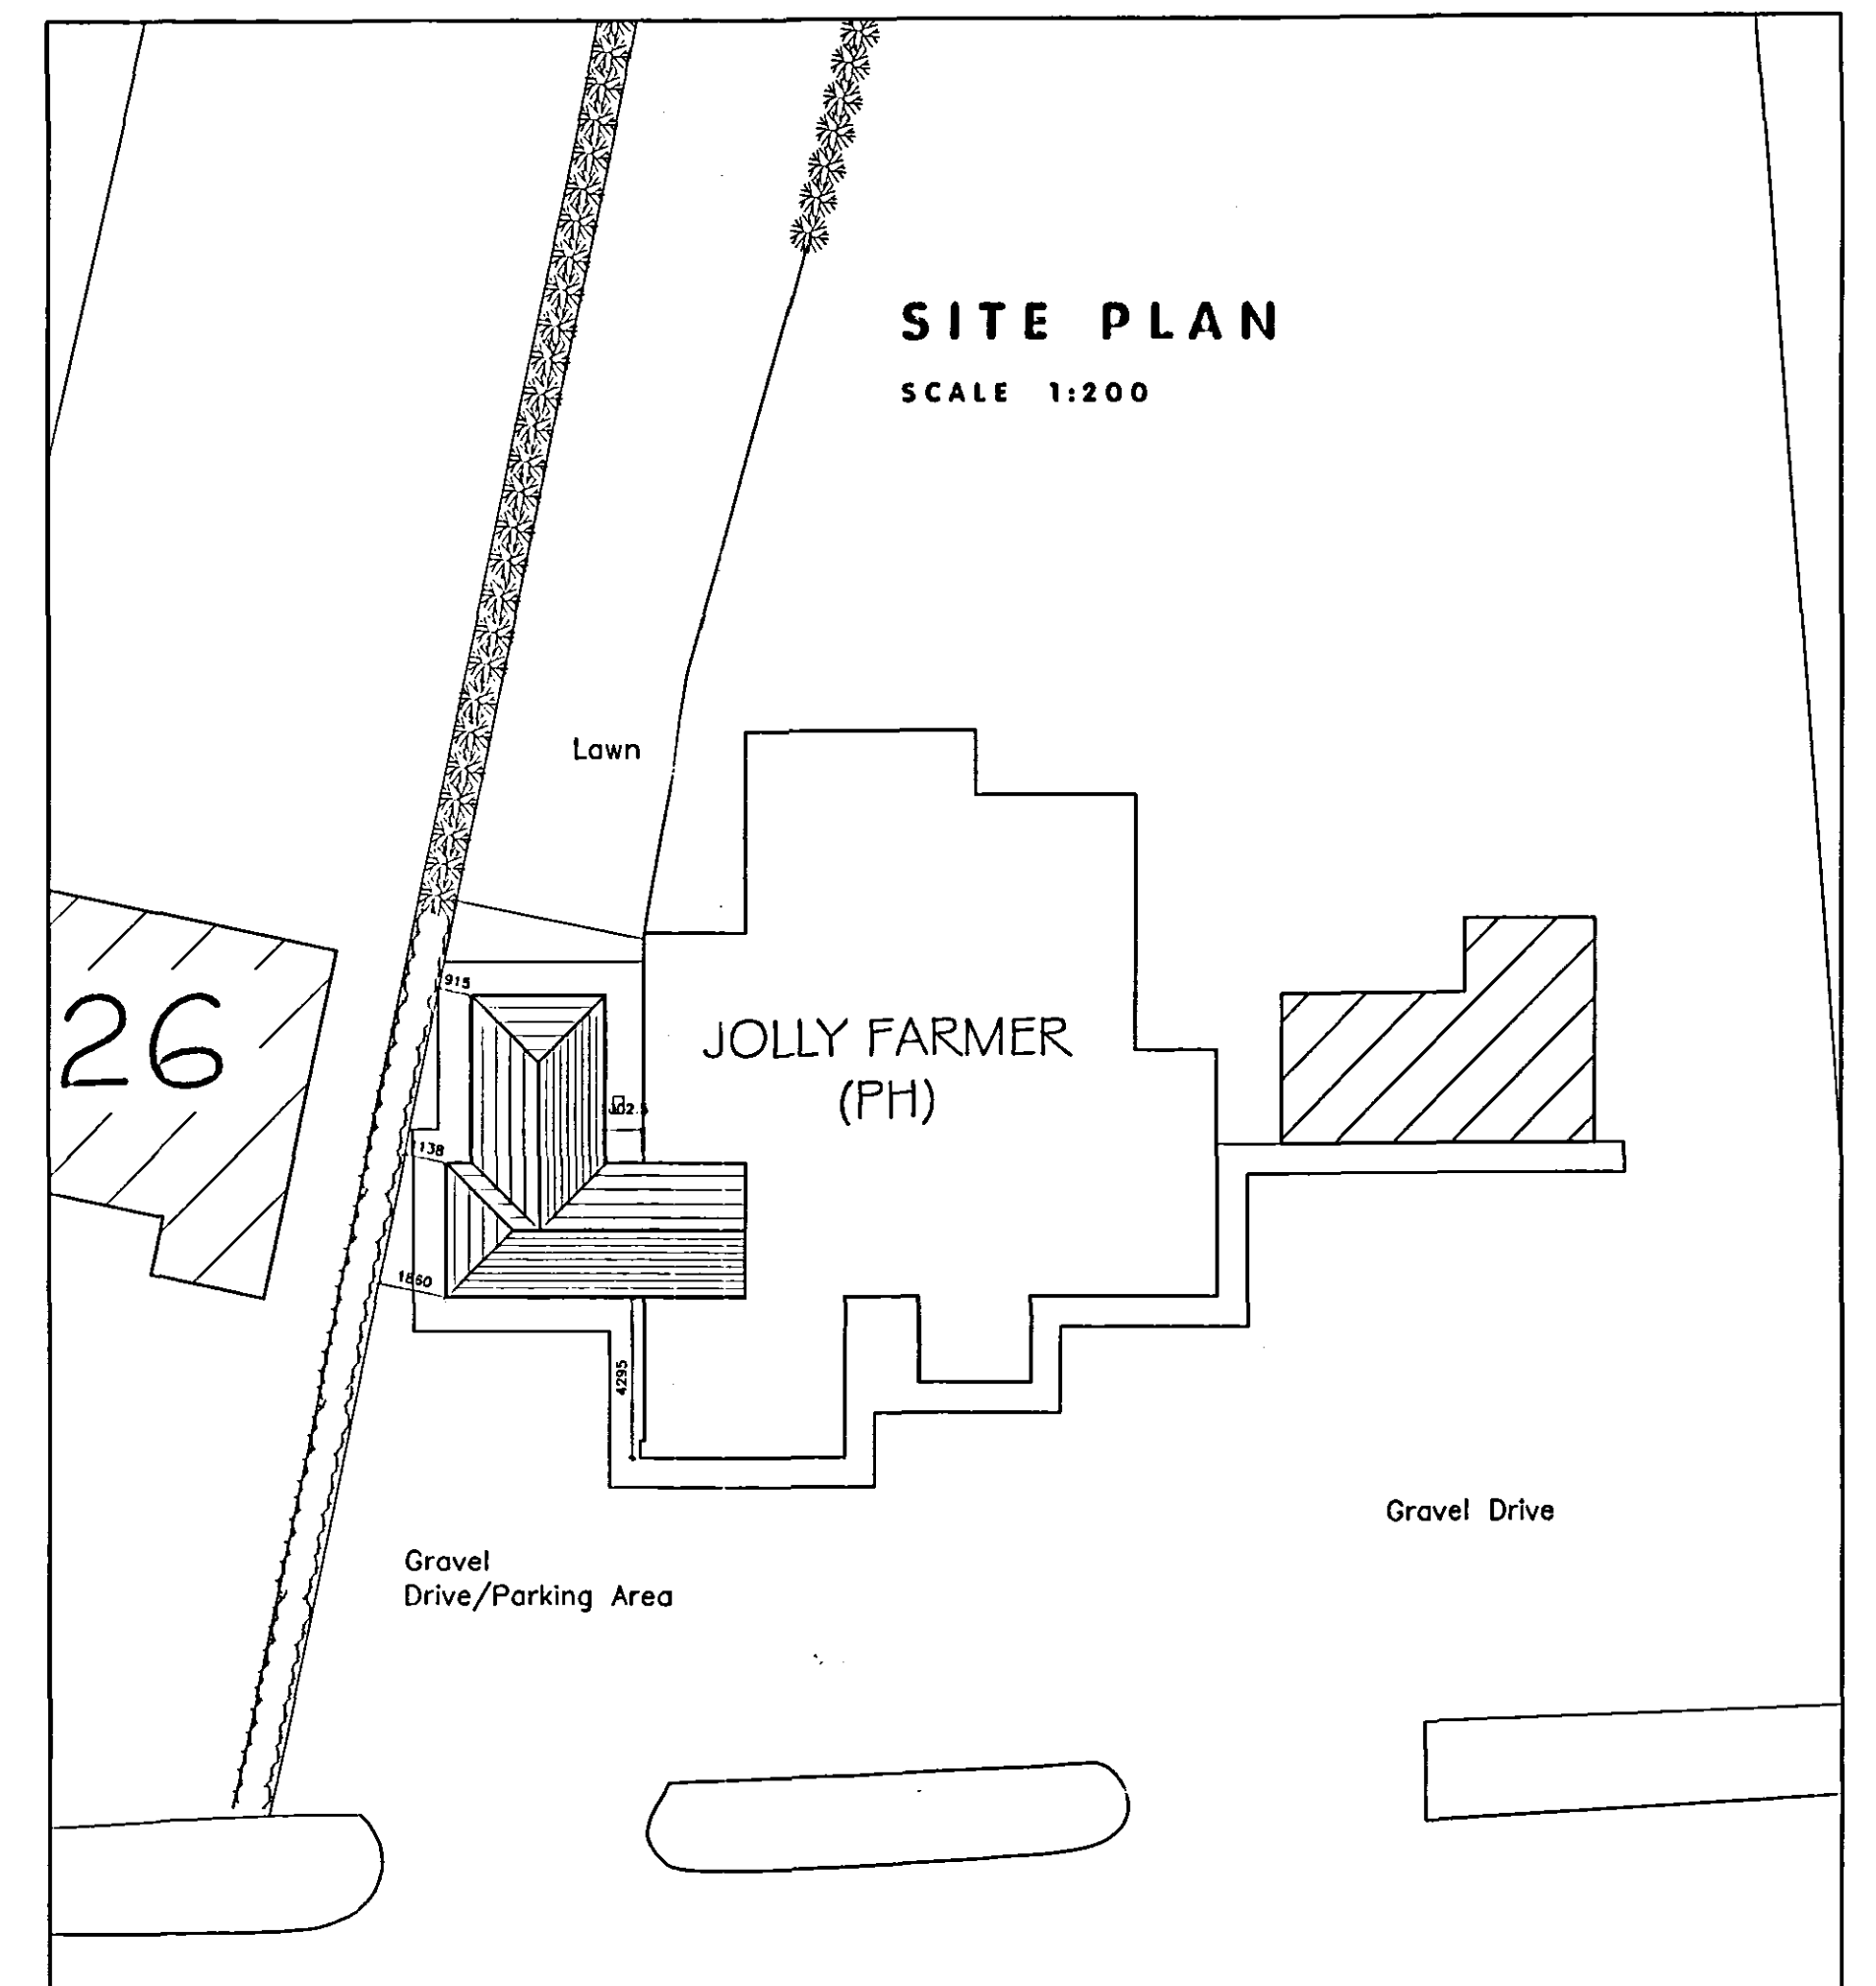


SITE PLAN
SCALE 1:200

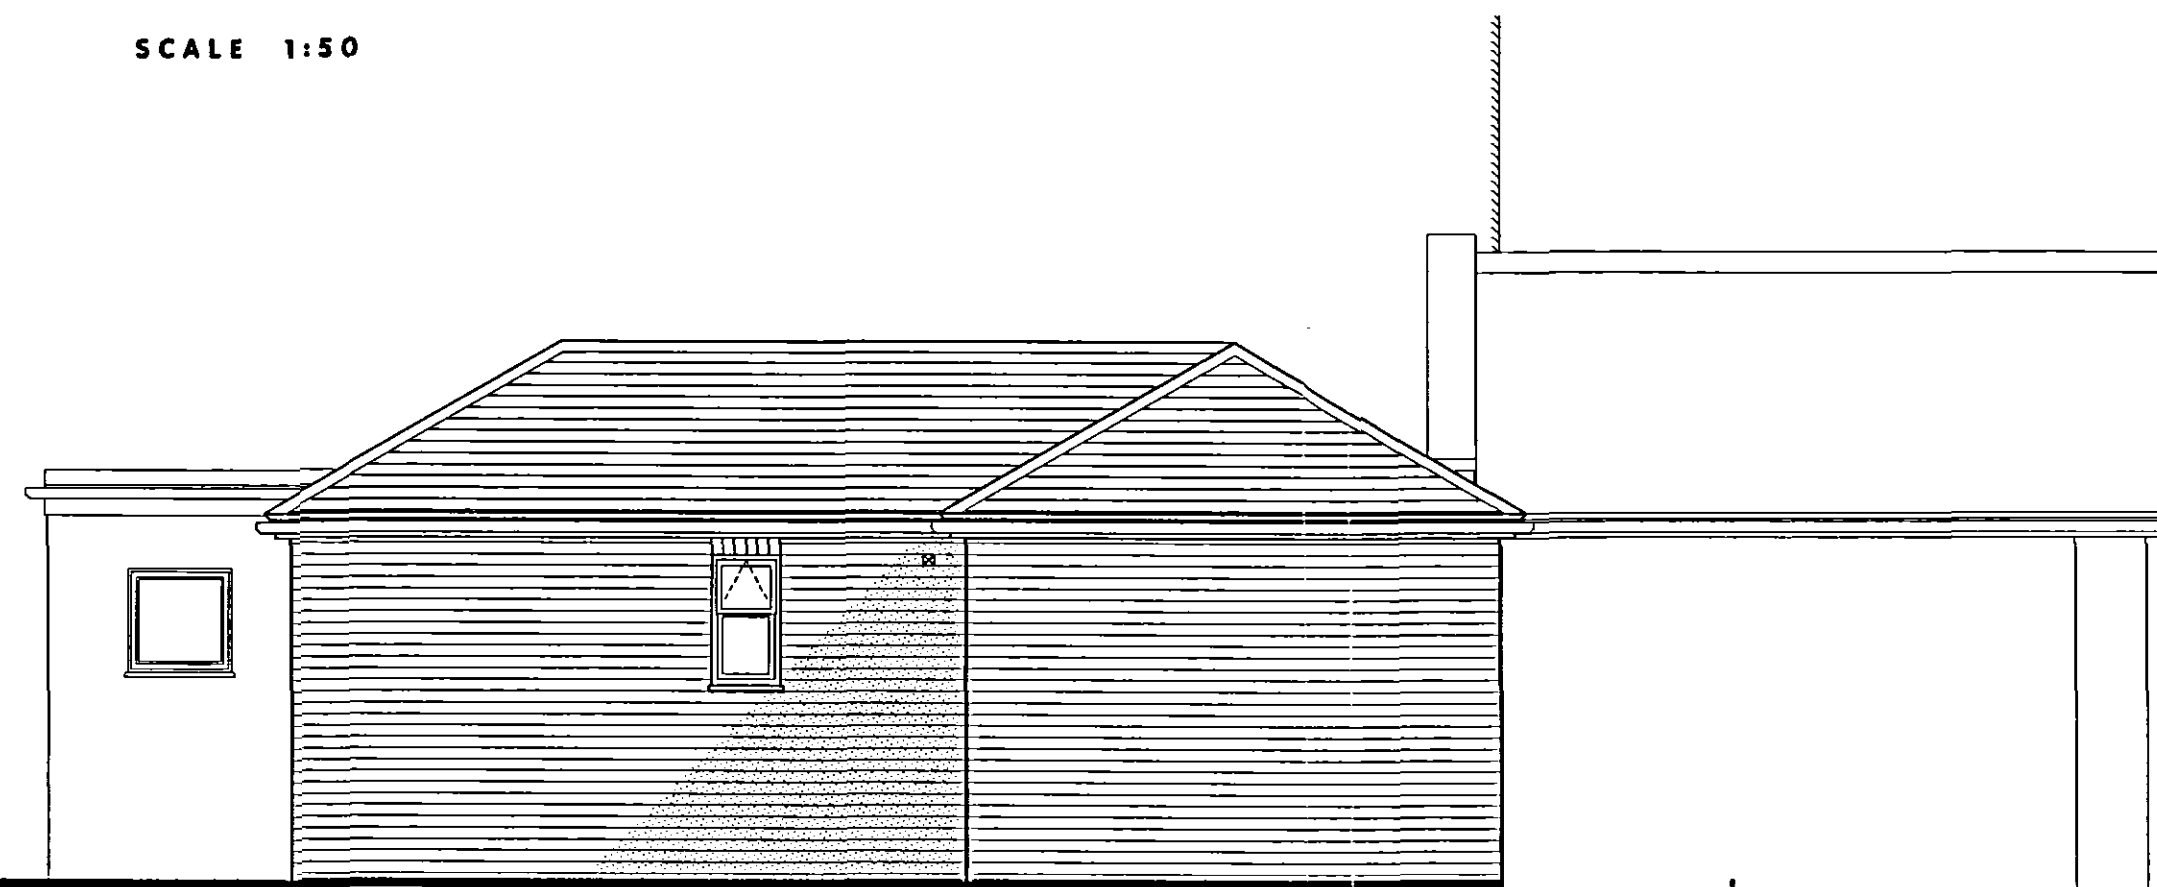

SIDE ELEVATION
SCALE 1:50

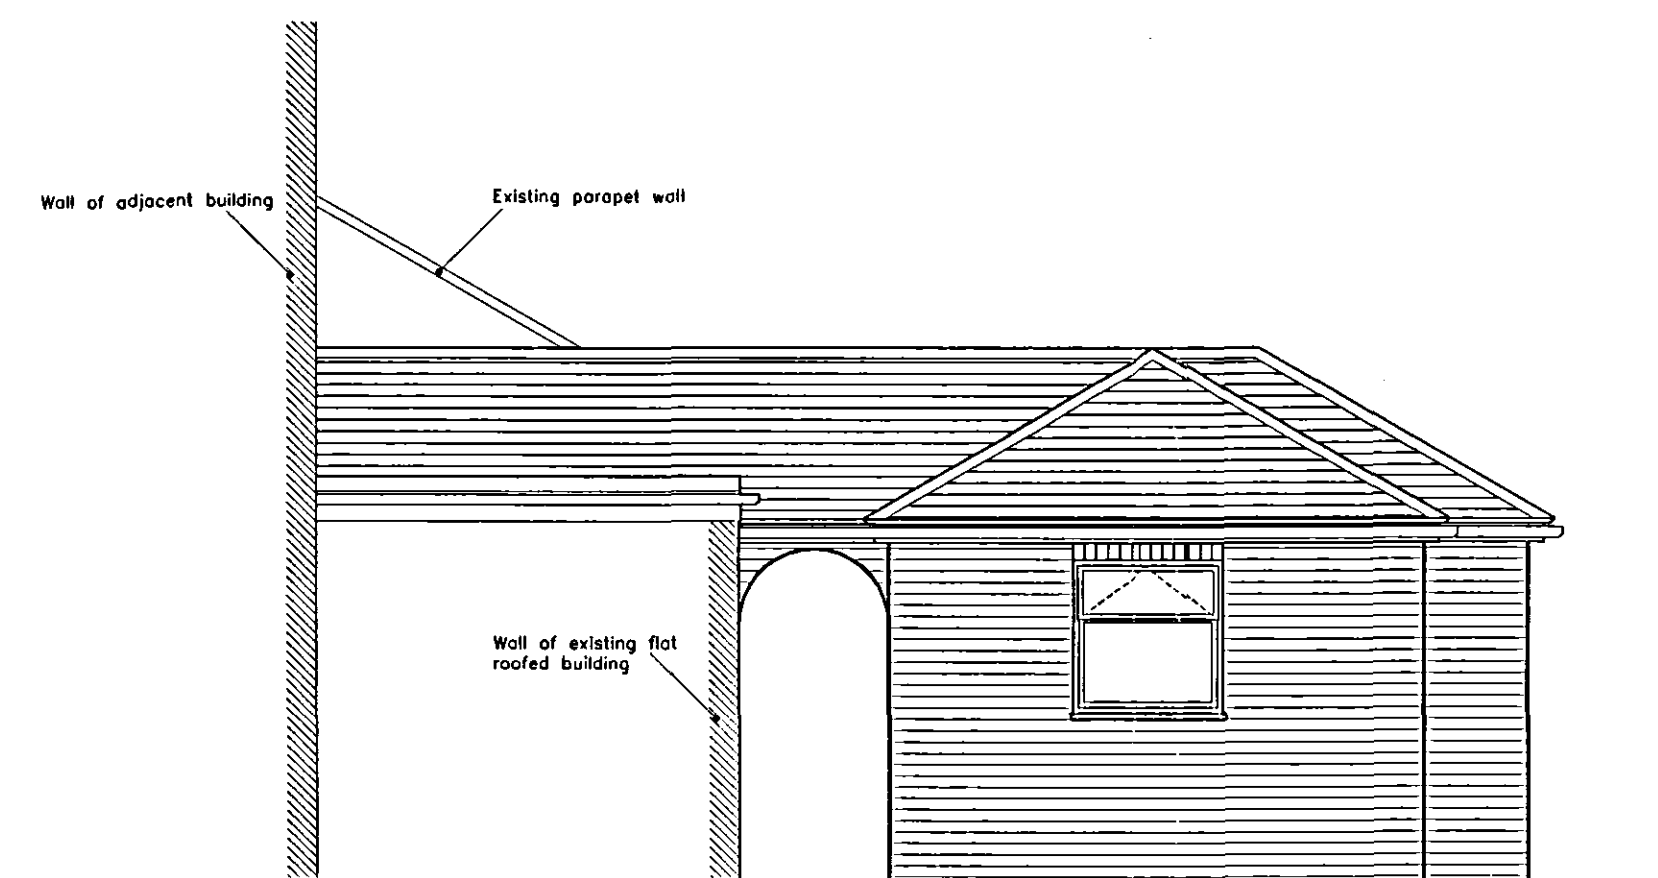

REAR ELEVATION
SCALE 1:50

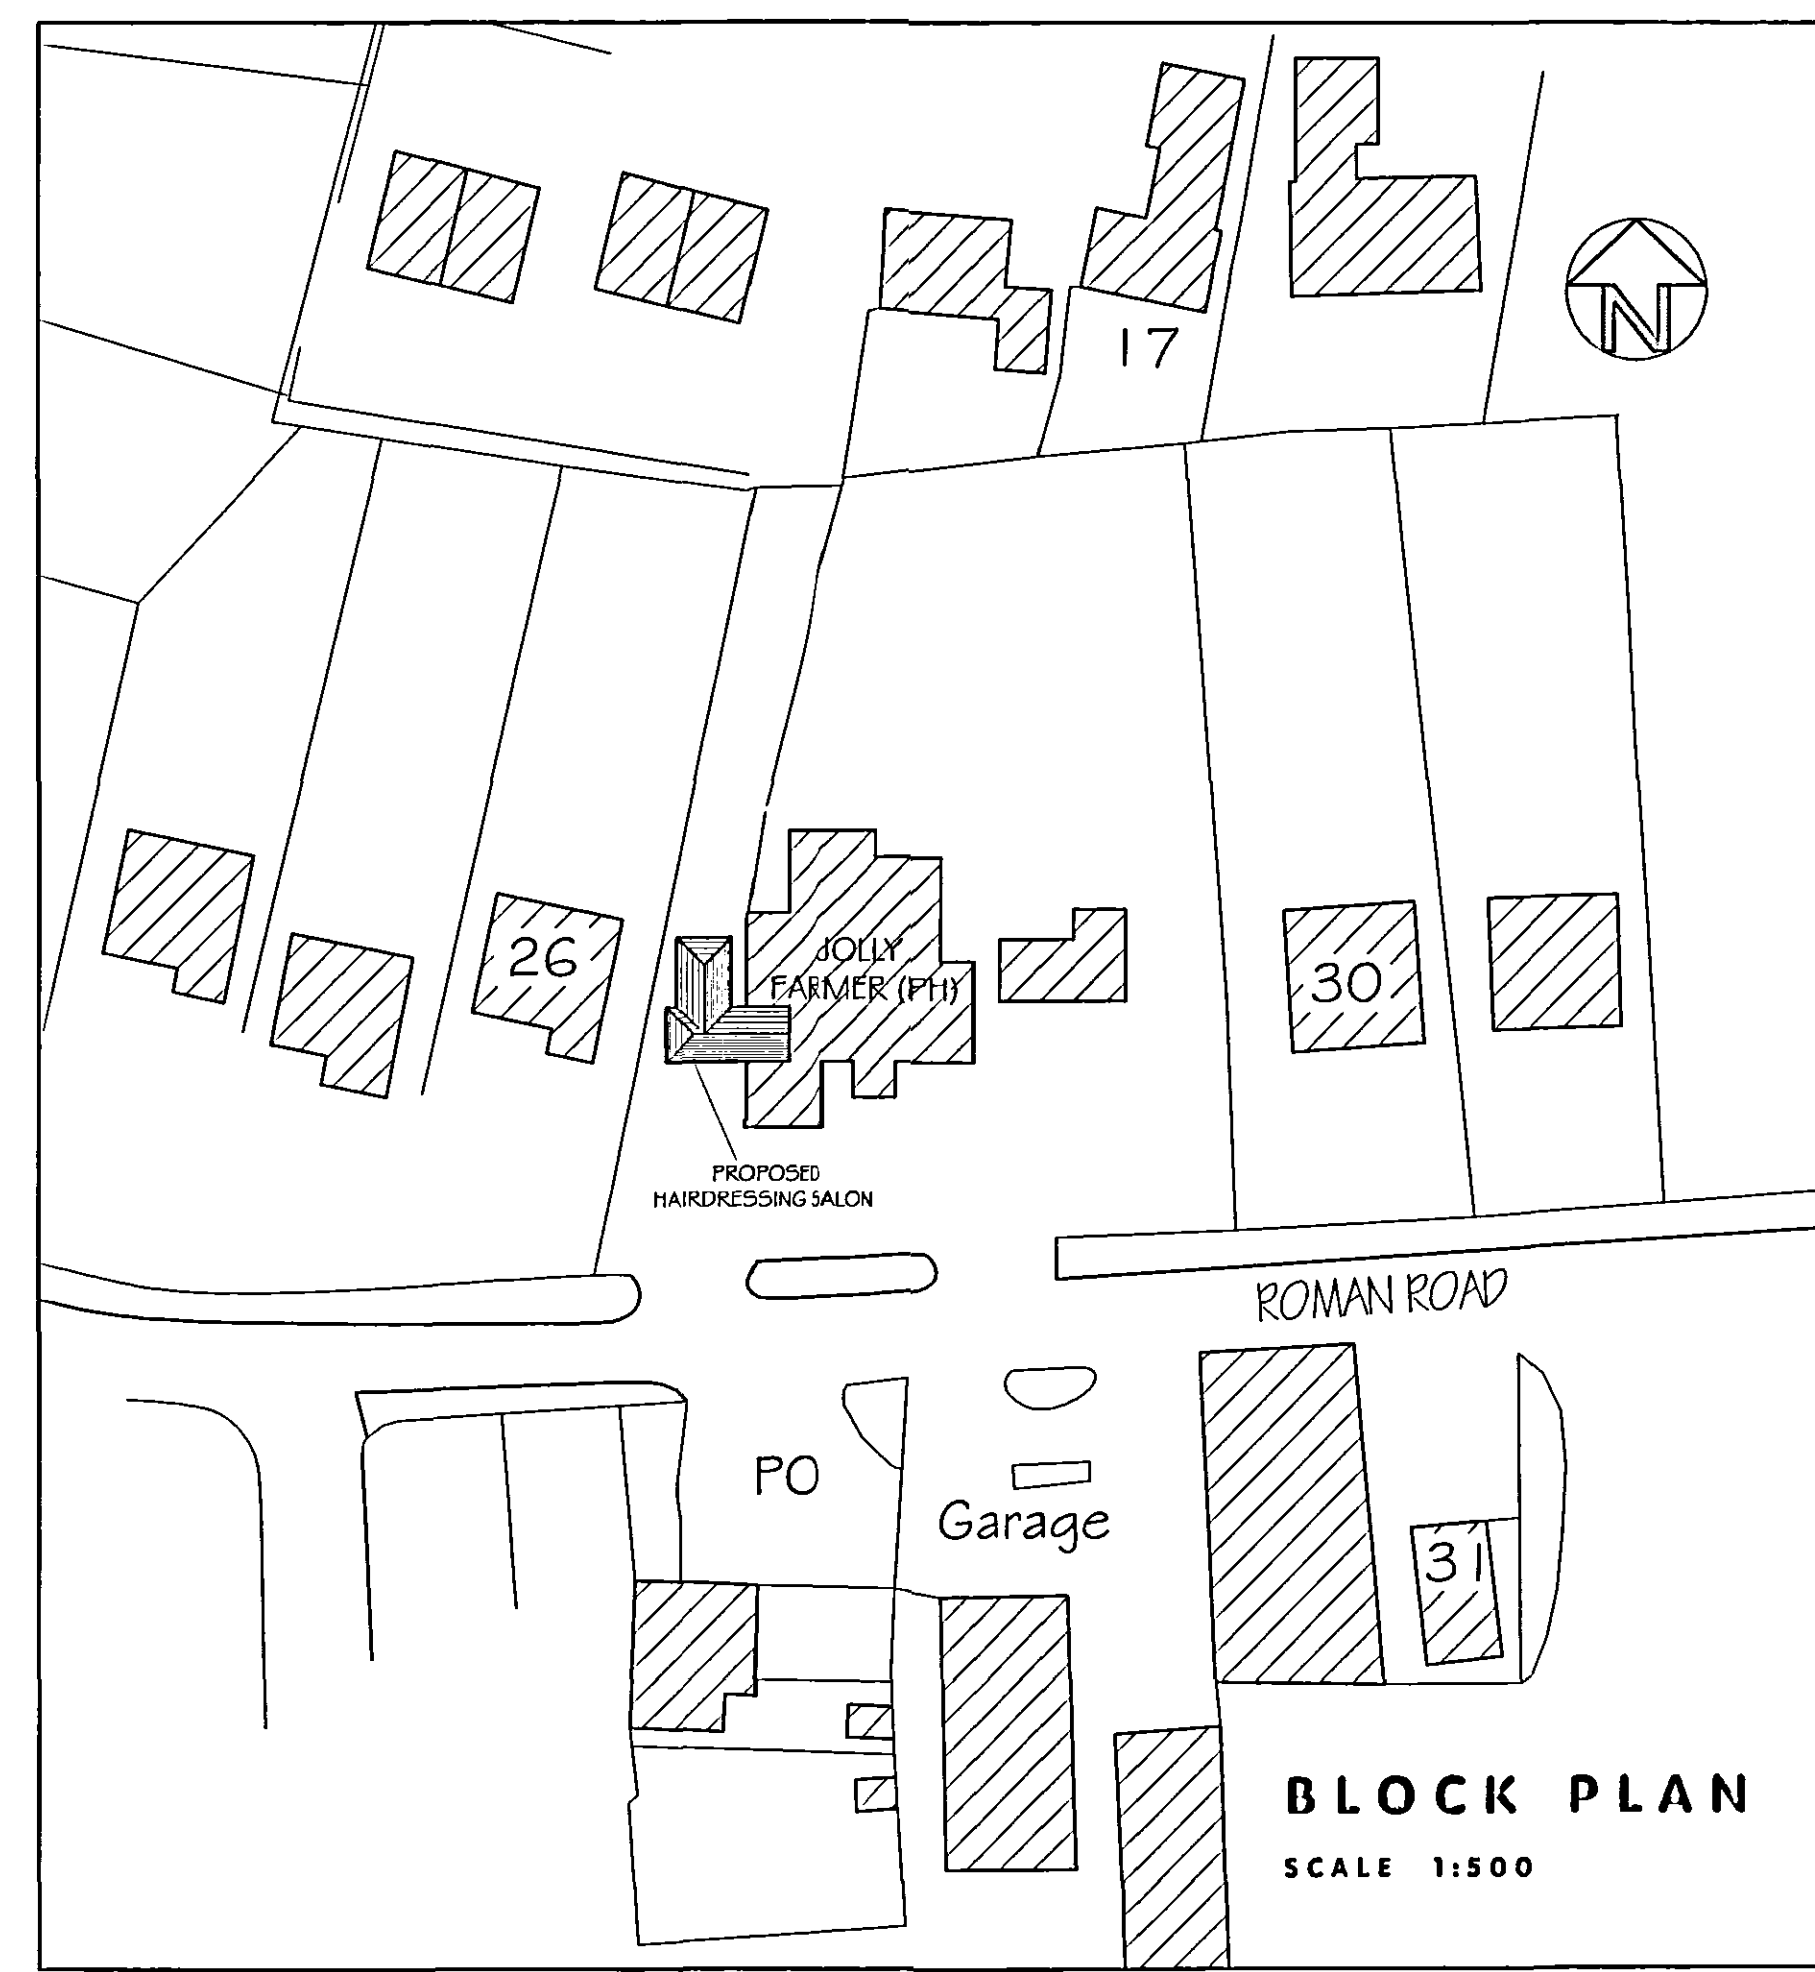

BLOCK PLAN
SCALE 1:500

NEIL DOWLMAN Architecture
Neil Dowlman Architecture Ltd
14 Main Ridge West
Boston, Lincoln PE21 6QQ
Tel: 01205 357272 Fax: 01205 351115
Email: boston@neildowlman-architecture.co.uk

Members of The Royal Institute of British Architects
Members of British Institute of Architectural Technologists
Chartered Architects * Architectural Technologists
Designers * Building Engineers * Project Managers
Planning Supervisors * Party wall Surveys * Access Consultants

www.neildowlman-architecture.co.uk

Client	Mr. J. Tickner	Scale	1:50 1:200 1:500
Project	Proposed Hairdressing Salon The Jolly Farmer Moulton Chapel Lincolnshire.	Date	Nov. '04'
		Drawn by:	AF
		Drawing No.	B1481-03
Title	Proposed Plans & Elevations	Revision	