



EXISTING FRONT ELEVATION (of The Jolly Farmer)
SCALE 1:50

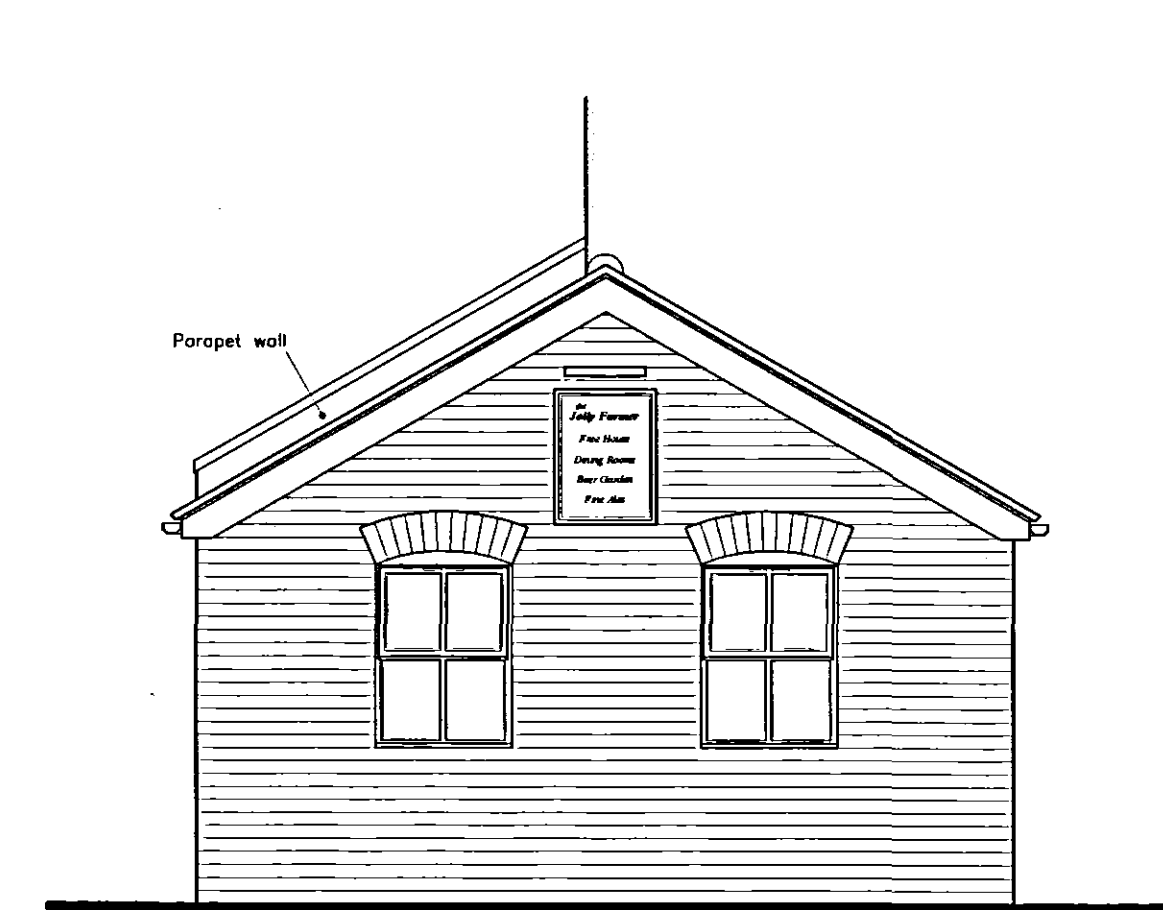


EXISTING SIDE ELEVATION (of The Jolly Farmer)
SCALE 1:50

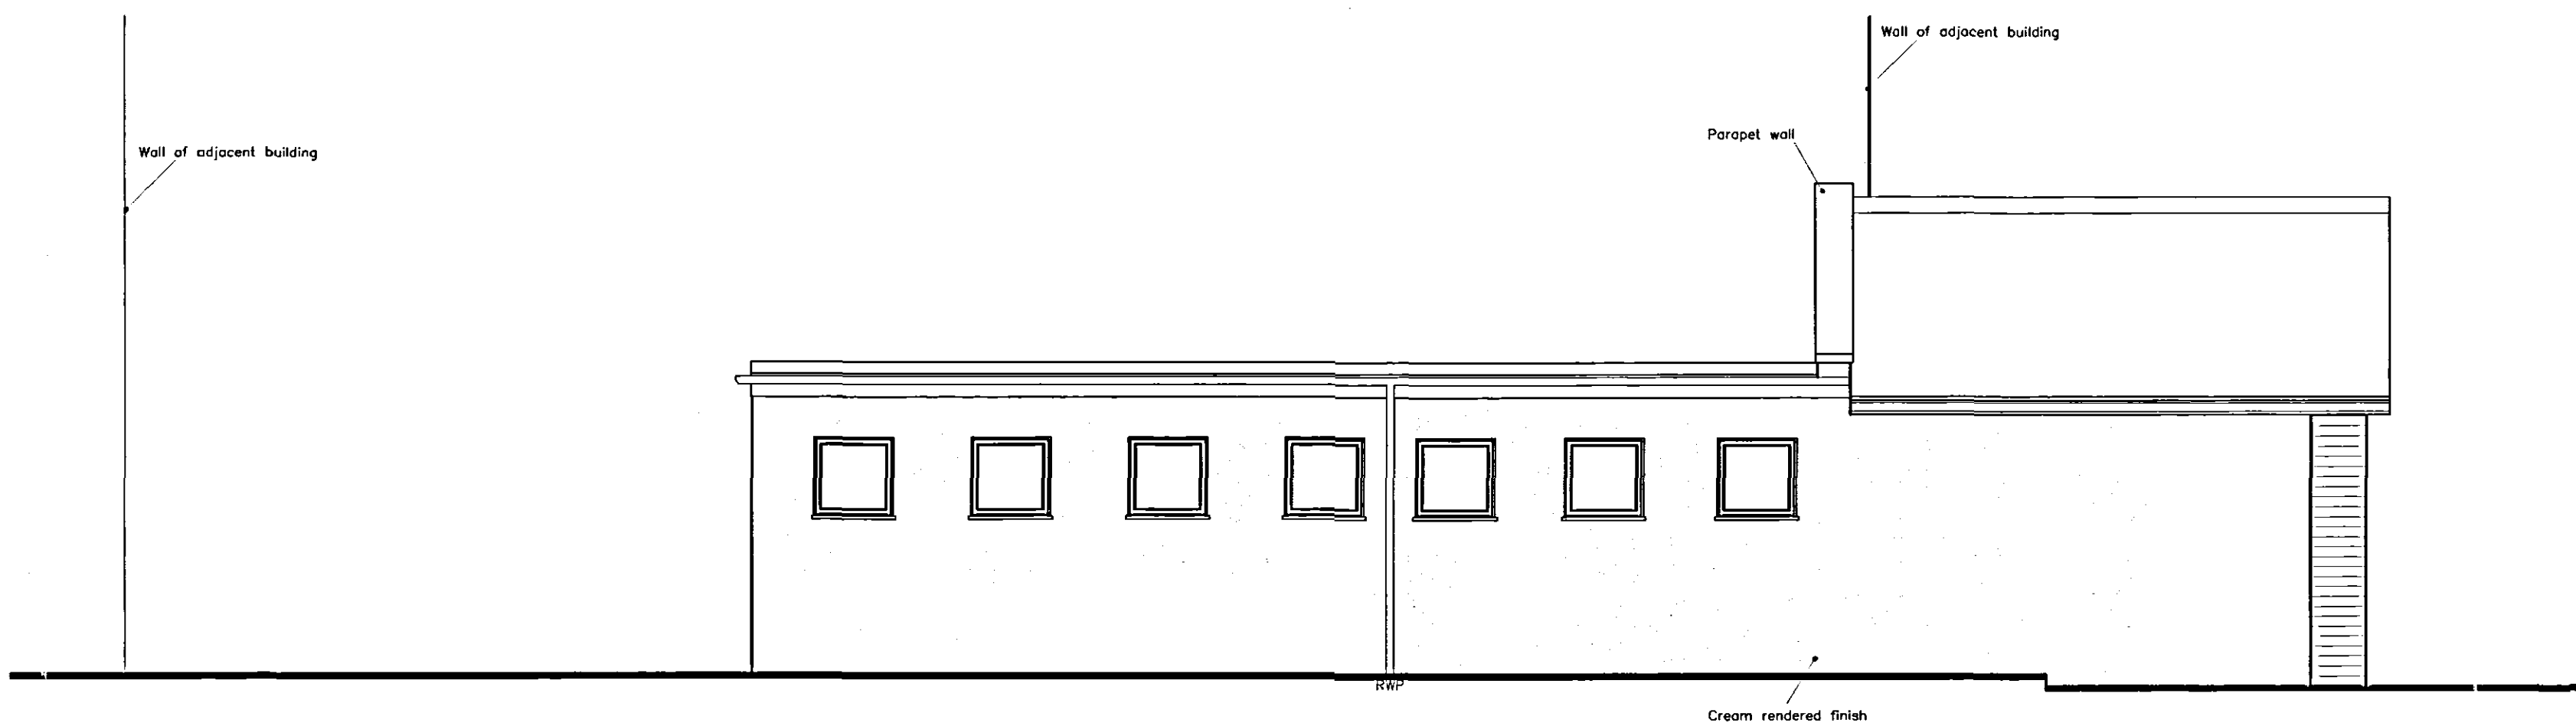

© Design Copyright reserved. Written consent must be obtained before copying or reproducing this drawing. Do not scale this drawing, use figured dimensions only. Contractors are responsible for taking and checking site dimensions. Any discrepancy must be reported to the Architectural Technologist immediately.

LEGEND / NOTES COLUMN :

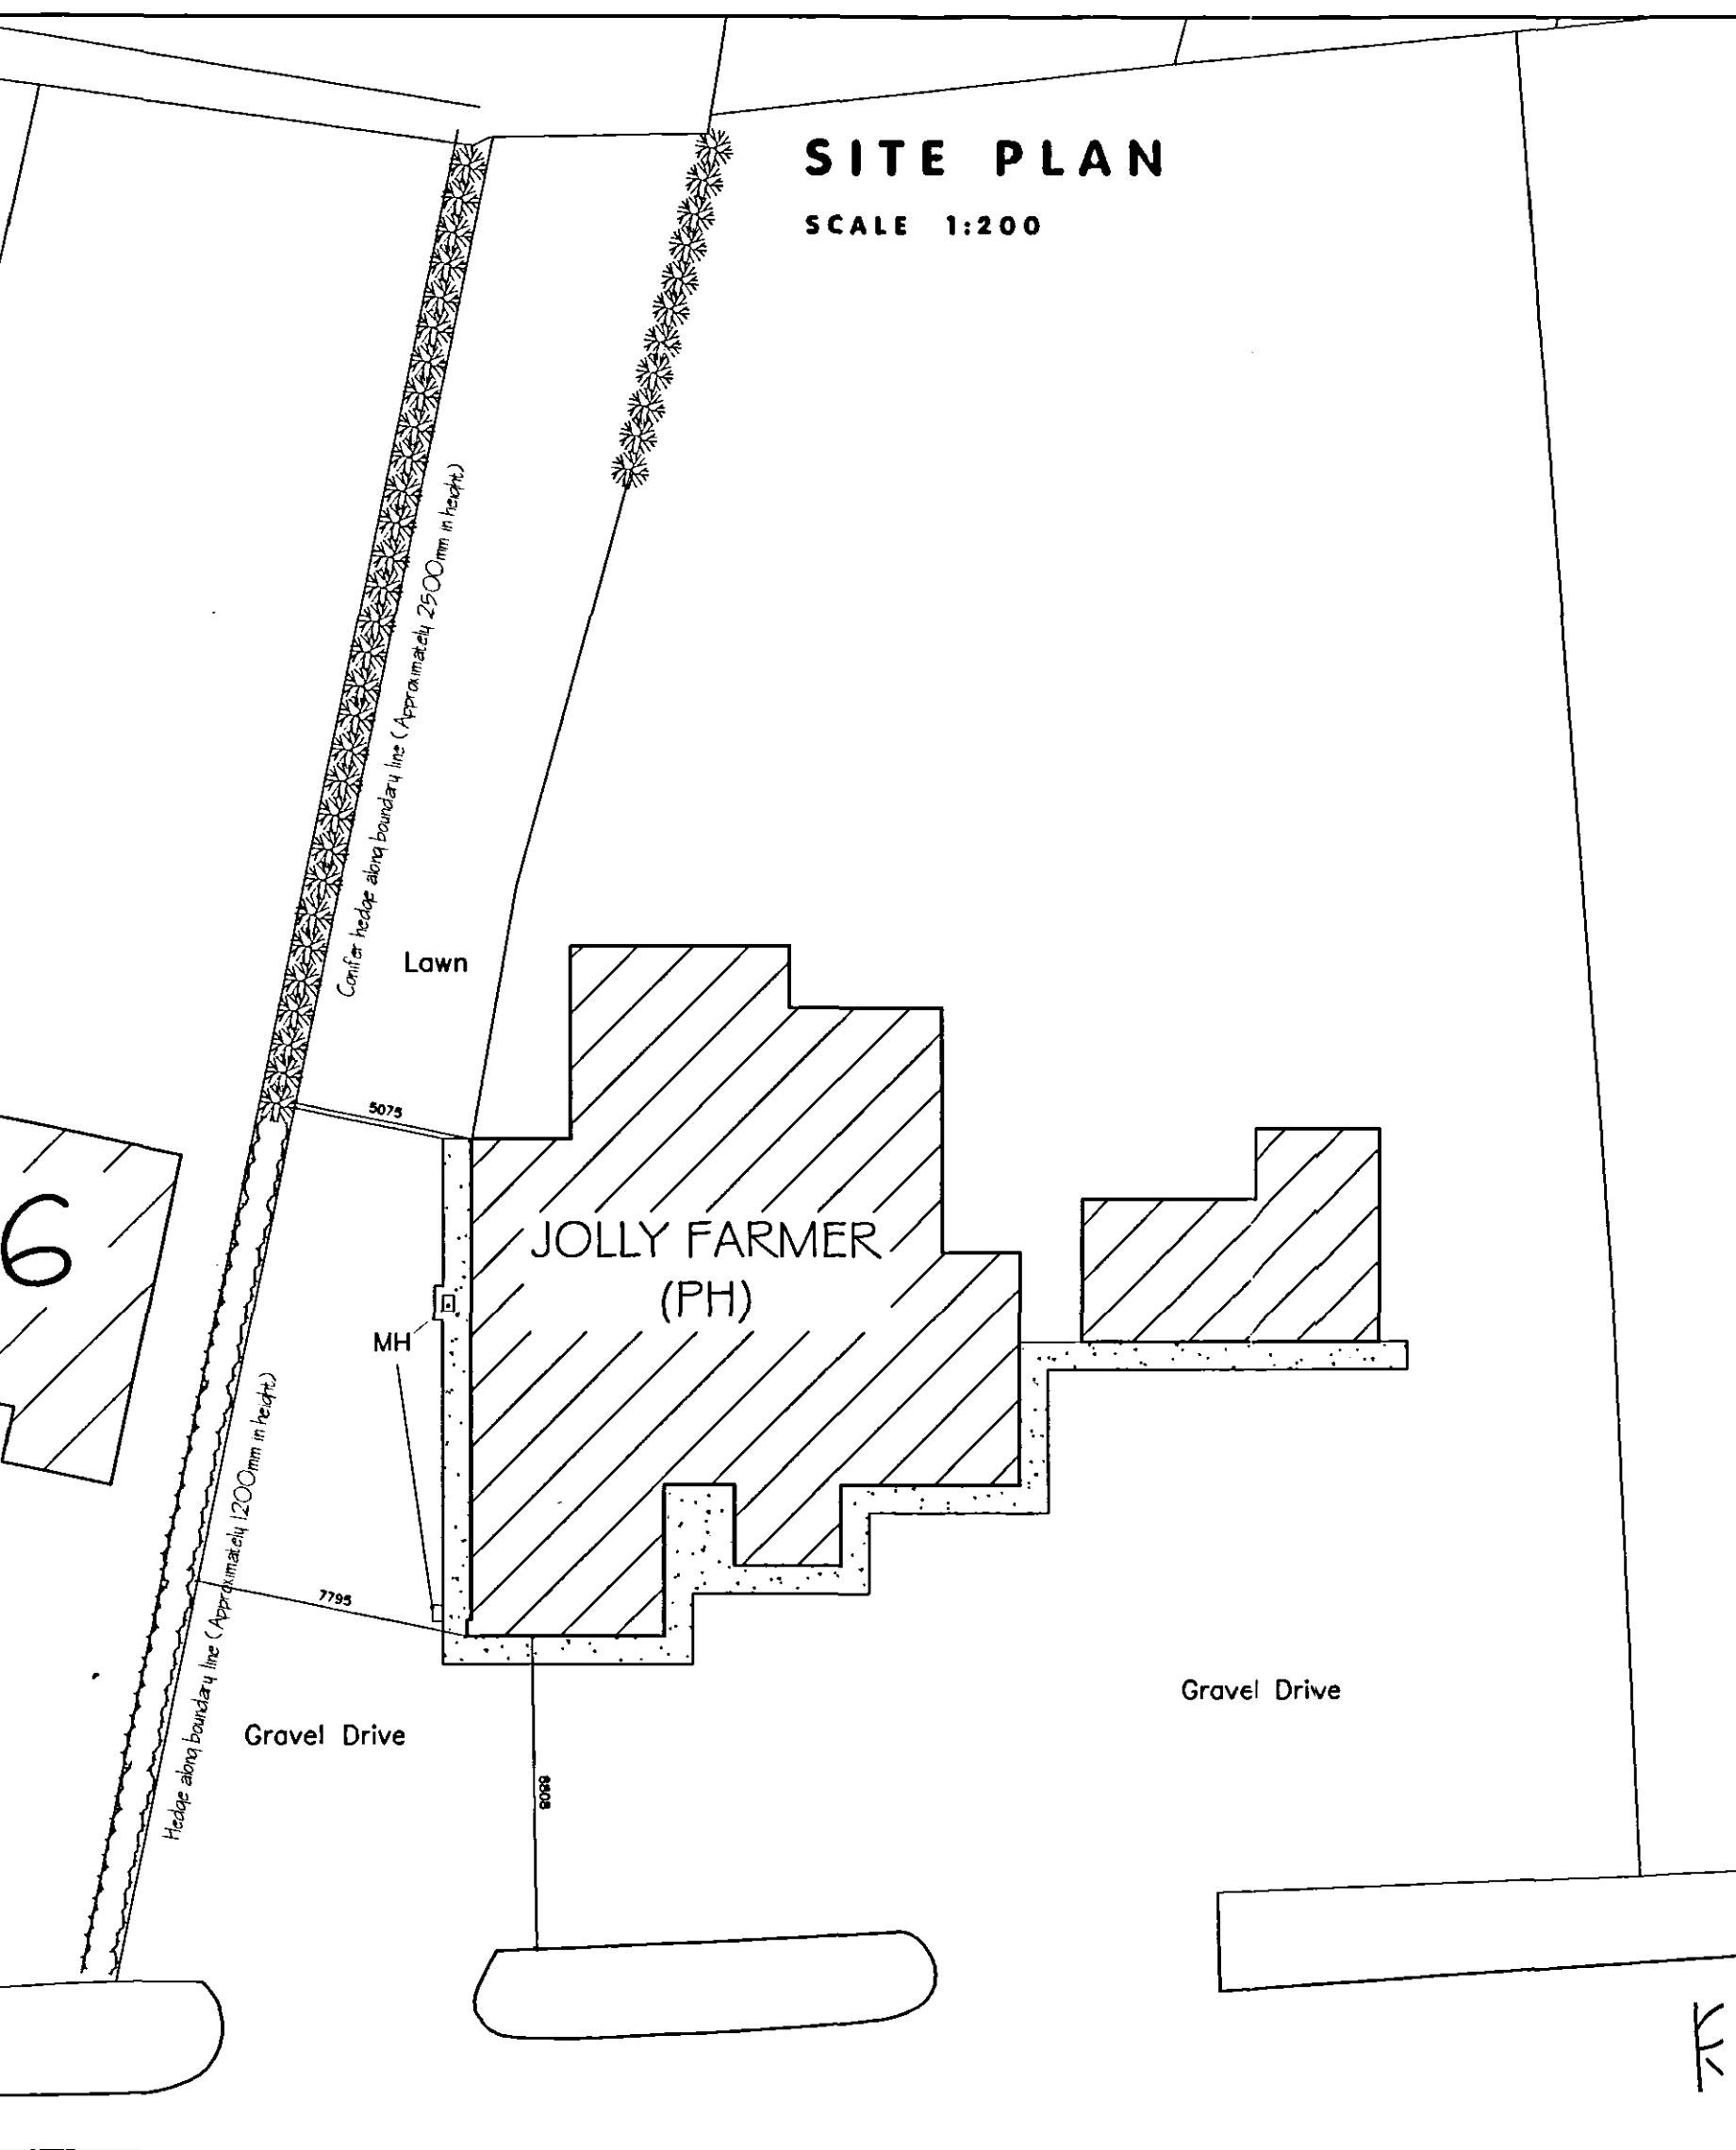

24 JUN 2005
0863/05

DETERMINED
PLAN

NEIL DOWLMAN Architecture
Neil Dowdman Architecture Ltd
14 Market Place
Boston, Lincs PE21 6EH
Tel: 01205 357272 Fax: 01205 351115
Email: boston@neildowdman-architecture.co.uk

Members of The Royal Institute of British Architects
Members of British Institute of Architectural Technologists
Chartered Architects * Architectural Technologists
Designers * Building Engineers * Project Managers
Planning Supervisors * Party Wall Surveyors * Access Consultants

www.neildowdman-architecture.co.uk

Client	Mr. J. Tickner	Scale	1:50 1:200 1:500
Project	Proposed Hairdressing Salon The Jolly Farmer Moulton Chapel Lincolnshire.	Date	Nov. '04'
		Drawn by:	AF
		Drawing No.	A1481-02
Title	Existing Site Plan & Elevations	Revision	