



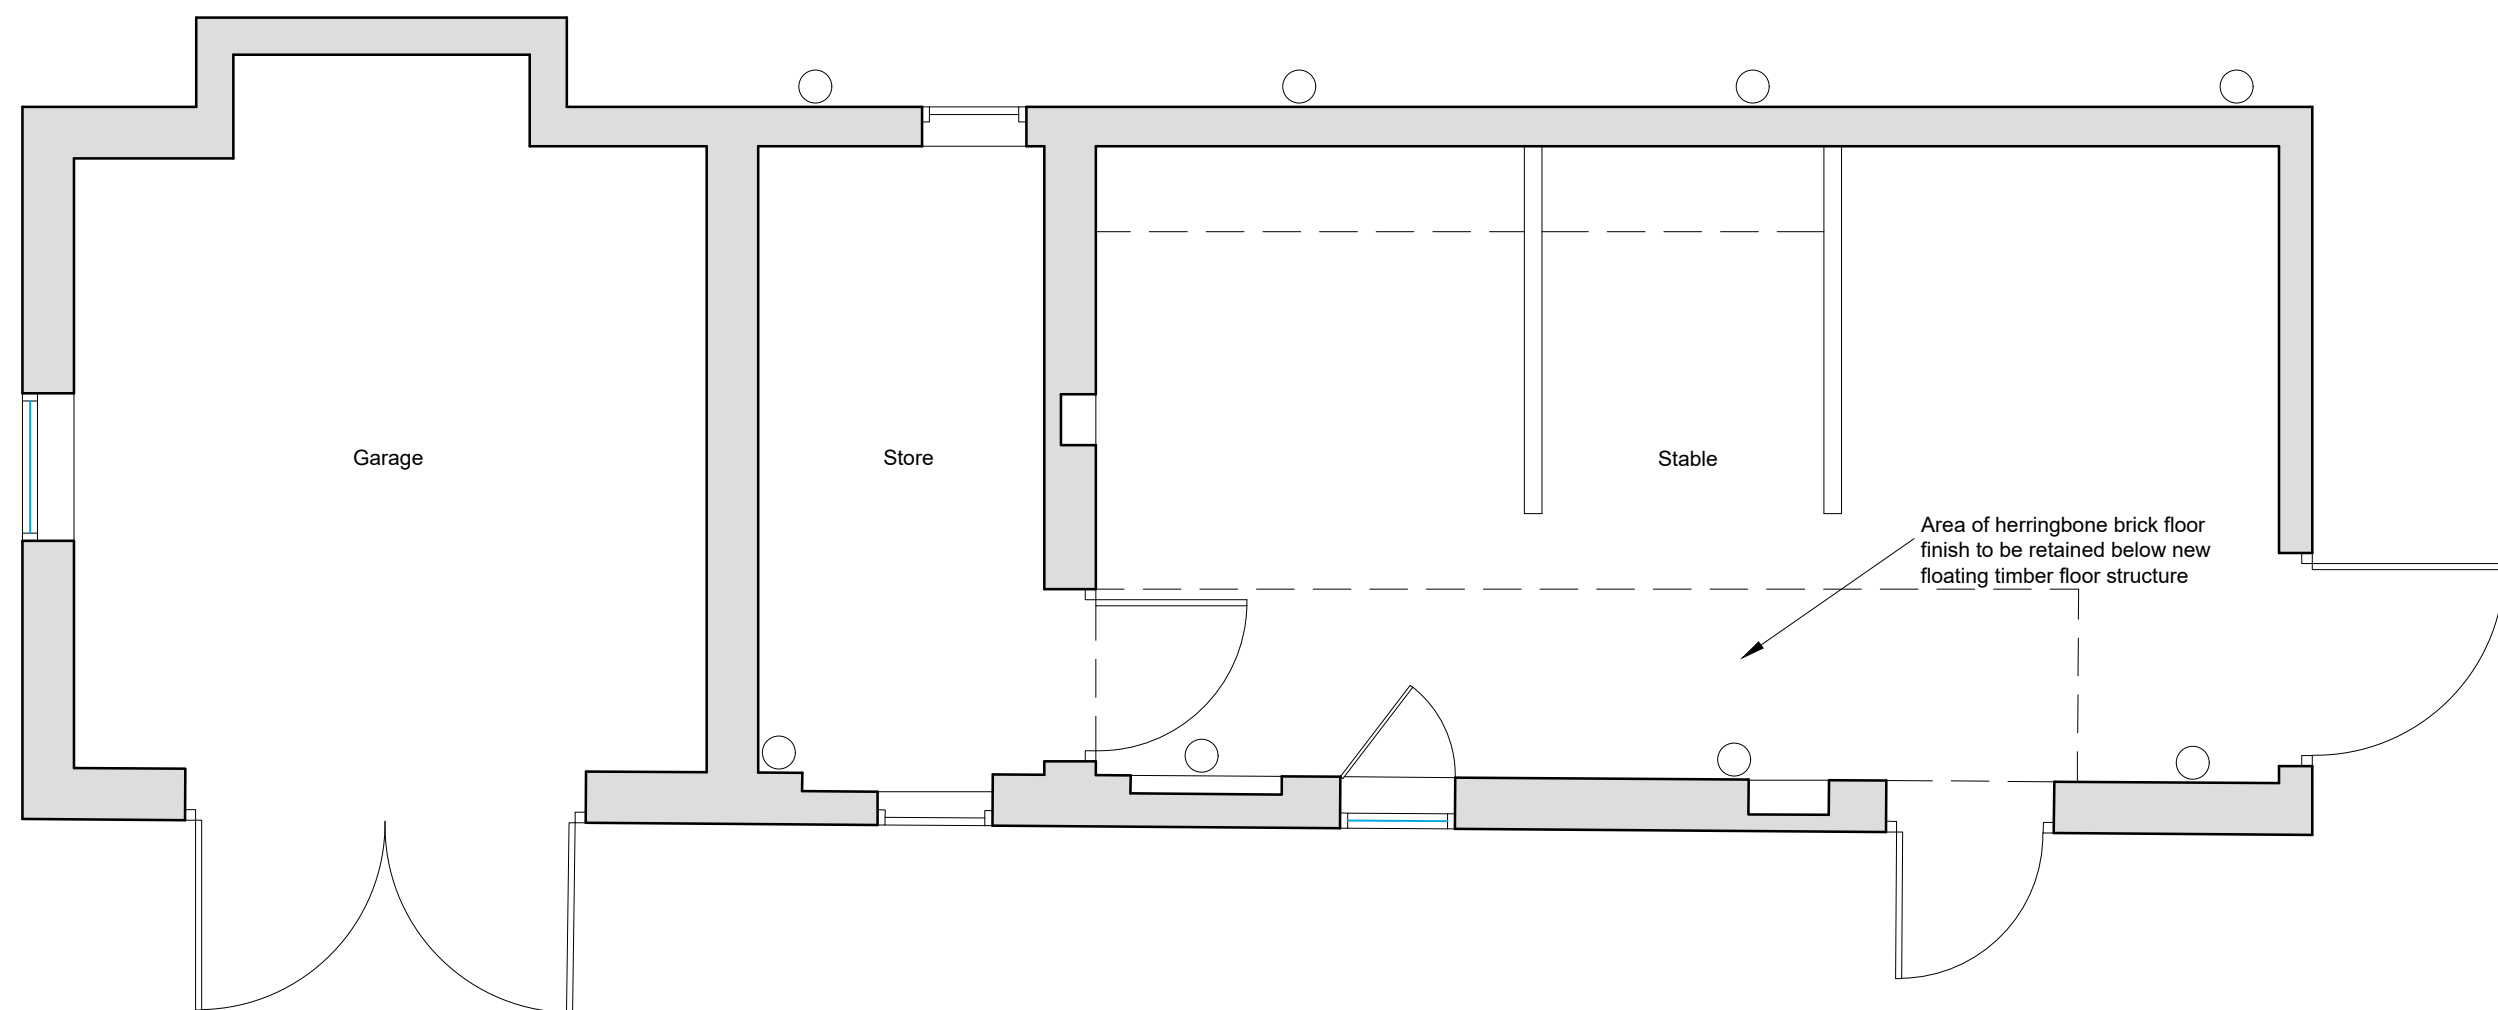


Existing Ground Floor Plan
Scale 1:50

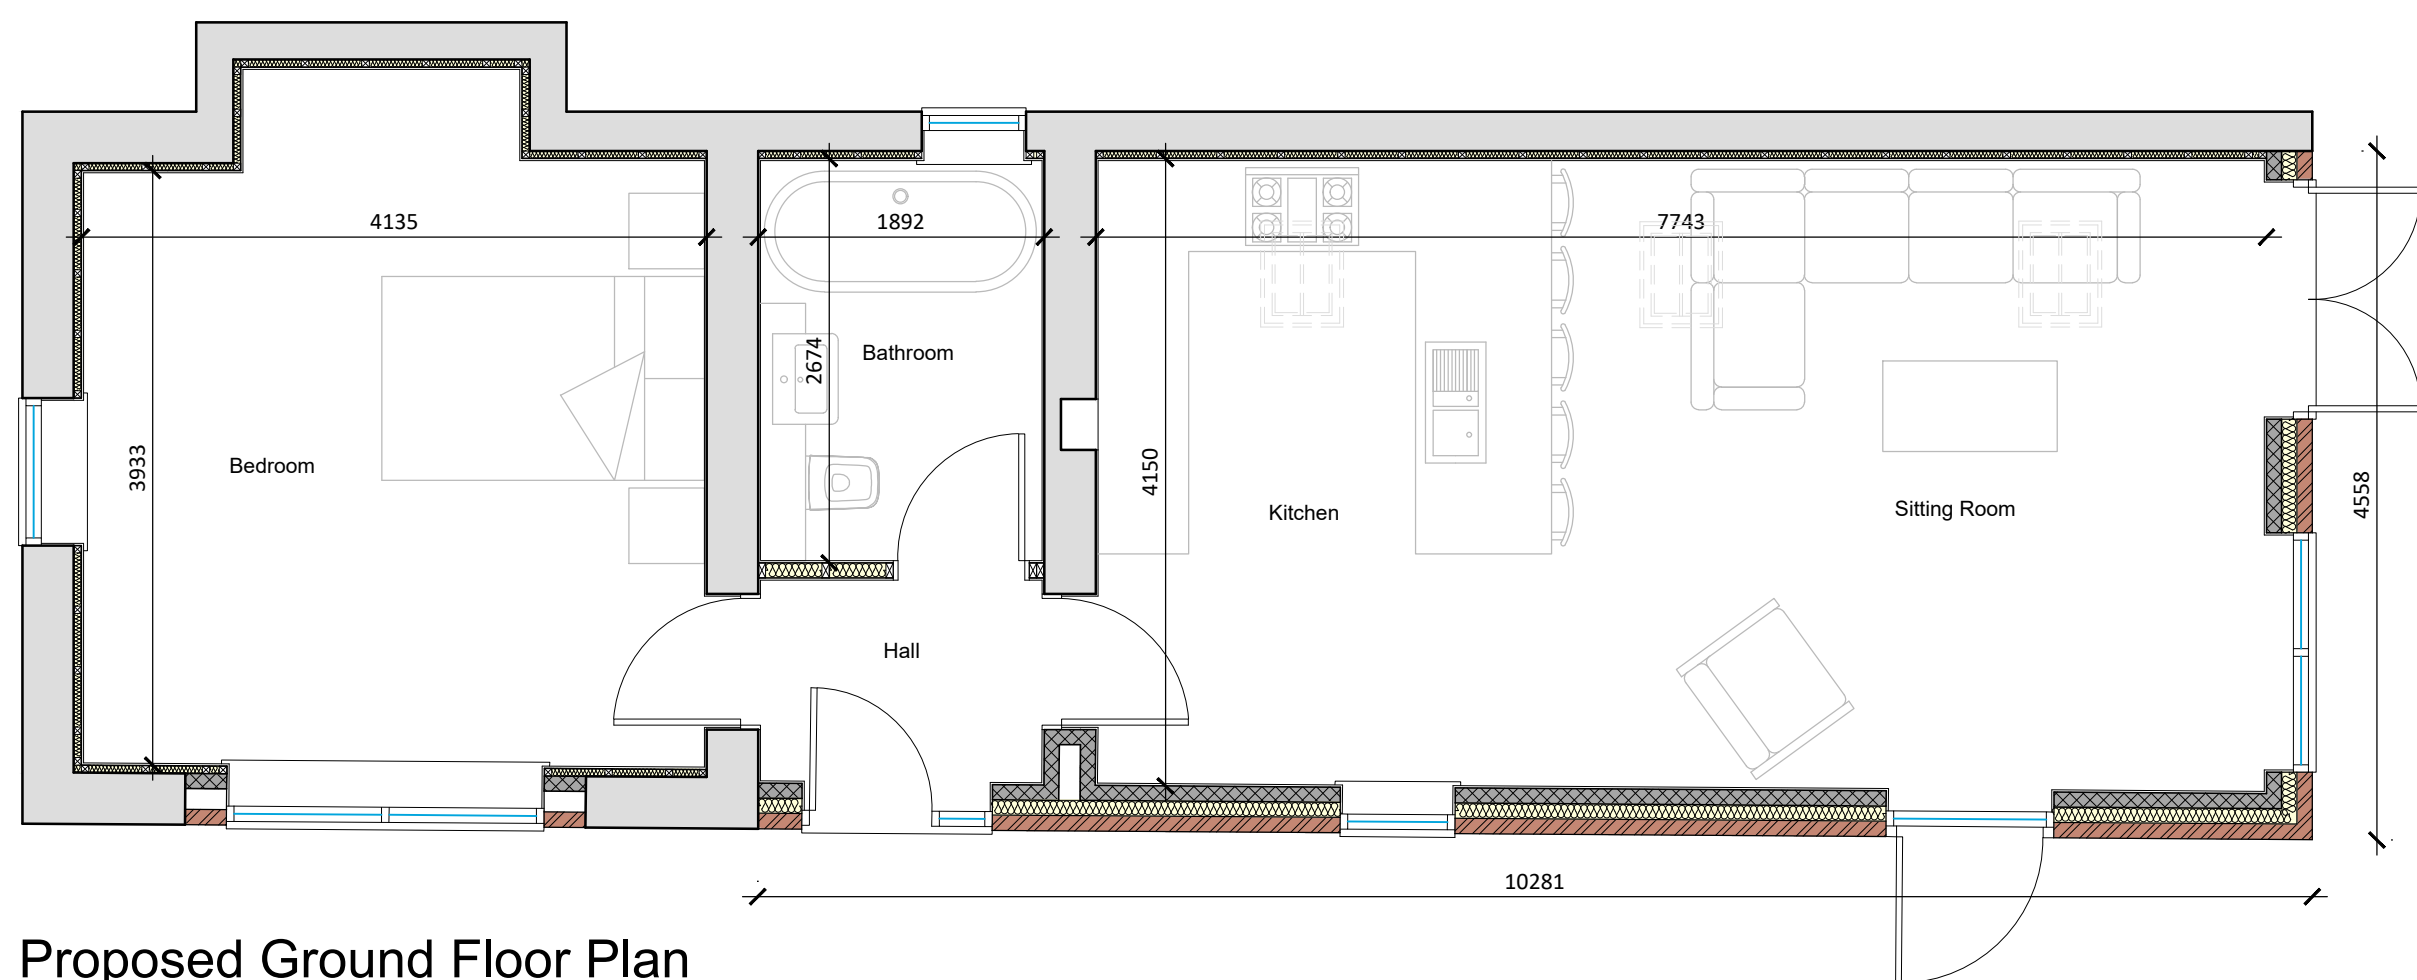

Proposed Ground Floor Plan
Scale 1:50



Site Location Plan
Scale 1:1250

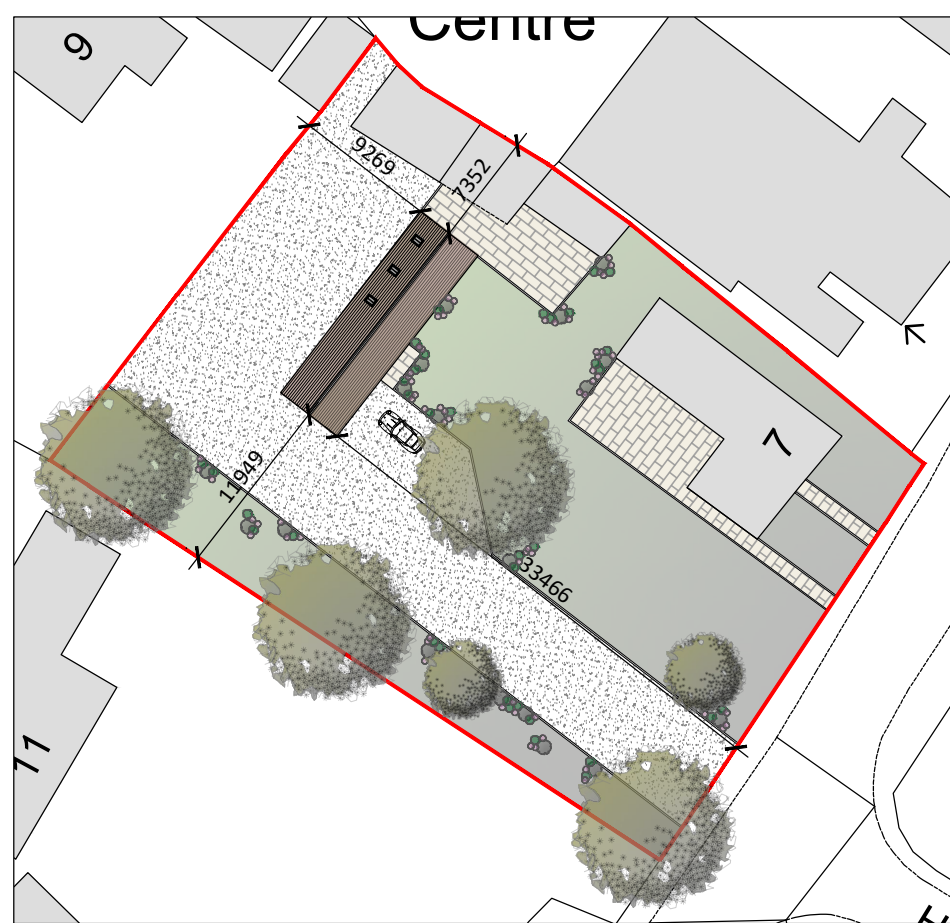


Proposed Block Plan
Scale 1:1500




Existing Front (SE) Elevation
Scale 1:100




Proposed Front (SE) Elevation
Scale 1:100

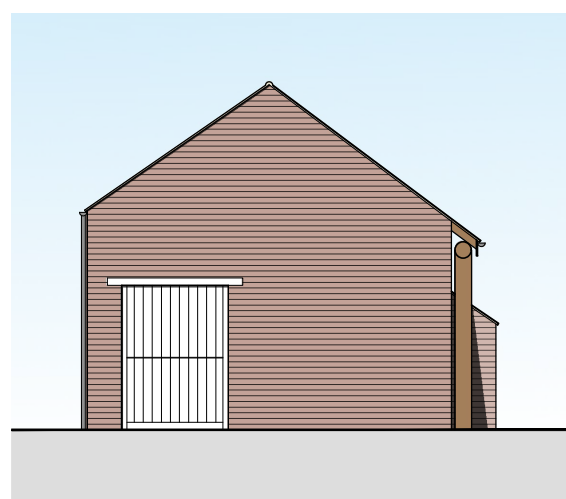


Existing Side (NE) Elevation
Scale 1:100

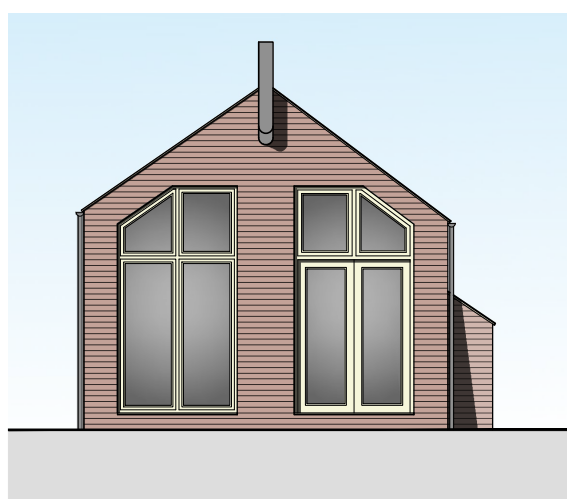


Proposed Side (NE) Elevation
Scale 1:100

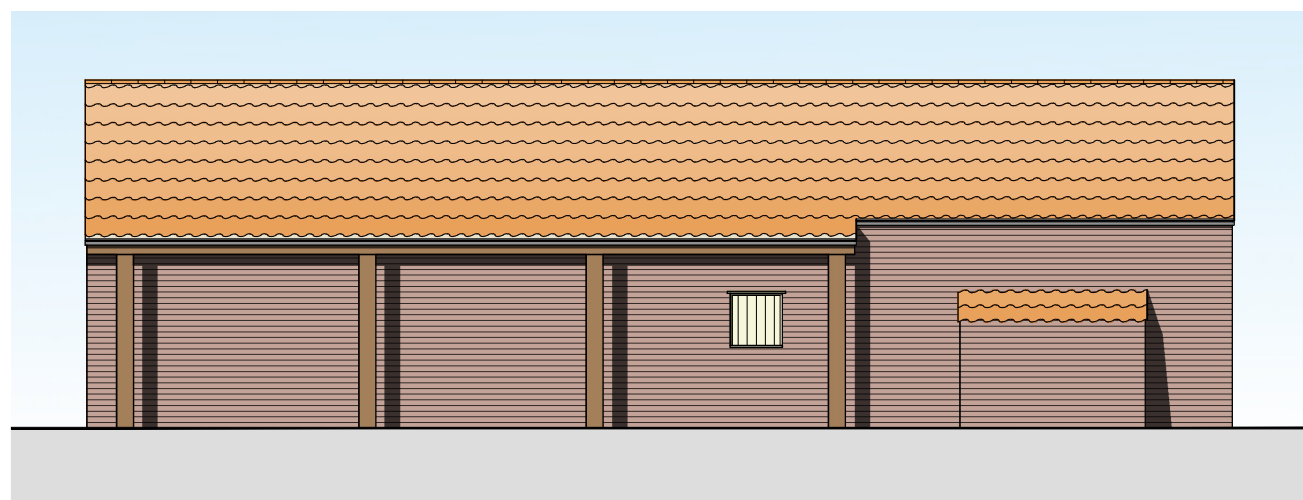


Existing Rear (NW) Elevation
Scale 1:100

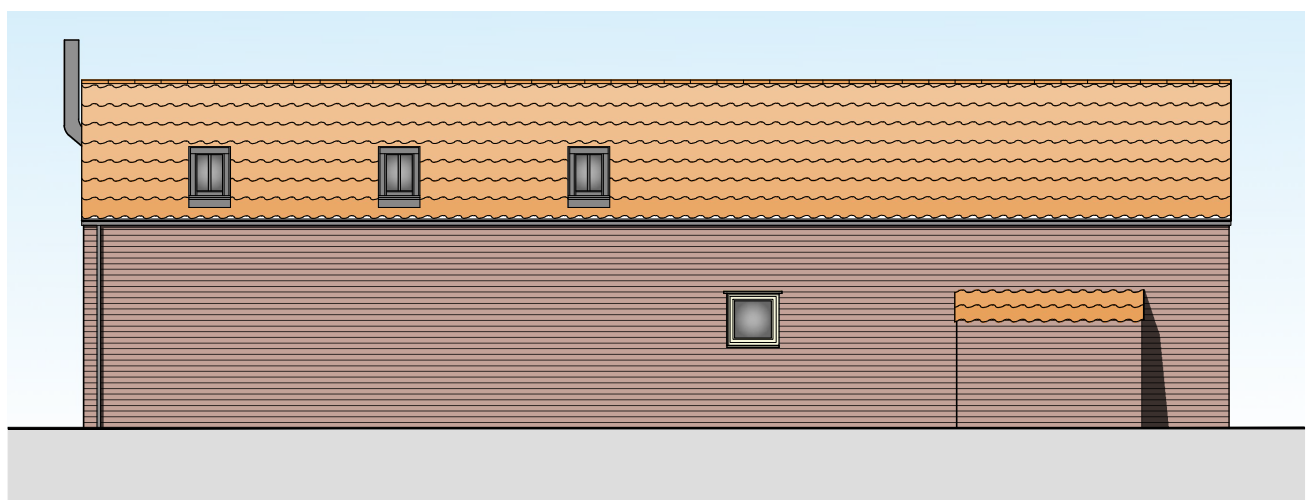

Proposed Rear (NW) Elevation
Scale 1:100

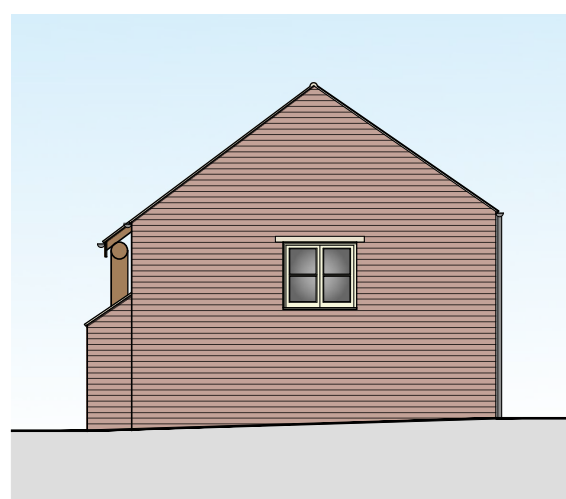

Existing Side (SW) Elevation
Scale 1:100

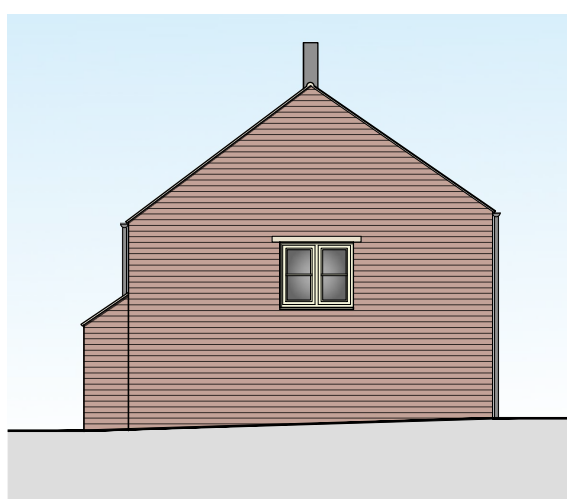

Proposed Side (SW) Elevation
Scale 1:100

DESCRIPTION
CONVERSION OF CARTRIDGE LISTED
OUTBUILDING TO ANNEX AT 7 BROAD
LANE, MOULTON, SPALDING,
LINCOLNSHIRE, PE12 6PN.

DATE: 05/10/2020 APPROVED: CT



Do Not Scale From This Drawing

REV:	DESCRIPTION:	DATE:
PROJECT: CONVERSION OF OUTBUILDING IN TO ANNEX		
DRAWING: EXISTING & PROPOSED FLOOR PLANS EXISTING & PROPOSED ELEVATIONS		
SIZE: A1	CLIENT: Mrs K. Ford	
SCALE: as labelled	DRAWN BY: JC	SHEET: 0208/20/01

NOTES: THIS DRAWING/IMAGE INCLUDING ALL ITS CONTENT REMAINS THE PROPERTY OF JC ARCHITECTURAL CONSULTANT. NO UNAUTHORISED COPYING OR REPRODUCTION IN ANY FORM IS PERMITTED WITHOUT OBTAINING PRIOR WRITTEN PERMISSION FROM JC ARCHITECTURAL CONSULTANT. JC ARCHITECTURAL CONSULTANT RESERVES THE RIGHT TO WITHDRAW THIS INFORMATION AT ANY TIME. ALL DIMENSIONS ARE TO BE CONFIRMED ON SITE BY CONTRACTOR. ANY DISCREPANCIES ARE TO BE REPORTED TO JC ARCHITECTURAL CONSULTANT IMMEDIATELY. THE DESIGN HAS BEEN UNDERTAKEN AS FAR AS POSSIBLE TO AVOID RISKS TO HEALTH AND SAFETY OR TO REDUCE AND CONTROL THE EFFECTS OF ANY UNAVOIDABLE RISK. ANY RELEVANT INFORMATION REGARDING RISKS WHICH ARE NOT ABLE TO BE ELIMINATED WILL BE INCLUDED WITHIN THE PROJECT HEALTH AND SAFETY FILE.