




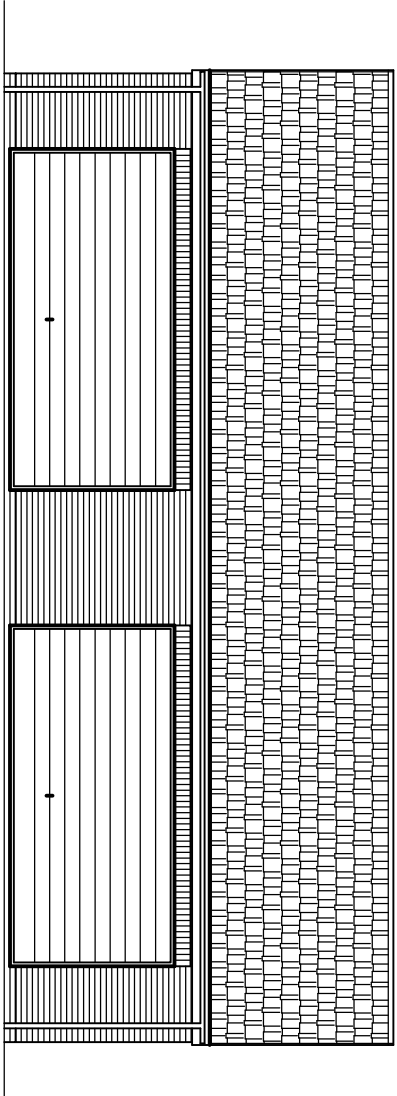


FRONT ELEVATION

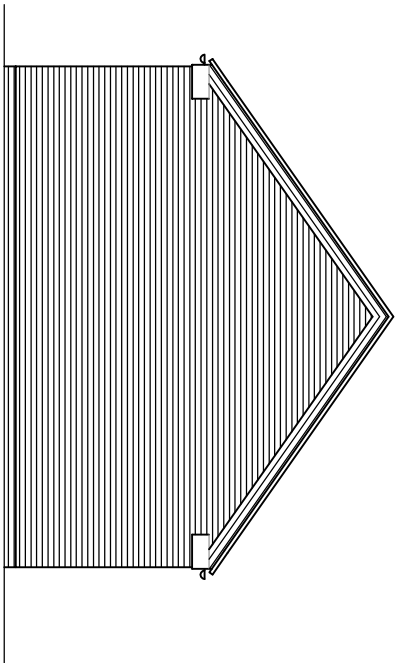


SIDE ELEVATION

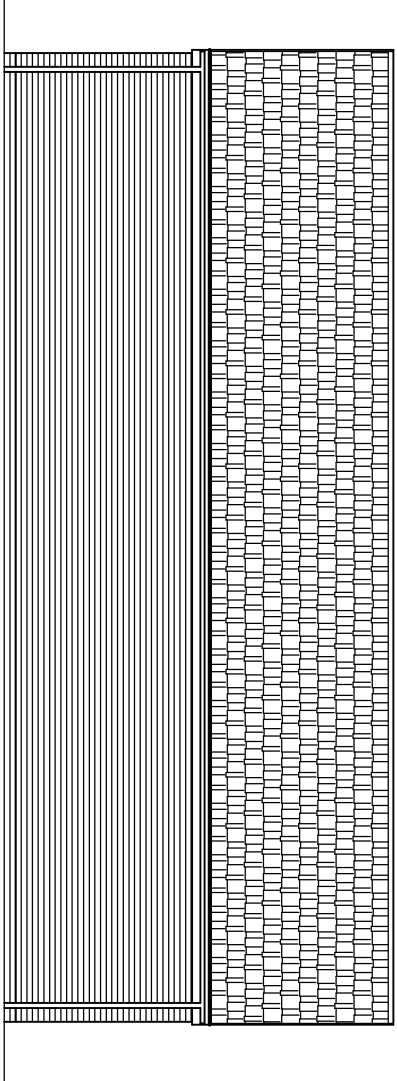


REAR ELEVATION

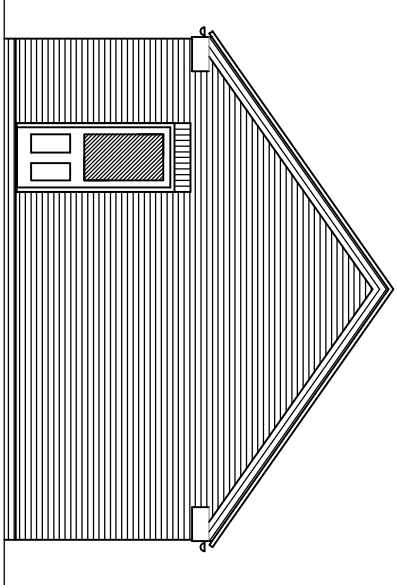

SIDE ELEVATION

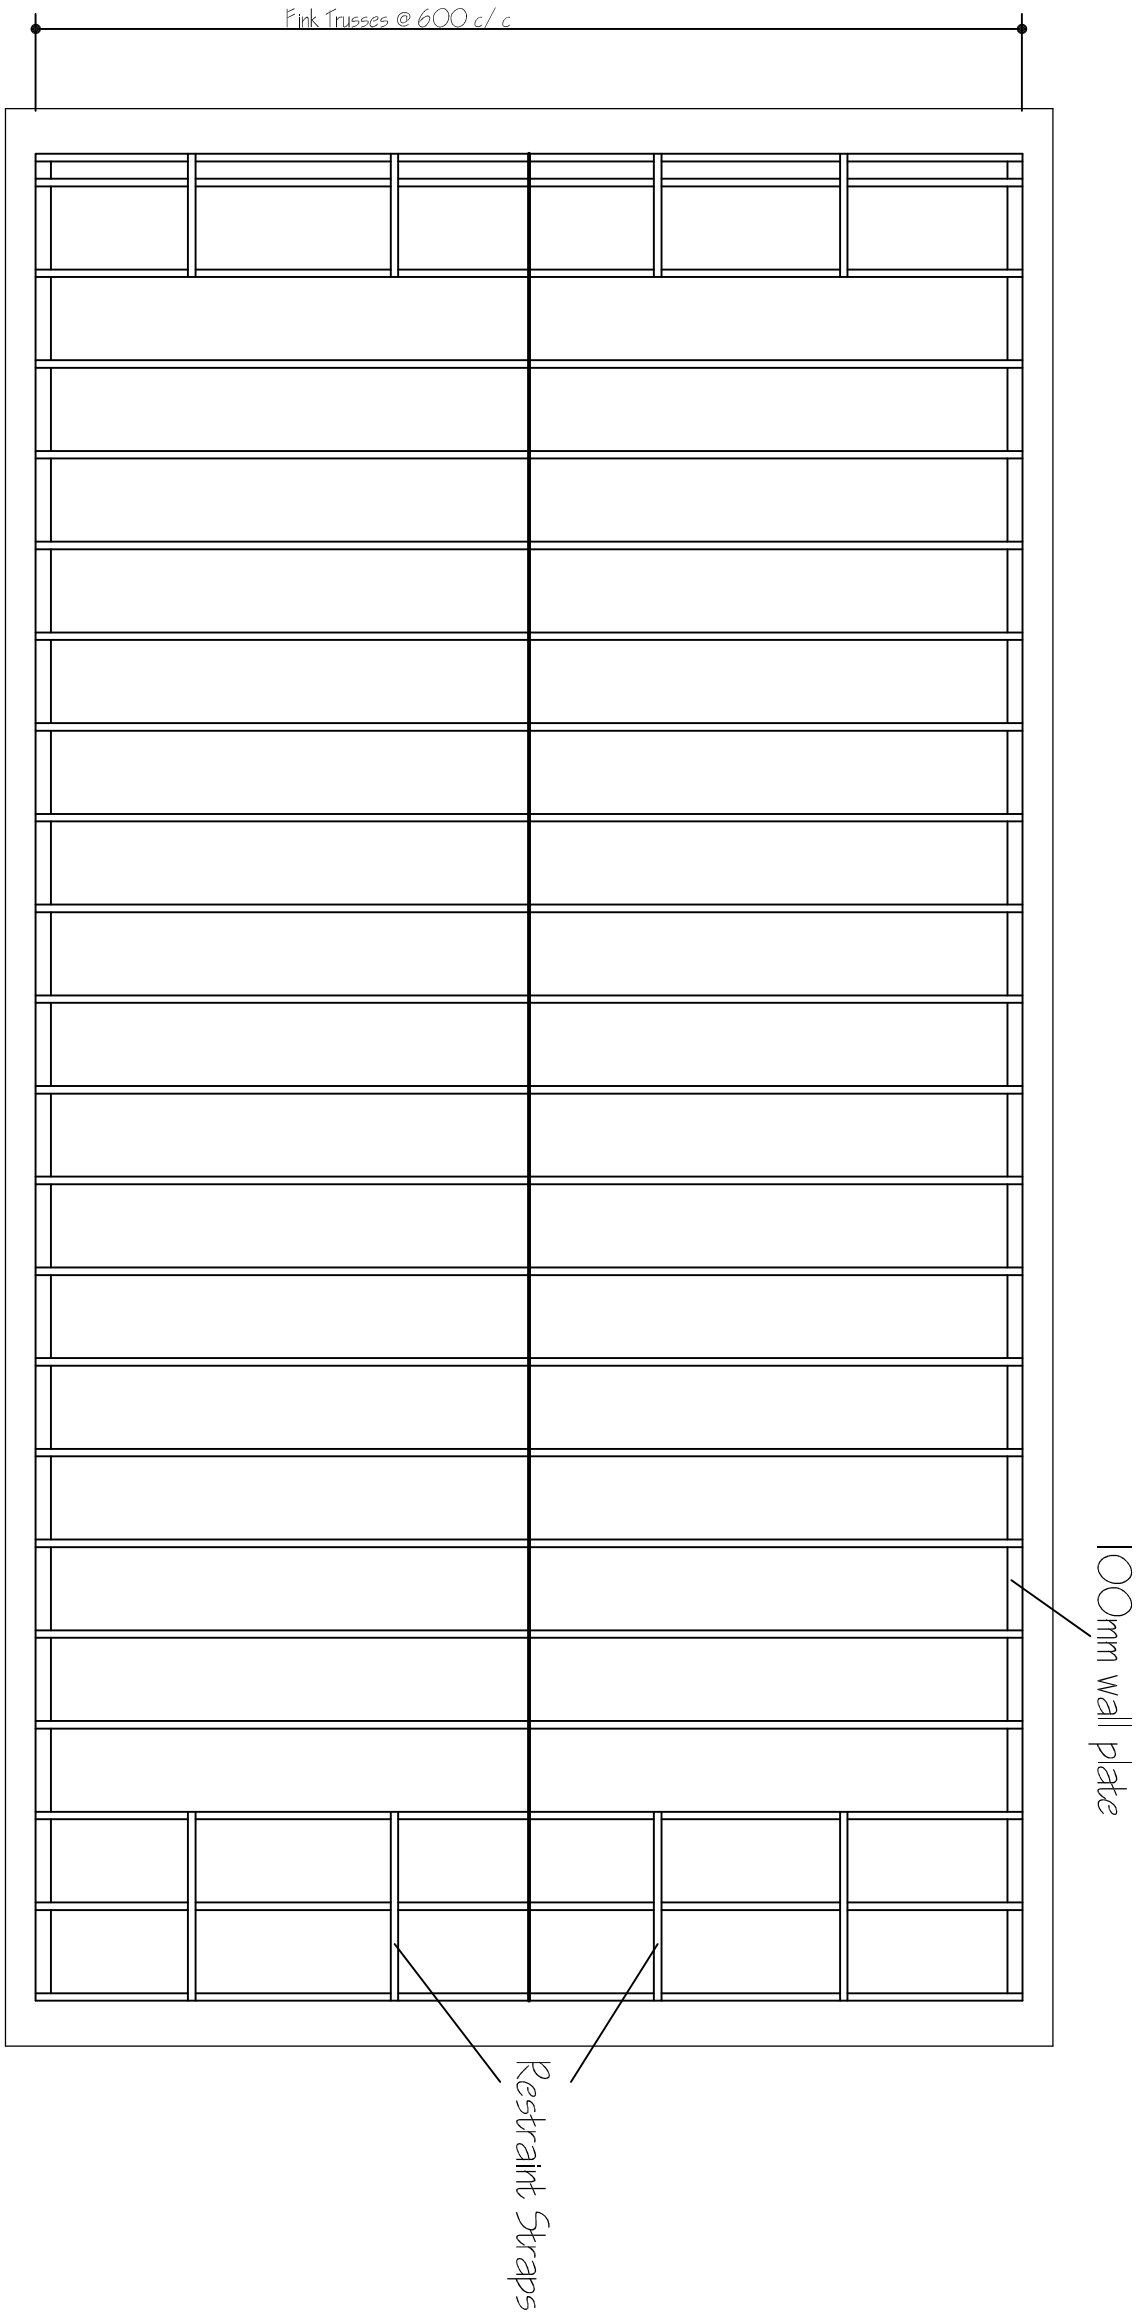


ROOF PLAN

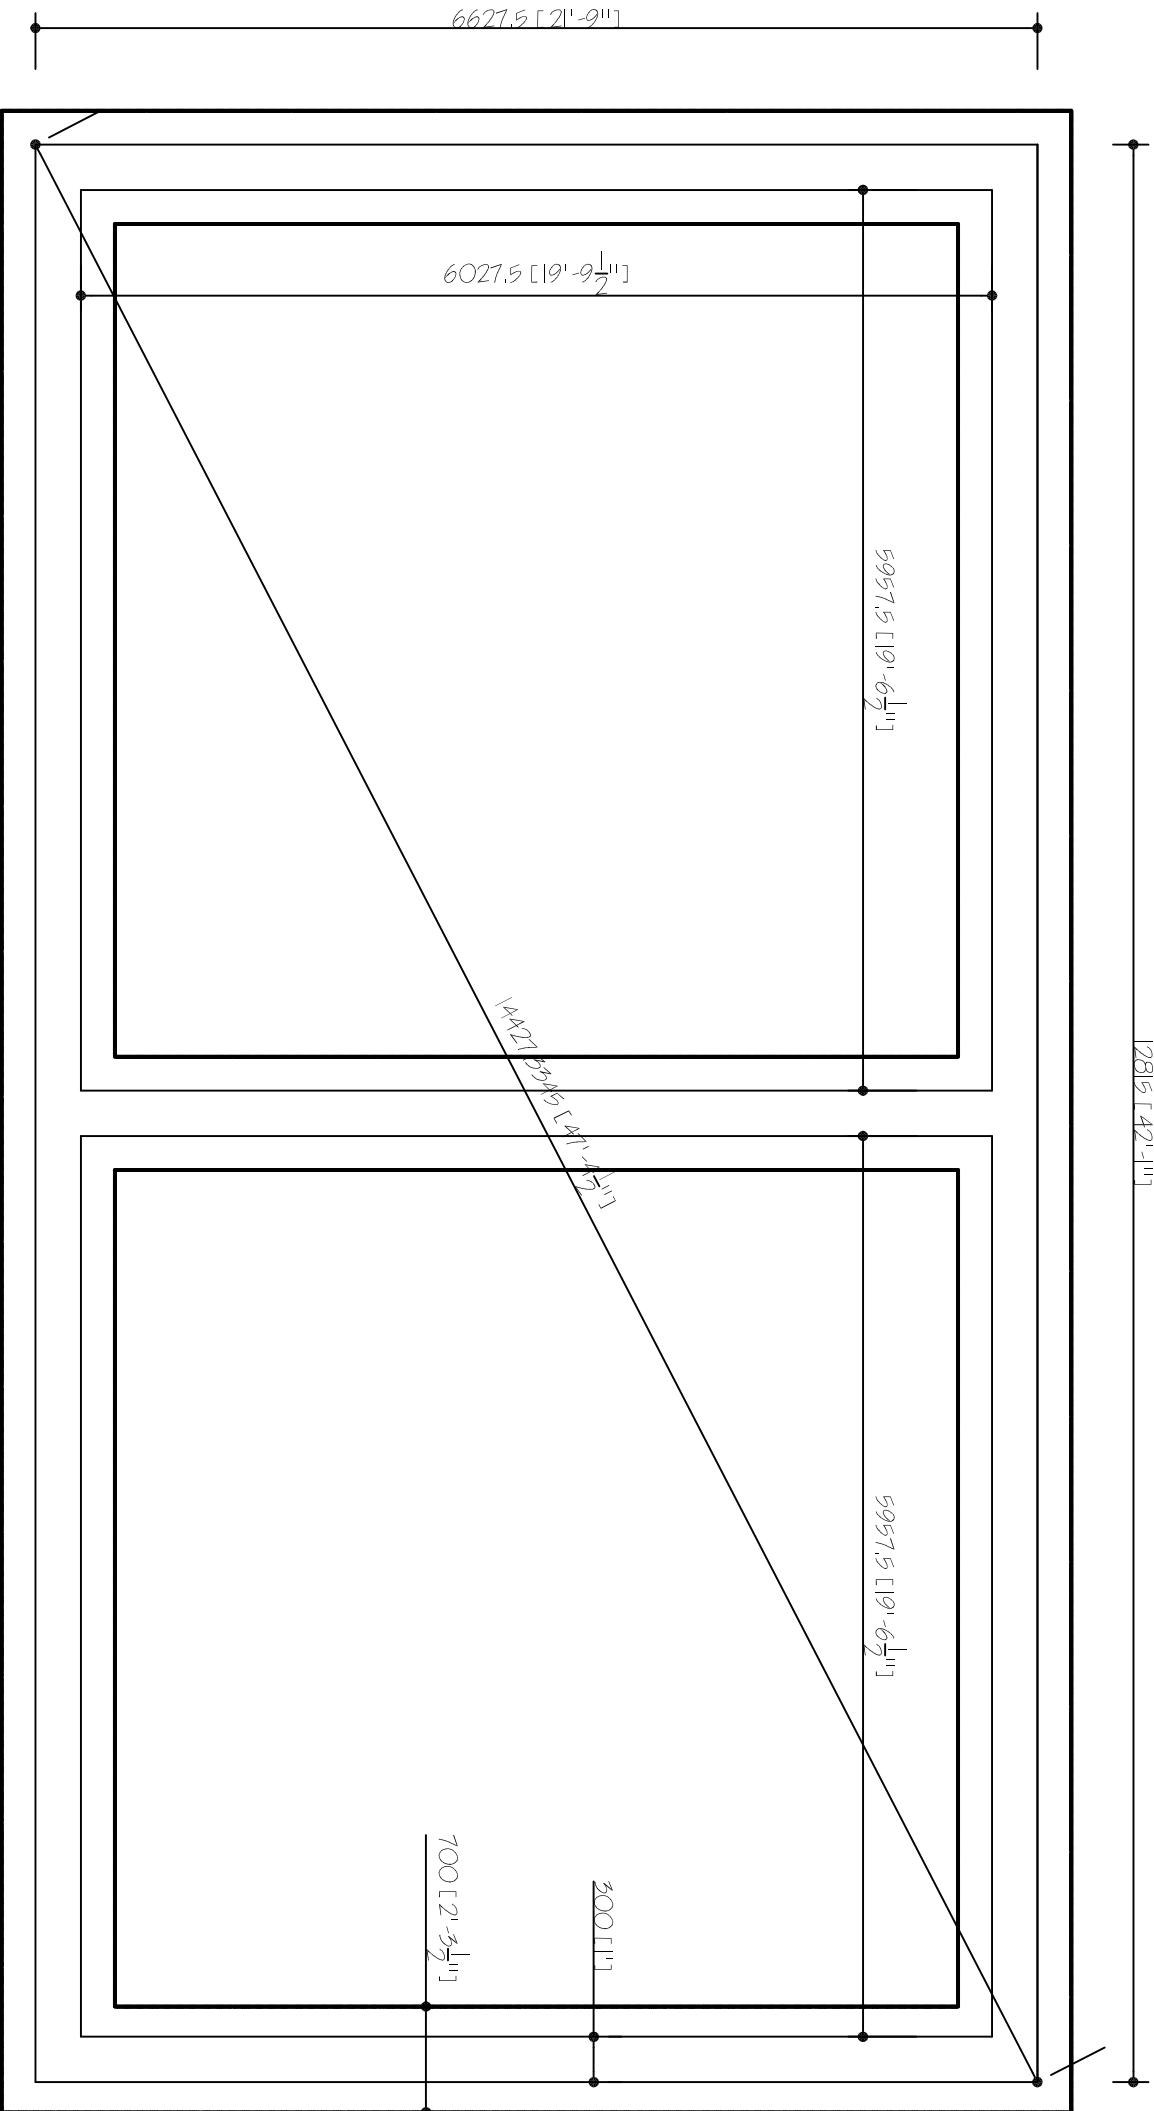


FOUNDATION PLAN

New Opening schedule:-

Ref	Opening Description	Opening Size	Unit Type	Unit Length	Secure Door & Window
22	Frontal Door	910mm x 2100mm	Kapstone K / 590	1200mm	
23	Garage Door	4510mm x 2250mm	Kapstone K / HP 90	4800mm	

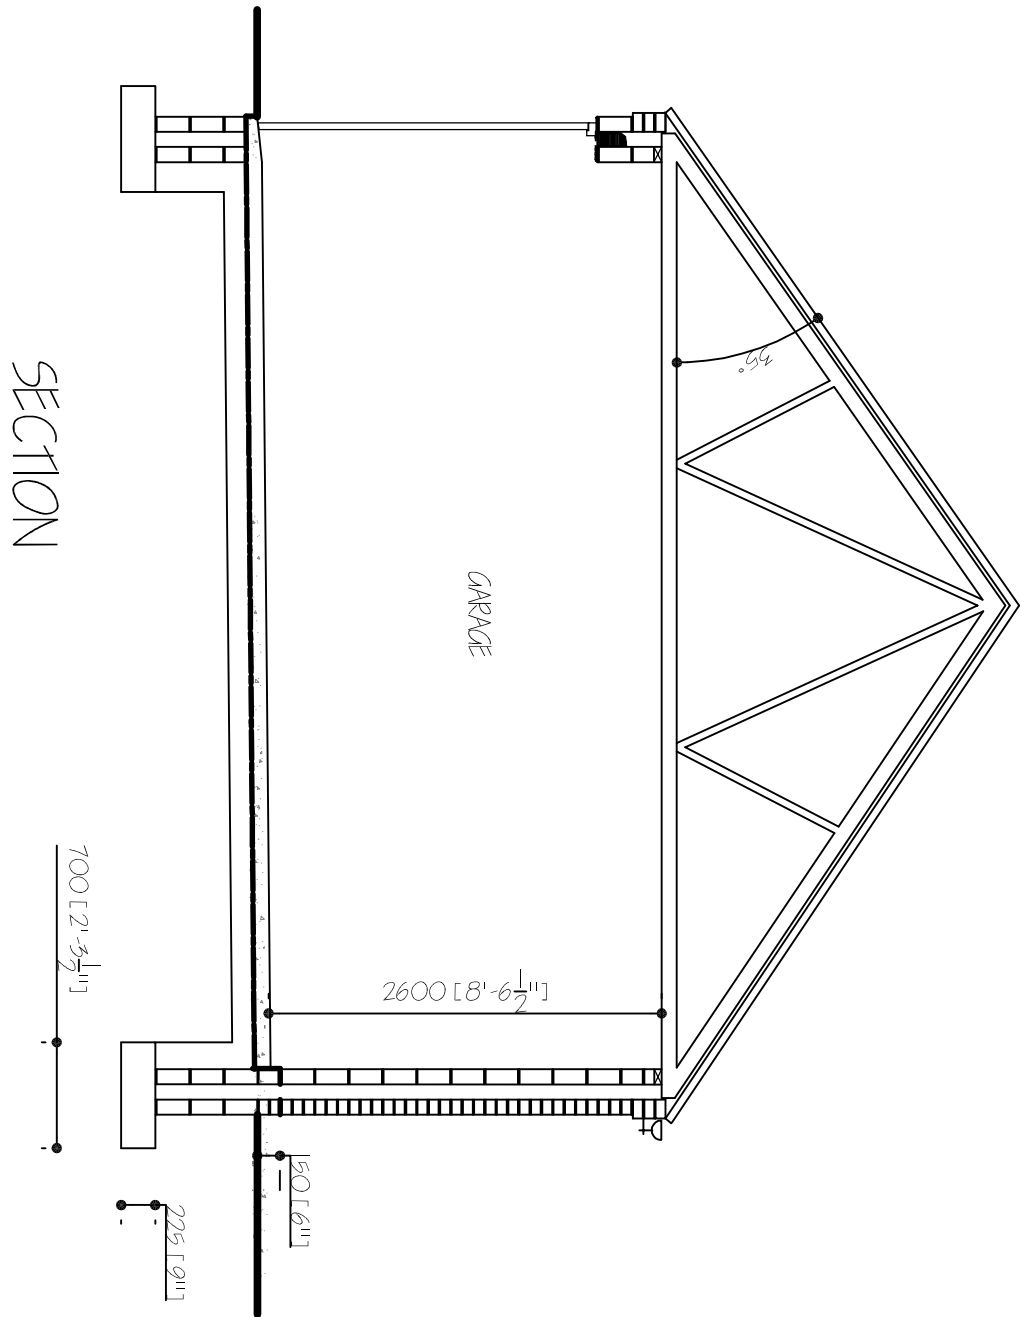

SECTION

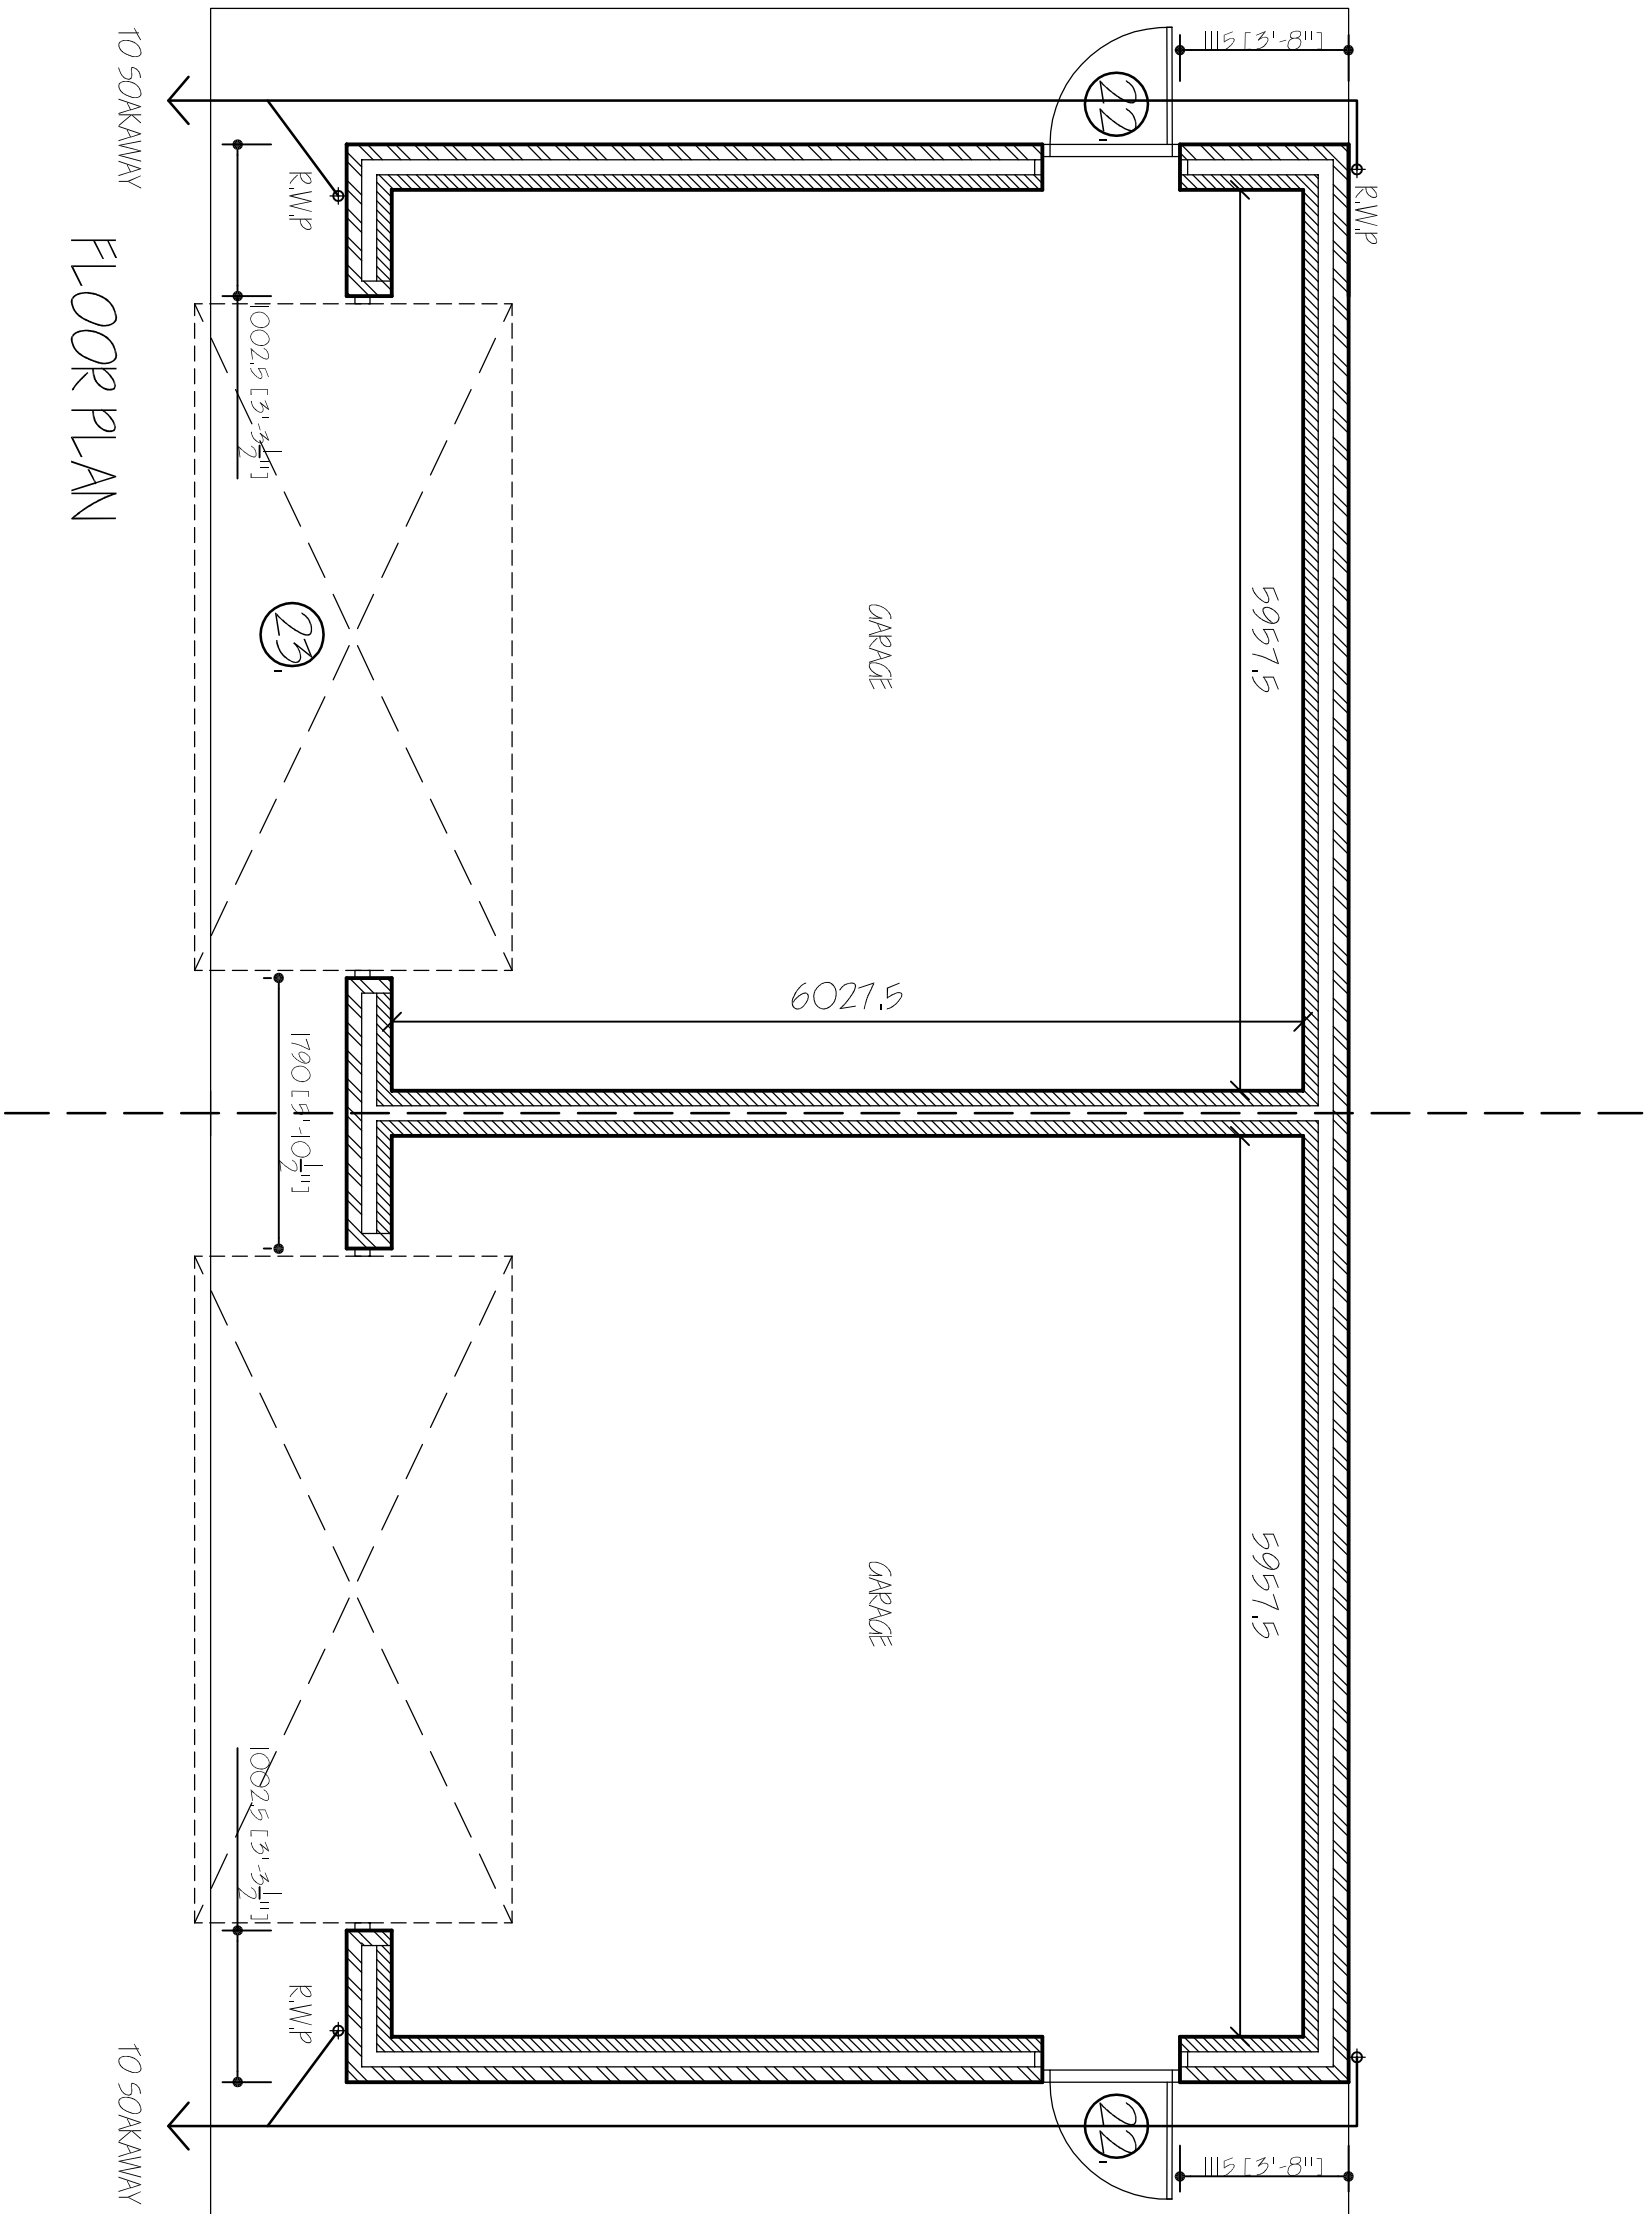

FLOOR PLAN

Project		Client	
RESIDENTIAL DEVELOPMENT, 29 RIVER LAKE, MOLTON SPALDING, Lincs PE12 6NX.		MR R. SPENCELEY.	
Drawing			
DOUBLE GARAGE FLOOR PLANS & ELEVATIONS			
Job Ref.		Drawing No.	
3472-19.		090.	
Date	January 2020.	Drawn	SJD.
Scales			
1/50, 1/100.			
Do NOT SCALE FROM THIS DRAWING			
This drawing is a preliminary design and is not to be used for construction purposes. It is intended to provide a visual representation of the proposed design and is subject to change without notice. The client is responsible for ensuring that the design meets all relevant building regulations and standards. The architect is not responsible for any errors or omissions in this drawing.			
G. R. MERCHANT LTD. 1. ENG AMICE FWO ARCHITECTURAL, STRUCTURAL AND LAND DRAINAGE CONSULTANTS 4 Wrights Mews 12A Park Road, Hobsbach, Spalding, Lincs PE12 6NE Tel: 01406 450800 Fax: 01406 455744 E-Mail: gr.merchant@btconnect.com			