




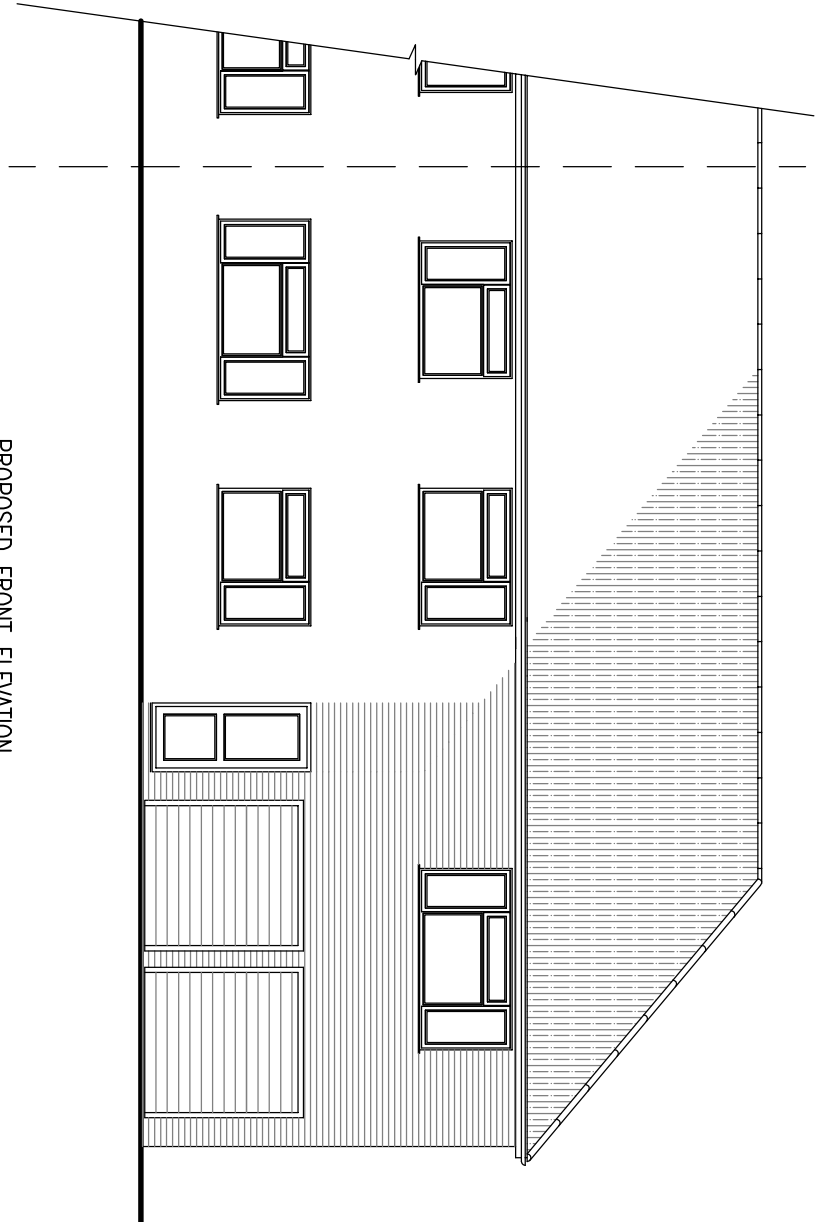


PROPOSED FRONT ELEVATION

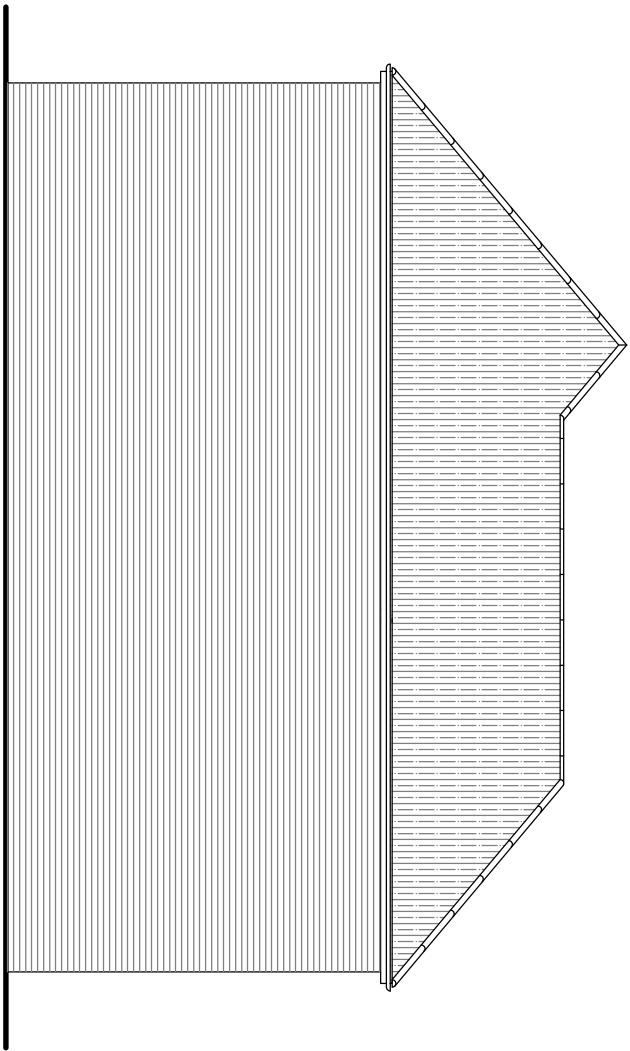


PROPOSED SIDE ELEVATION

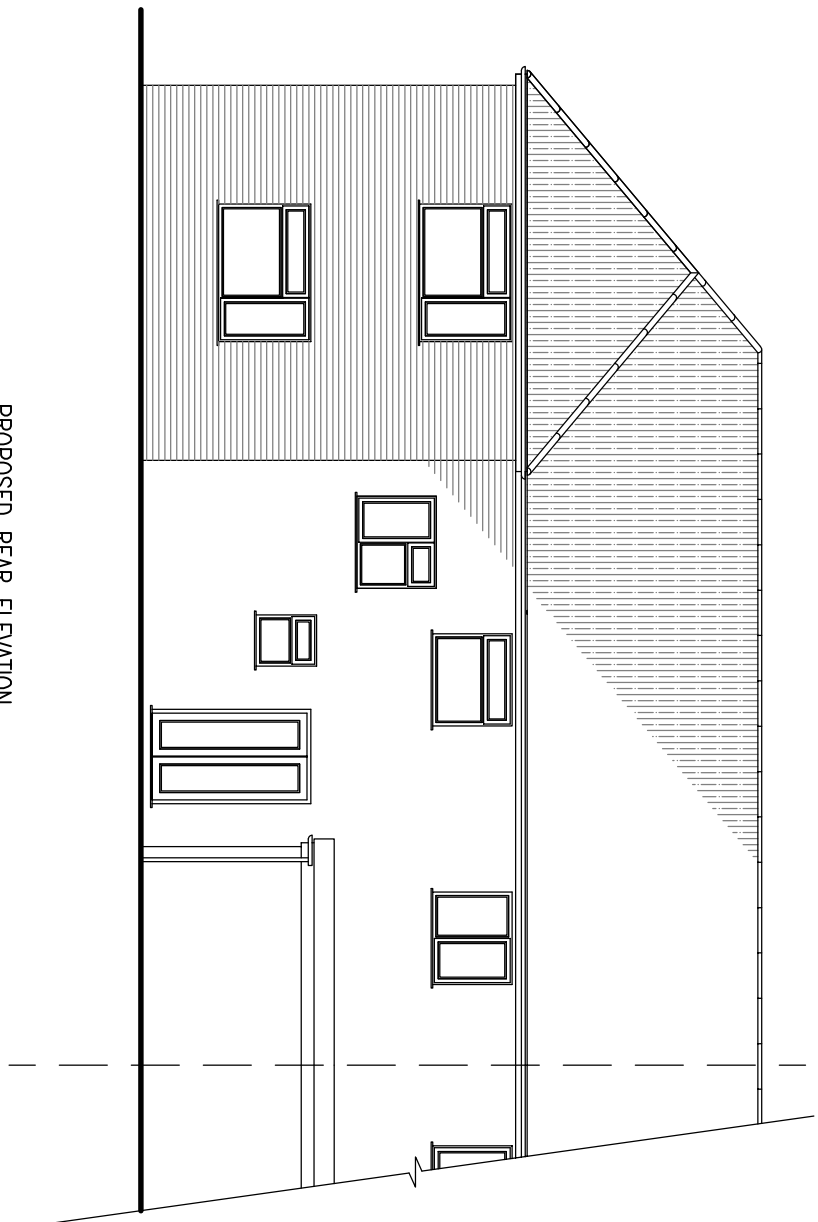


PROPOSED REAR ELEVATION

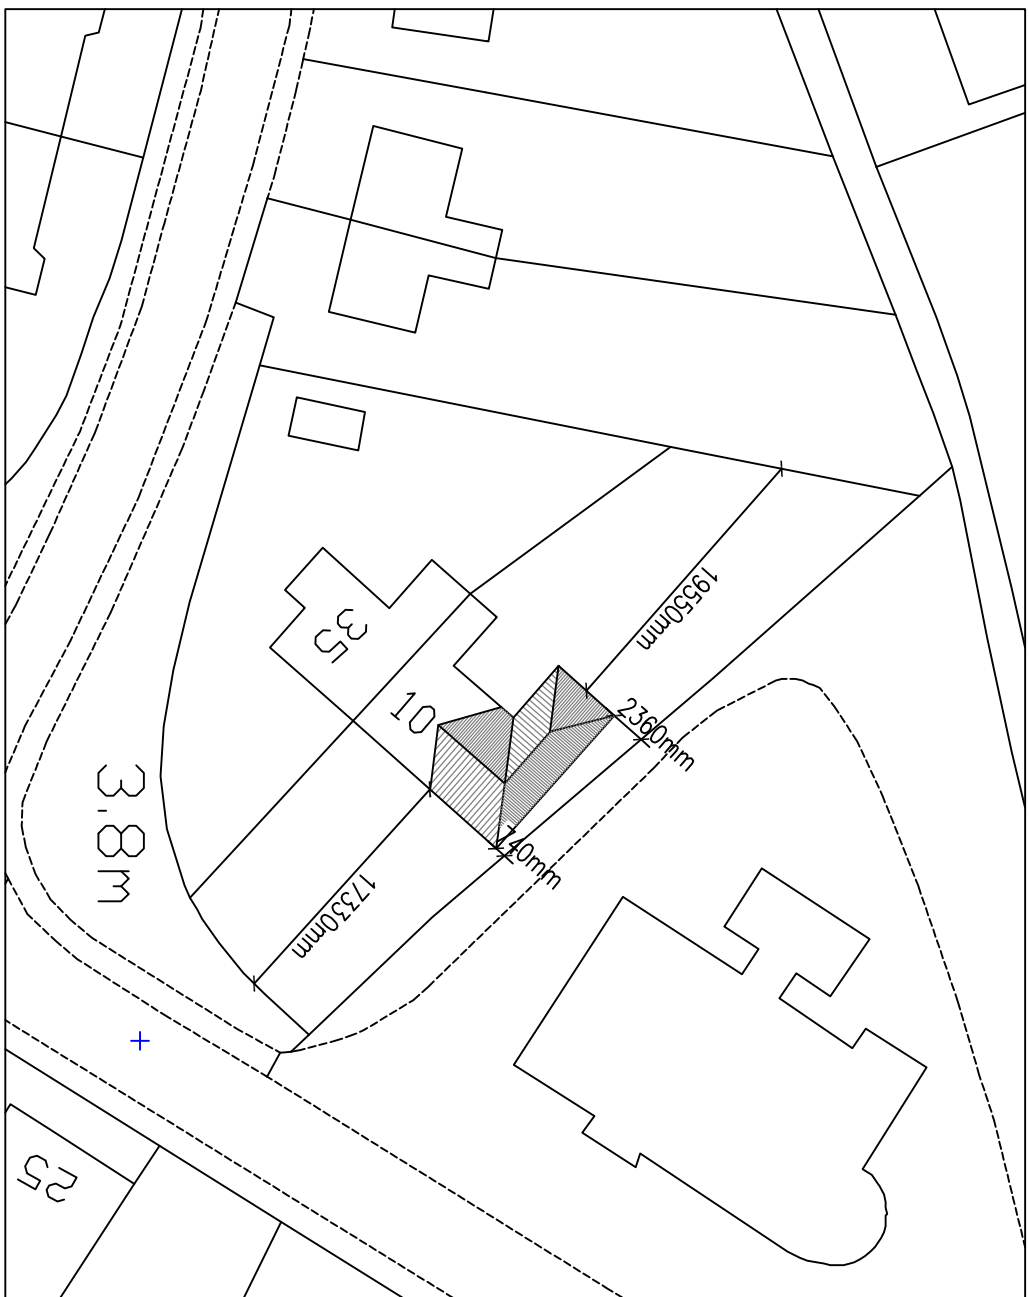

BLOCK PLAN 1:500

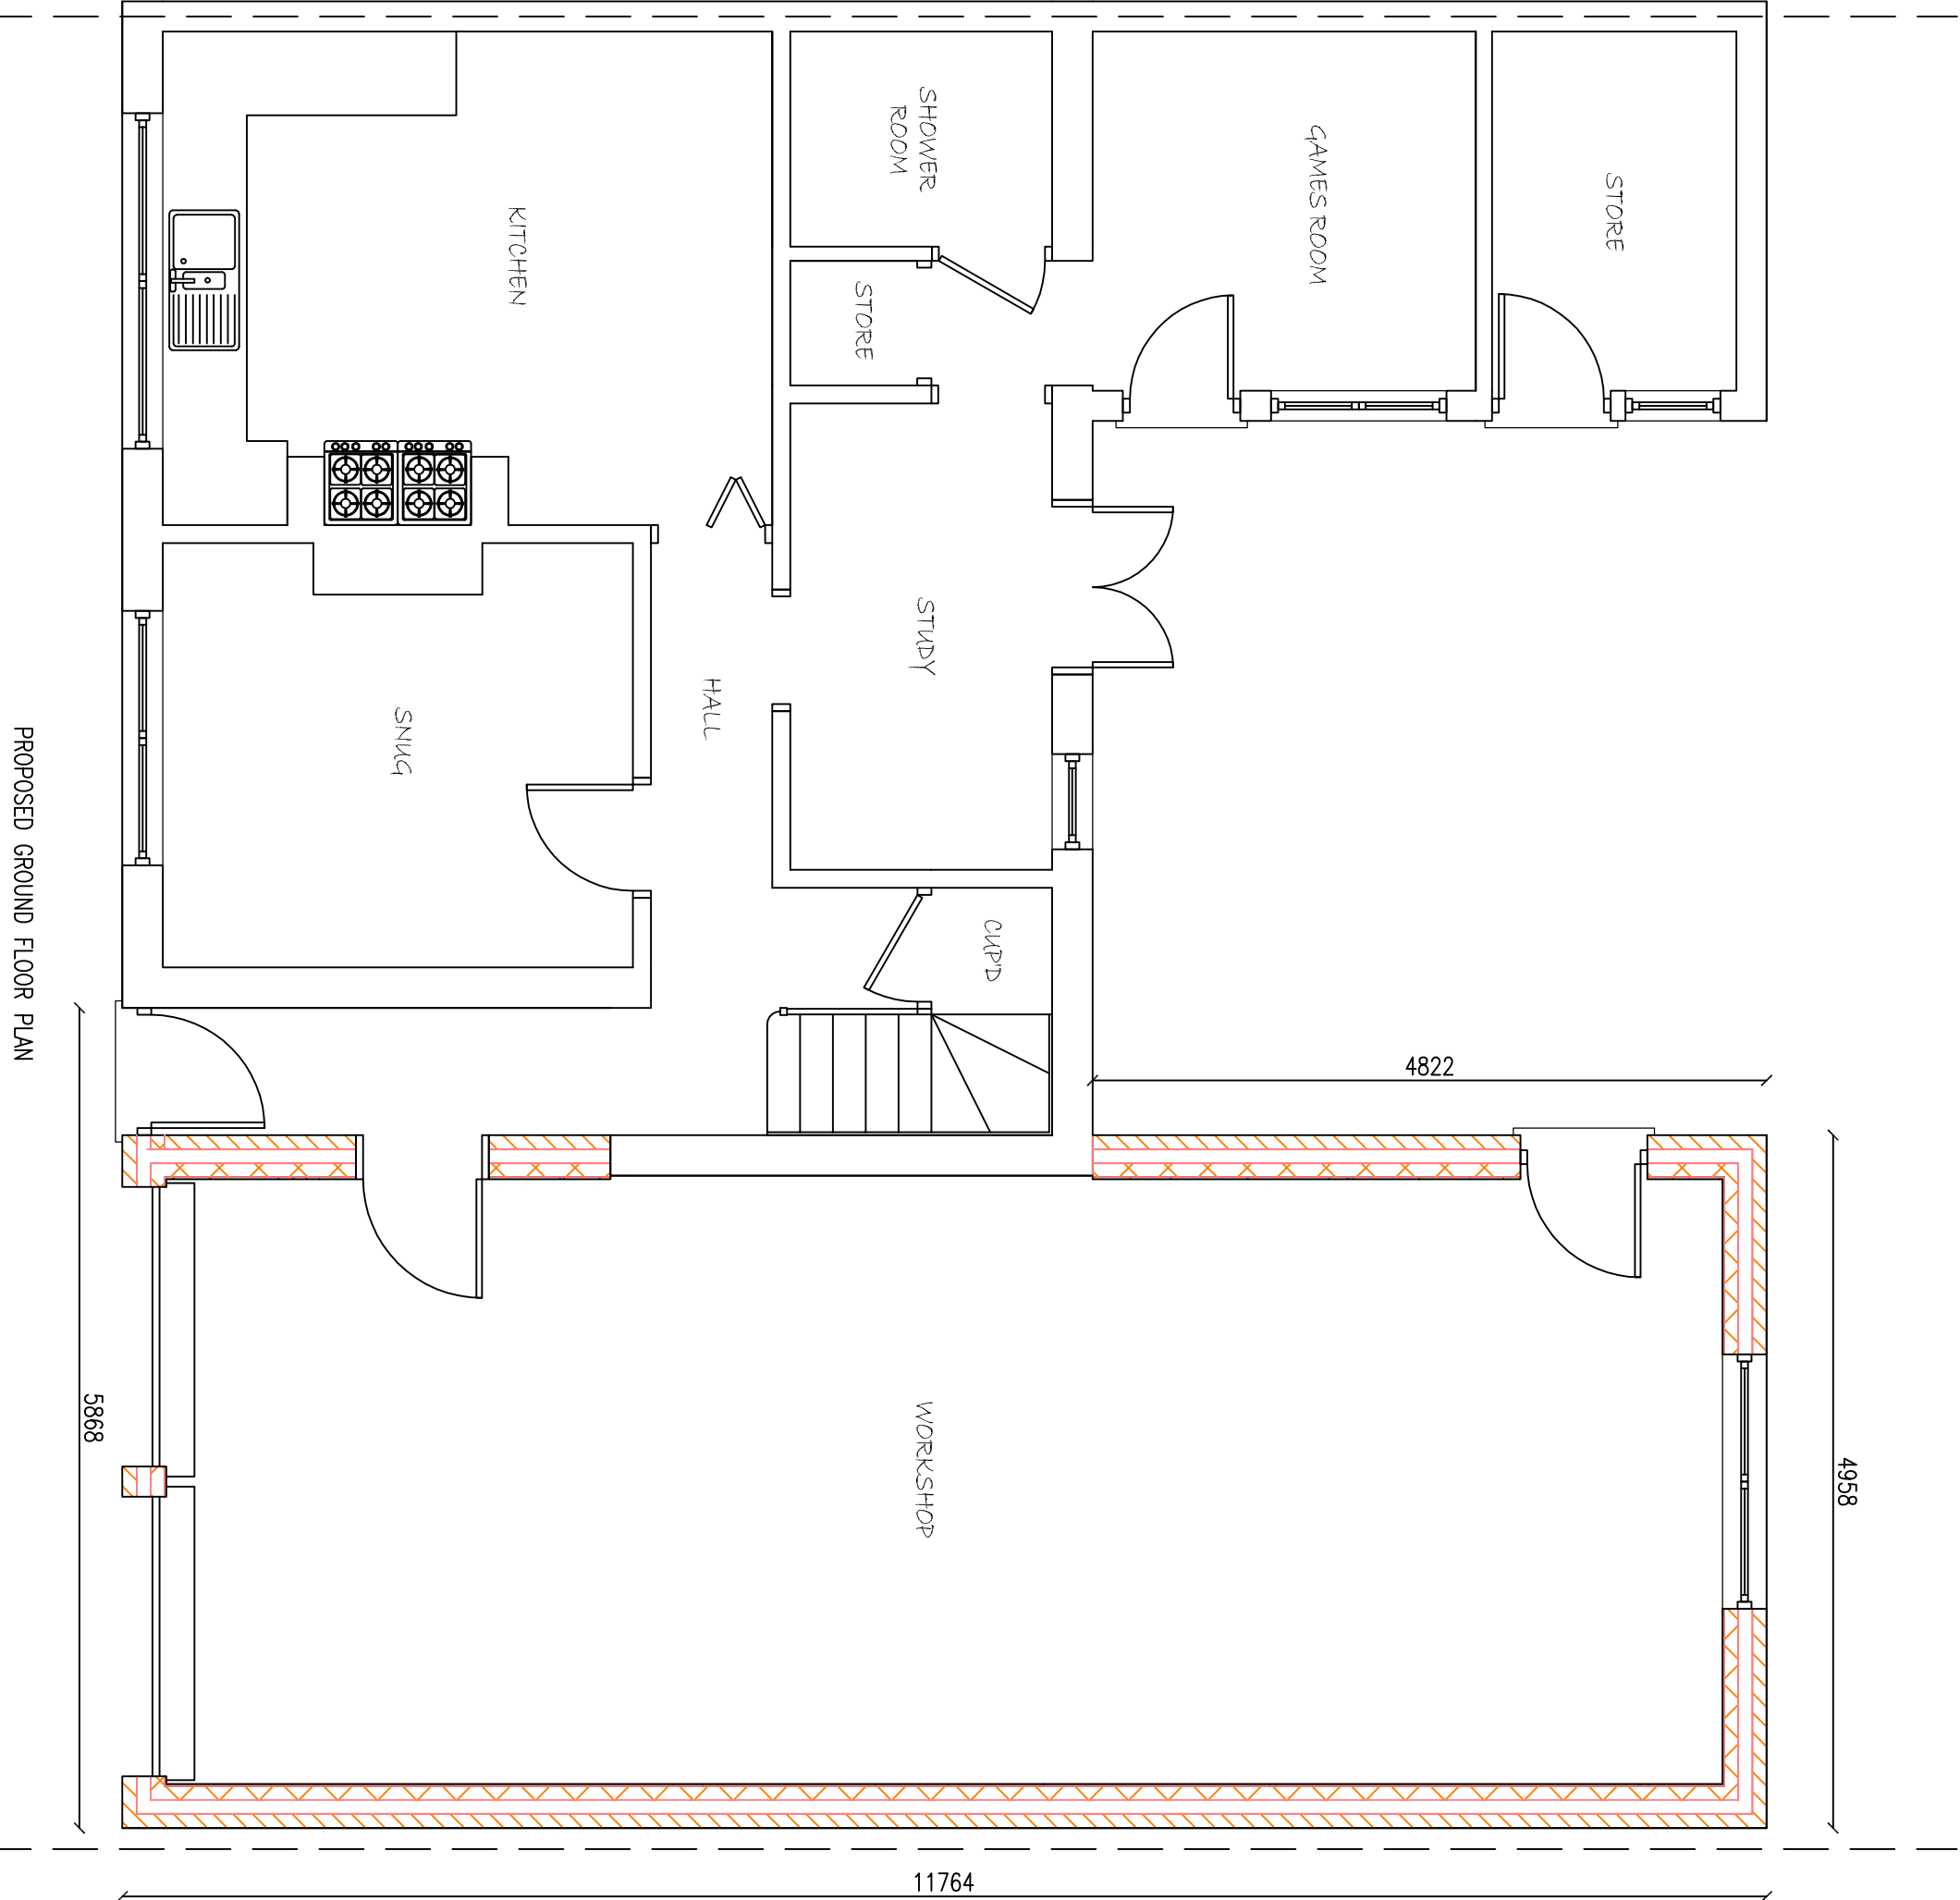

PROPOSED GROUND FLOOR PLAN

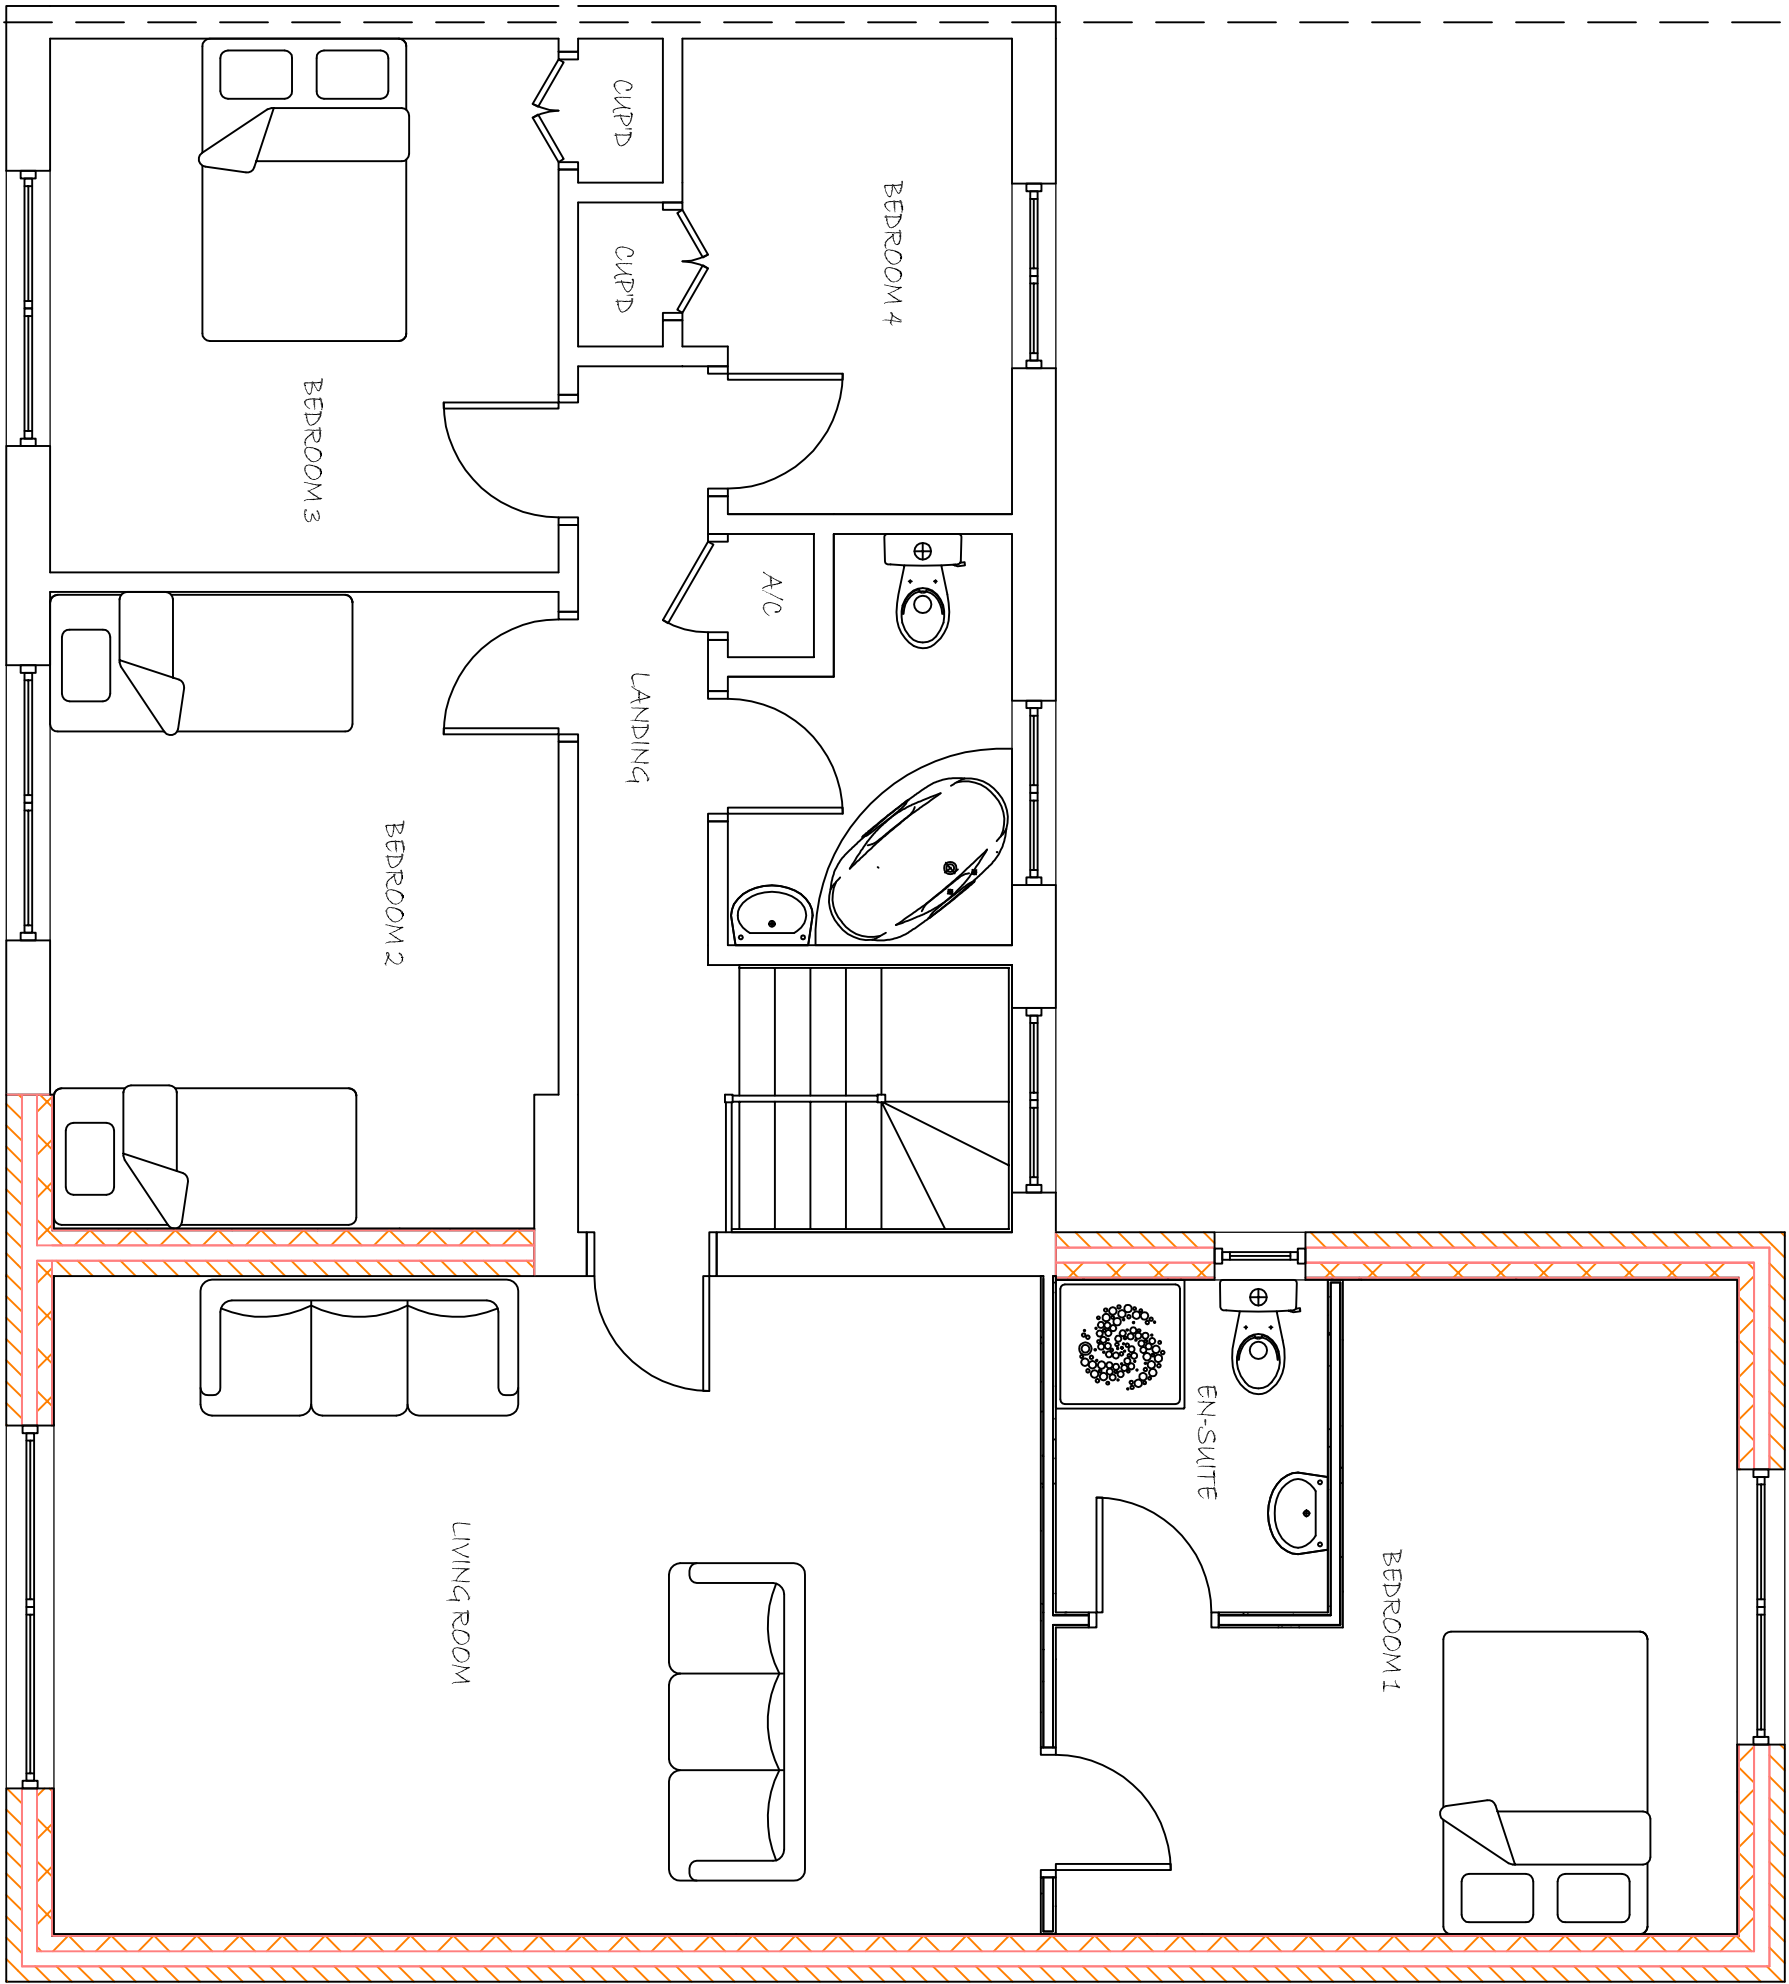

PROPOSED FIRST FLOOR PLAN

Drawing No:		WES/1683/14/01	Date:	OCTOBER 2014
Drawn By:		JC	Scale:	1:50 1:100 1:500
Client:				
MR & MRS BUSTWICK				
10 SEAS END ROAD				
MOUTON SEAS END				
SPALDING				
DRAWING:				
PROPOSED FLOOR PLANS				
PROPOSED ELEVATIONS				
BLOCK PLAN				
Project:				
PROPOSED TWO STOREY SIDE EXTENSION				
Ref:				
Revision:				
Weston Design Ltd.				
2 Austendyke Road				
Weston Hills				
Spalding				
Lincs. PE12 6BX				
Tel: 01775 724771				
Fax: 01775 724745				
Mobile: 0784 1718457				
enquiries@westonbuildingdesign.co.uk				
Client:				
MR & MRS BUSTWICK				
10 SEAS END ROAD				
MOUTON SEAS END				
SPALDING				
DRAWING:				
PROPOSED FLOOR PLANS				
PROPOSED ELEVATIONS				
BLOCK PLAN				
Drawing No:		WES/1683/14/01	Date:	OCTOBER 2014
Drawn By:		JC	Scale:	1:50 1:100 1:500
Client:				
MR & MRS BUSTWICK				
10 SEAS END ROAD				