



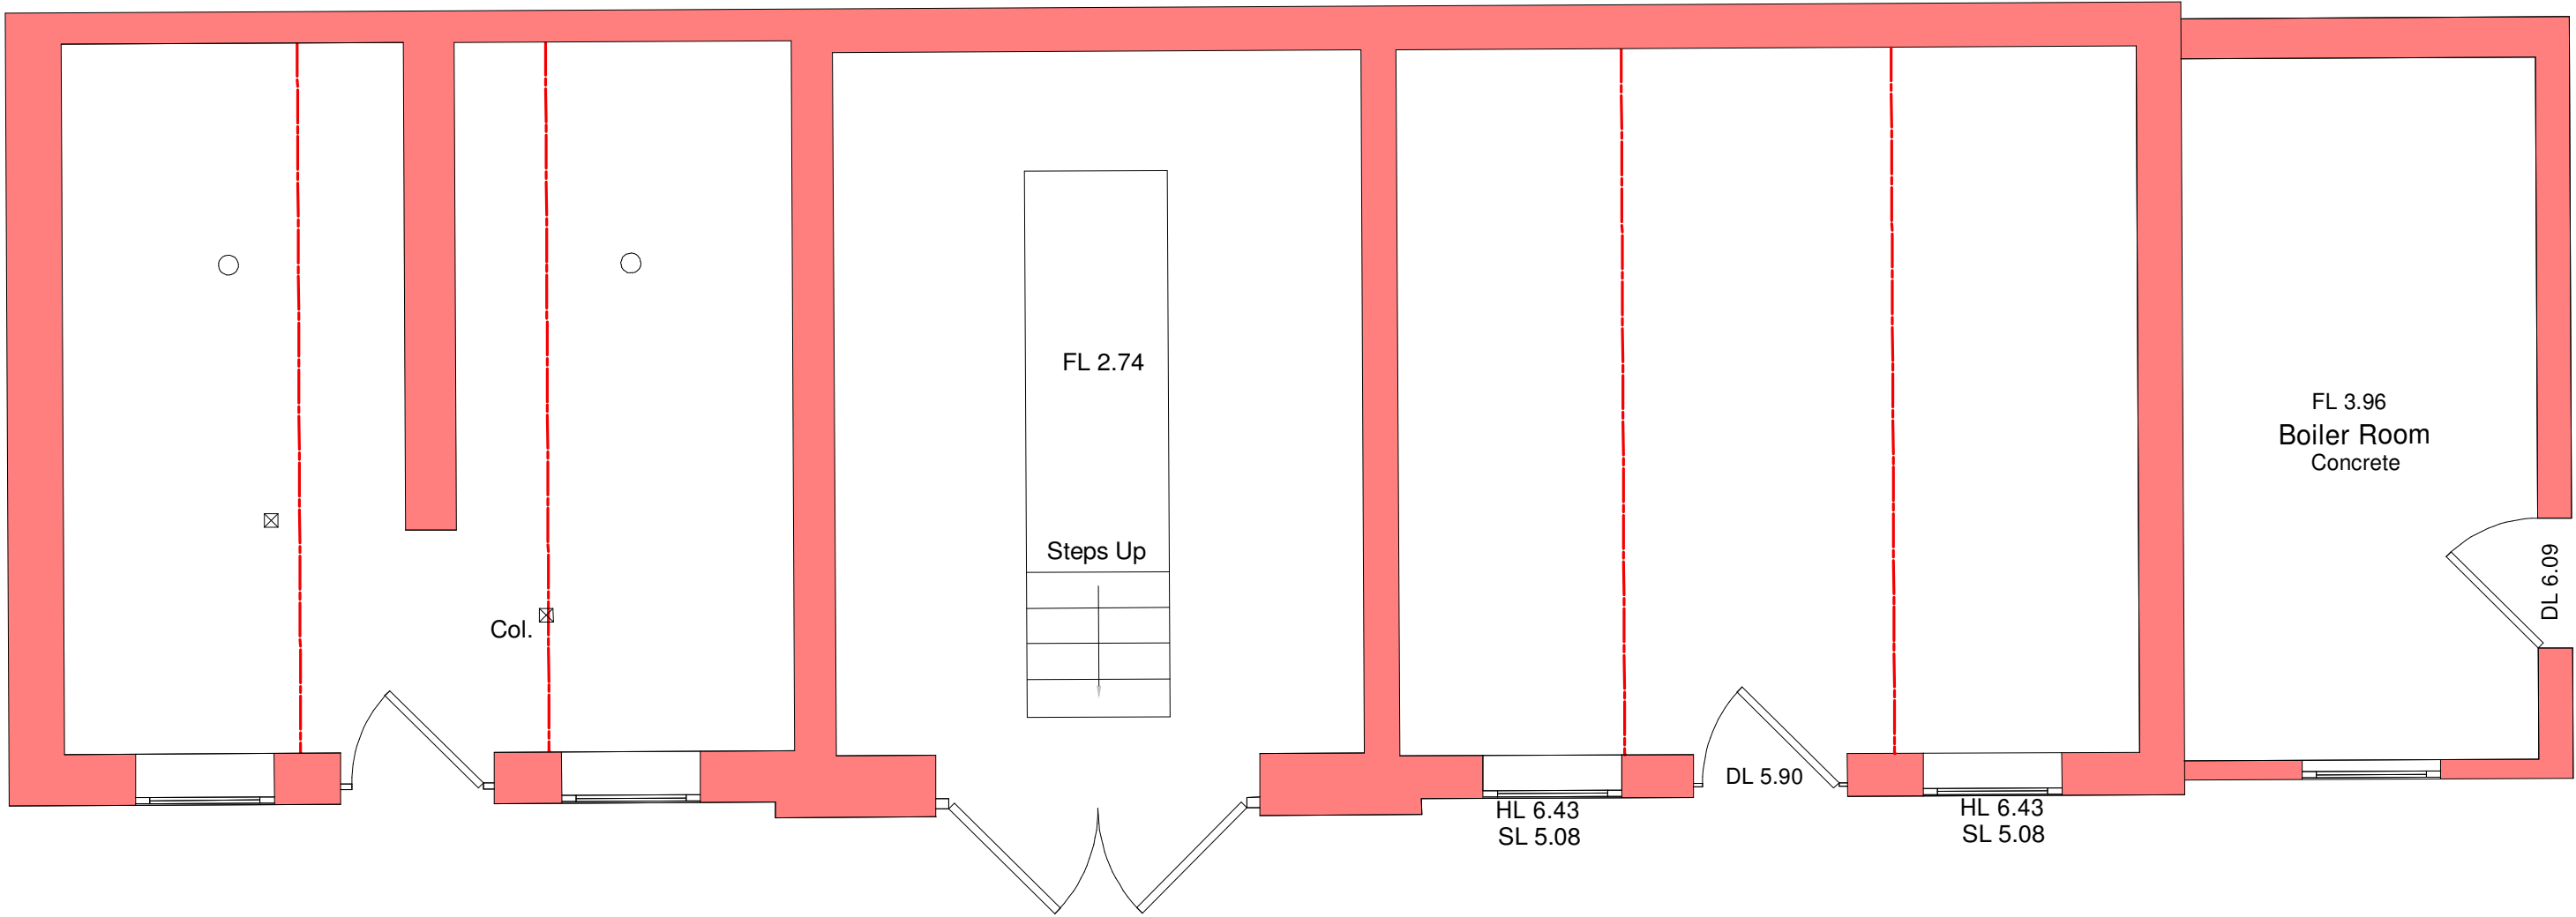

Coach House GF

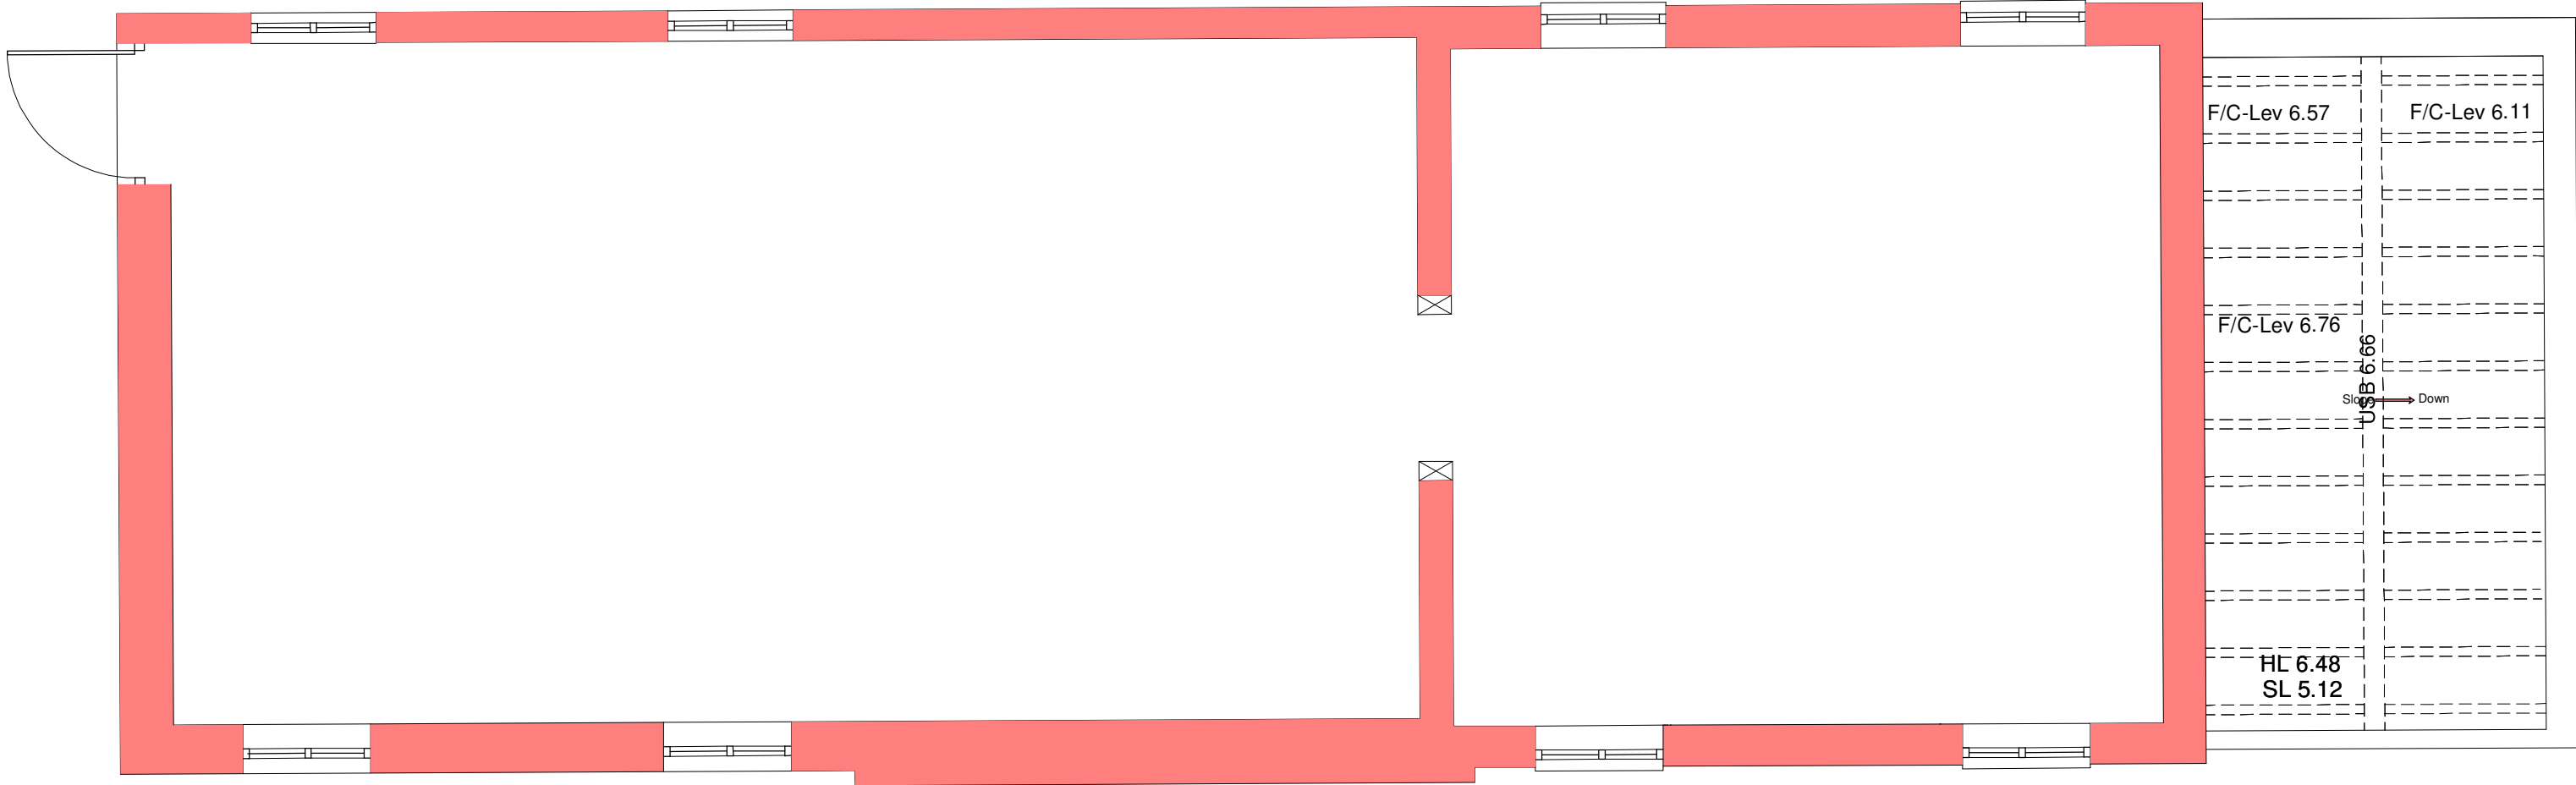

Coach House FF

DO NOT SCALE

CONTRACT DETAILS
Proposed Refurbishment Of Seas End Hall.
Moulton Seas End. Spalding. PE12 6LB
For Mr M Jarrett

DRAWING TITLE
Existing Floor Plans
Coach House

SCALE 1:50	DRAWN BY S.Andrews		
DATE JUN 2025			
JOB NO.	PLOT NO.	SHEET NO.	REV
		COACH/01	

1:50	0	2
Tele No. 07713003441		
E-mail:-shayne@designandarchitectureltd.co.uk		

ShayneAndrews@DesignAndArchitectureLtd.co.uk
Registered address:10a High Street, Market Deeping, PE6 8EB