




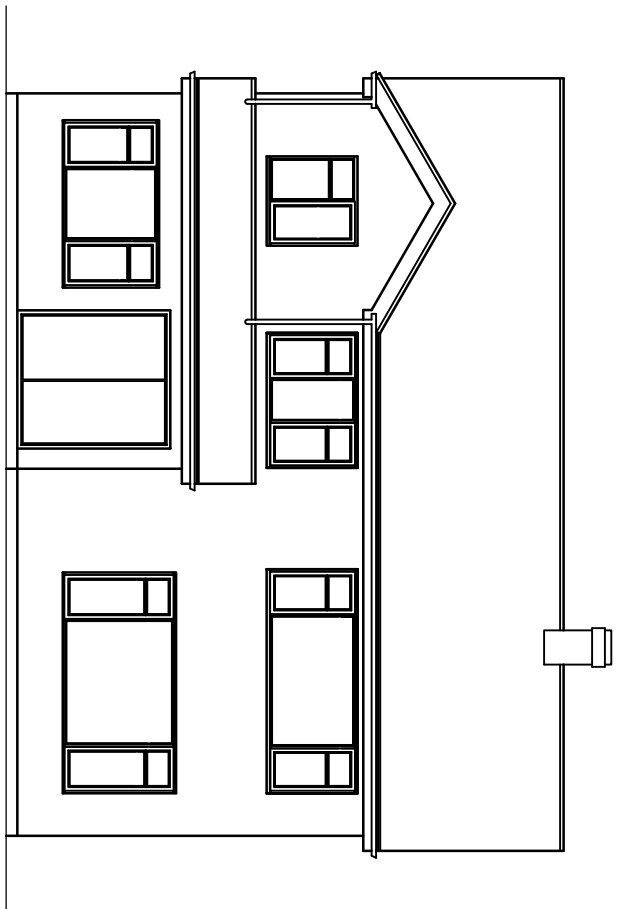


FRONT ELEVATION

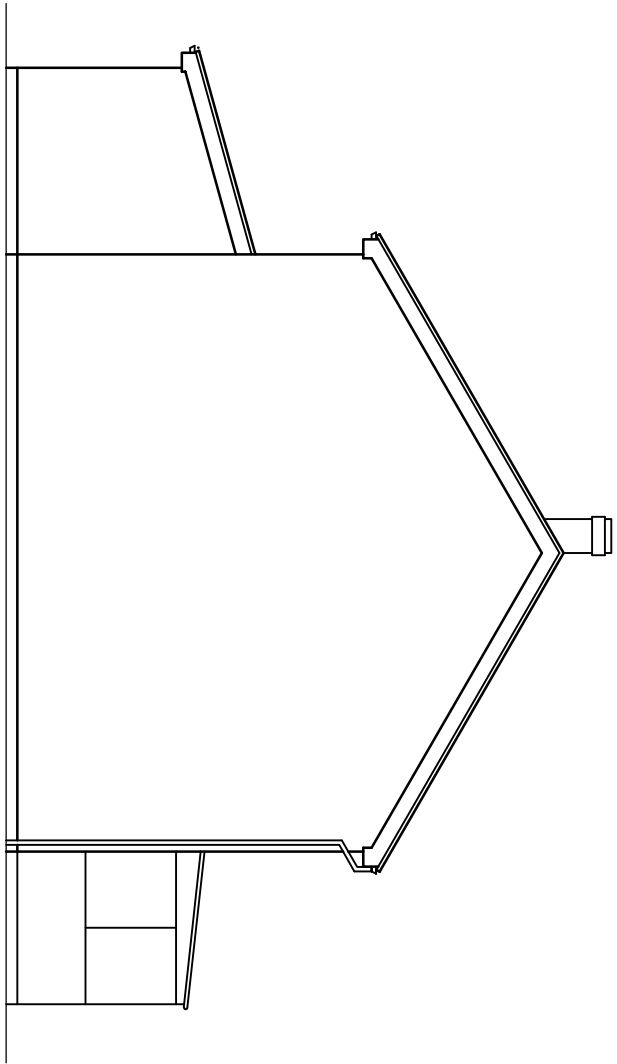


SIDE ELEVATION

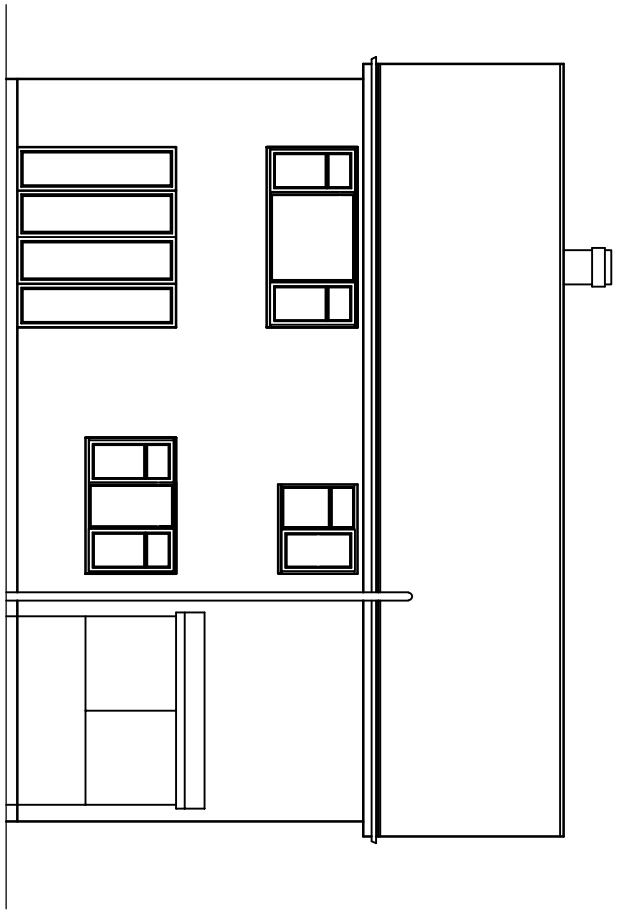


REAR ELEVATION

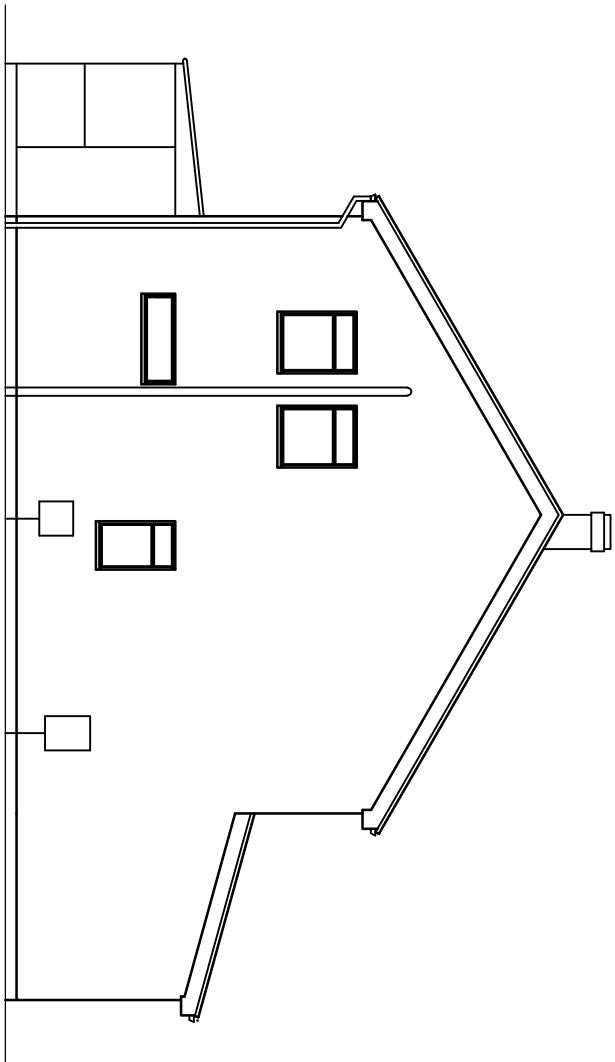

SIDE ELEVATION

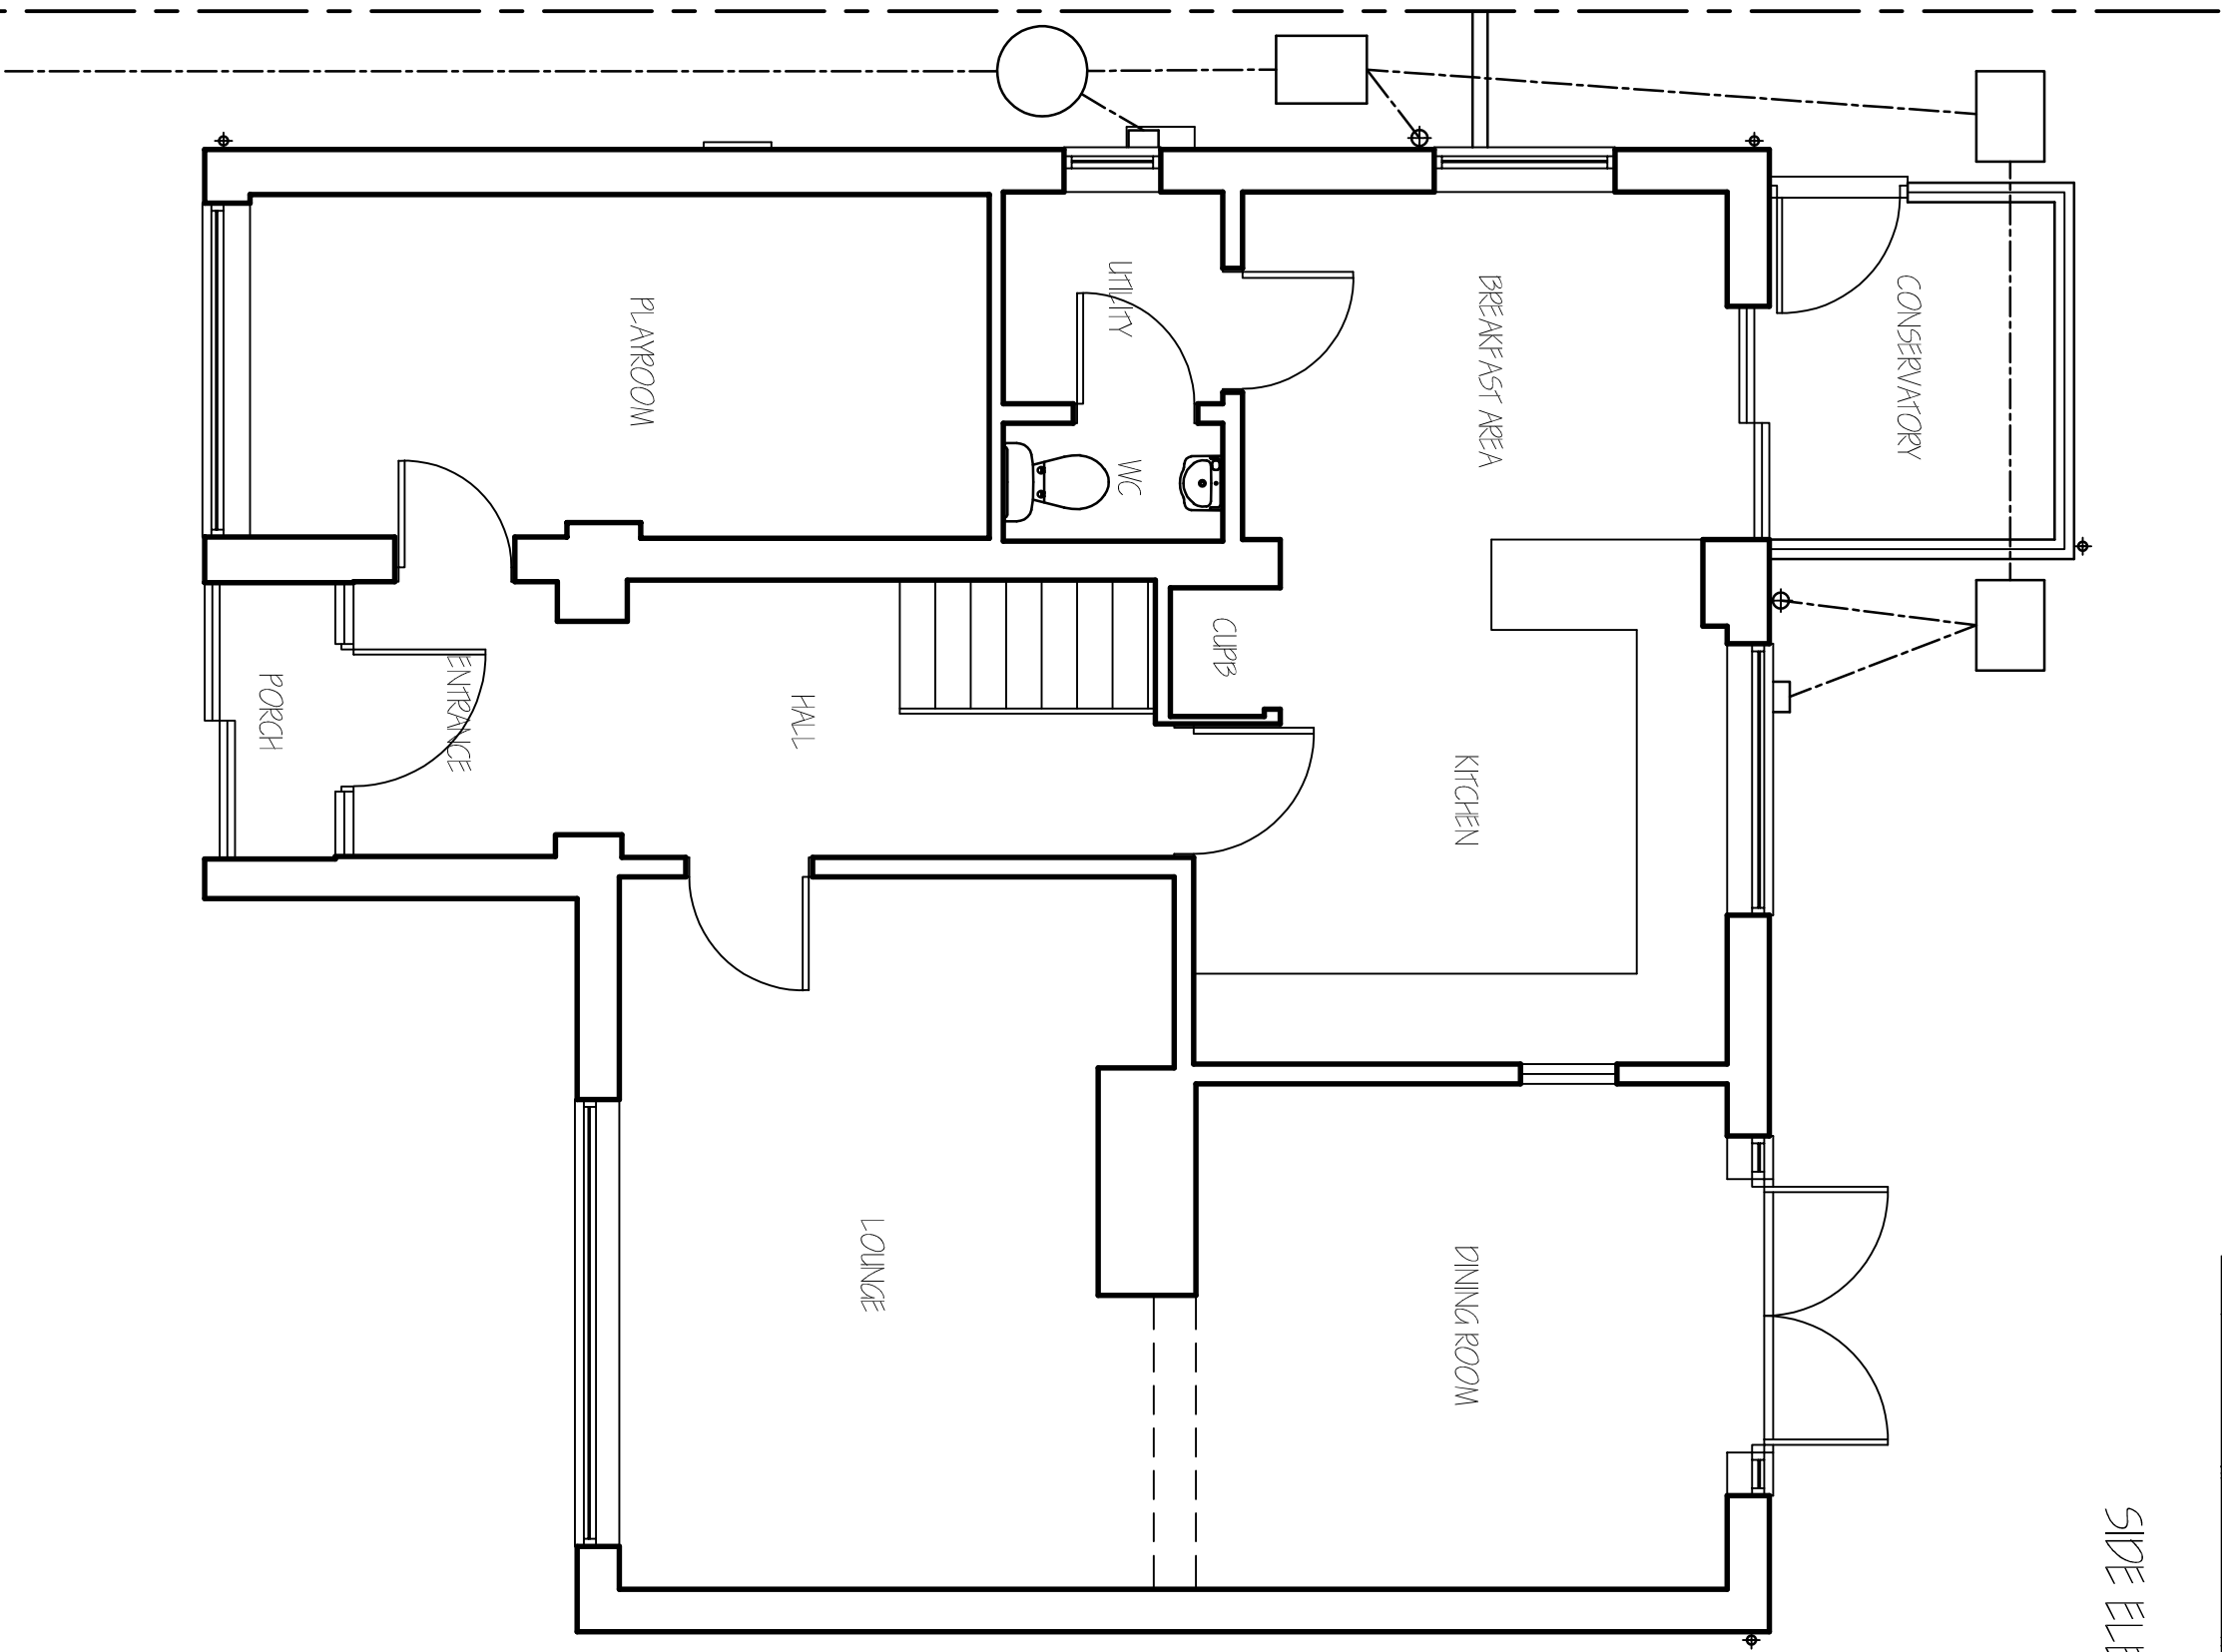


GROUND FLOOR LAYOUT PLAN.

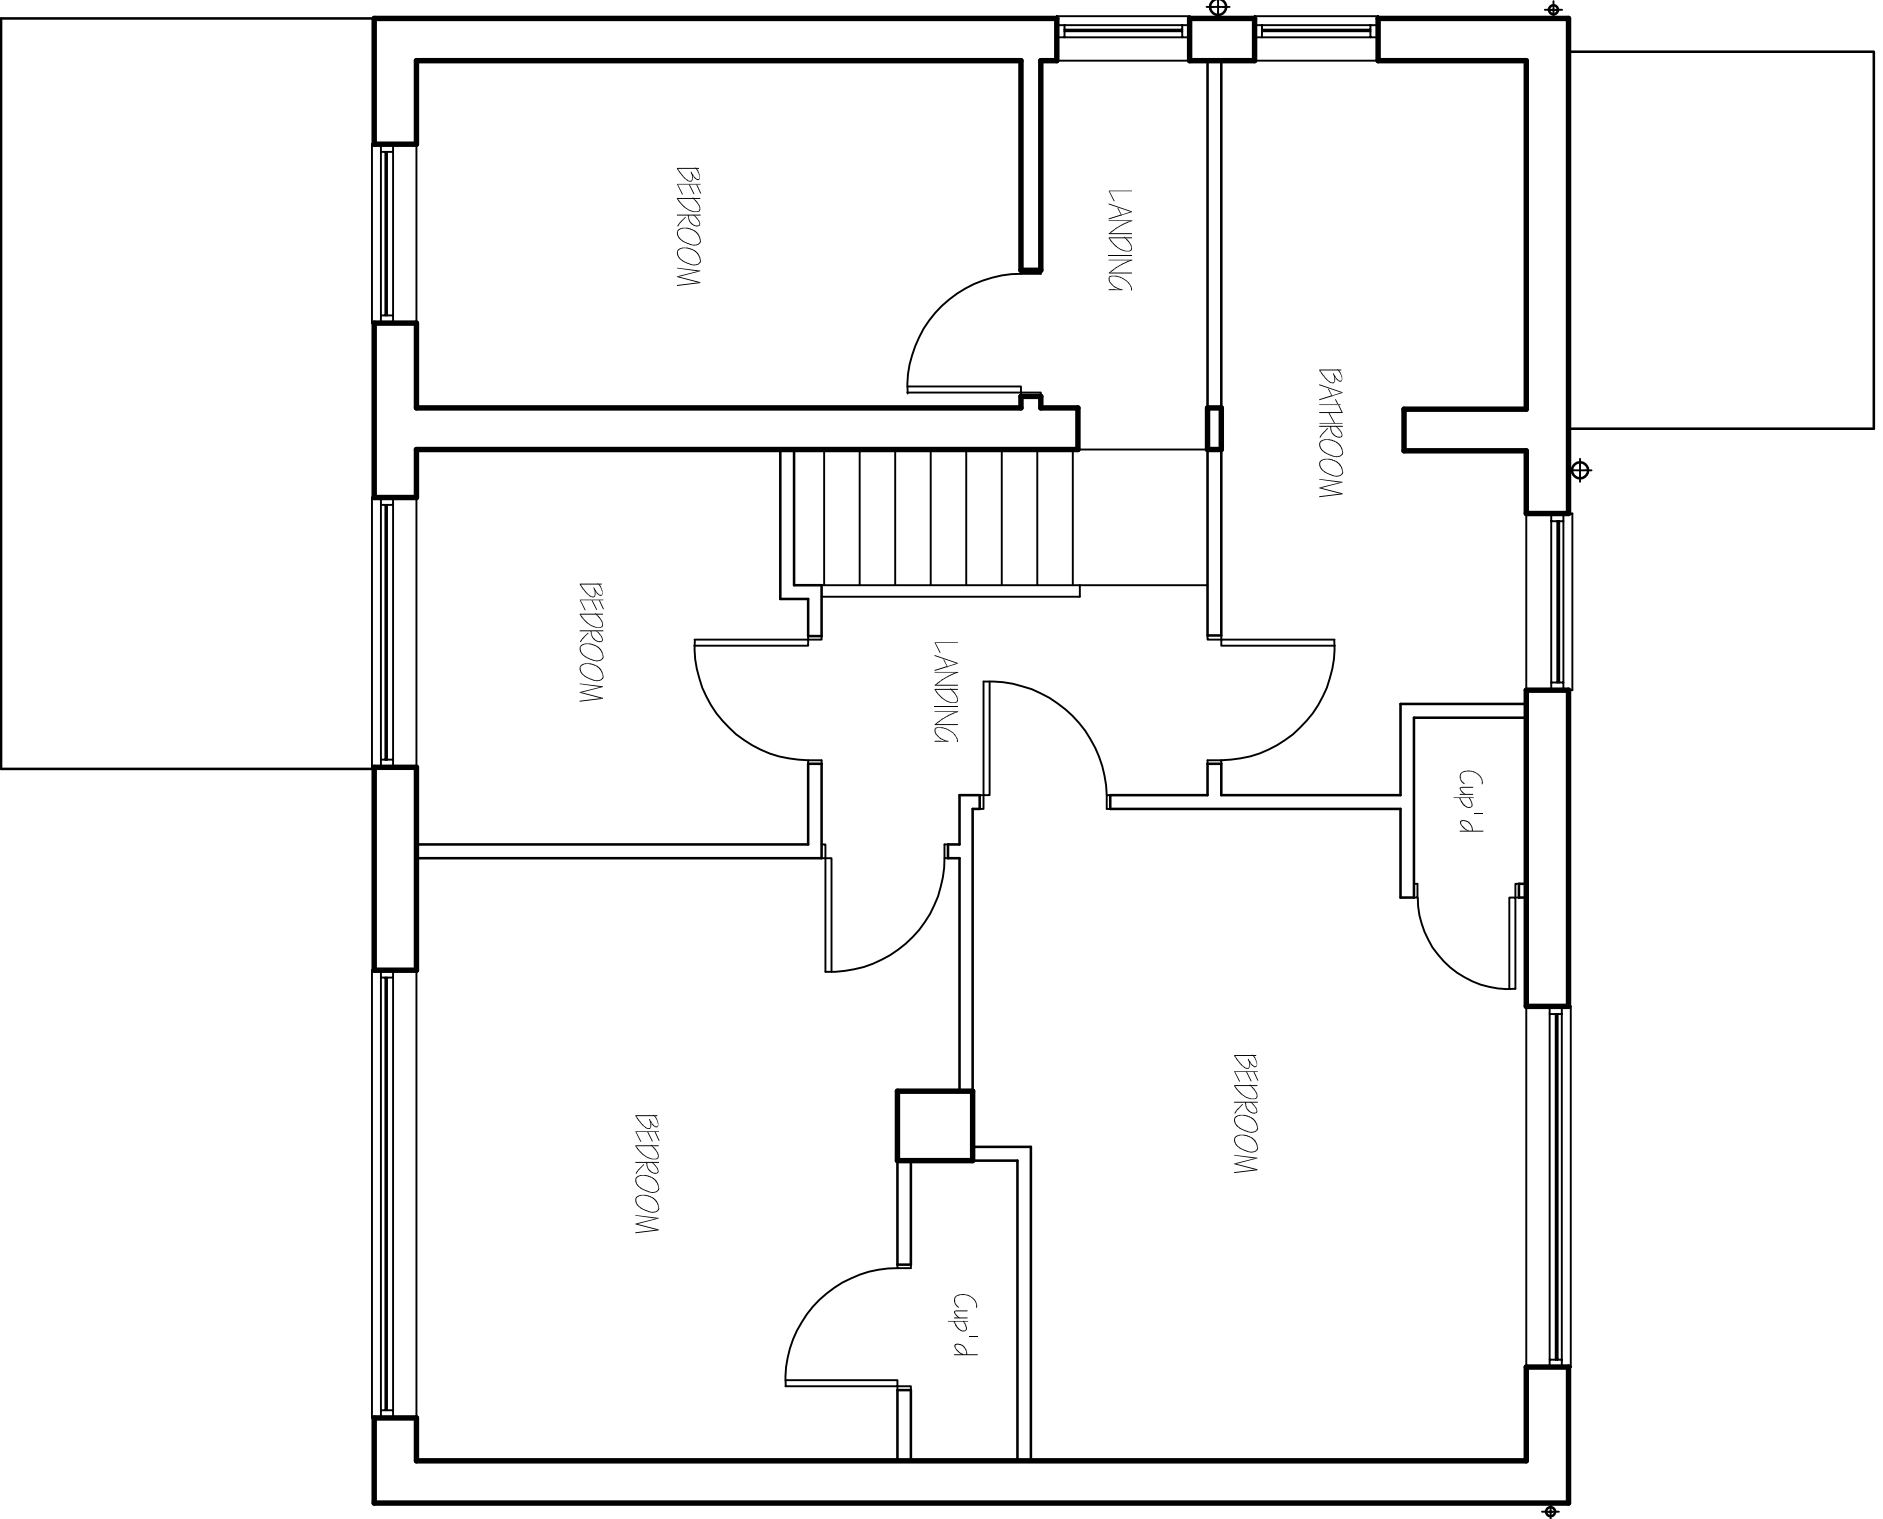

FIRST FLOOR LAYOUT PLAN.



LOCATION PLAN
1/1250

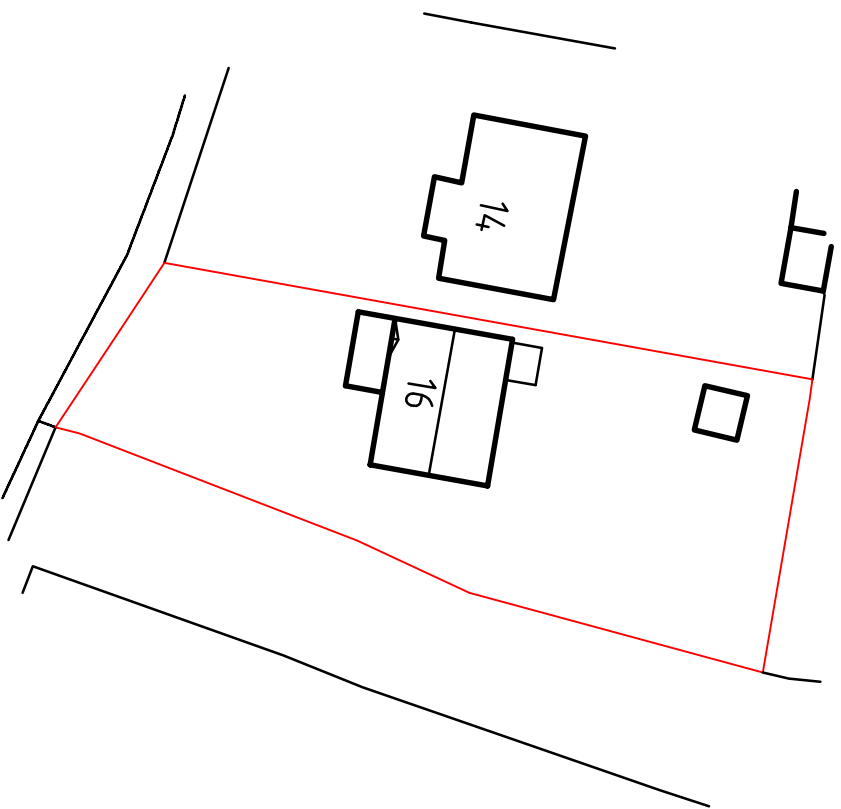

SITE PLAN
1/ 500

G. R. MERCHANT LTD. I.ENG AMICE FWO ARCHITECTURAL, STRUCTURAL AND LAND DRAINAGE CONSULTANTS 4 Wrights Mews 12A Park Road, Holbeach, Spalding, Lincs. PE12 7EE Fax: 01406 428744 E-Mail: gr-merchant@btconnect.com	
Project: REAR EXTENSION & ALTERATIONS, 16 EAST COBARGE MOLTON, SPALDING Lincs, PE12 6Q.	
Client: MR & MRS A. SANDFELL	
Drawing No. 02.	
Date: FEBRUARY 2023.	
Scale: 1:50, 1:100 (Unless Otherwise Stated).	
DO NOT SCALE FROM THIS DRAWING	
EXISTING FLOOR PLANS & ELEVATIONS SITE & LOCATION PLANS.	