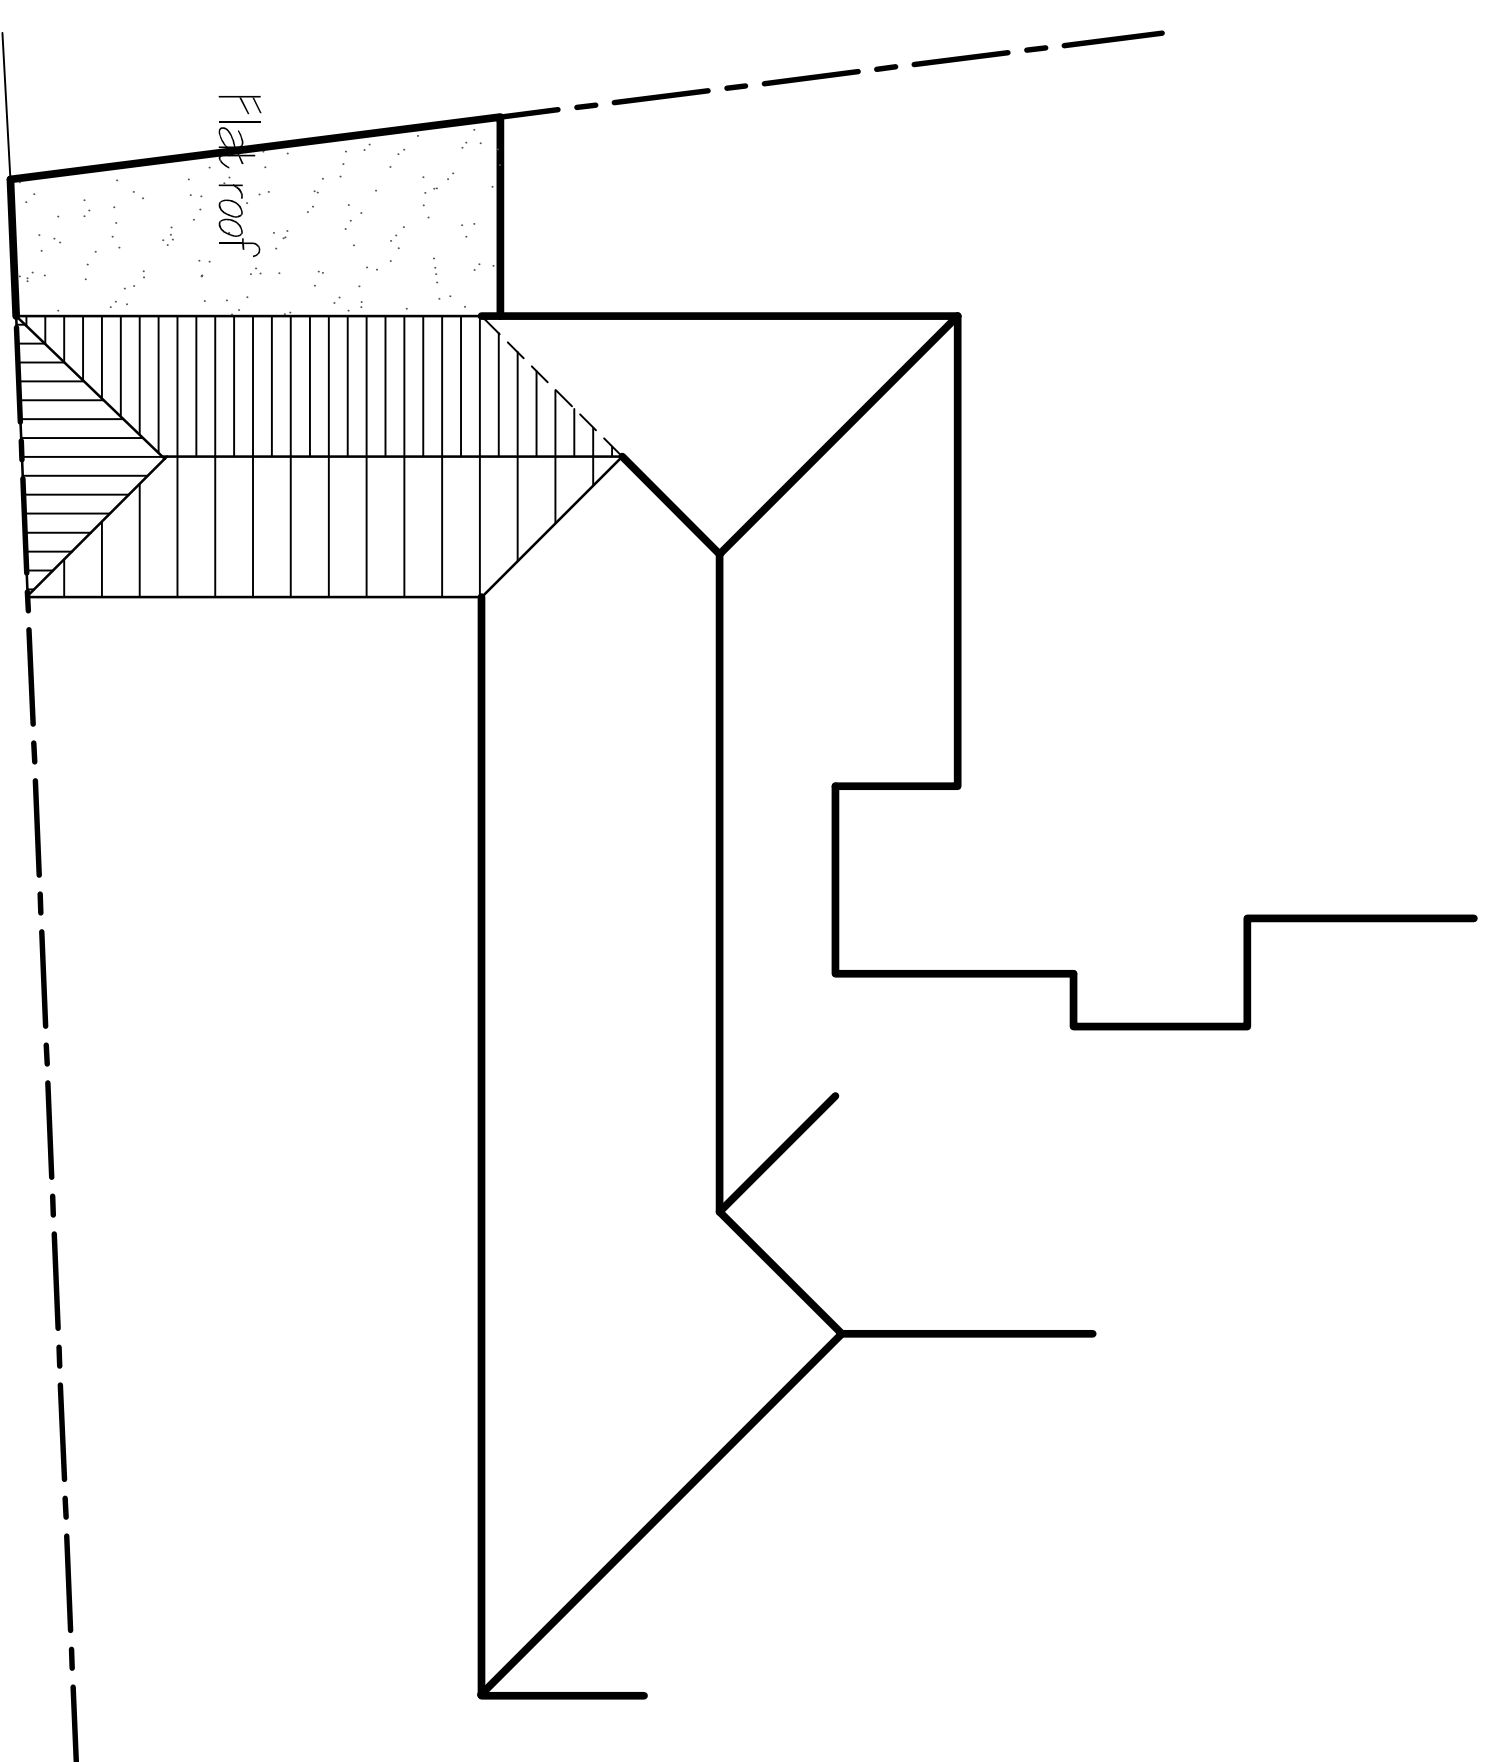
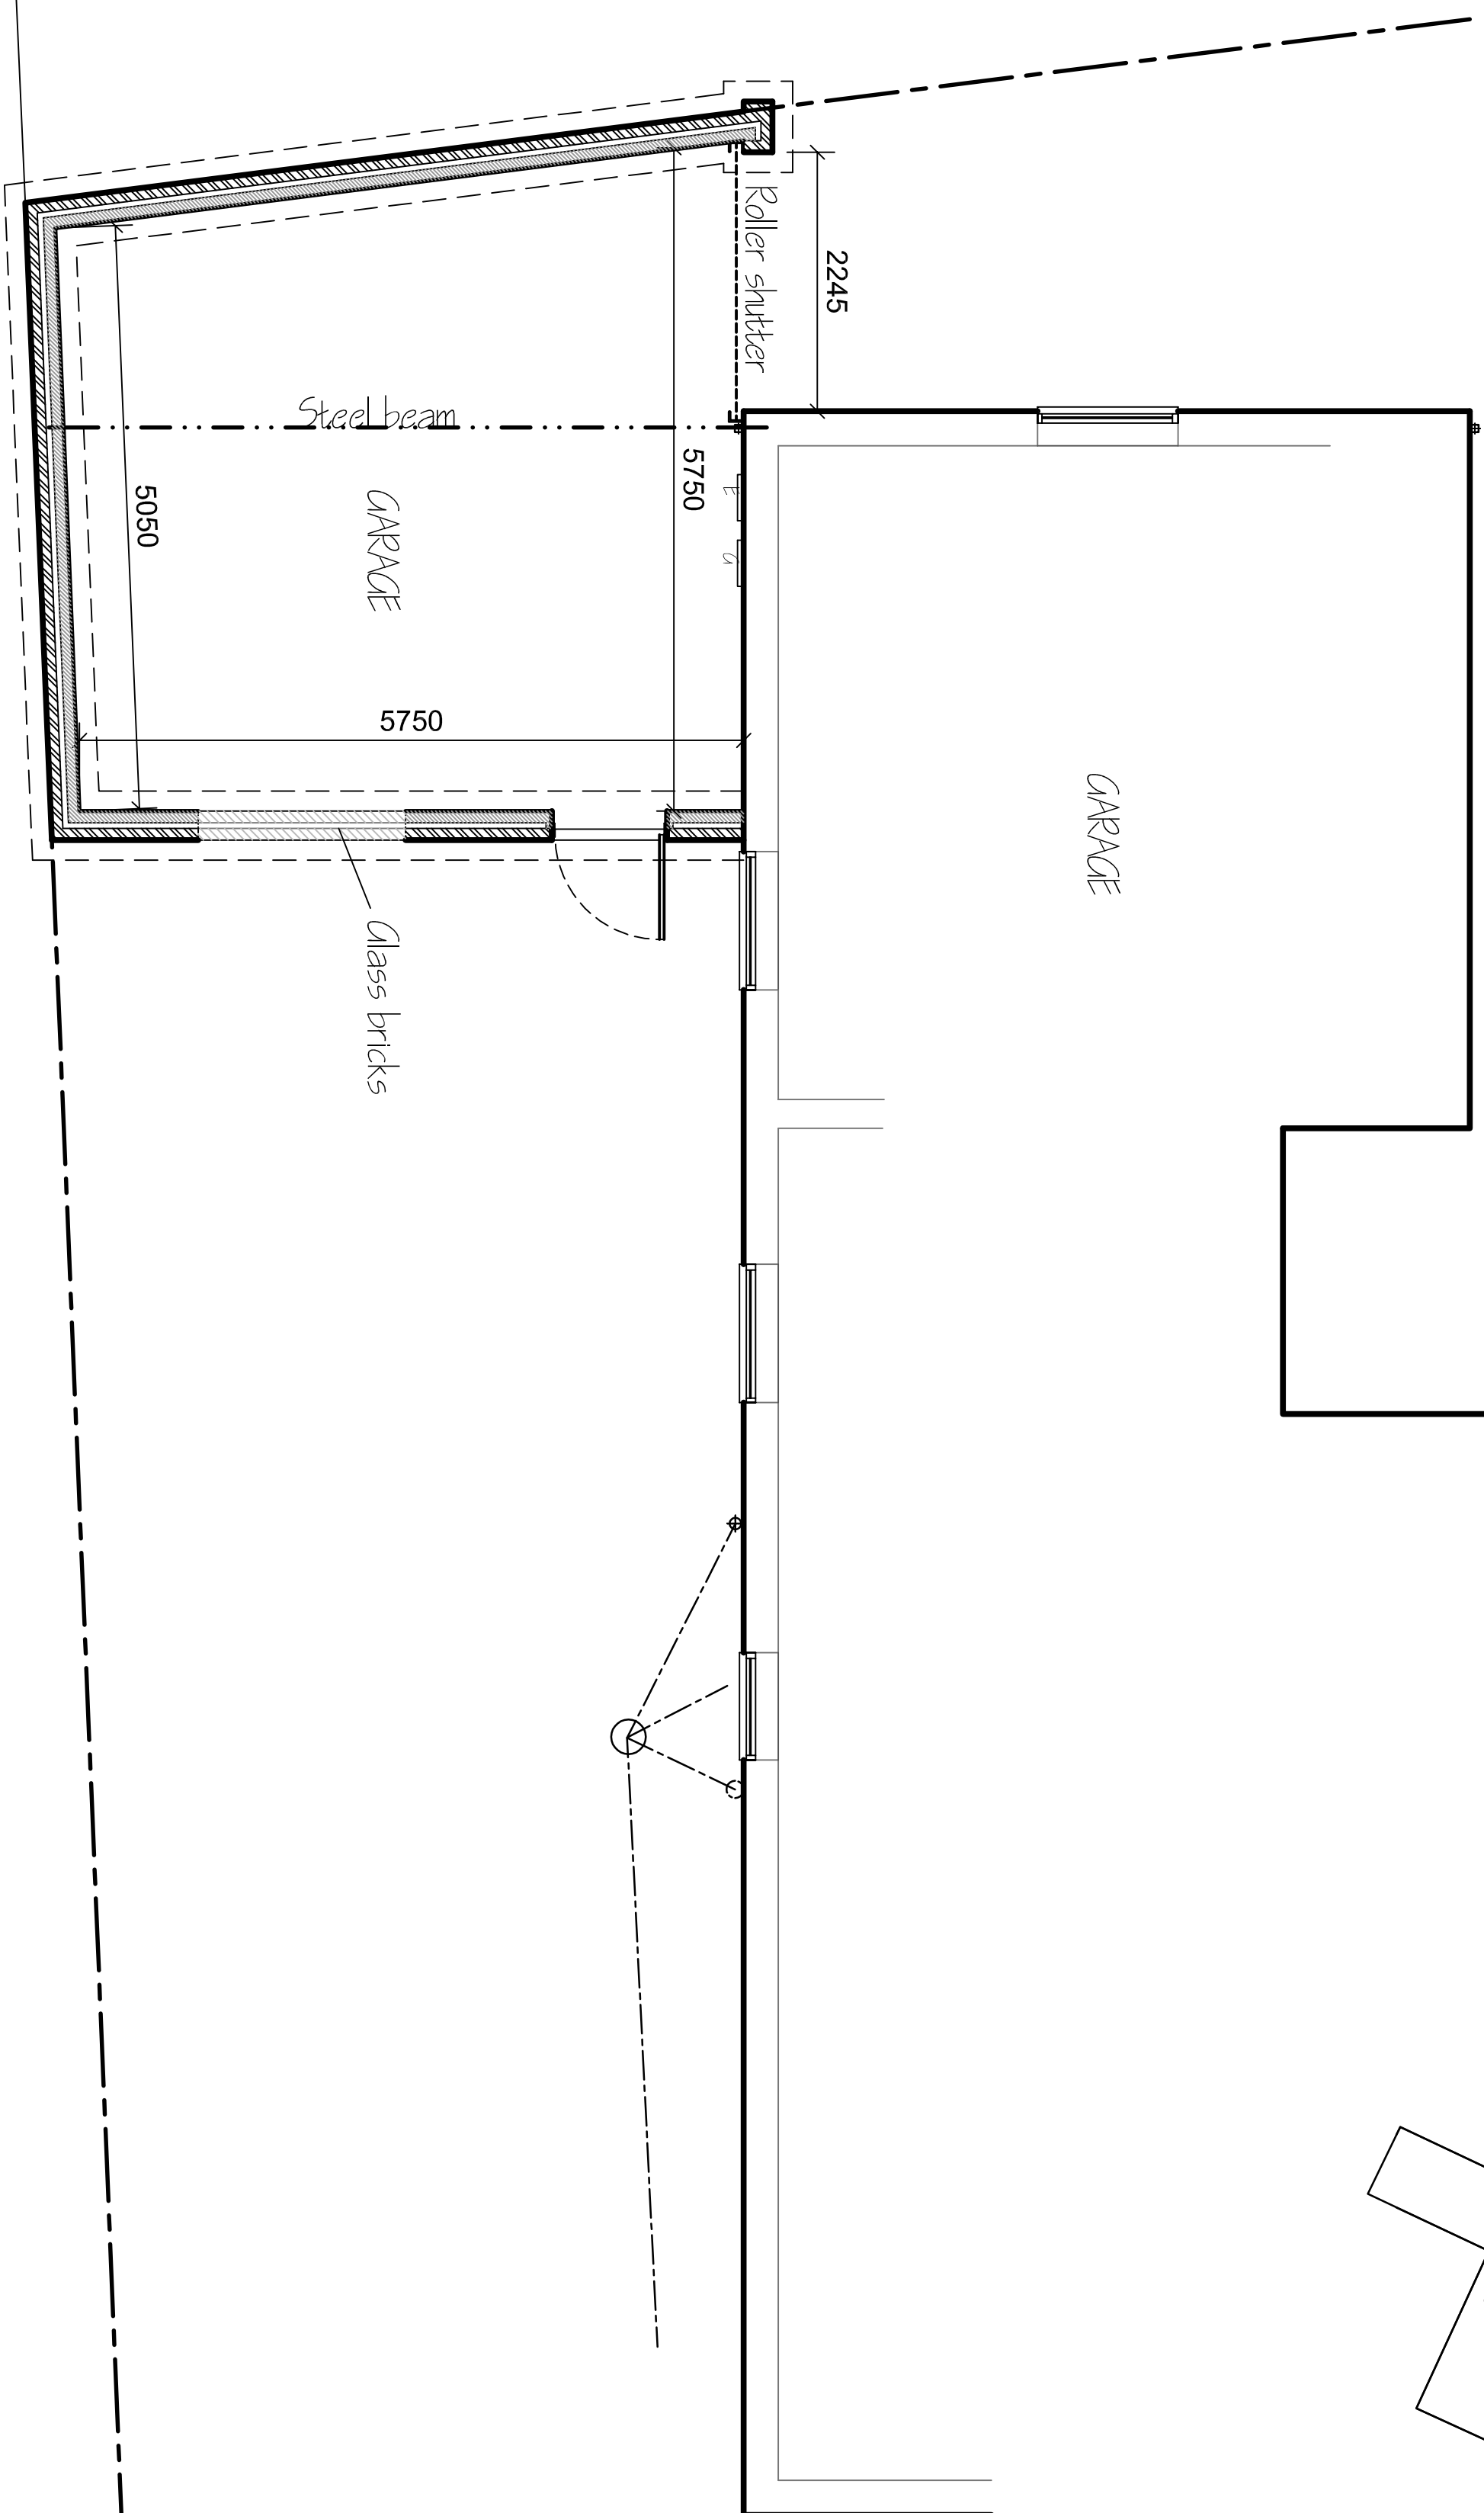
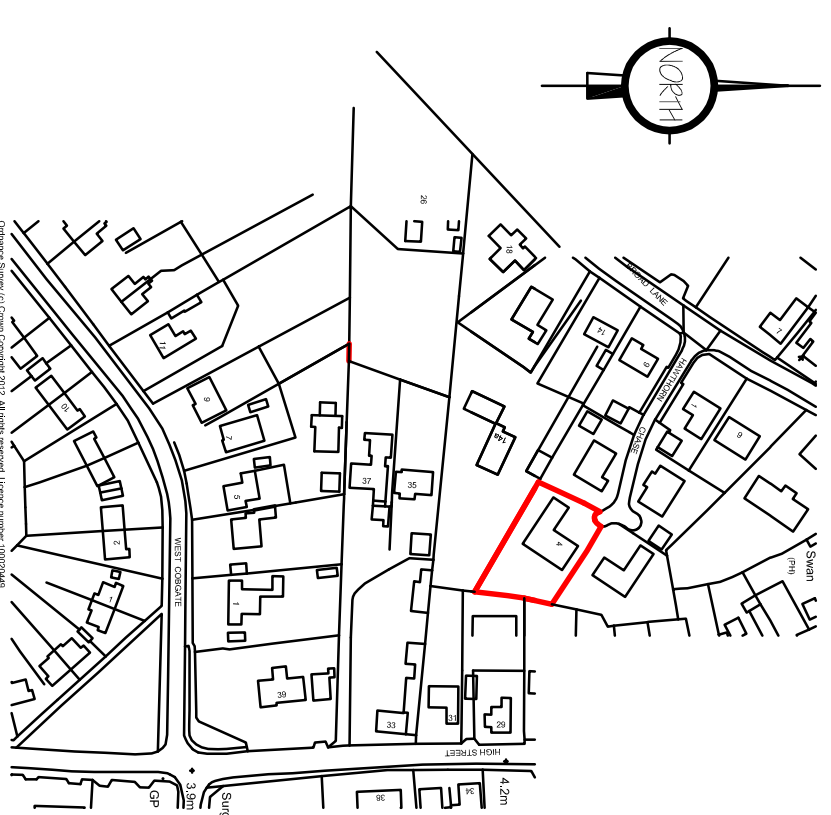
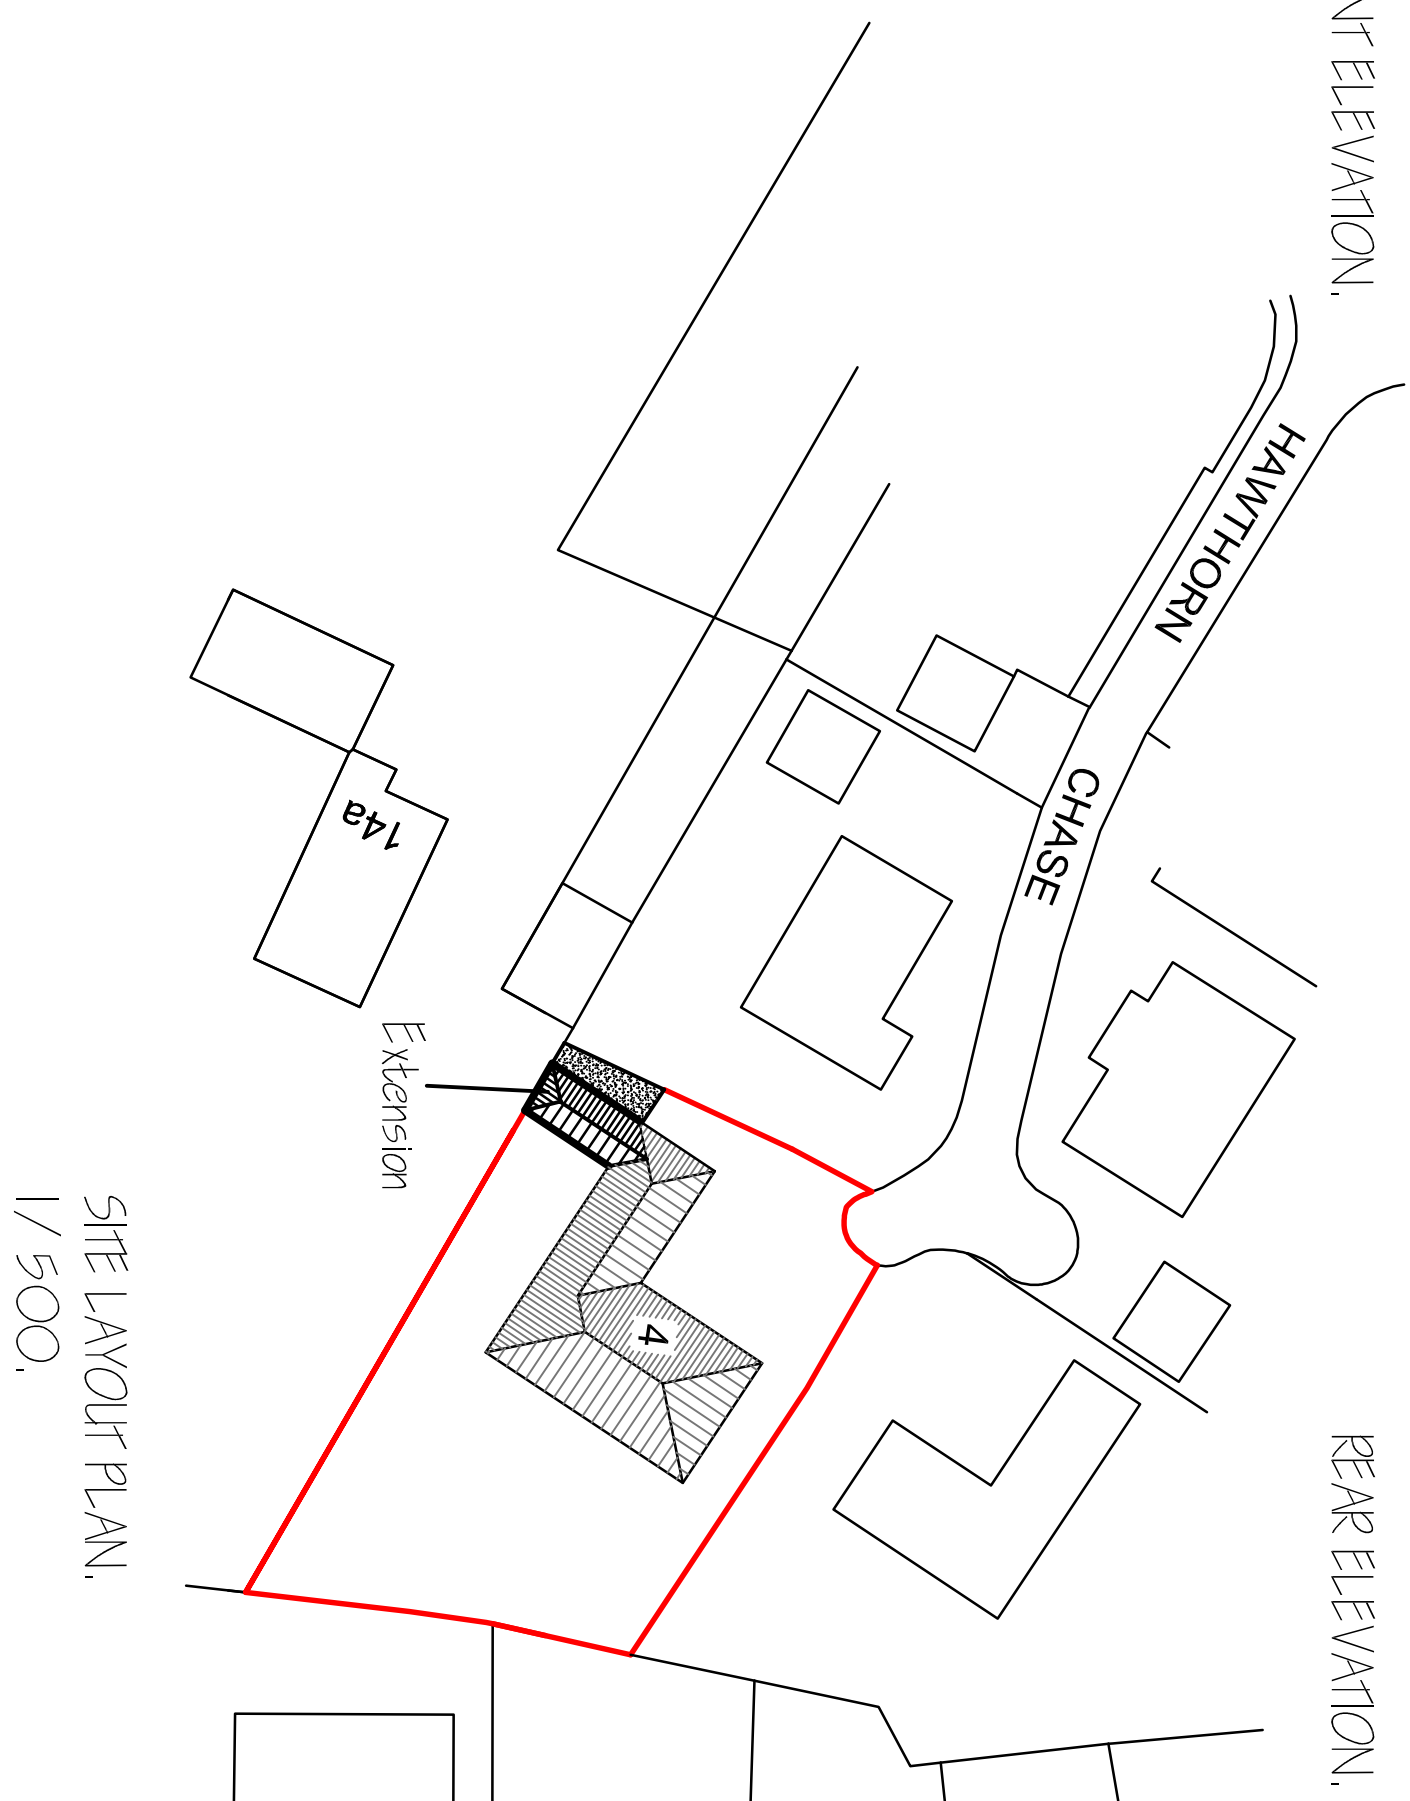
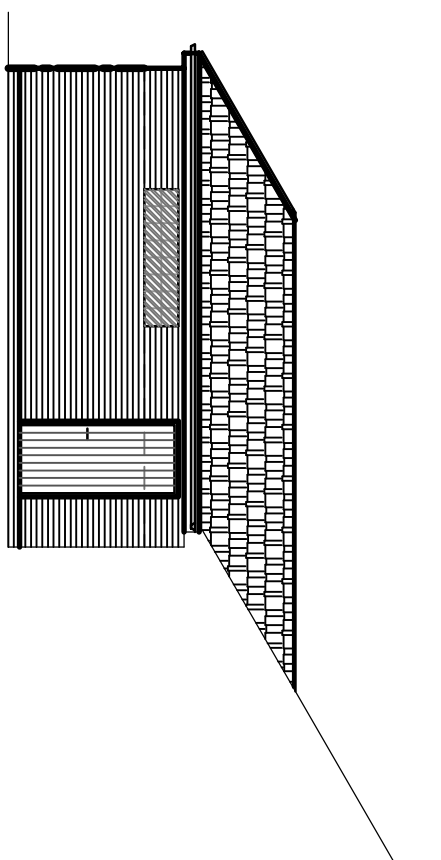
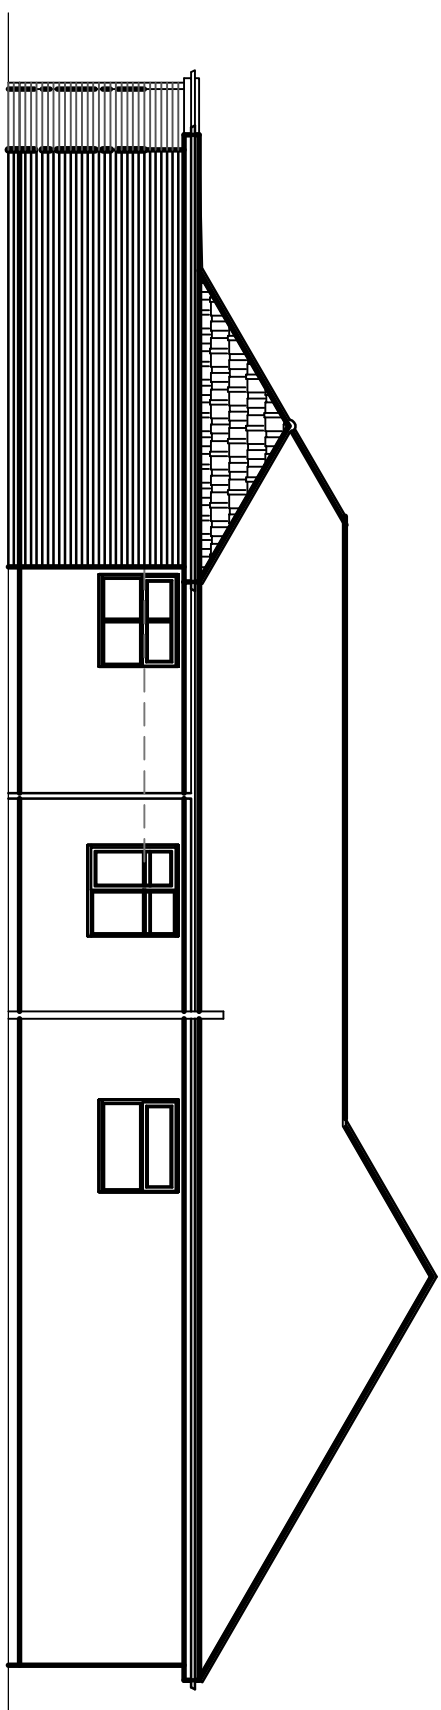
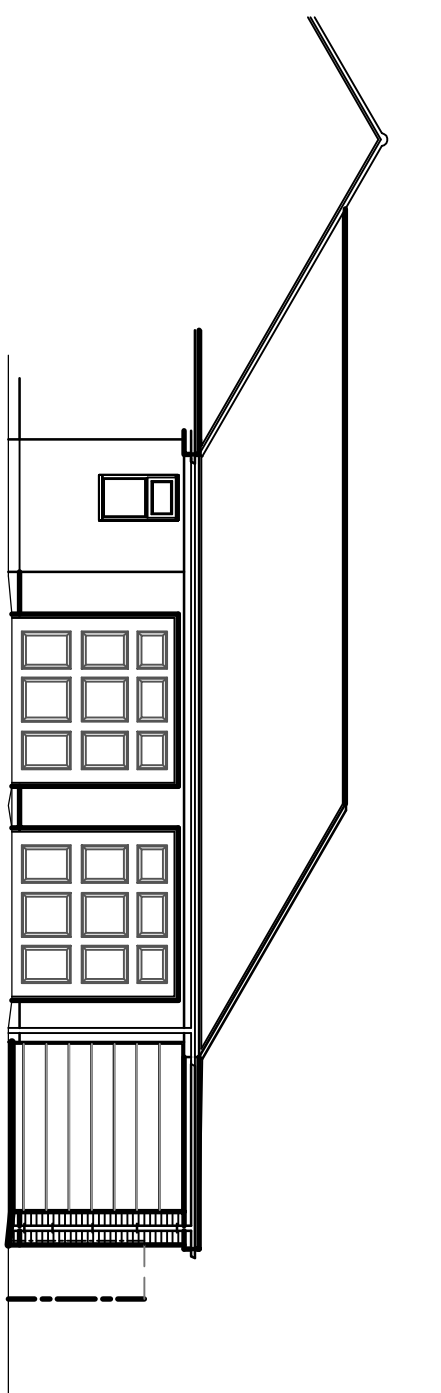
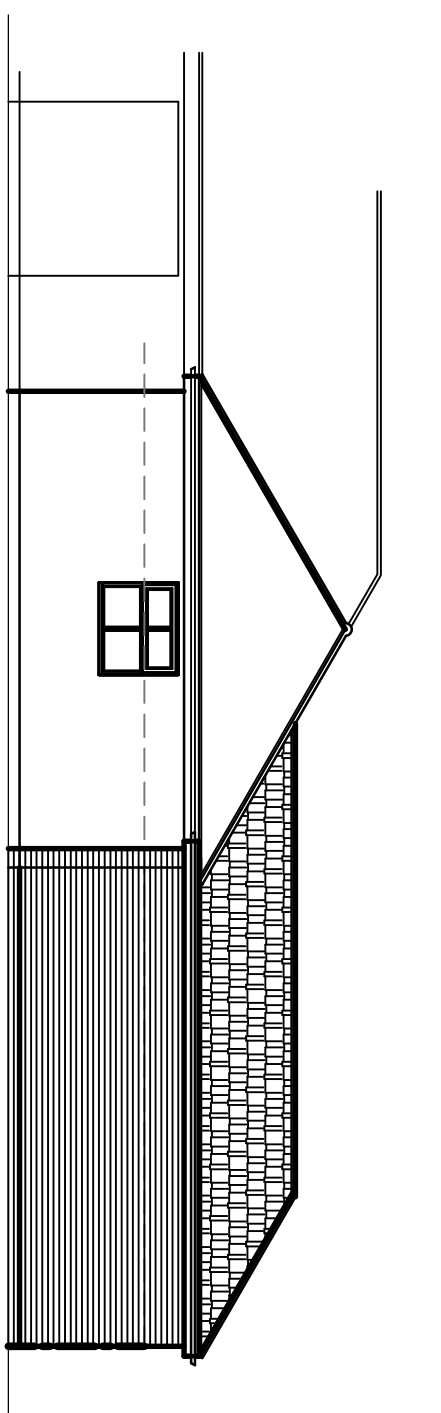


[illegible]

G. R. MERCHANT LTD.
I.ENG AMICE FMO
ARCHITECTURAL, STRUCTURAL
AND LAND DRAINAGE
CONSULTANTS

4 Wrights Mews
 12A Park Road, Holbeach,
 Spalding, Lincs. PE12 7EE
 Tel: 01406 450850
 Fax: 01406 426274

E-Mail: gr.merchant@btconnect.com

Project	GARAGE EXTENSION 4 HAMPSHIRE DRIVE, MOLTON, STALING, LINC5, PE12 6GA		
Client	MR. & MRS. B. HYATT		
Drawing	FLOOR PLANS & ELEVATIONS - PROPOSED, SITE & LOCATION PLAN - PROPOSED.		
Job Ref.	3207-17.	Drawing No.	02.
Date	AUGUST 2017.	Drawn	CRM.

DO NOT SCALE FROM THIS DRAWING

Scale: 1/100, 1/50, (unless otherwise stated)

Scale: 1/100, 1/50, (unless otherwise stated)