




East Elevation

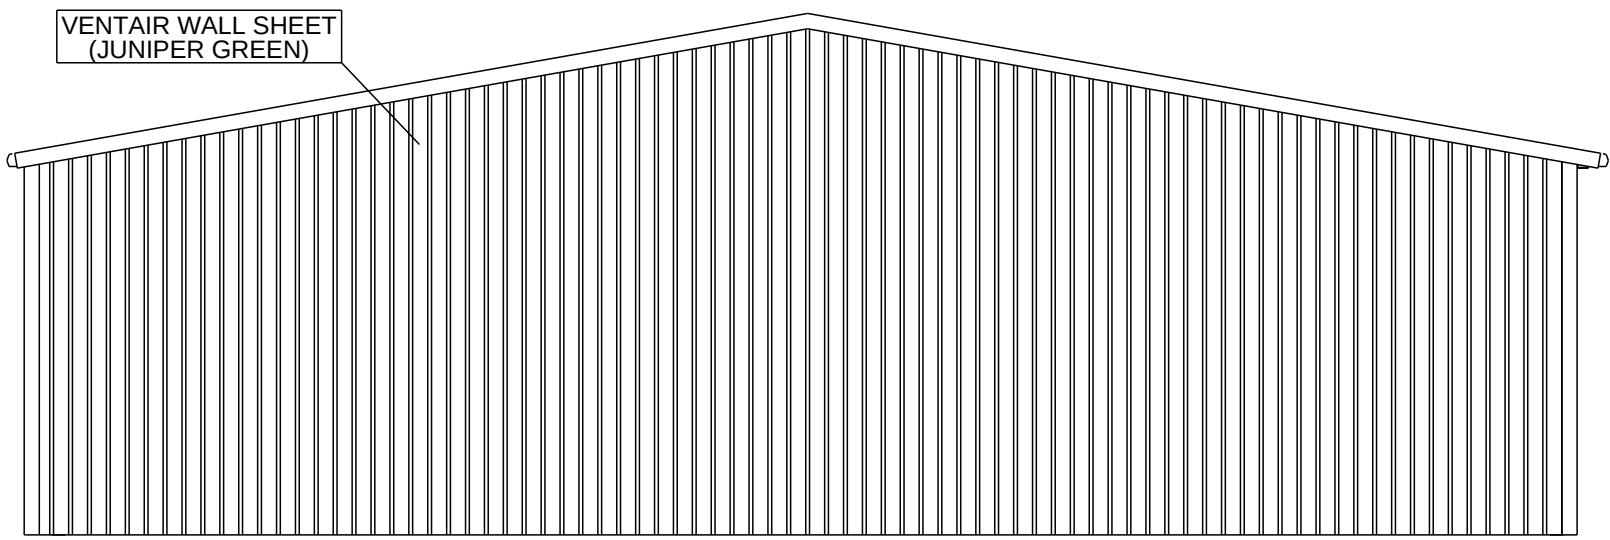


North Elevation

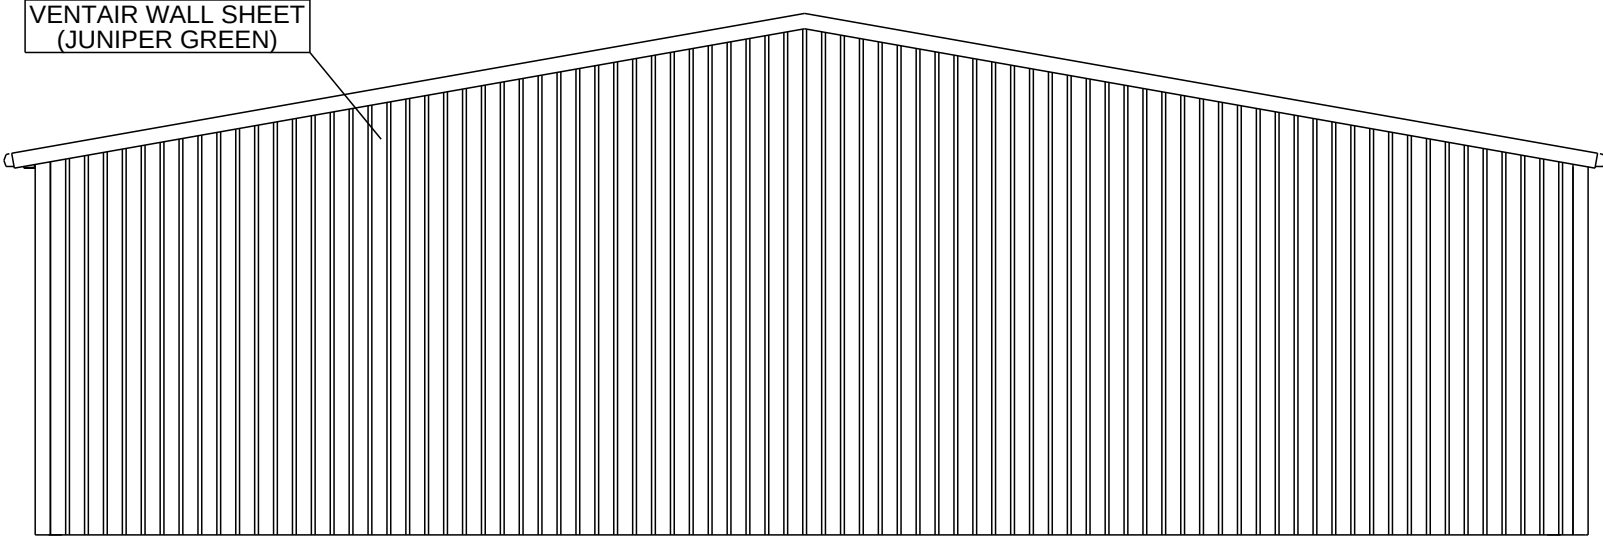


South Elevation

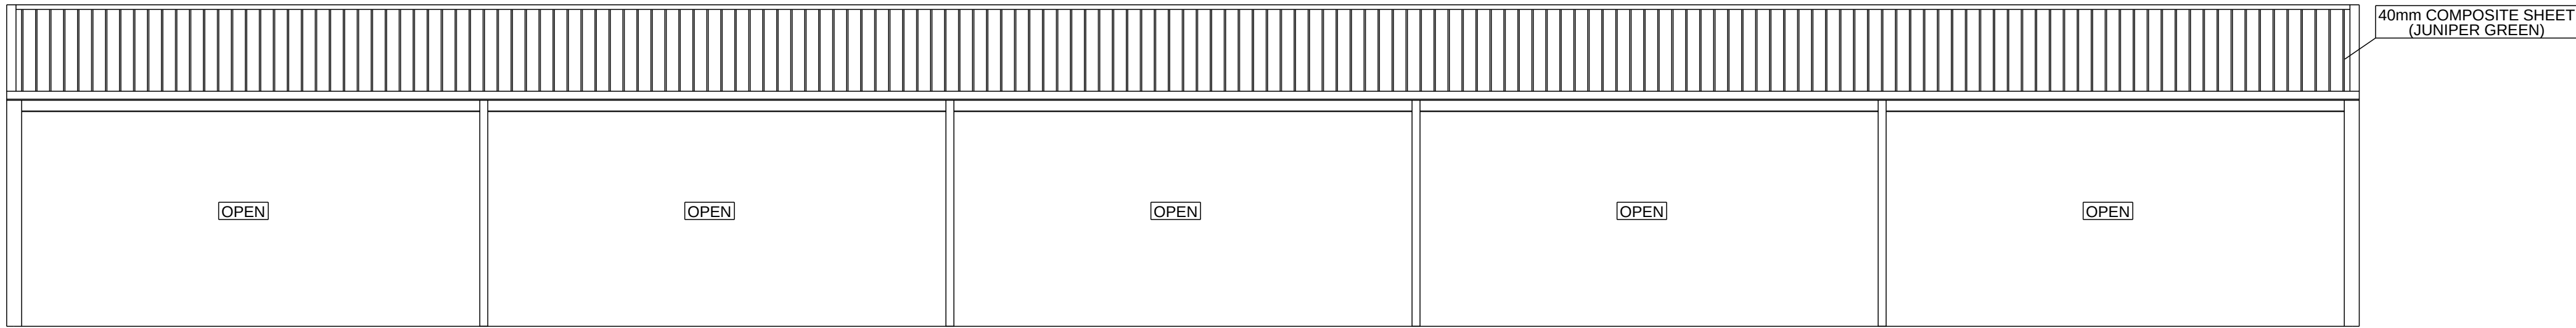

West Elevation

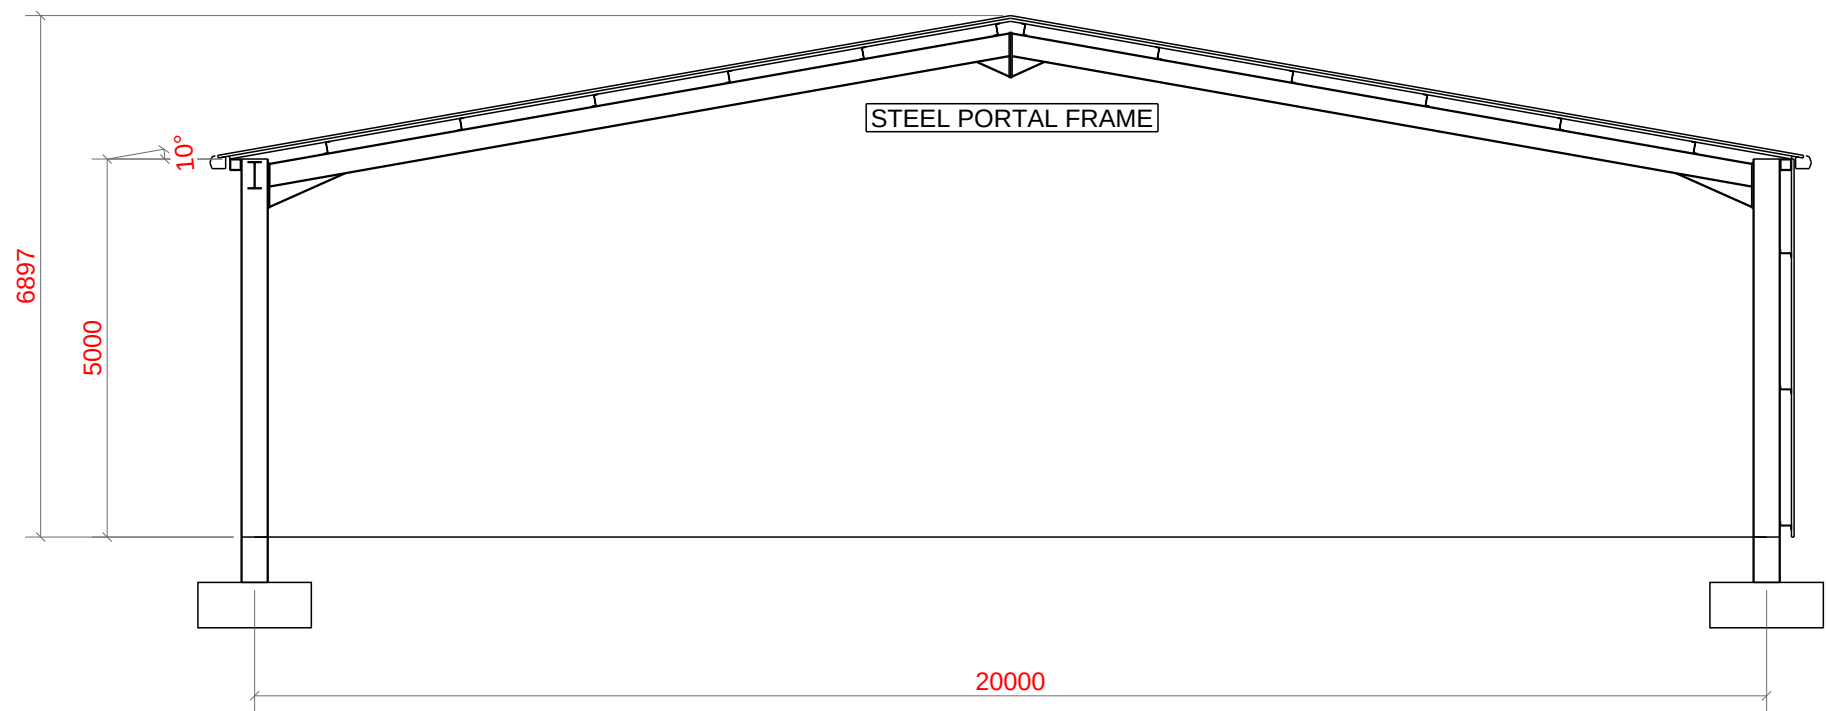

Cross Section

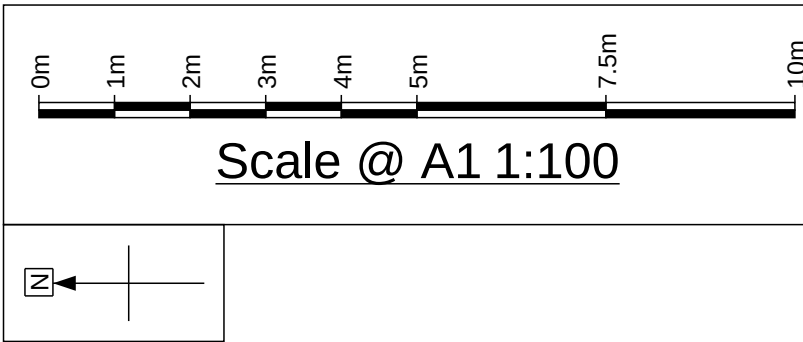

B	Cladding altered.	M.M	21.08.2026		
A	Issued for approval.	M.M	09.07.2026		
REV MARK		By	Date	By	Date
		CREATED		CHECKED	
MBC Long Lane, Moulton, Spalding, PE12 6PP.		Powered by  Trimble.  Tekla®			
DRAWING TITLE	Proposed Elevations				
CONTRACT	Implement Store				
MODELLED BY	M.M	ISSUE DATE		21.08.2026	
CONTRACT NO	260709	SCALE		1:100	
DRAWING No	260709/02	REVISION No.		B	