




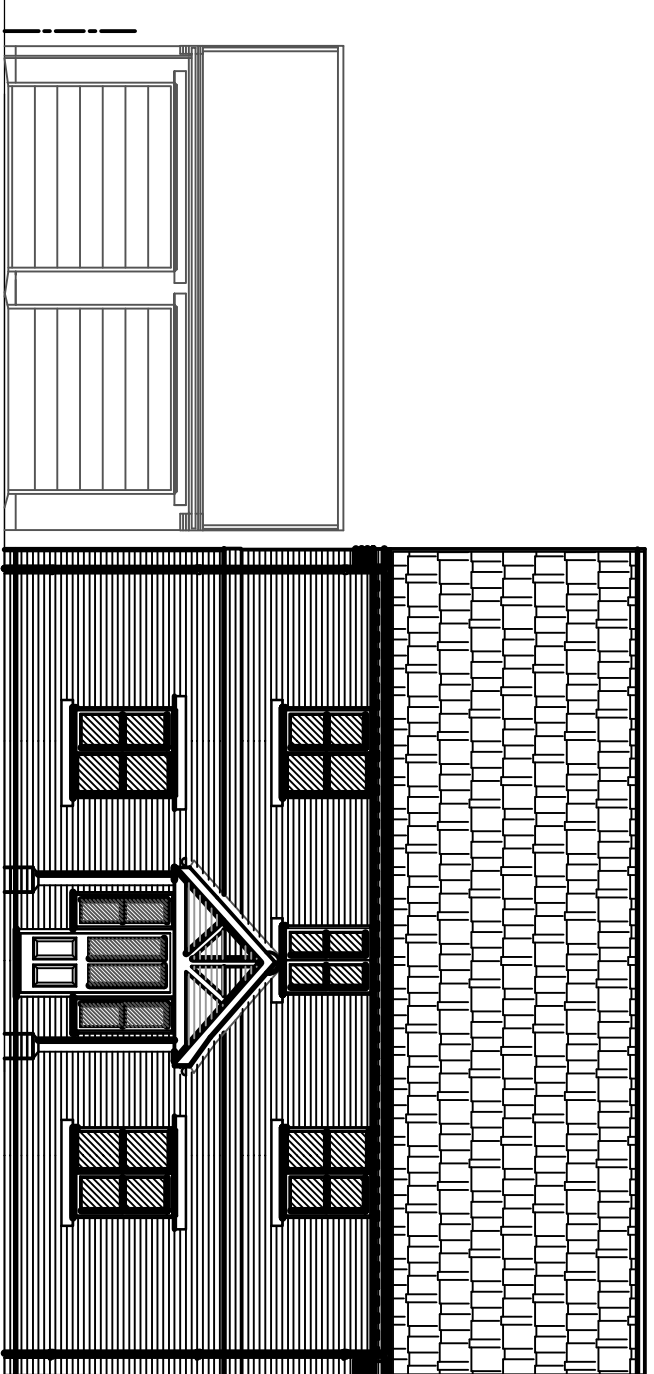


FRONT ELEVATION.

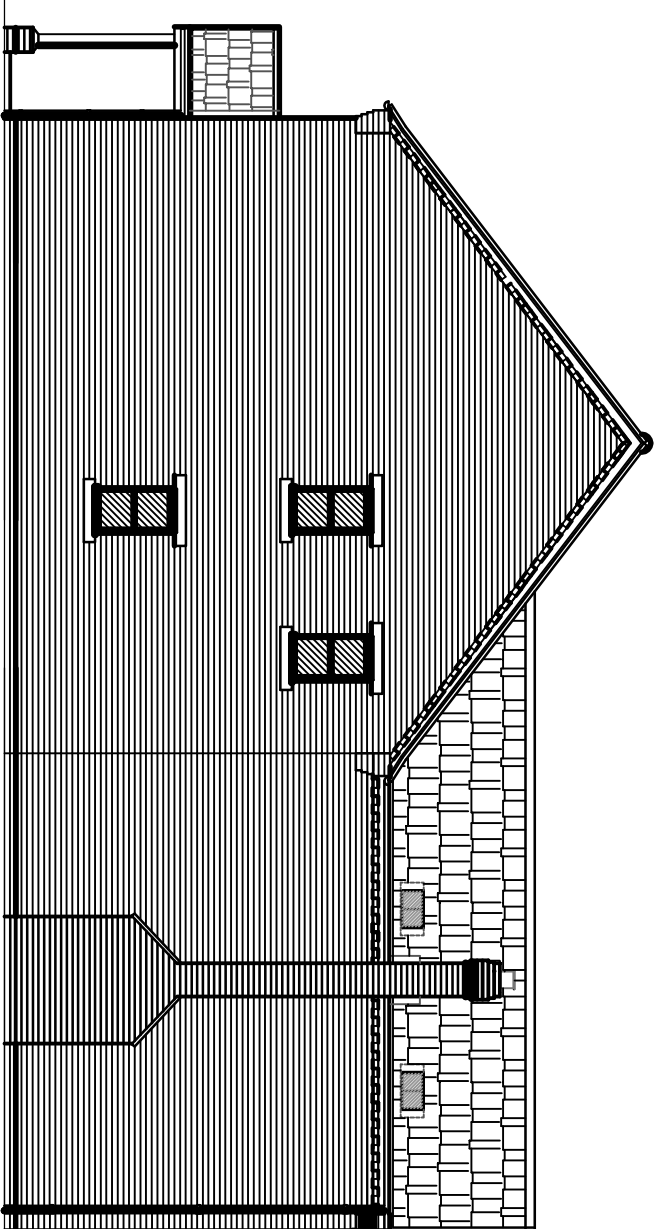


SIDE ELEVATION.

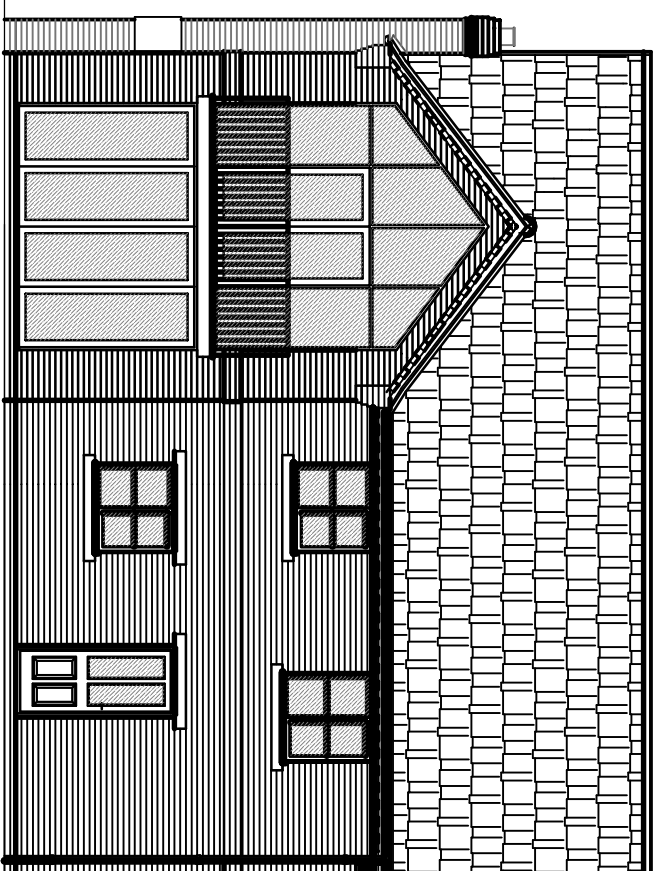


REAR ELEVATION.

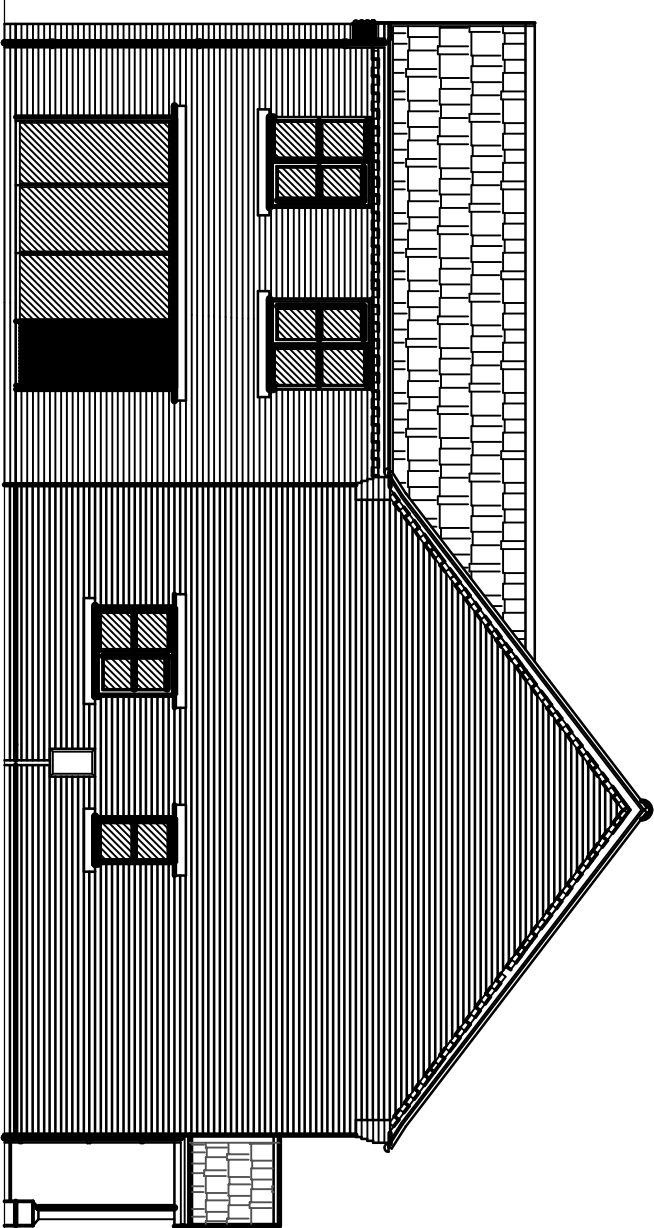

SIDE ELEVATION

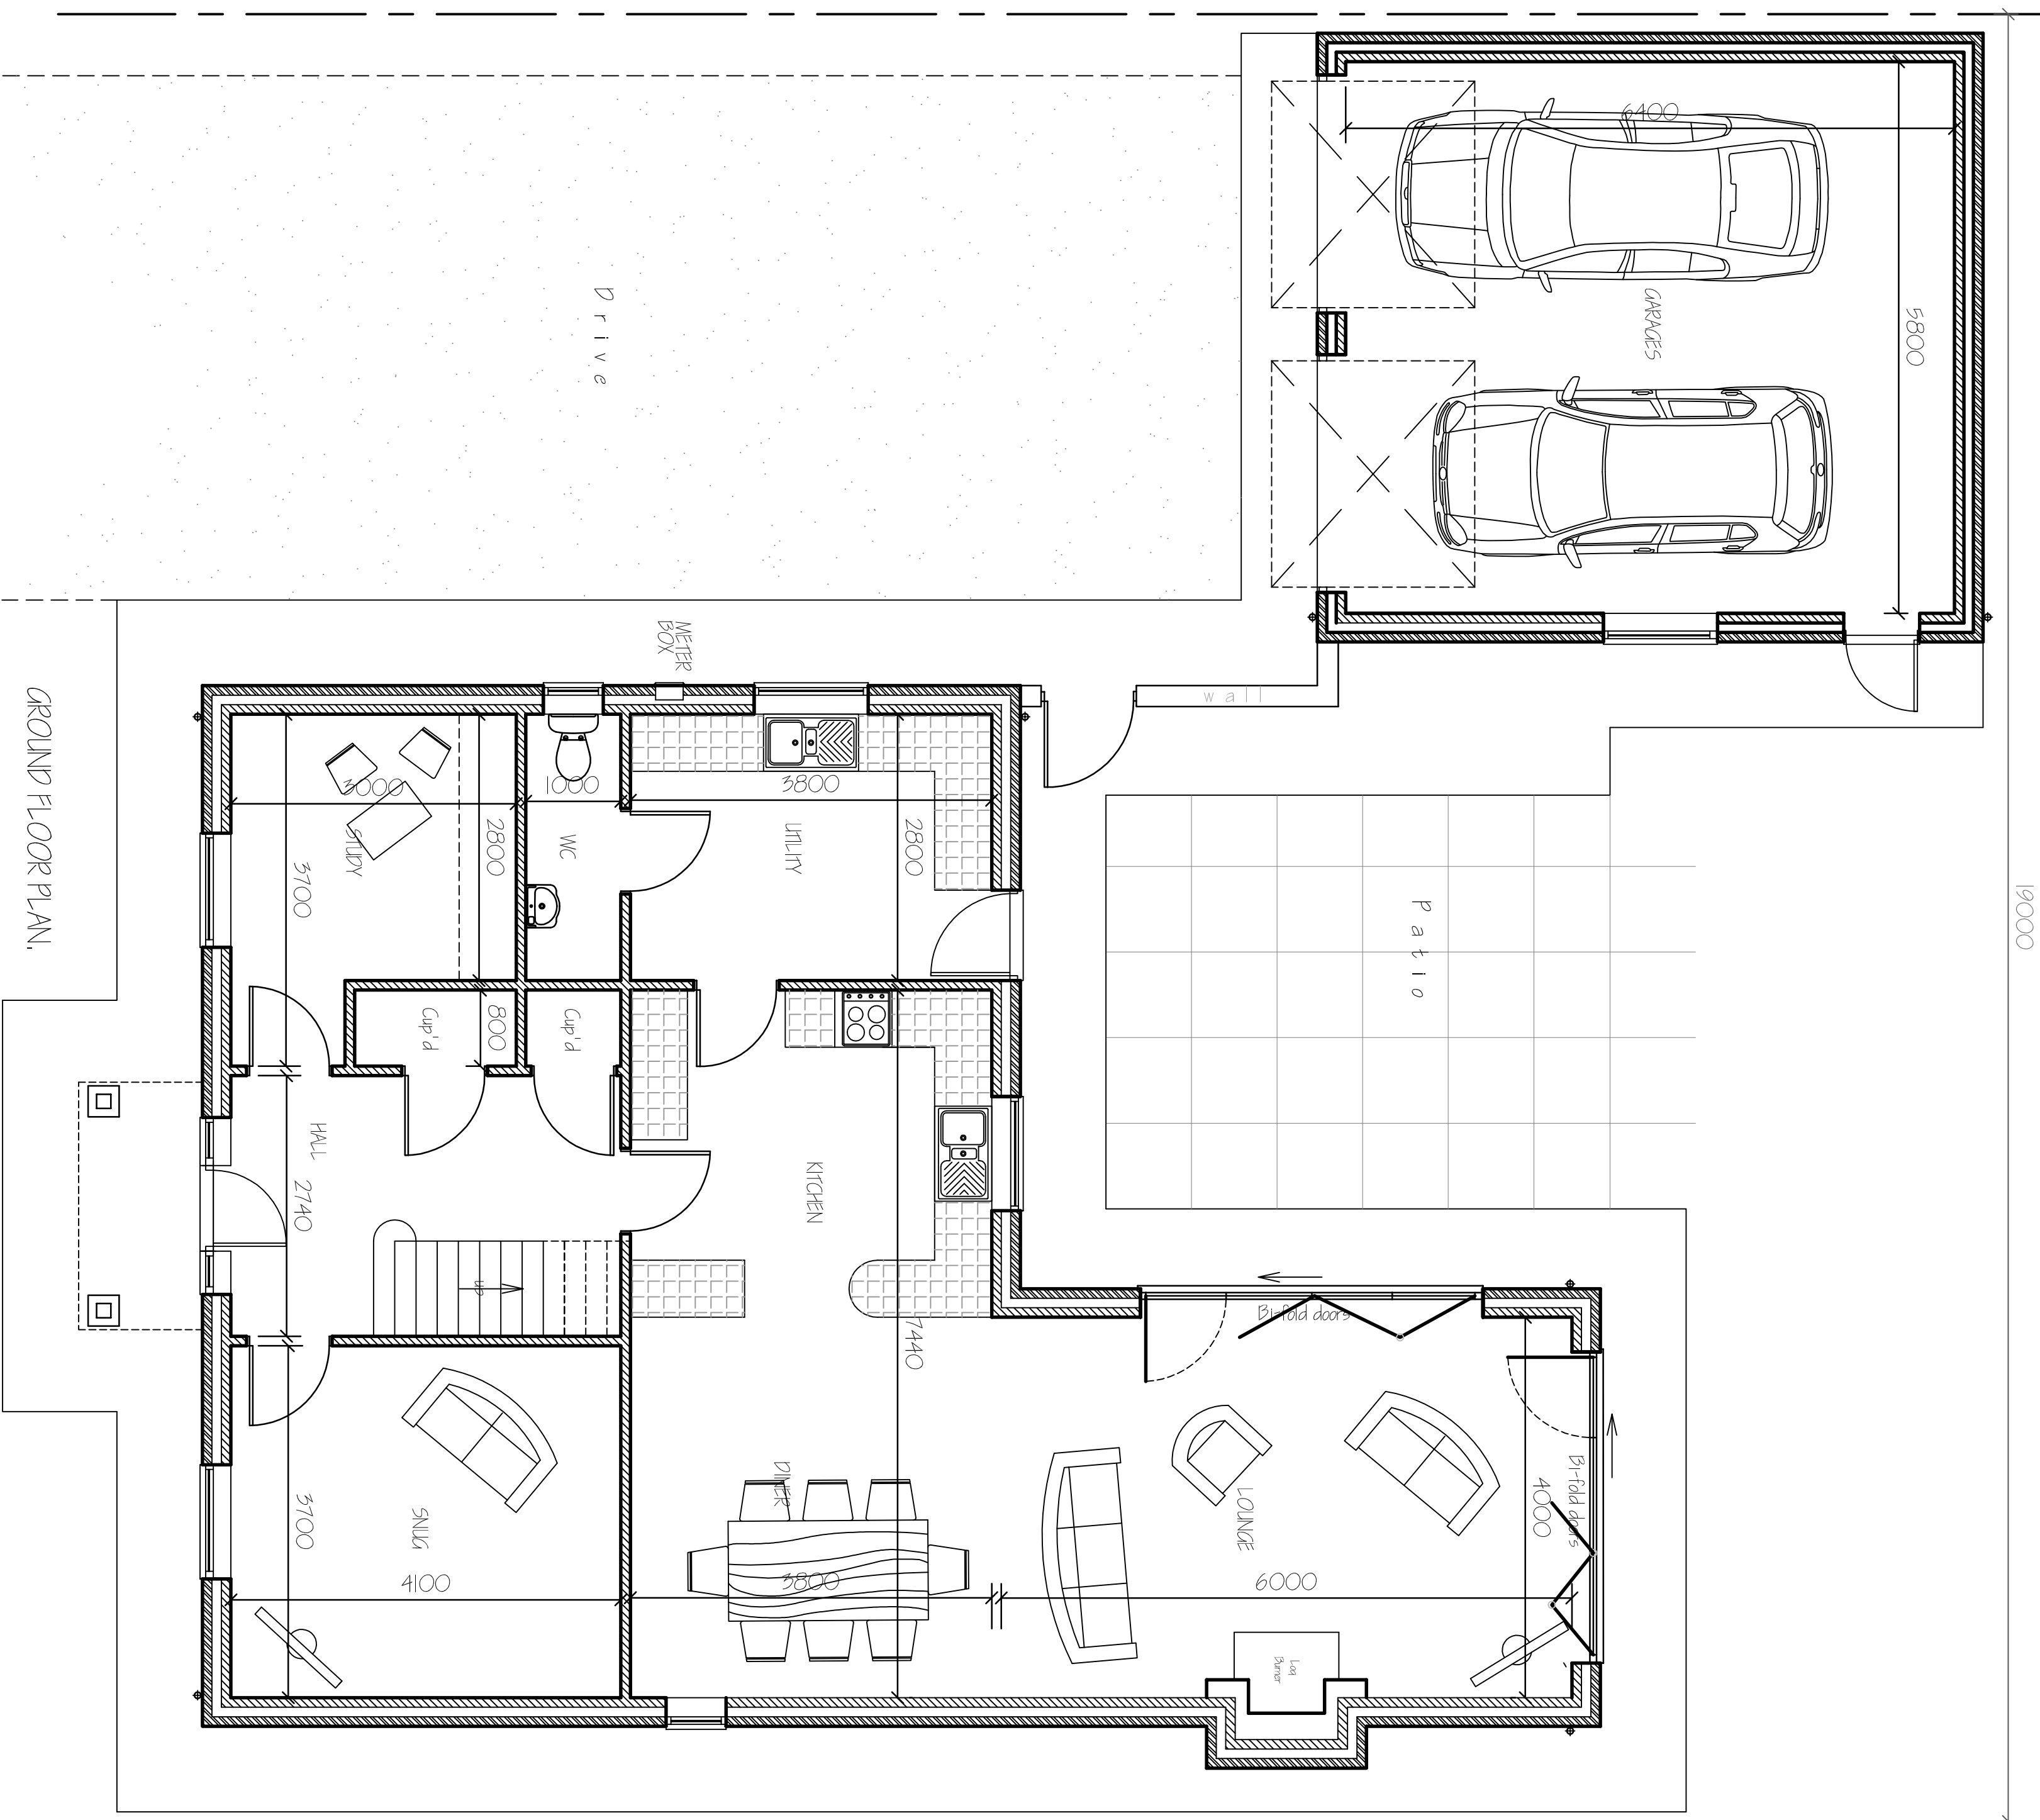

GROUND FLOOR PLAN.

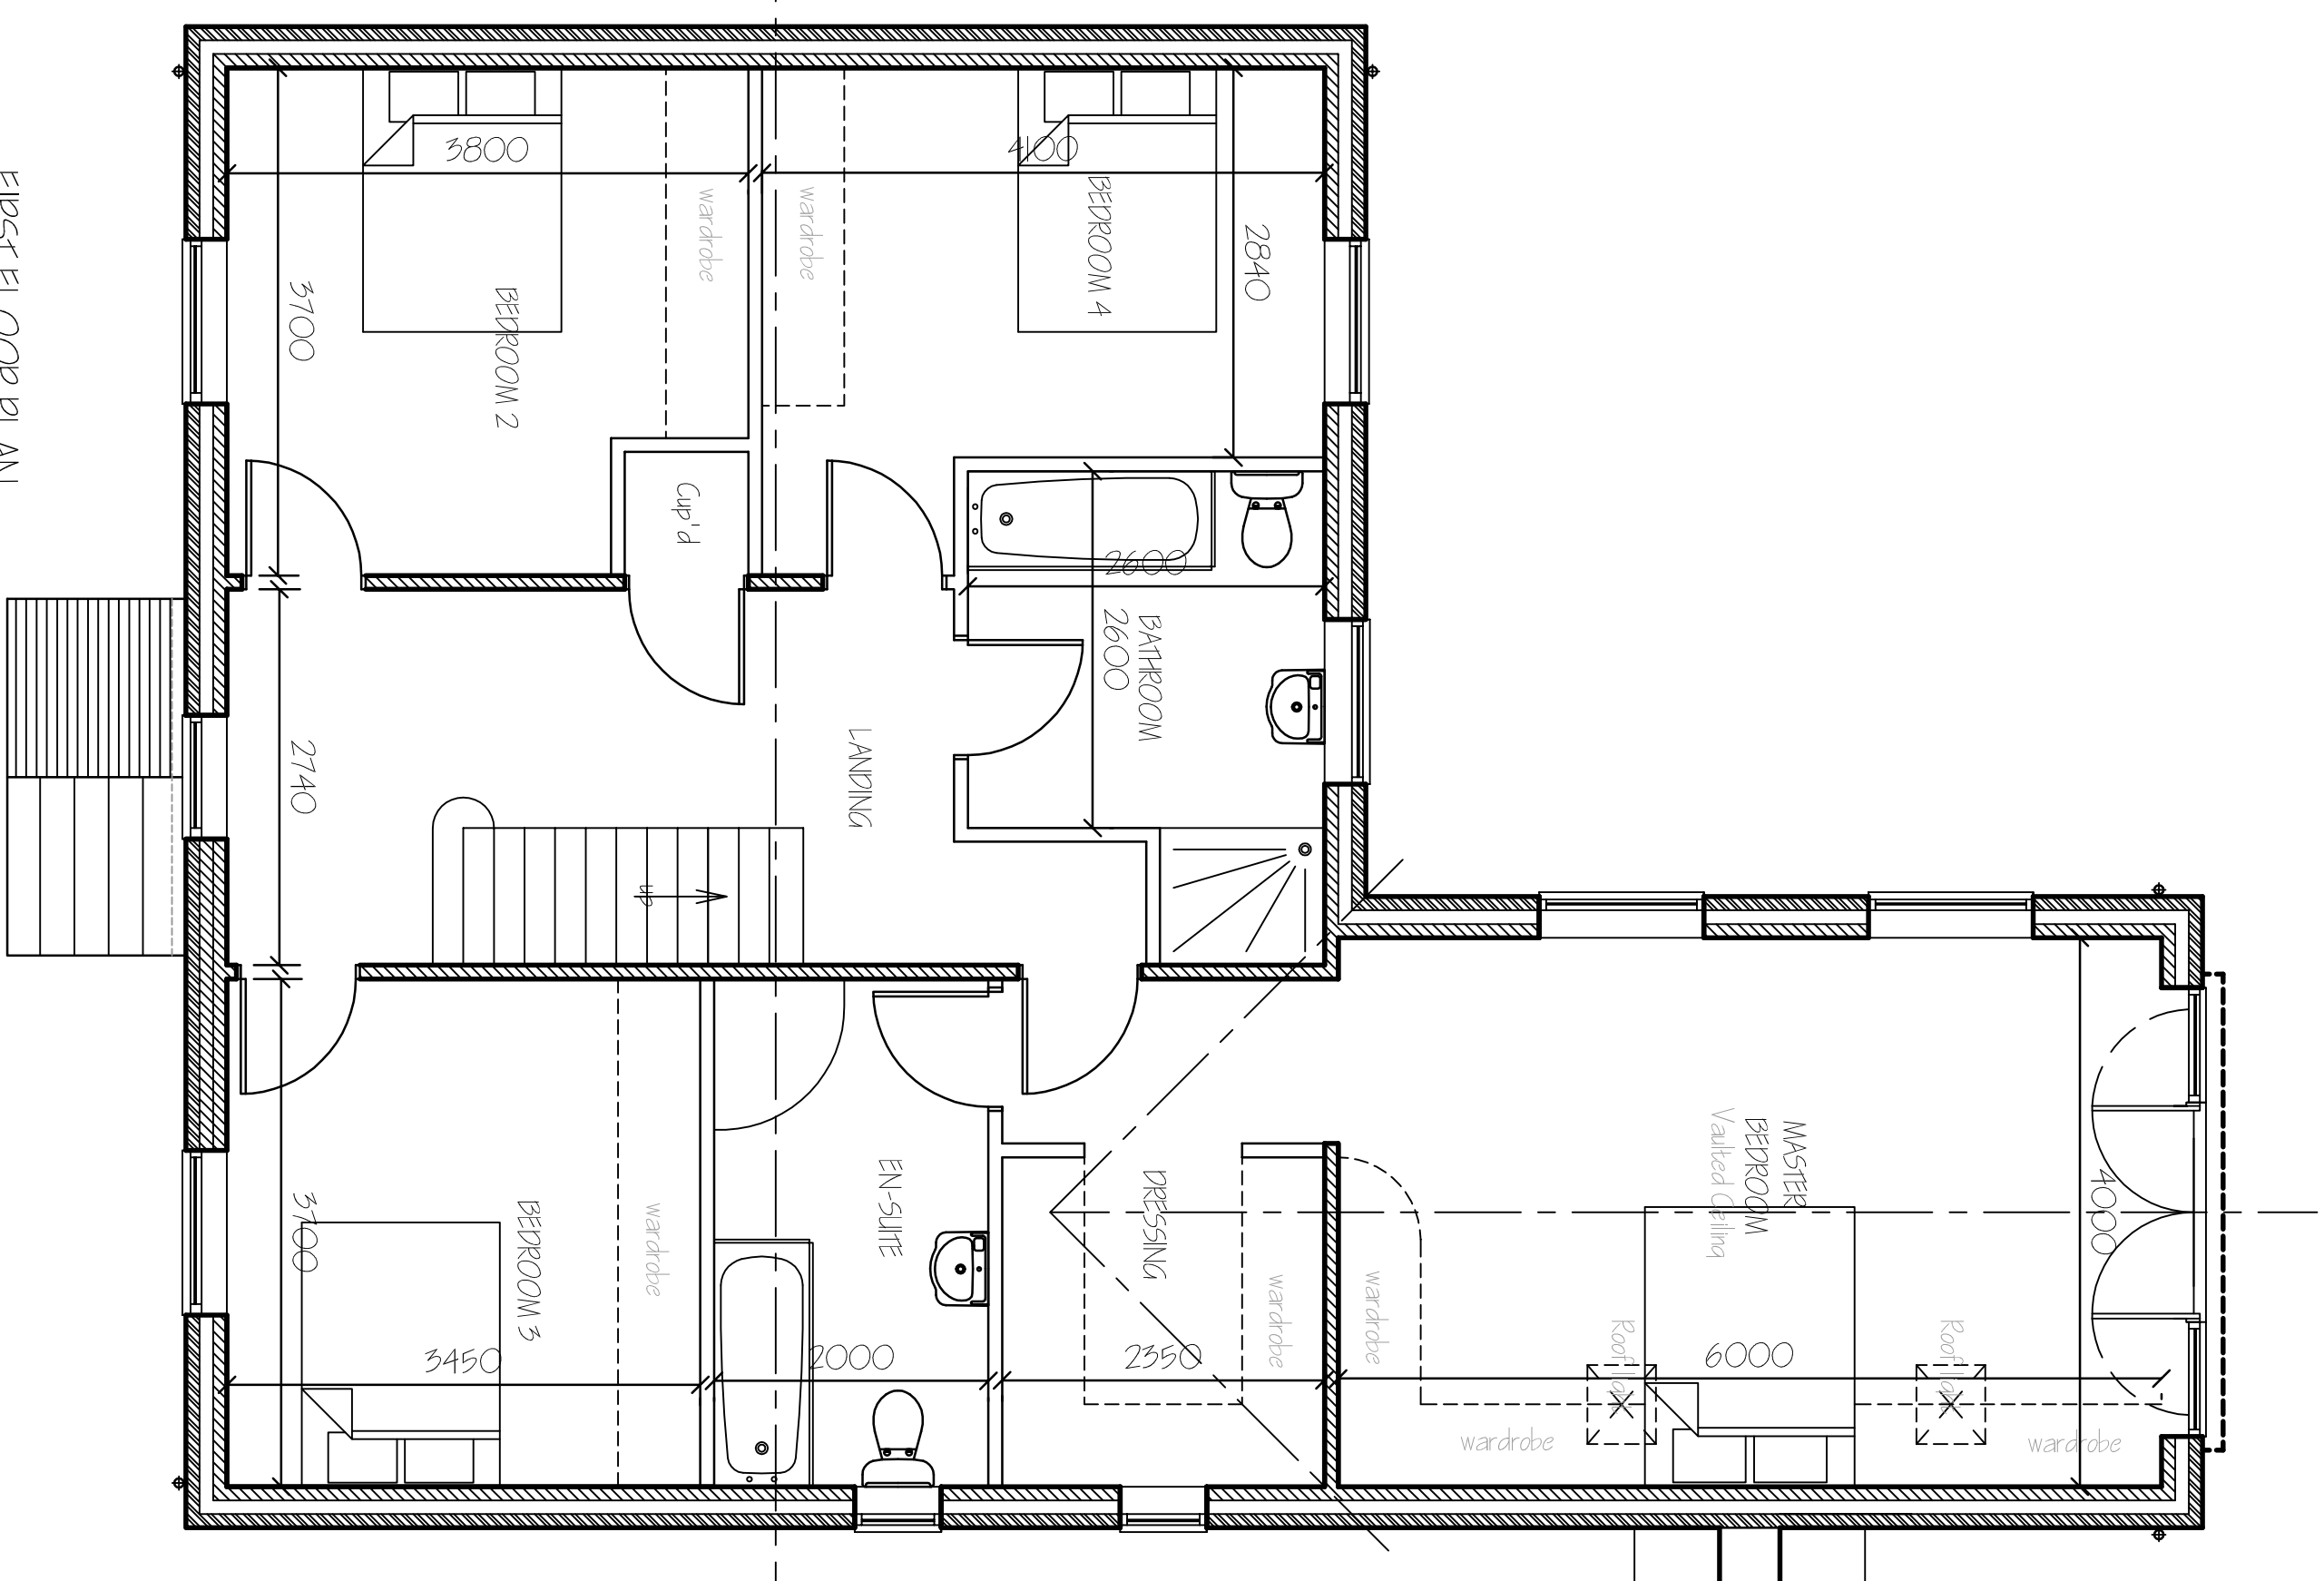

FIRST FLOOR PLAN.

1079

E.	WHERE DO WEED PLANTS GROW?
D.	CLIMATE REQUIREMENTS
C.	CLIMATE REQUIREMENTS
B.	CLIMATE REQUIREMENTS
A.	CLIMATE REQUIREMENTS
REF.	revision
	date

G. R. MERCHANT LTD.
I,ENG AMICE FWO

**ARCHITECTURAL, STRUCTURAL
AND LAND DRAINAGE
CONSULTANTS**
4 Wrights Mews
12A Park Road, Hobeach,
Spalding, Lincs. PE12 7EE
Tel 01406 490800
Fax 01406 425744
E-Mail: gr.merchant@btconnect.com

Project
4 BEDROOM HOUSE & DETACHED GARAGES,
FENKATE,
MOLTON CHAPEL,
SPALDING, Lincs. PE12 0JR.

WILF HAMMOND HOMES LTD.

FLOOR PLANS & ELEVATIONS.
PLOT 1.

Job Ref.	Drawing No.
3152-17.	OLE
Date	Drawn
MARCH 2017.	GRM.

1/50.1/100.

DO NOT SCALE FROM THIS DRAWING

The drawing is a photograph of a man and a woman, both wearing glasses, sitting at a table. The man is on the left, wearing a dark suit and tie, and the woman is on the right, wearing a light-colored blouse. They are both looking towards the camera. The background is a plain, light-colored wall. The text of the letter is printed below the photograph.