



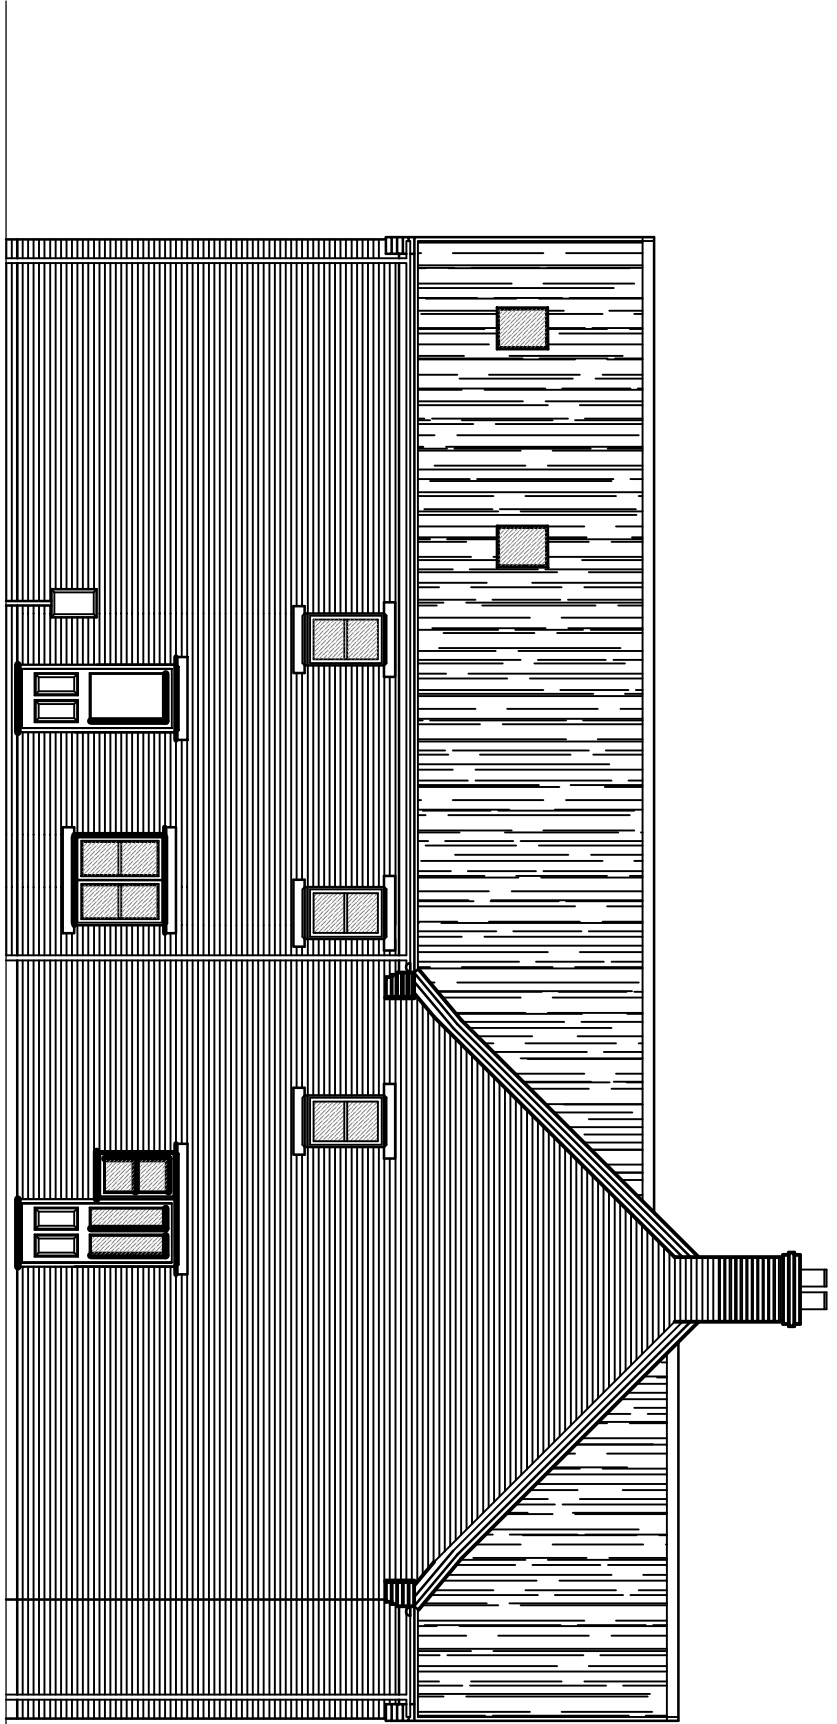


SIDE ELEVATION.

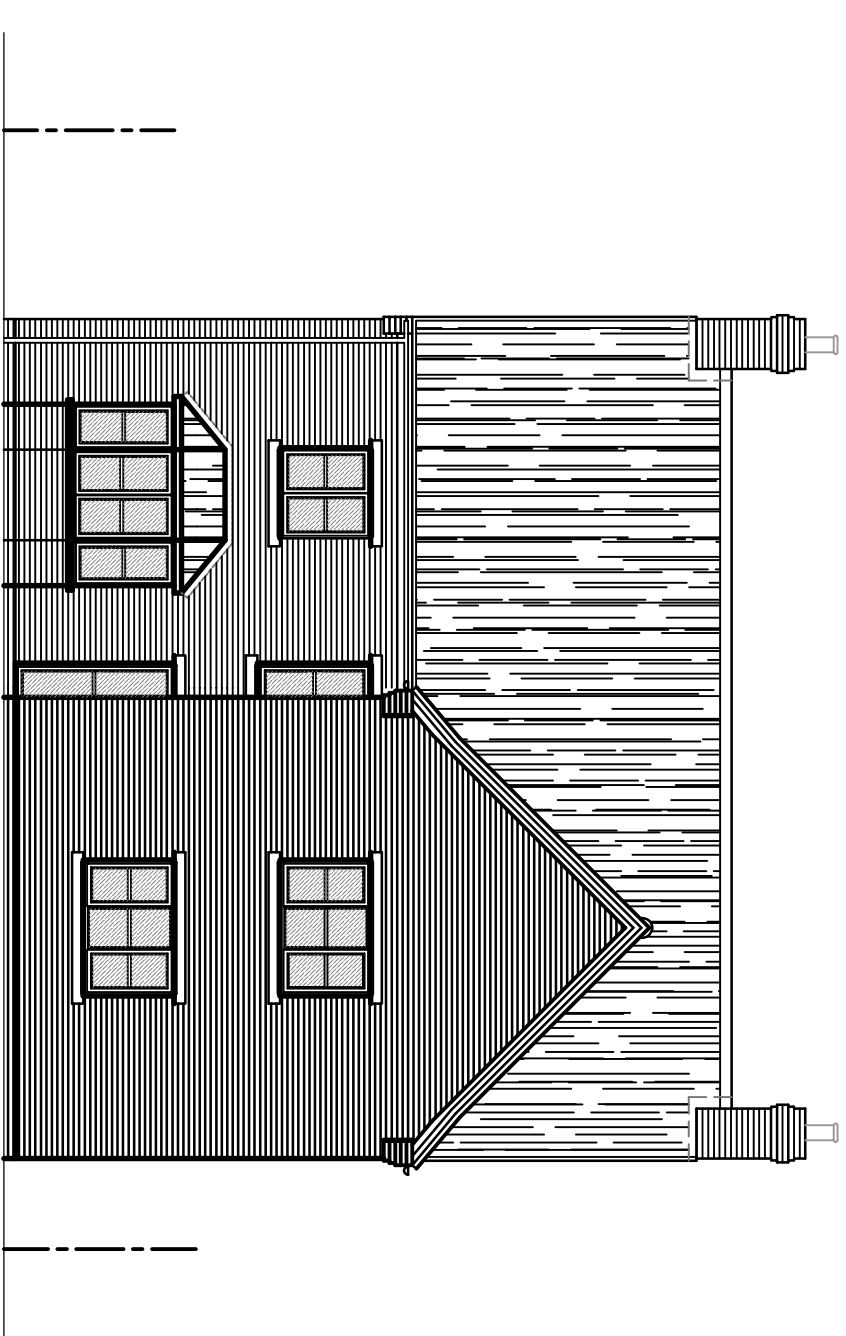

REAR ELEVATION.



FRONT ELEVATION.

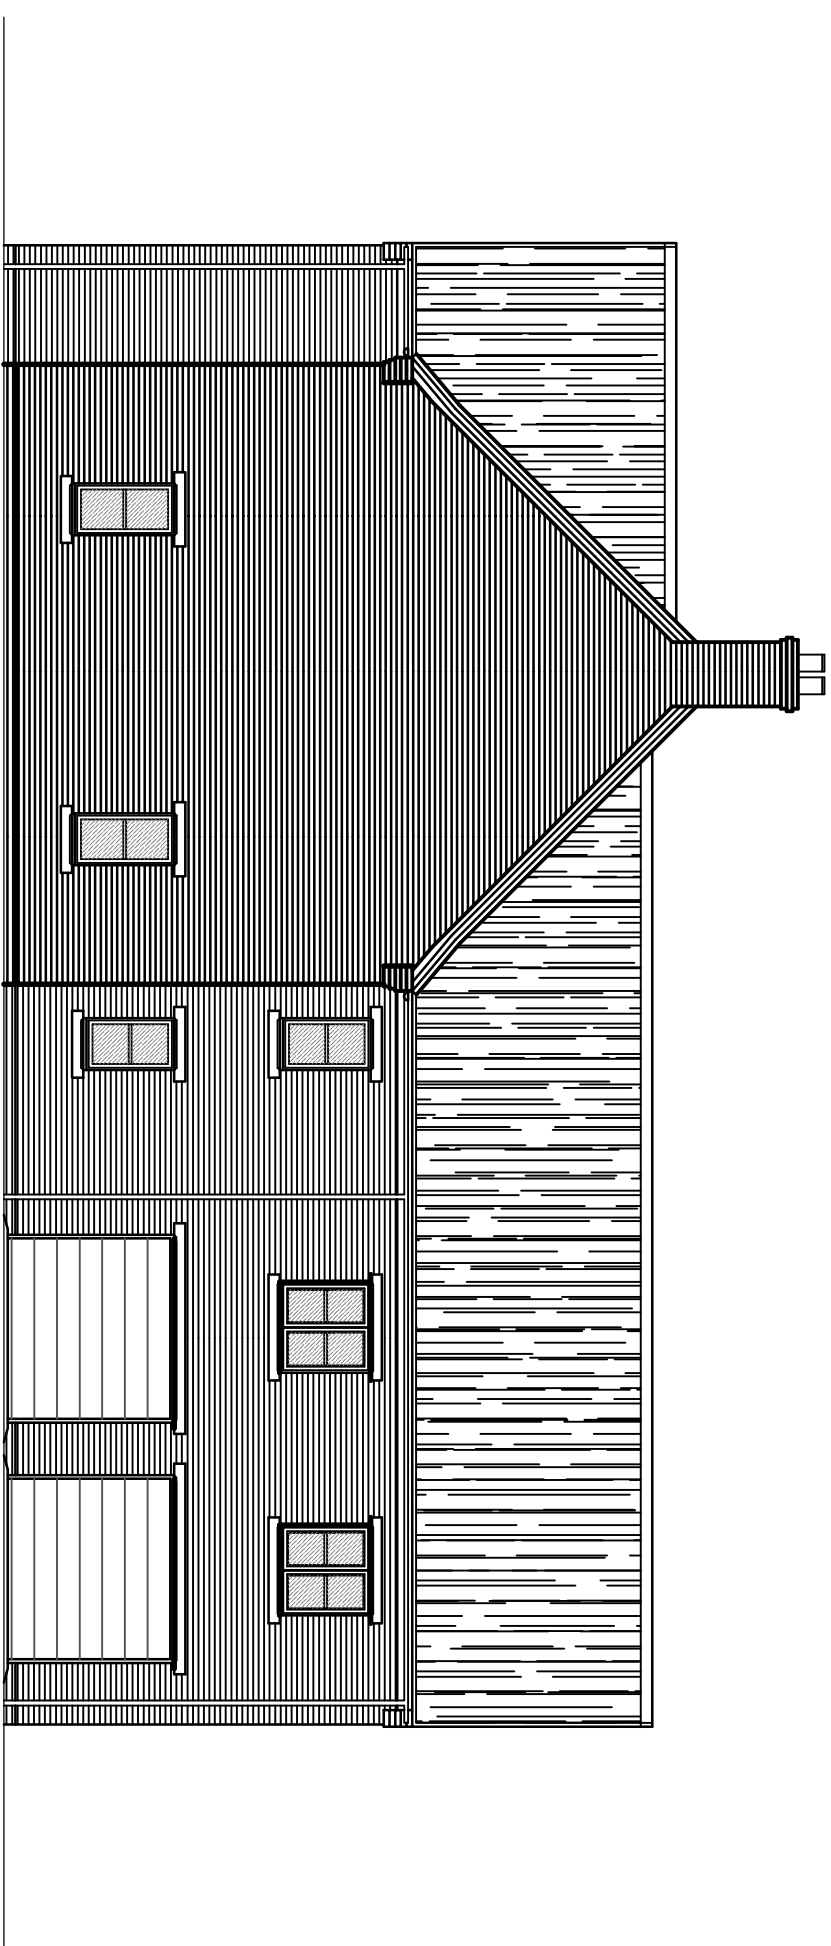

SIDE ELEVATION

Plot 2

C.	WATERLOO WOOD - PANAMA	SEPTE.
B.	CLIFTON PARK - N.Y.	MAY 28 TH
A.	CLINTON PARK - N.Y.	MAY 11 TH .
ref'd	revision	date

G. R. MERCHANT LTD.
1.ENG AMICE FIMO
ARCHITECTURAL, STRUCTURAL
AND LAND DRAINAGE
CONSULTANTS

4 Wrights Mews
12A Park Road, Holbeach,
Spalding, Lincs. PE12 7EE
Tel: 01406 490800
Fax: 01406 425744
E-Mail: gr.merchant@btconnect.com

E-Mail: gr.merchant@btconnect.com

Project

4 BEDROOM HOUSE & ATTACHED GARAGES.
FENKATE,
MOLTON CHAPEL,
SPALDING. LINGS. PE12 0JR.

Client WILF HAMMOND HOMES LTD.

Drawing

Drawing
ELEVATIONS
PLOT 2.

Job Ref.	Drawing No.
3152-17.	14C
Date	Drawn
MARCH 2017.	GRM.

Scales
1/100

DO NOT SCALE FROM THIS DRAWING

[illegible]