




North Elevation - from Roman Bank

Note:  
external materials  
to match existing



East Elevation


white pvc-u doors and windows

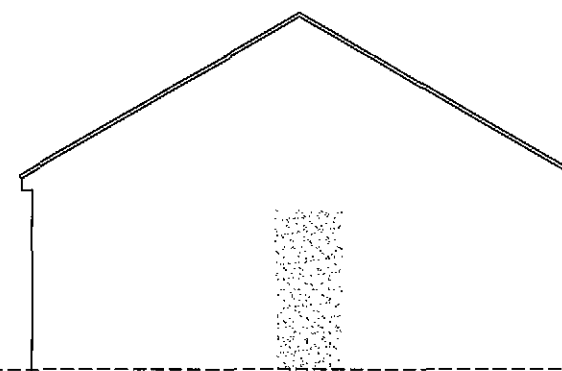

South Elevation



West Elevation

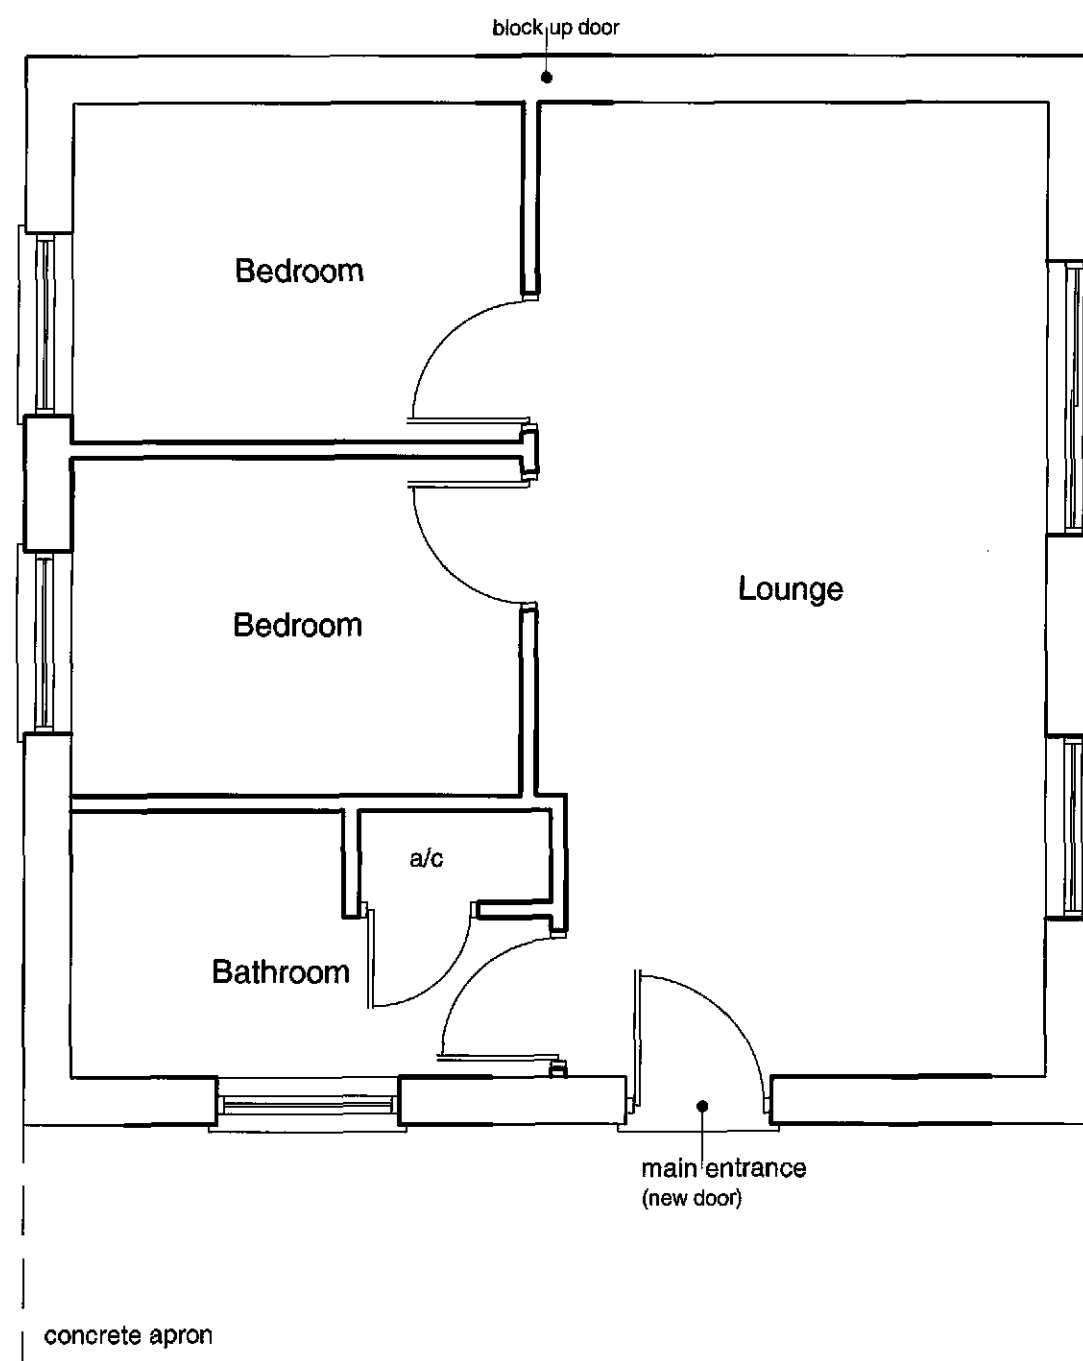

Floor Plan

1:50 scale

SHDC  
Planning & Development  
19 NOV 2009  
Ref: 0905-09

| Rev | Description | Date |
|-----|-------------|------|
|     |             |      |


**Tulip Design**  
Architectural & Building Design Services

6 Tulp Fields, Whaplode, Spalding, Lincs. PE12 6US  
Tel: 07500 966039  
Email: tulip.design@btinternet.com

Client: **Mr & Mrs S. Foster** Scale: 1:50 & 1:100


Project: Proposed Garage Conversion at Jersey Cottage, Roman Bank, Moulton Seas End, Lincolnshire. PE12 6LG Date: Nov 2009  
Drawing No. 09/015/03

Title: Planning Drawing 1/2 Drawn: MD

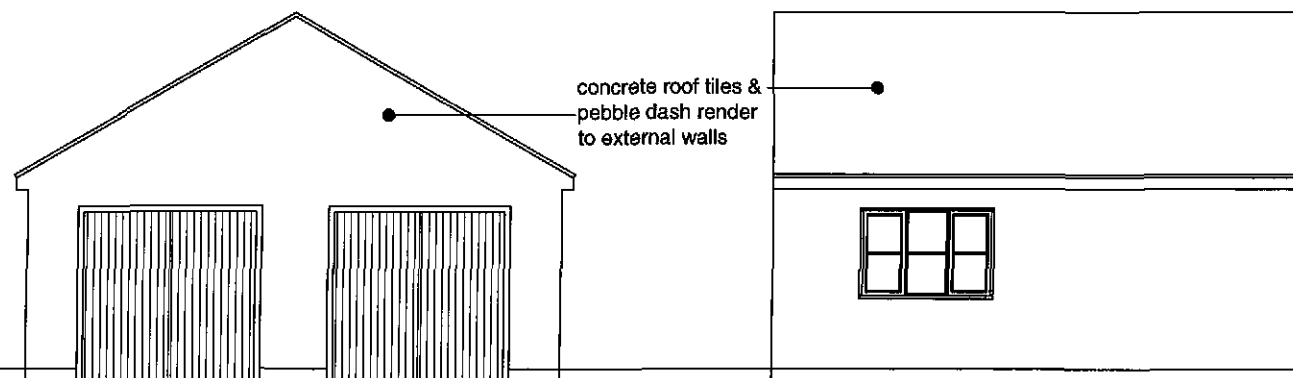


North Elevation - from Roman Bank


East Elevation

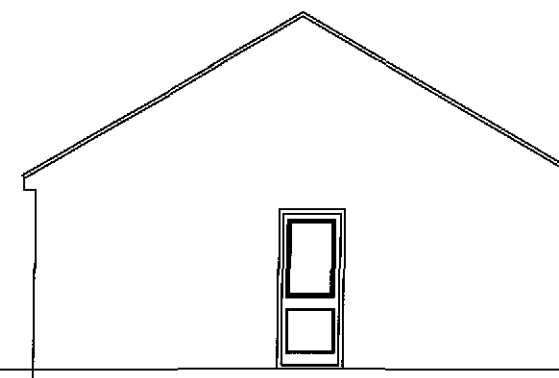

South Elevation

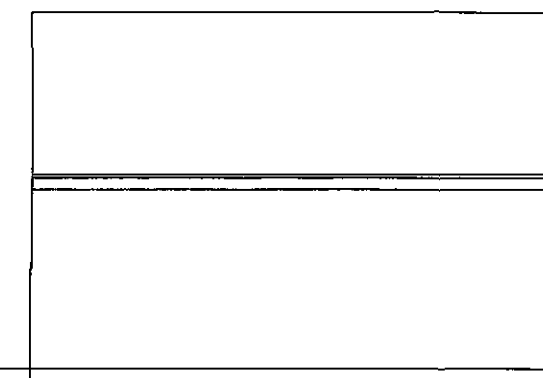


West Elevation

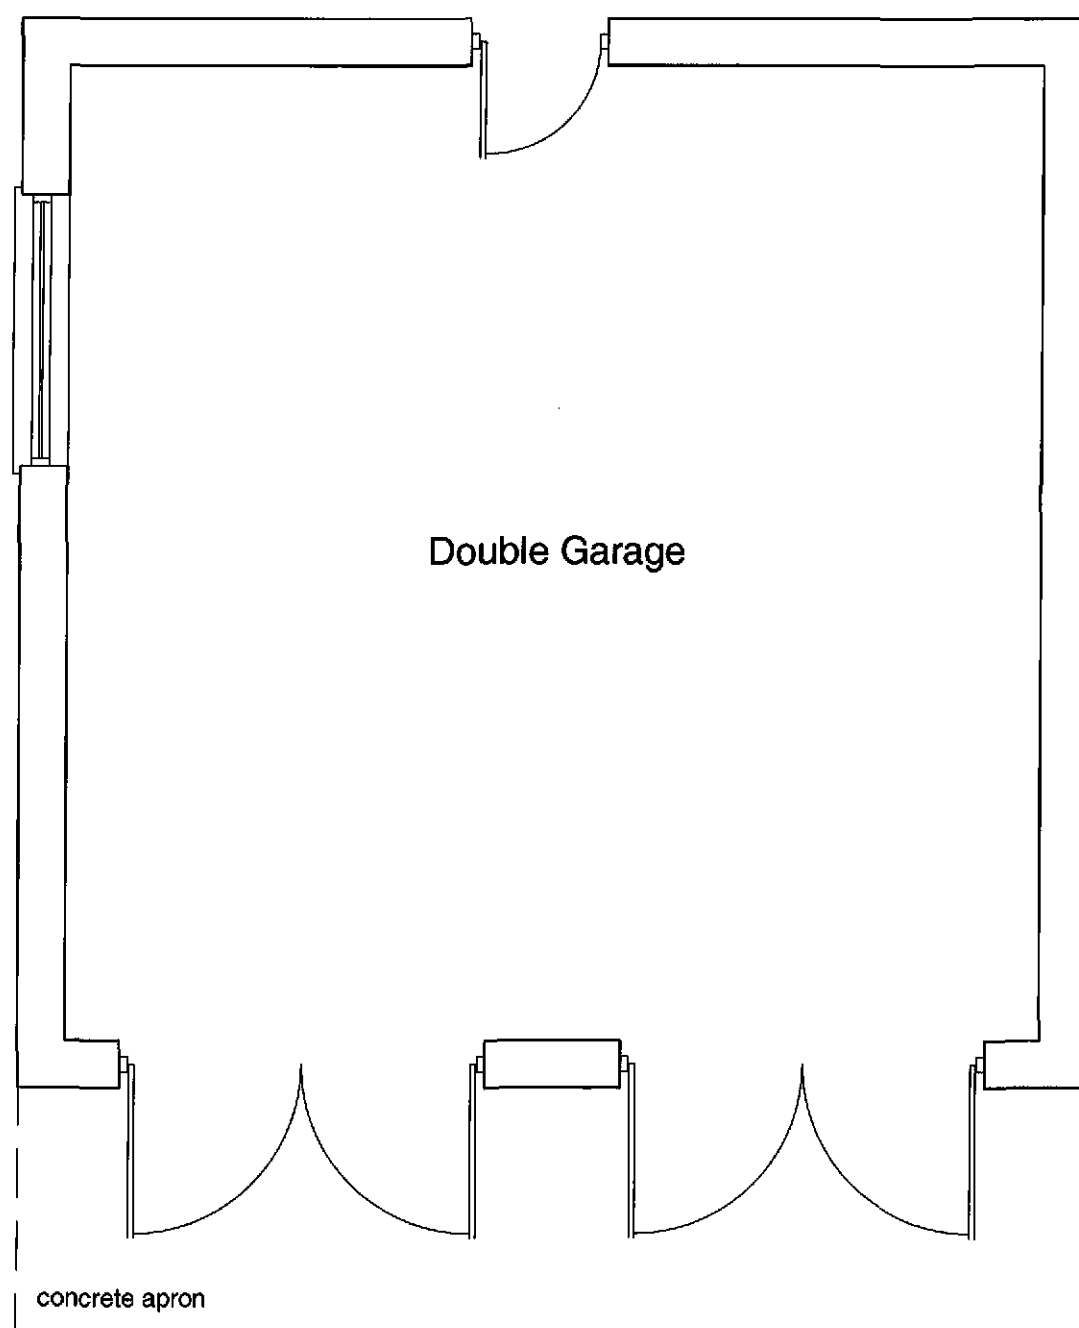

Existing Floor Plan

1:50 scale

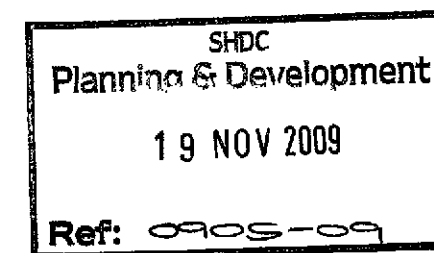

| Rev | Description | Date |
|-----|-------------|------|
|     |             |      |





## Tulip Design

Architectural & Building Design Services

6 Tulip Fields, Whaplode, Spalding, Lincs. PE12 6US  
Tel: 07500 966039  
Email: tulip.design@btinternet.com



|          |   |              |              |
|----------|---|--------------|--------------|
| Client:  | Mr & Mrs S. Foster                                                                                 | Scale:       | 1:50 & 1:100 |
| Project: | Proposed Garage Conversion at Jersey Cottage, Roman Bank, Moulton Seas End, Lincolnshire. PE12 6LG | Date:        | Nov 2009     |
| Title:   | Existing Garage Details                                                                            | Drawing No.: | 09/015/01    |
|          |   | Drawn:       | MD           |

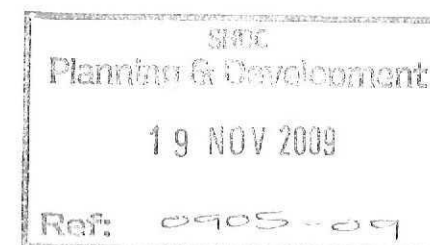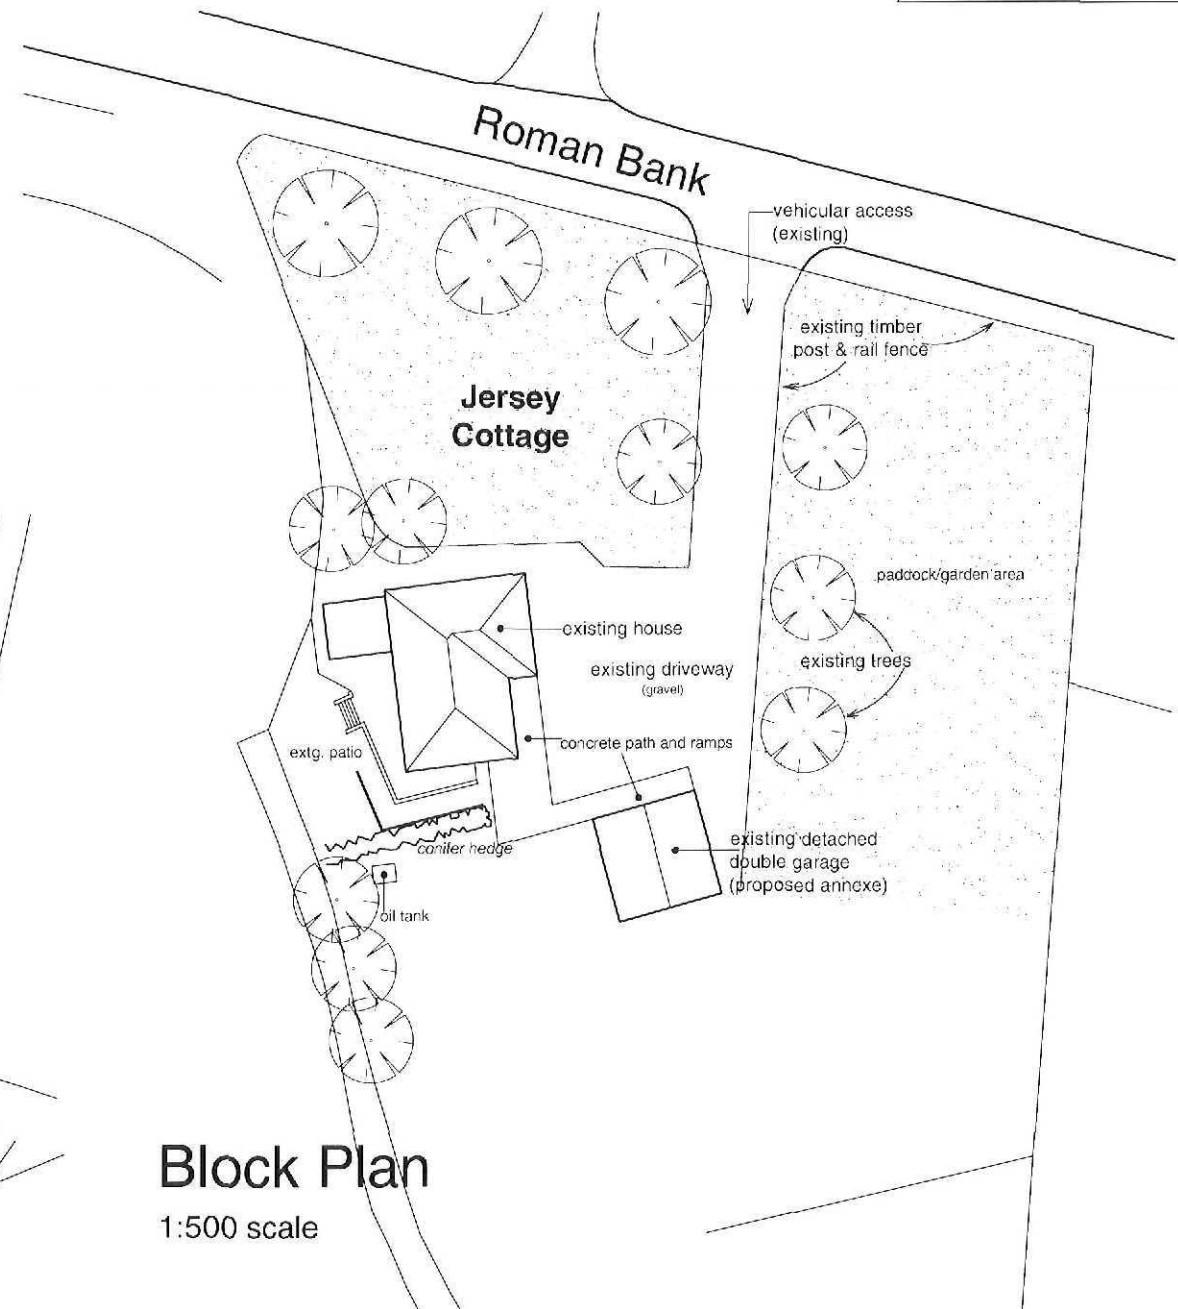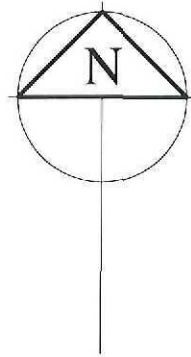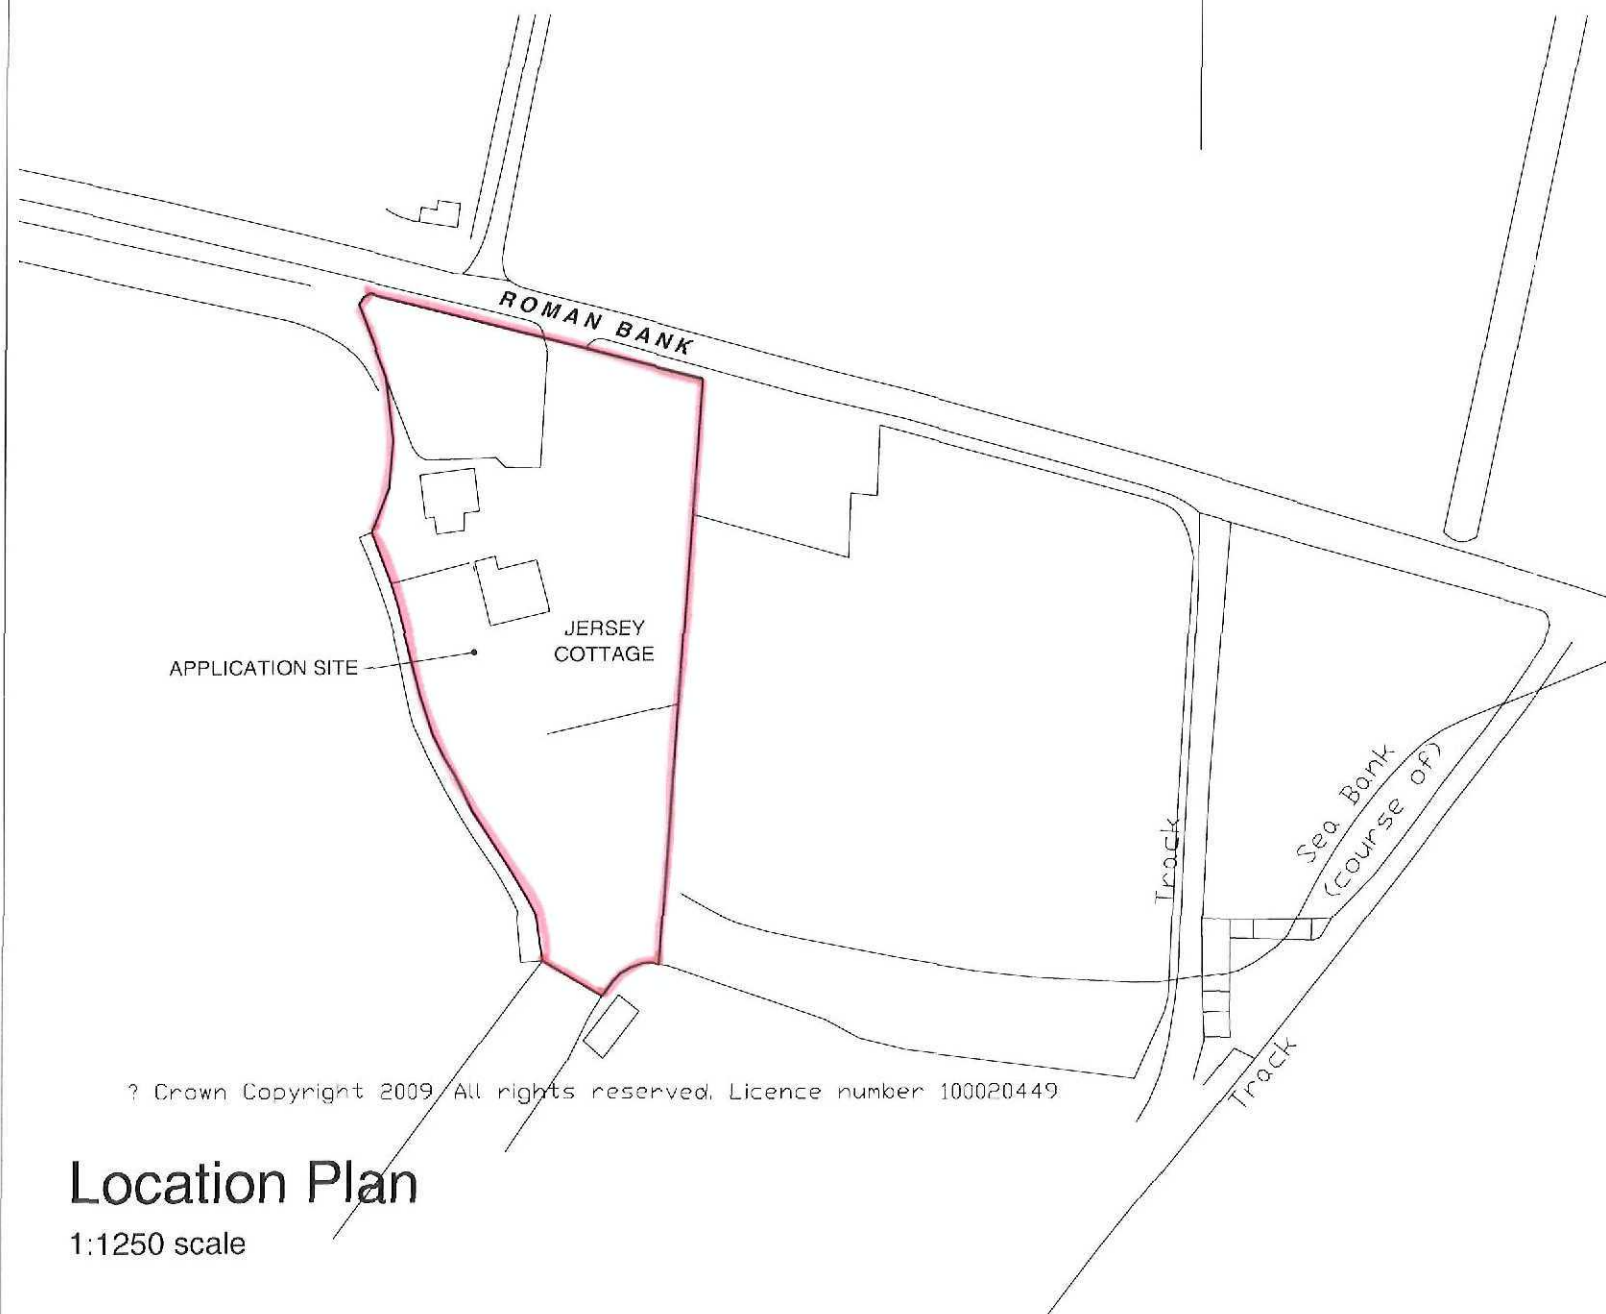

| Rev | Description | Date |
|-----|-------------|------|
|     |             |      |

**Tulip Design**  
Architectural & Building Design Services



6 Tulip Fields, Whaplode, Spalding, Lincs. PE12 6US  
Tel: 07500 966039  
Email: tulip.design@btinternet.com

|          |   |              |              |
|----------|---|--------------|--------------|
| Client:  | Mr & Mrs S. Foster                                                                                 | Scale:       | 1:50 & 1:100 |
| Project: | Proposed Garage Conversion at Jersey Cottage, Roman Bank, Moulton Seas End, Lincolnshire. PE12 6LG | Date:        | Nov 2009     |
|          |   | Drawing No.: | 09/015/02    |
| Title:   | Planning Drawing 2/2                                                                               | Drawn:       | MD           |