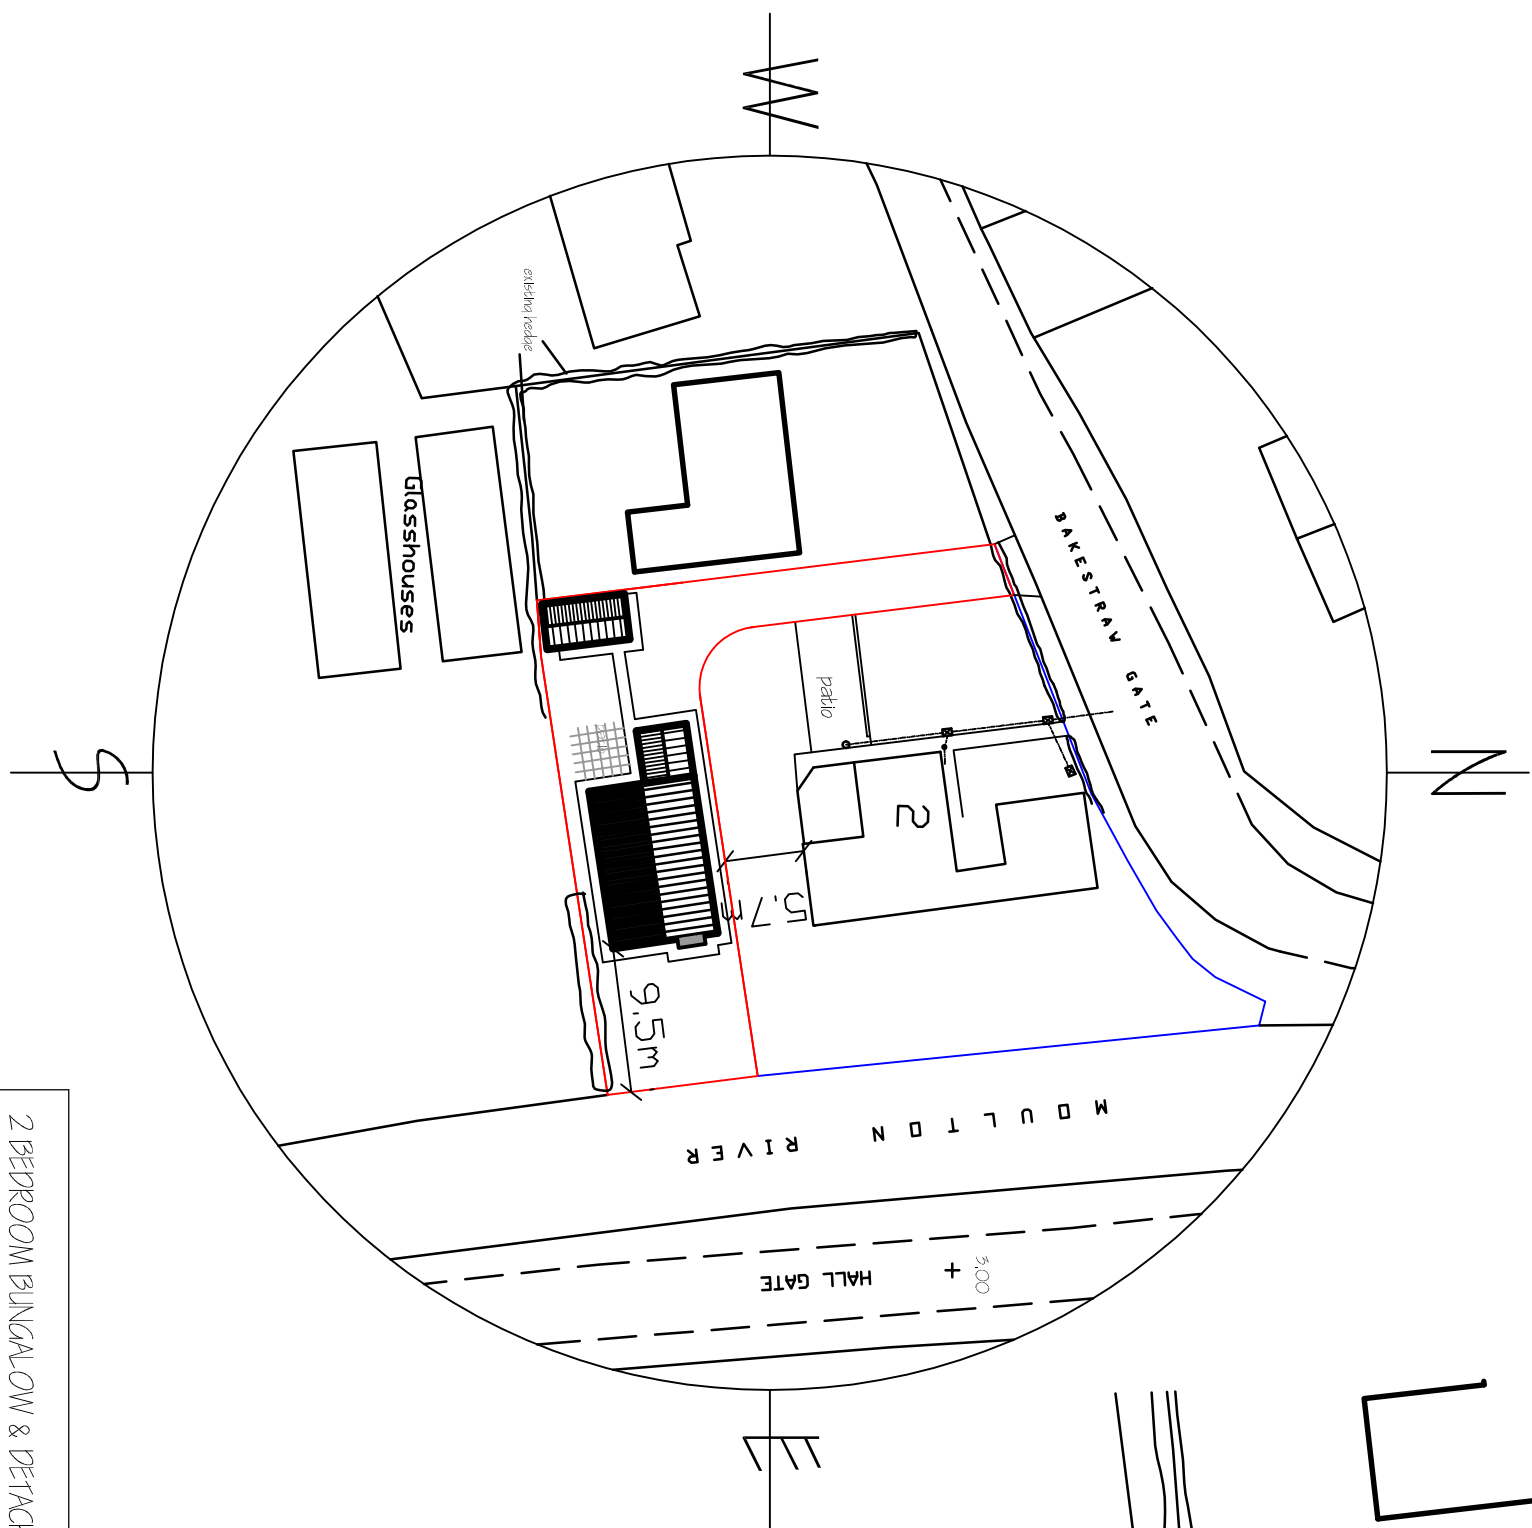
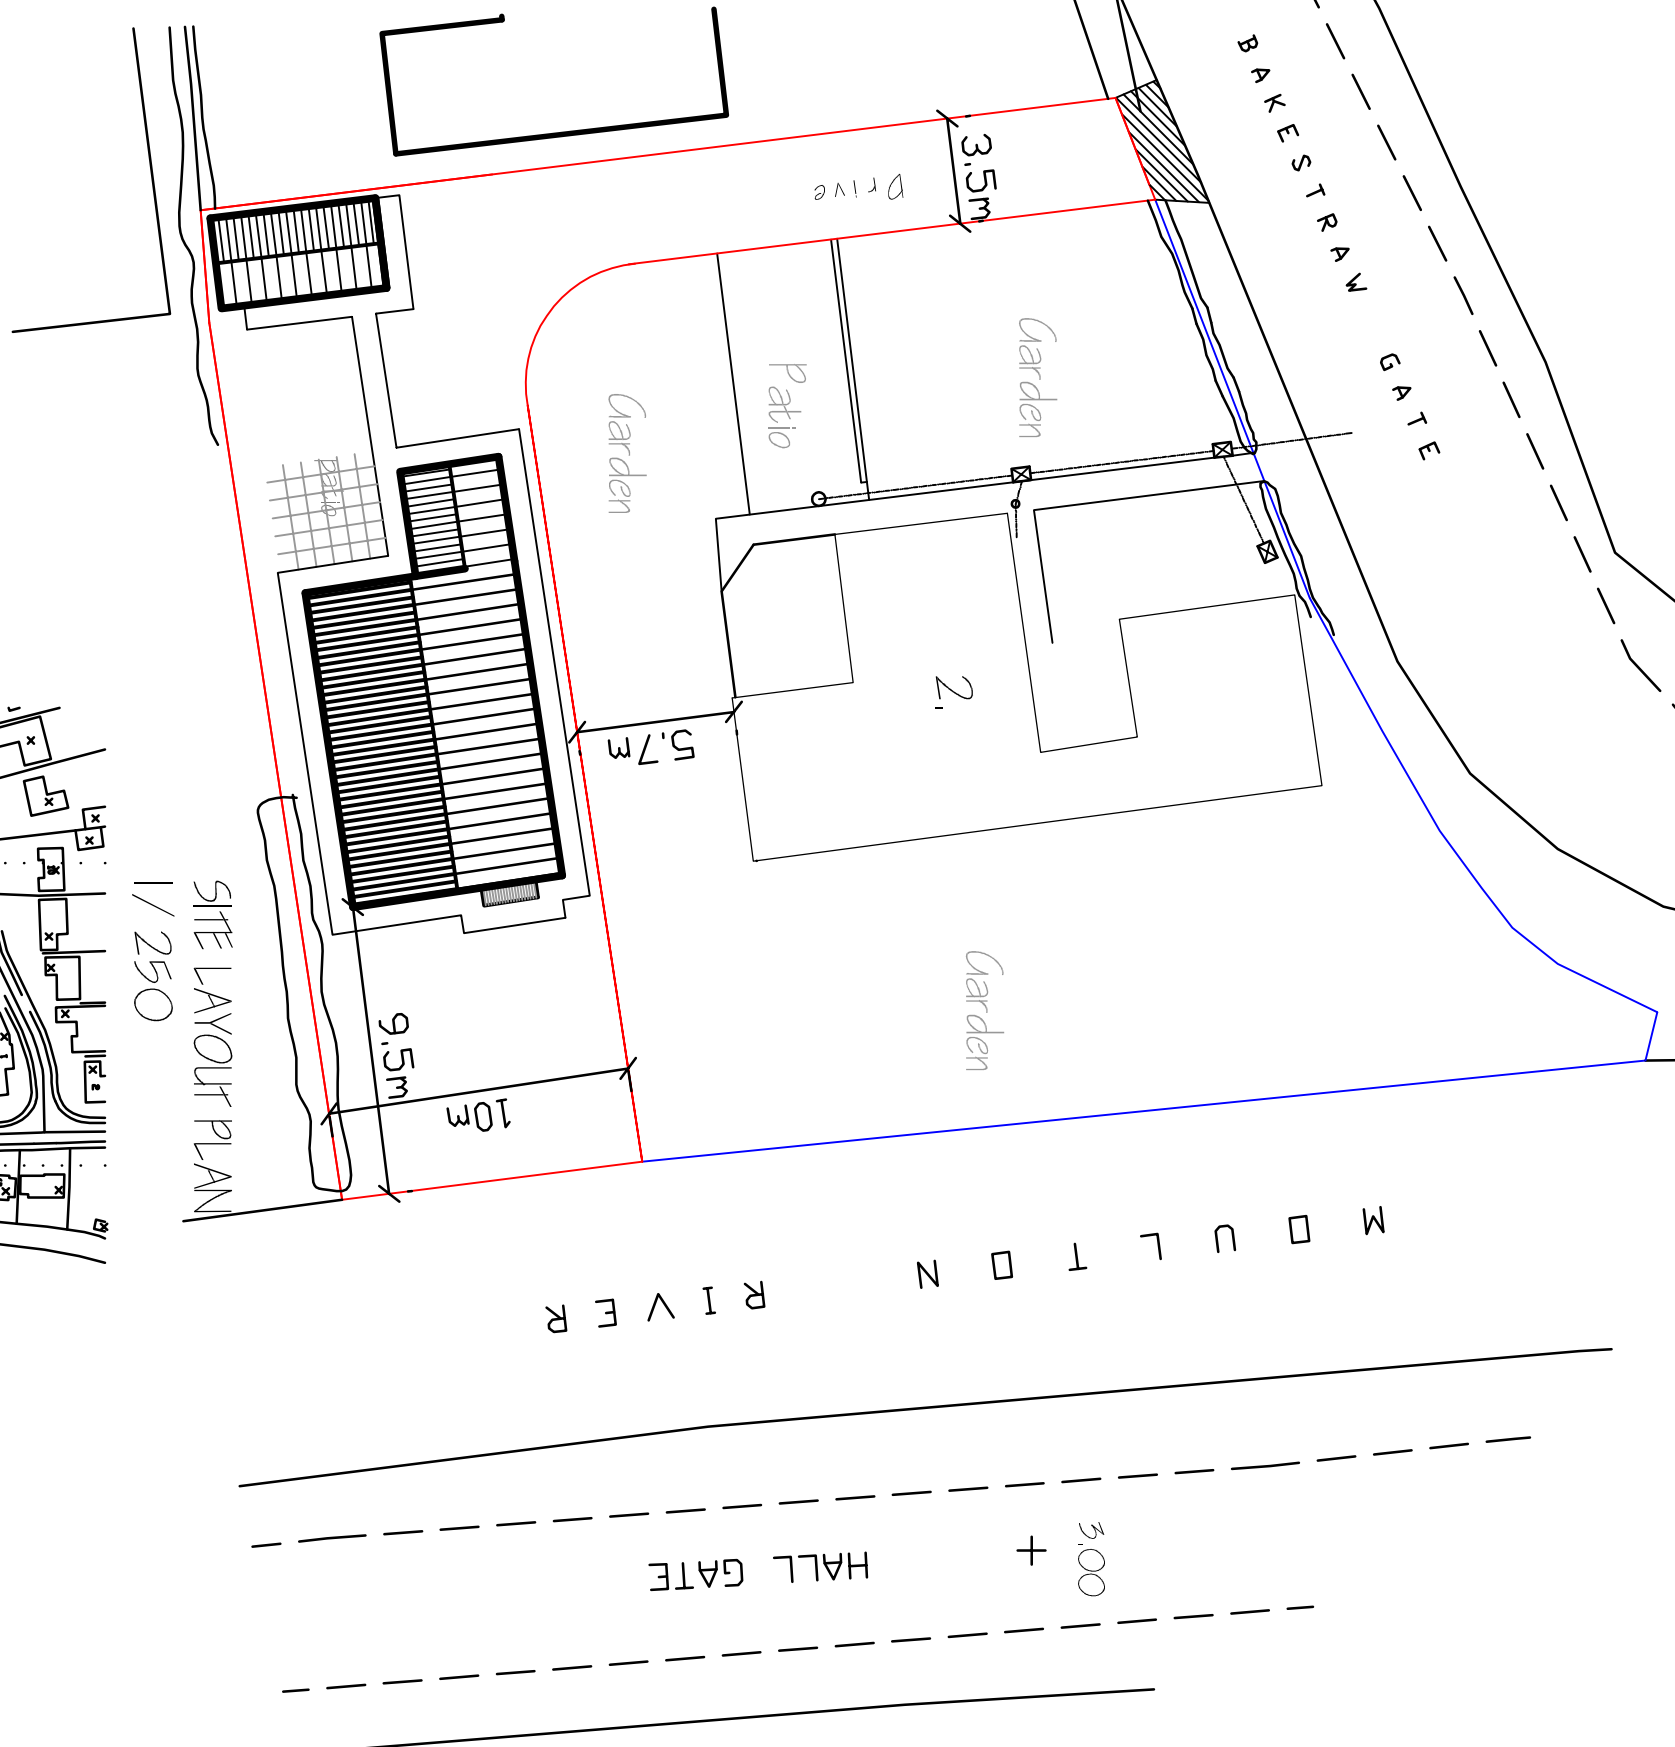
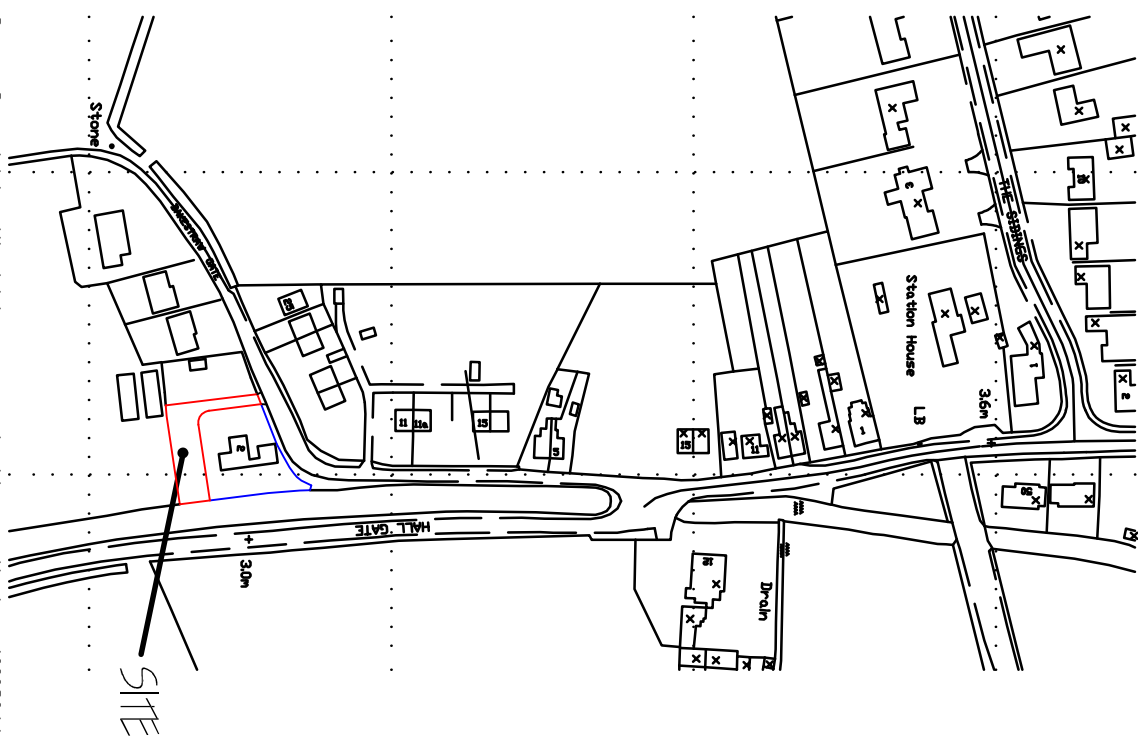


SITE PLAN
1/500

2 BEDROOM BUNGALOW & DETACHED GARAGE
SHOWN IS INDICATIVE ONLY

SITE LAYOUT PLAN
1/250LOCATION PLAN
1/2500

Crown Copyright. All rights reserved. Licence Number 100020449

[illegible]

G. R. MERCHANT
I. ENG AMICE FWO

**ARCHITECTURAL, STRUCTURAL
AND LAND DRAINAGE
CONSULTANTS**

**E-Mail: G. R. Merchant @ Merchant. F9
Co. UK**

RESIDENTIAL DEVELOPMENT,
OFF BAKESTRAW GATE..
MOLLTON,
SPALDING, LINC'S, PE12 6QQ

MR. & MRS. R. V. TUDOR

Drawing
SINGLE STOREY DWELLING,
LOCATION & SITE LAYOUT PLANS

Job Ref.	Drawing No
2851-15.	01

SEPT' 2015.	CRM
-------------	-----

AS INDICATED

DO NOT SCALE FROM THIS DRAWING

[illegible]