

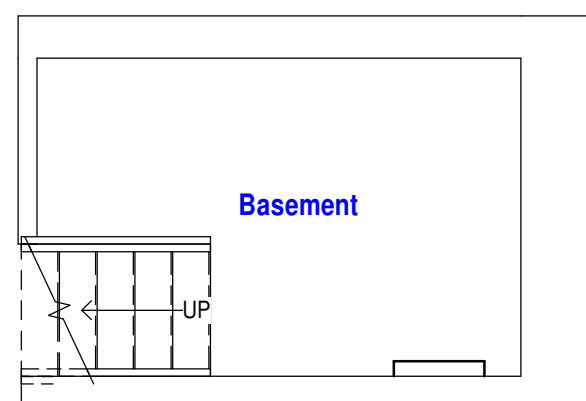


Existing Ground Floor Plan (House)
1:50


Existing Ground Floor Plan (Outbuildings)

 

Existing Basement Floor Plan
1:50

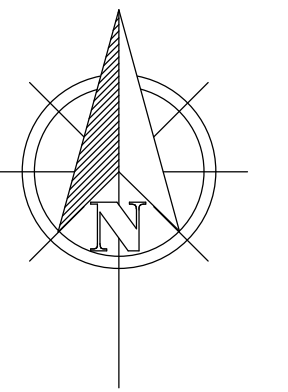

VISUAL SCALE 1:50 @ A1

 

VISUAL SCALE 1:100 @ A1

[illegible]

AUSTIN JOHN
ARCHITECTURAL

RUALEN, MILL GREEN ROAD,
PINCHBECK, SPALDING PE11 3PU
07939000388

PROJECT

Proposed Single Storey Rear Extension

CLIENT

Ms Lal
Boyfield,
9 High Street,
Moulton
PE12 6QB

DRAWING

Existing Ground Floor Plan (House)
Existing Ground Floor Plan (Outbuildings)
Existing Basement Floor Plan

DRAWING NUMBER: AJA/1416/26/00	DATE: 06/07/2026
DRAWN BY: HA	SCALE (@ A1): 1 : 50

COPIES OF THESE DRAWINGS MUST NOT BE TAKEN, TRACED OR ALTERED FOR ANY PURPOSE OTHER THAN THAT FOR WHICH THEY ARE ISSUED WITHOUT WRITTEN PERMISSION OF JUSTIN AUSTIN LTD. THESE DRAWINGS ARE ISSUED ONLY FOR THE PURPOSE OF OBTAINING PLANNING OR BUILDING REGULATIONS APPROVAL AND DO NOT CONSTITUTE A FULL SPECIFICATION FOR THE PROPOSED WORKS AND MUST NOT BE USED FOR ANY OTHER PURPOSE.

THE PROPOSED WORK WILL NOT BE SUPERVISED OR INSPECTED BY JUSTIN AUSTIN LTD. UNLESS AGREED SEPARATELY IN WRITING.

BUILDER/CONTRACTORS RESPONSIBILITY TO CONTROL WORKING MATERIALS AND TO MAINTAIN ACCESS TO THE BUILDING IS NOT A REQUIREMENT OF THE BUILDING REGULATIONS. IT IS REASONABLE TO SHOW ALL THE RELEVANT MATTERS TO THE DRAWINGS, THE FACT THAT MATTERS ARE NOT CONTAINED THEREIN DOES NOT IMPLY THAT THEY ARE NOT THERE OR THAT THEY ARE NOT IN COMPLIANCE IN CARRYING OUT THE WORK. ALL WORKS AND MATERIALS TO BE FITTED AND INSTALLED MUST BE IDENTIFIED AND THE BUILDING REGULATIONS AND CURRENT UK TECHNICAL REGULATIONS MUST BE COMPLIED WITH.

MEASUREMENTS ON THIS DRAWING ARE NOT TO BE SCALED FOR CONSTRUCTION REQUIREMENTS. DIMENSIONS MUST BE OBTAINED FROM THE DRAWING. DIMENSIONS MUST NOT BE CHECKED BY THE BUILDER/CONTRACTOR PRIOR TO THE COMMENCEMENT OF WORK AND ANY DISCREPANCIES MUST BE REPORTED TO JUSTIN AUSTIN LTD. IMMEDIATELY.

THE OUTSIDE/END OF OF WORK IS/ARE NOT FINISHED PLASTER. IT IS RECOMMENDED THAT A SITE VISIT TO THE WORK BE MADE TO CHECK THE FINISHES. THE FINISHES MUST BE AGREED WITH JUSTIN AUSTIN LTD. BEFORE THE APPOINTMENT BE SET/ESTABLISHED BY THE BUILDER/CONTRACTOR PRIOR TO COMMENCEMENT OF WORK. COPIES OF THIS DRAWING MUST NOT BE TAKEN, TRACED OR ALTERED FOR ANY PURPOSE OTHER THAN THAT FOR WHICH THEY ARE ISSUED WITHOUT WRITTEN PERMISSION OF JUSTIN AUSTIN LTD.

THE CLIENT DOES NOT SHARE ANY CONFIDENTIAL INFORMATION WITH OTHER PARTIES WITHOUT YOUR CONSENT. FOR A COPY OF OUR PRIVACY POLICY PLEASE CONTACT info@justinaustin.co.uk

HEALTH & SAFETY

The client is to ensure that the appointed contractor is familiar with and complies with Health & Safety for Building