


VISUAL SCALE 1:50 @ A1

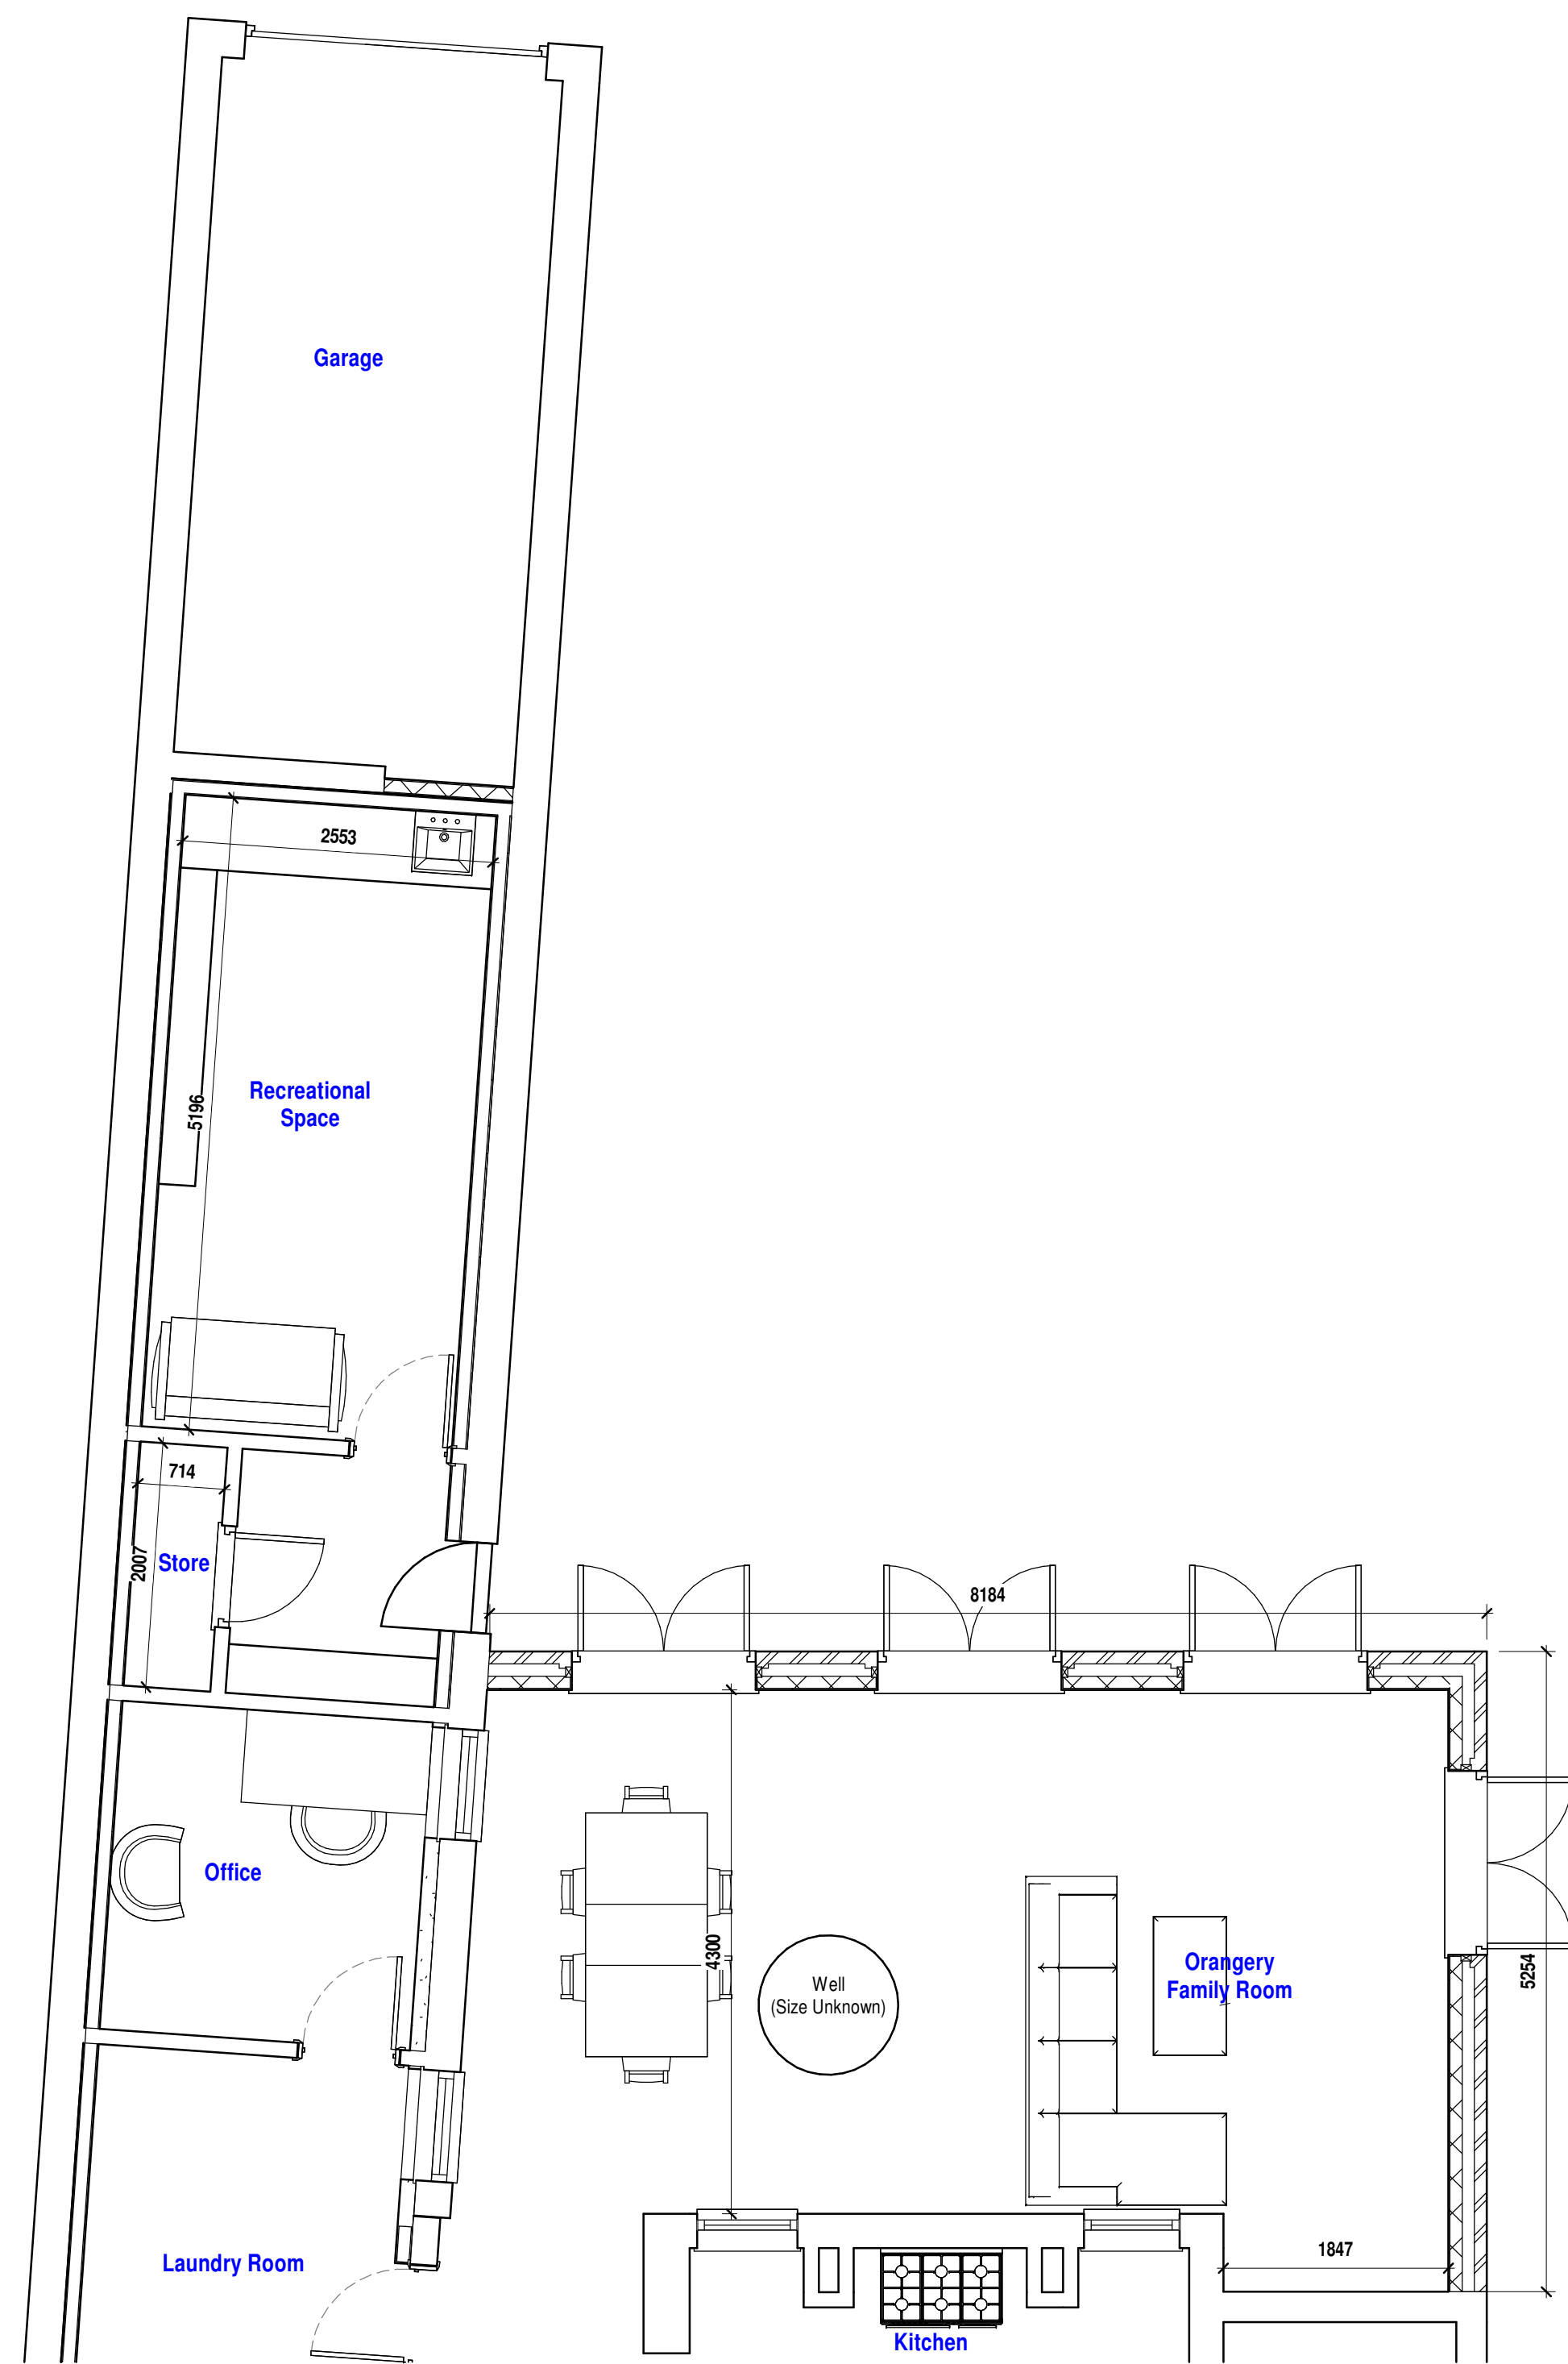

VISUAL SCALE 1:100 @ A1

[illegible]

AUSTIN JOHN  
ARCHITECTURAL

RUALEN, MILL GREEN ROAD,  
PINCHBECK, SPALDING PE11 3PU  
07939000388

PROJECT

### Proposed Single Storey Rear Extension

CLIENT

Ms Lal  
Boyfield,  
9 High Street,  
Moulton  
PE12 6QB

DRAWING

Proposed Ground Floor Plan (House)  
Proposed Ground Floor Plan (Outbuildings)  
Proposed Basement Floor Plan

DRAWING NUMBER:  
AJA/1416/26/03-ext

DRAWN  
HA

DATE:  
06/07/2026


SCALE (@ A1):  
1 : 50

[illegible]

**HEALTH & SAFETY**  
The client is to ensure that the appointed contractor is familiar with and complies with Health & Safety for Building Sites and Work Places.

Proposed Ground Floor Plan (House)  
1:50

Proposed Ground Floor Plan (Outbuildings)  
1:50

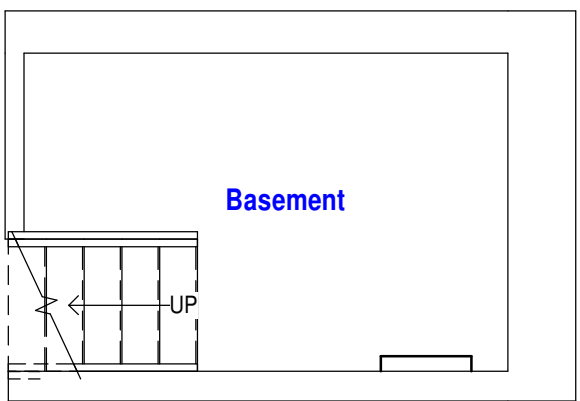

Proposed Basement Floor Plan  
1 : 50