






Ordnance Survey, (c) Crown Copyright 2026. All rights reserved. Licence number 100022432

Site Plan
1:1250

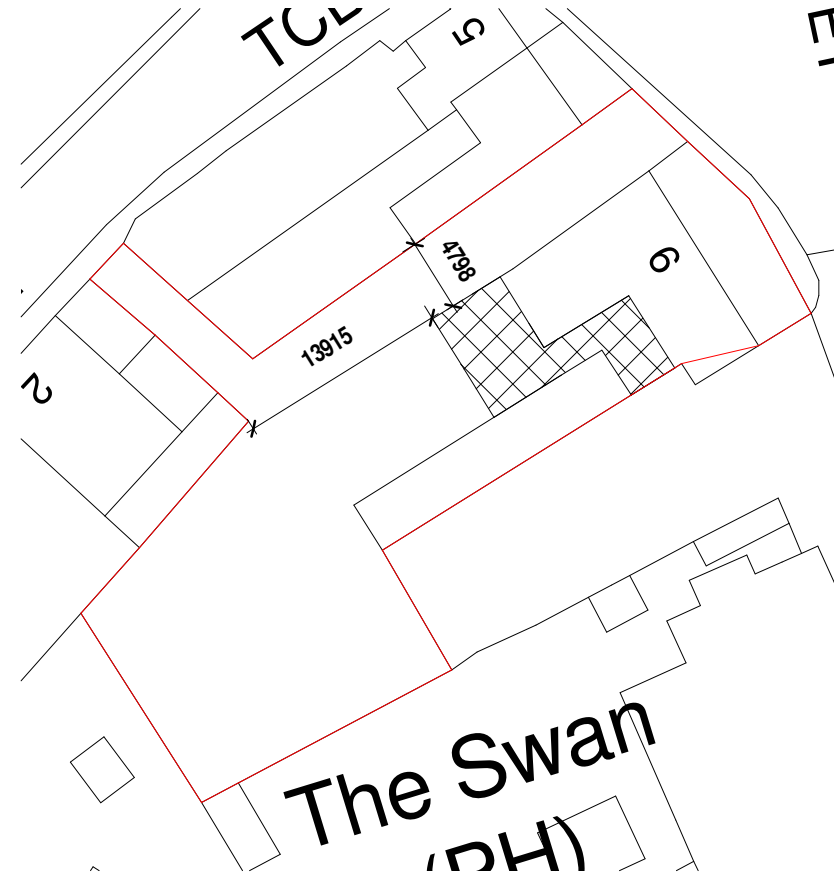

Block Plan
1:500

 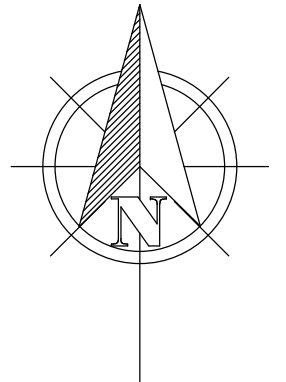

VISUAL SCALE 1:500 @ A3



VISUAL SCALE 1:1250 @ A3

AUSTIN JOHN
ARCHITECTURAL

RUALEN, MILL GREEN ROAD,
PINCHBECK, SPALDING
PE11 3PU

07939 000388
www.austinjohninteriors.co.uk
info@austinjohnltd.co.uk

PROJECT
Proposed Single Storey Rear
Extension

SHEET
Block Plan
Site Plan

CLIENT
Ms Lal
Boyfield, 9 High Street,
Moulton PE12 6QB

Date
16/09/2026
Drawn by
HA

DRAWING NUMBER
AJA/1416/26/06-ext

Scale (@A3)
AS SHOWN