




1. PROPOSED REAR ELEVATION



2. PROPOSED SIDE ELEVATION

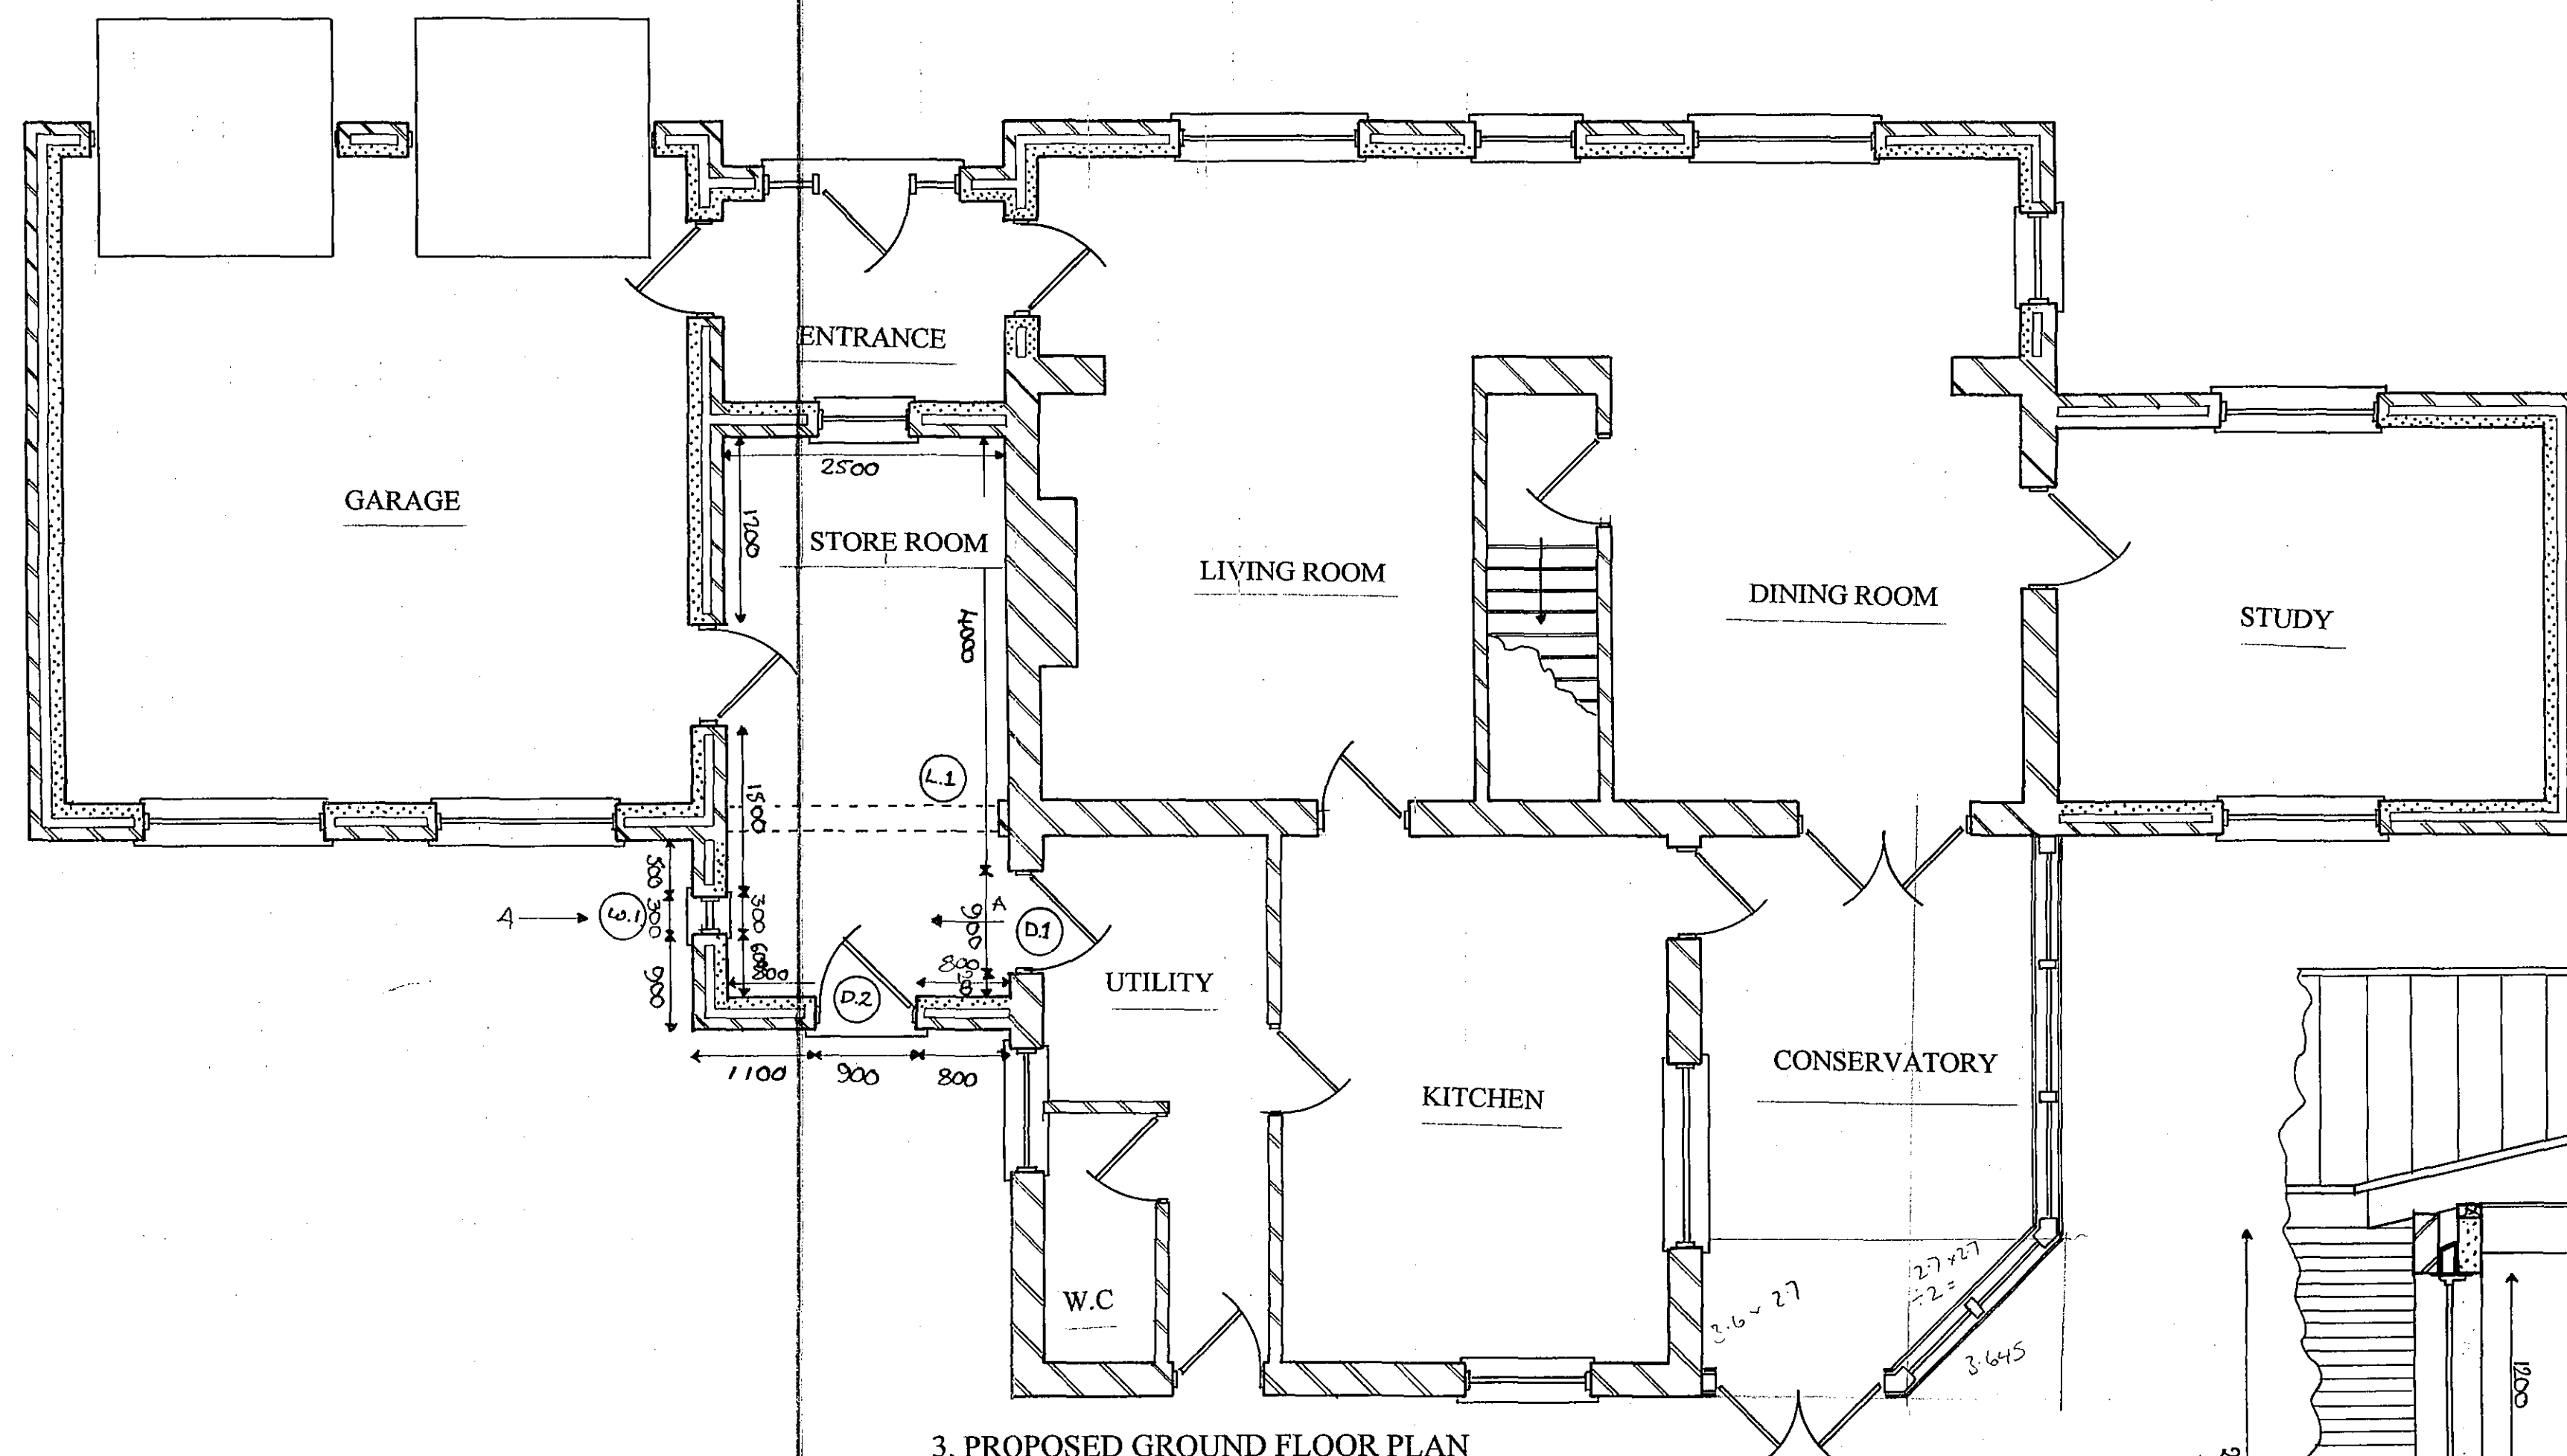

3. PROPOSED GROUND FLOOR PLAN

DOOR SCHEDULE


Door 1. 908mm x 1981mm
Exterior upvc solid door, with
High security rating
Door 2. 838mm x 1981mm
Internal timber solid door.

WINDOW SCHEDULE

White upvc double glazed 'e' glass
Windows with trickle vents.
Window 1. 300mm x 1050mm

LINTEL SCHEDULE

Catnic cougar standard open back
Steel lintels with polythene cavity
Tray over.
Door 1. 1200mm CN100
Door 2. 1200mm CG90/100
Window 1. 750mm CG90/100
Lintel 1. 2700mm CN8C

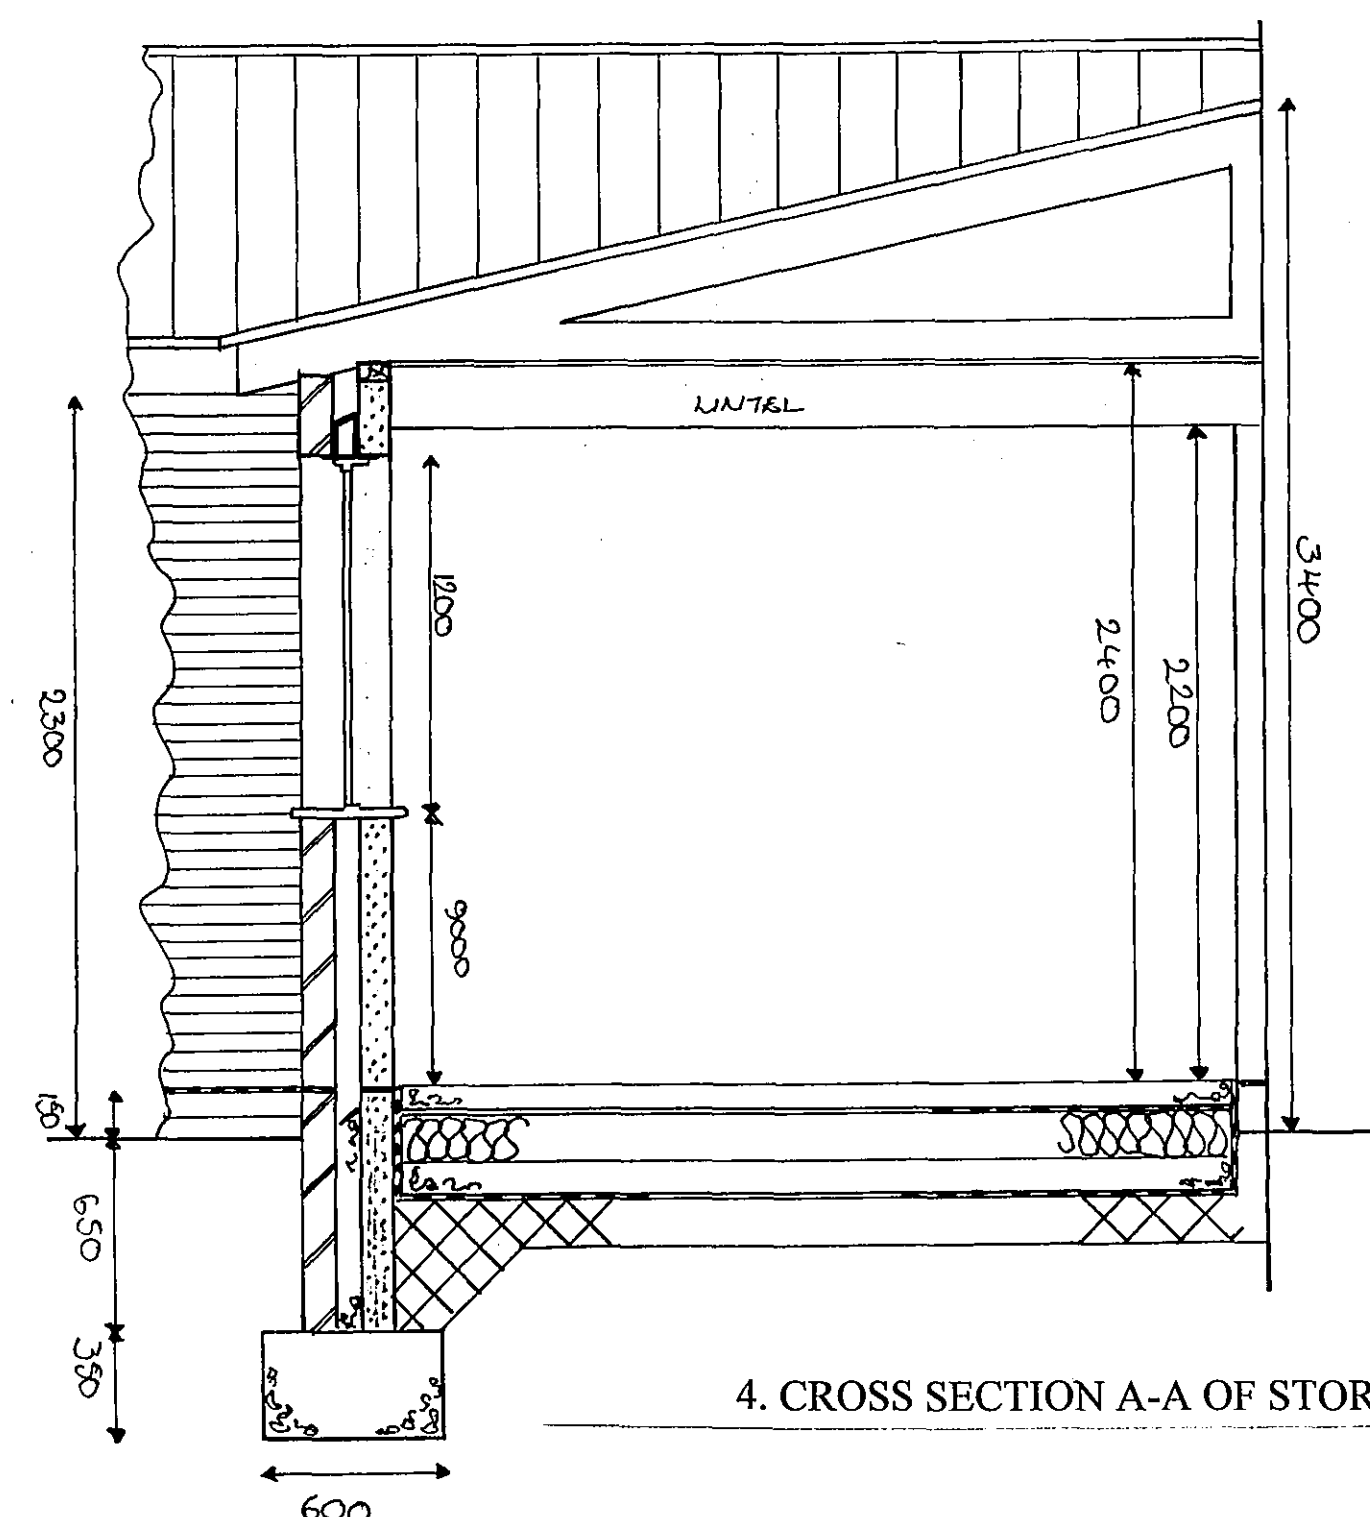

4. CROSS SECTION A-A OF STORE ROOM

APPLICATION FOR FULL PLANS APPROVAL

Although every effort has been taken to ensure the scale and measurement of these drawings is correct it is advised to check all details on site before any work is carried out.

- | | |
|-------------------------------|-------------|
| 1. PROPOSED REAR ELEVATION | SCALE 1:100 |
| 2. PROPOSED SIDE ELEVATION | SCALE 1:100 |
| 3. PROPOSED GROUND FLOOR PLAN | SCALE 1:100 |
| 4. CROSS SECTION OF STOREROOM | SCALE 1:100 |

DATE 14:08:2008

PAGE 2.
PROPOSED
EXTENSION
DRAWINGS

CLIENT:-
MR & MRS TUDOR
POETS CORNER
BAKESTRAW GATE
MOULTON
PE12 6QQ
01406 371 405

PORDRIC J CLAY
ARCHITECTURAL DESIGN
55 WILLESBY ROAD, SPALDING
LINCOLNSHIRE. PE11 2AX
01775 762 918, 07950 120 023

