





1. EXISTING FRONT ELEVATION




2. EXISTING SIDE ELEVATION

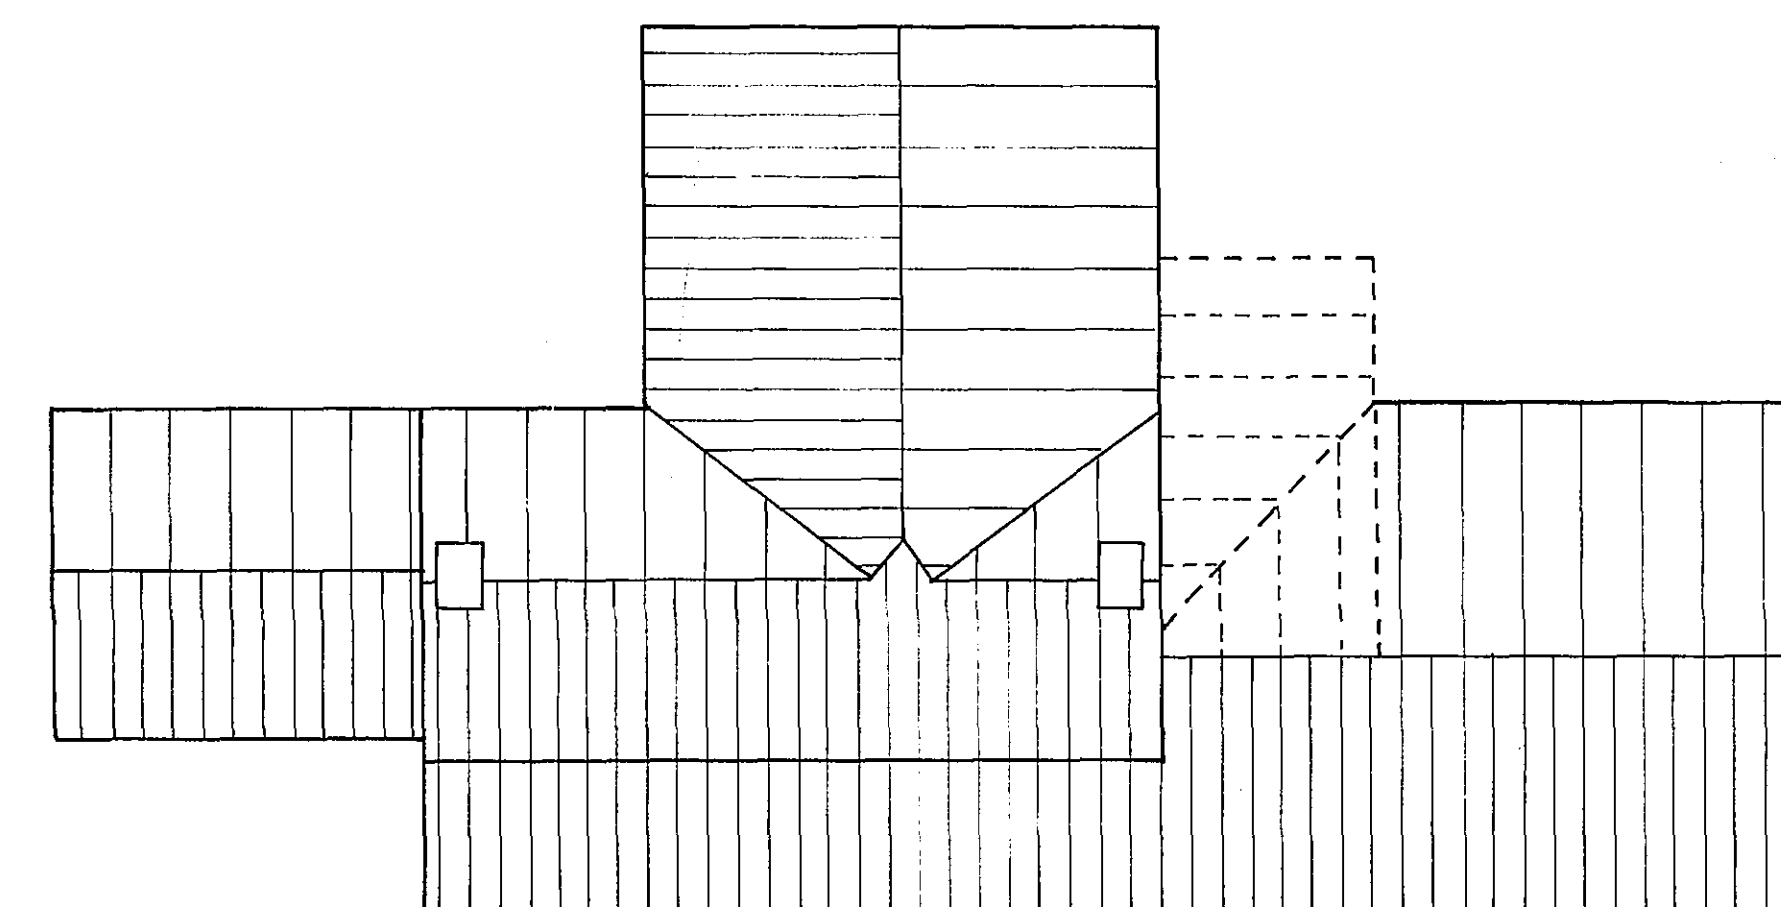


8. ROOF PLAN

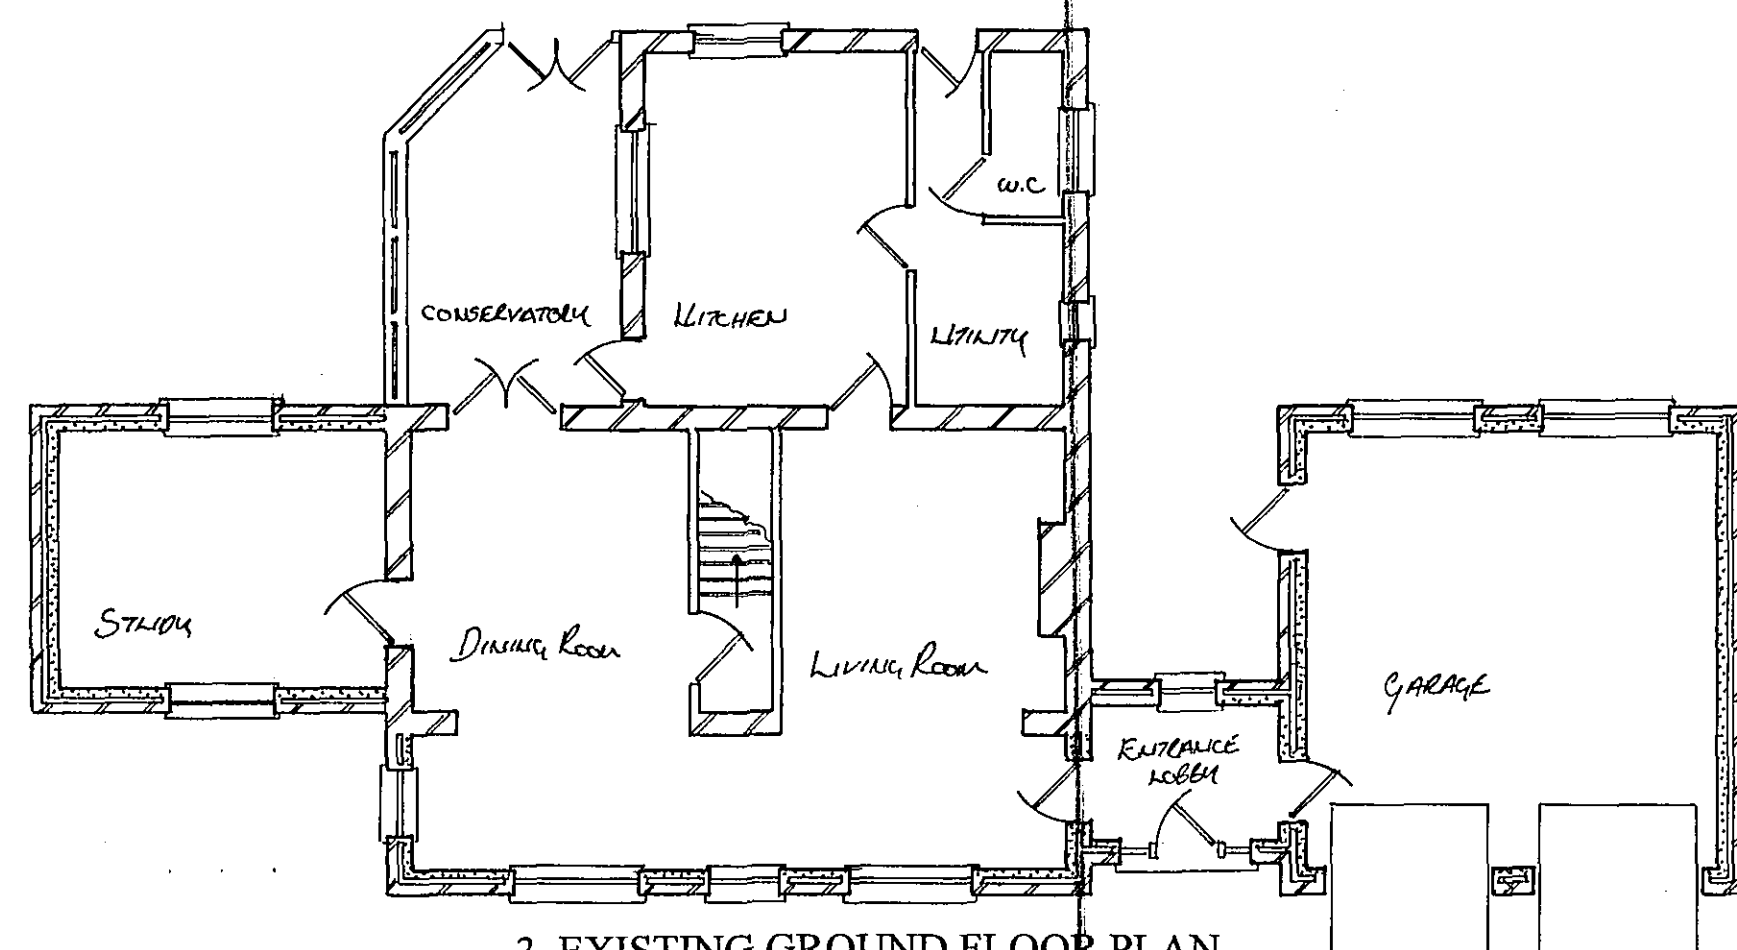

3. EXISTING GROUND FLOOR PLAN

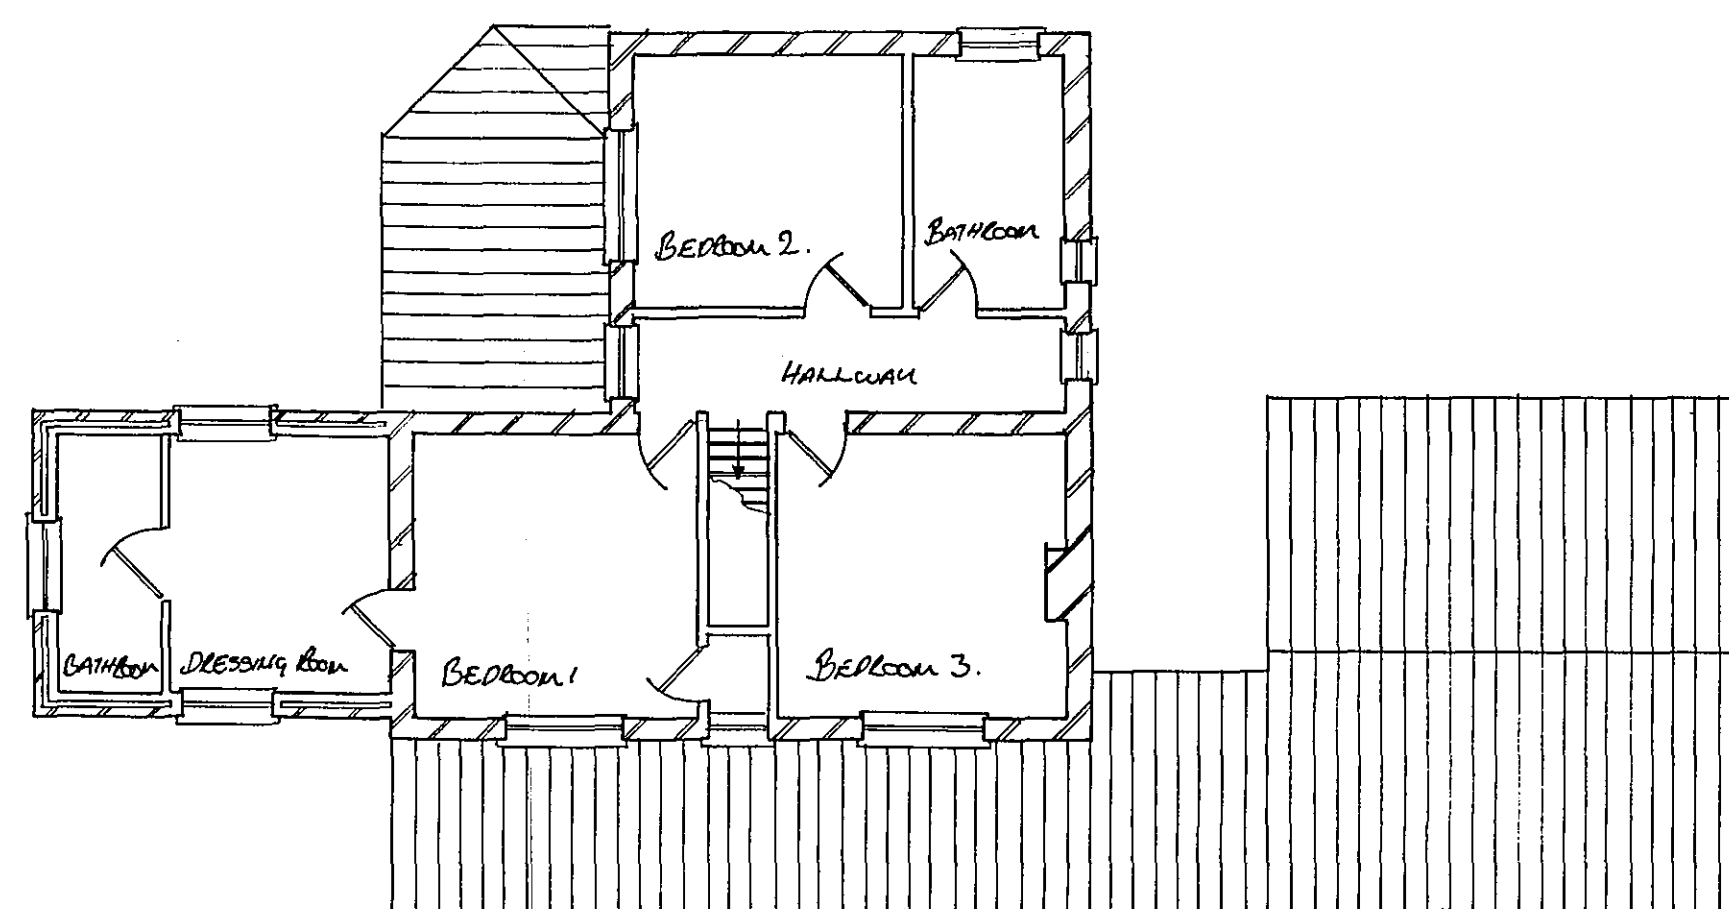


4. EXISTING FIRST FLOOR PLAN

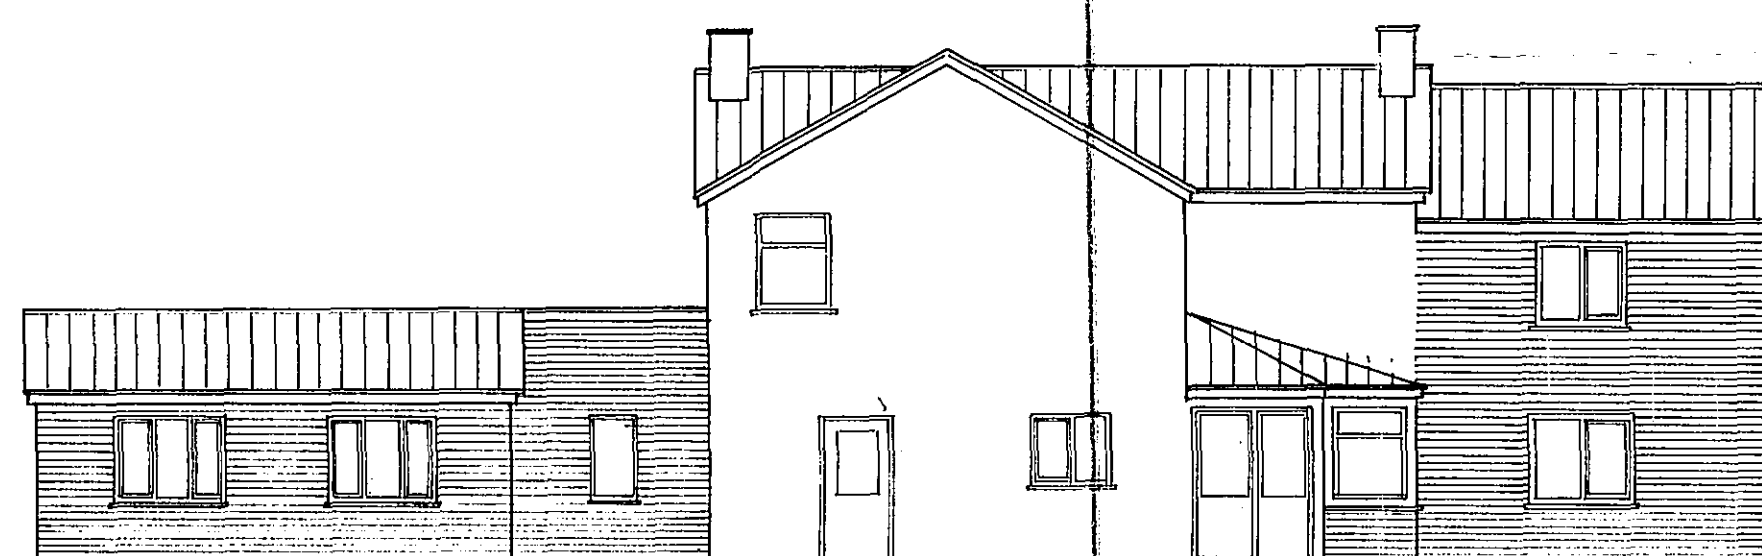

5. EXISTING REAR ELEVATION



6. EXISTING SIDE ELEVATION

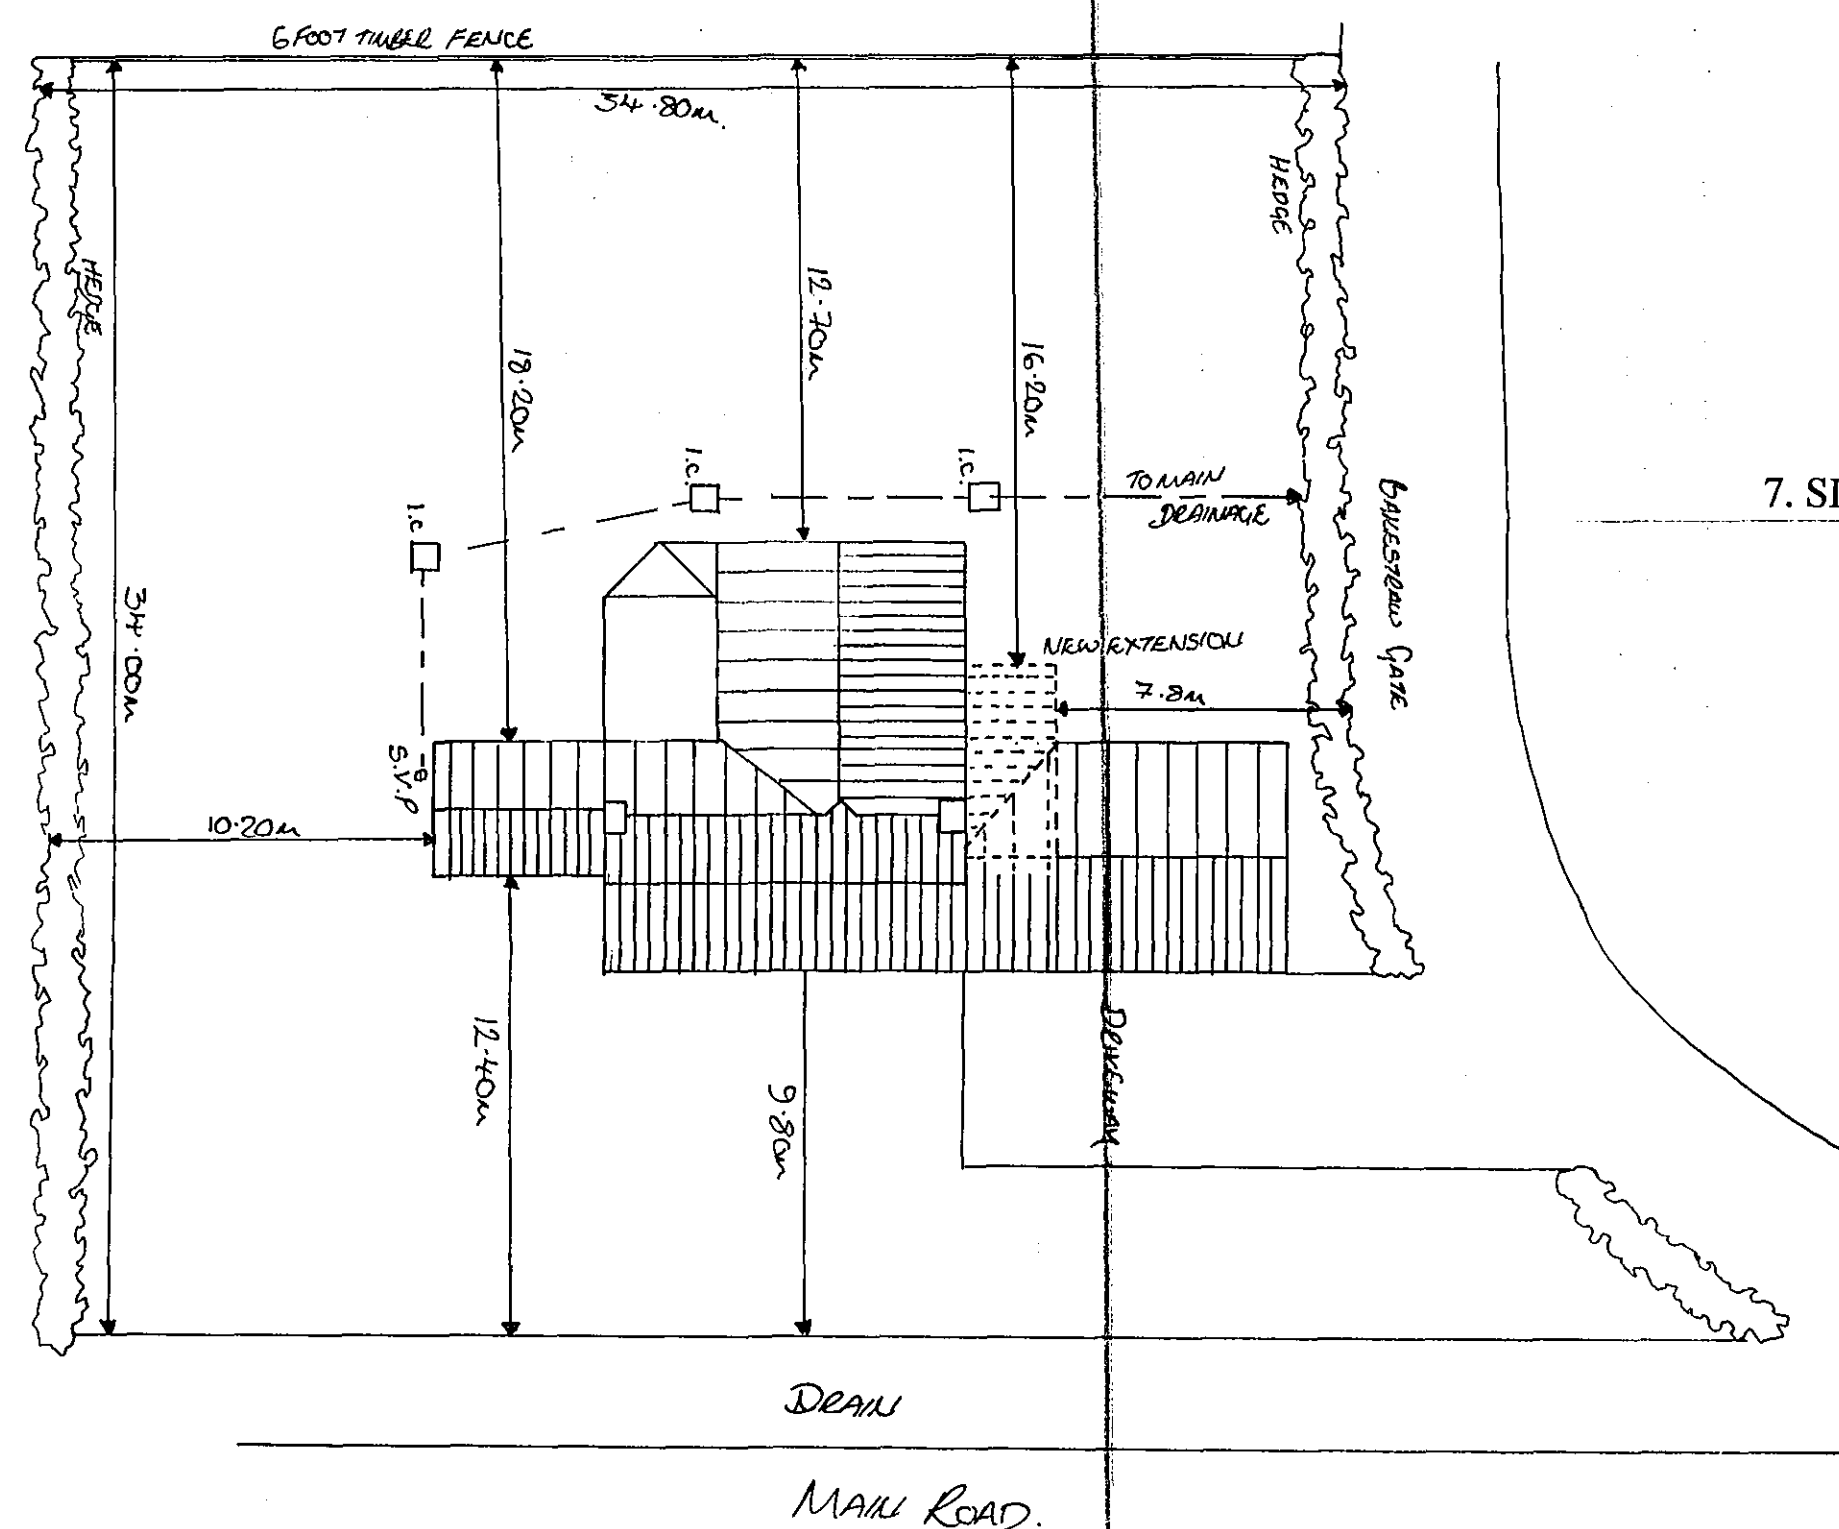

7. SITE PLAN

BRIEF

To erect a single storey brick and block Cavity constructed store room, at the rear Of the property, sited between garage and Utility room with a new door into utility room for access from Garage. High security non glazed upvc door from rear garden to access store room. Small non opening window to side to allow Light into store. Roof to be interlocking concrete tiles to Match existing.

CONSTRUCTION OF EXISTING DWELLING

Two storey part of dwelling being brick Construction with slate roof, walls pebble Dash rendered. Extension to left of property being brick And block cavity wall with concrete Interlocking roof tiles. Garage and single storey being brick and Block cavity wall with concrete interlocking Roof tiles.

APPLICATION FOR FULL PLANS APPROVAL

Although every effort has been taken to ensure the scale and measurement of these drawings is correct it is advised to check all details on site before any work is carried out.

1. EXISTING FRONT ELEVATION	SCALE 1:100
2. EXISTING SIDE ELEVATION	SCALE 1:100
3. EXISTING GROUND FLOOR PLAN	SCALE 1:100
4. EXISTING FIRST FLOOR PLAN	SCALE 1:100
5. EXISTING REAR ELEVATION	SCALE 1:100
6. EXISTING SIDE ELEVATION	SCALE 1:100
7. SITE PLAN	SCALE 1:200
8. ROOF PLAN	SCALE 1:100

DATE 14:08:2008

PAGE 1.
APPLICATION FOR
FULL PLANS
APPROVAL

CLIENT:-
MR & MRS TUDOR
POETS CORNER
BAKESTRAW GATE
MOULTON
PE12 6QQ
01406 371 405

PORDRIC J CLAY
ARCHITECTURAL DESIGN
55 WILLESBY ROAD, SPALDING
LINCOLNSHIRE. PE11 2AX
01775 762918, 07950 120023

UNDEVELOPED
PLAN

SHDC
Planning & Development
21 AUG 2008
Ref: 0924/08