




SOUTH - WEST ELEVATION





NORTH - WEST ELEVATION

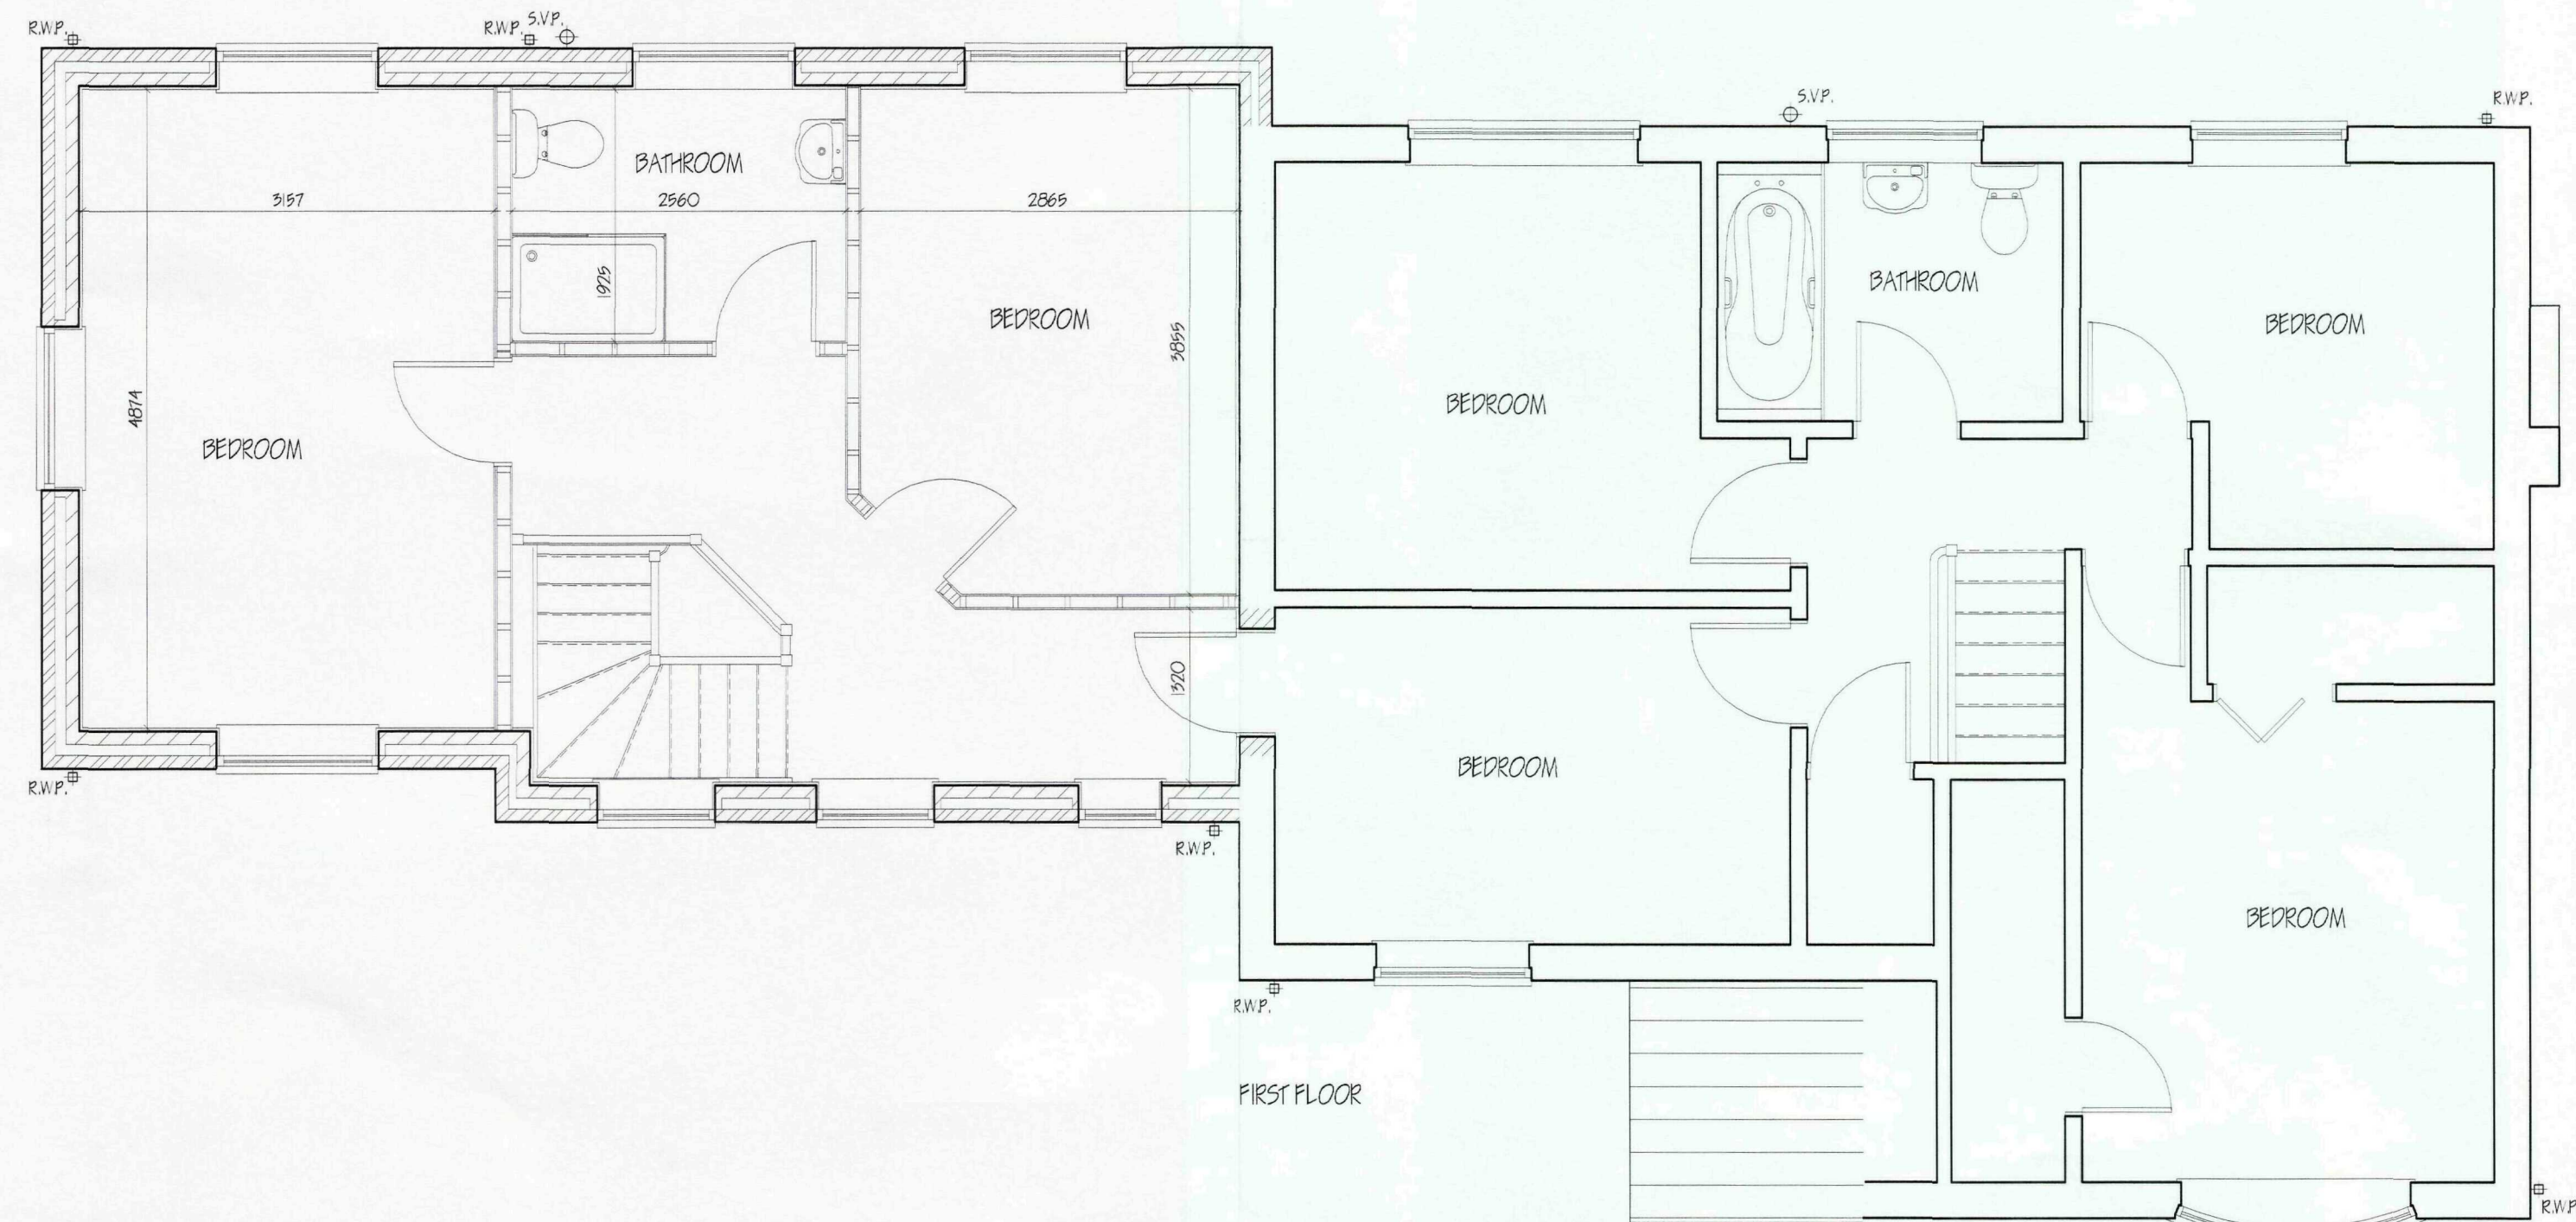


NORTH - EAST ELEVATION



SOUTH - EAST ELEVATION

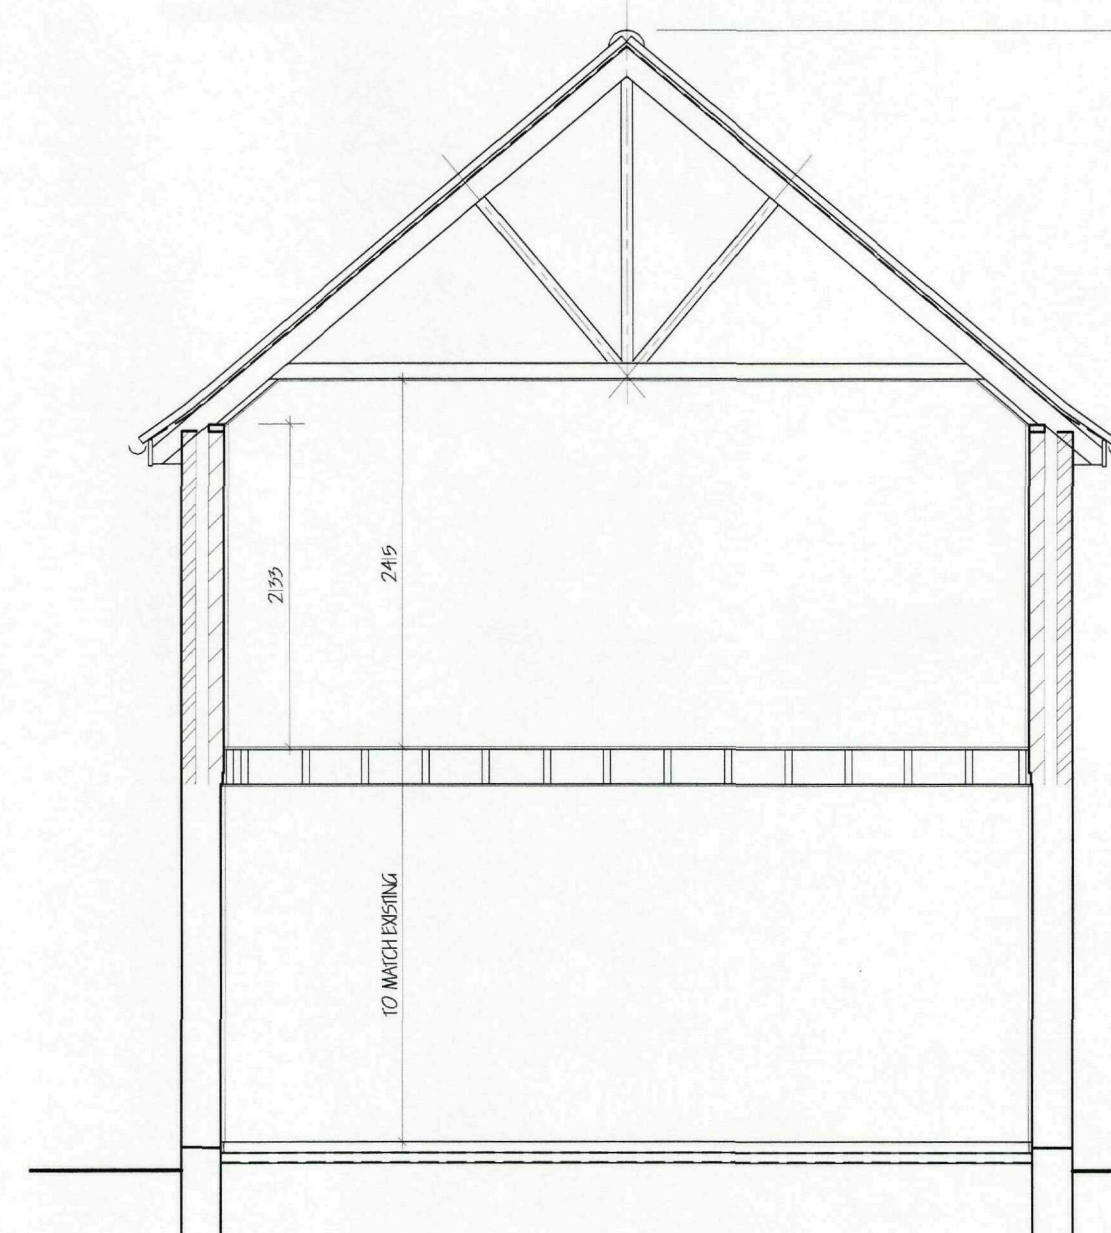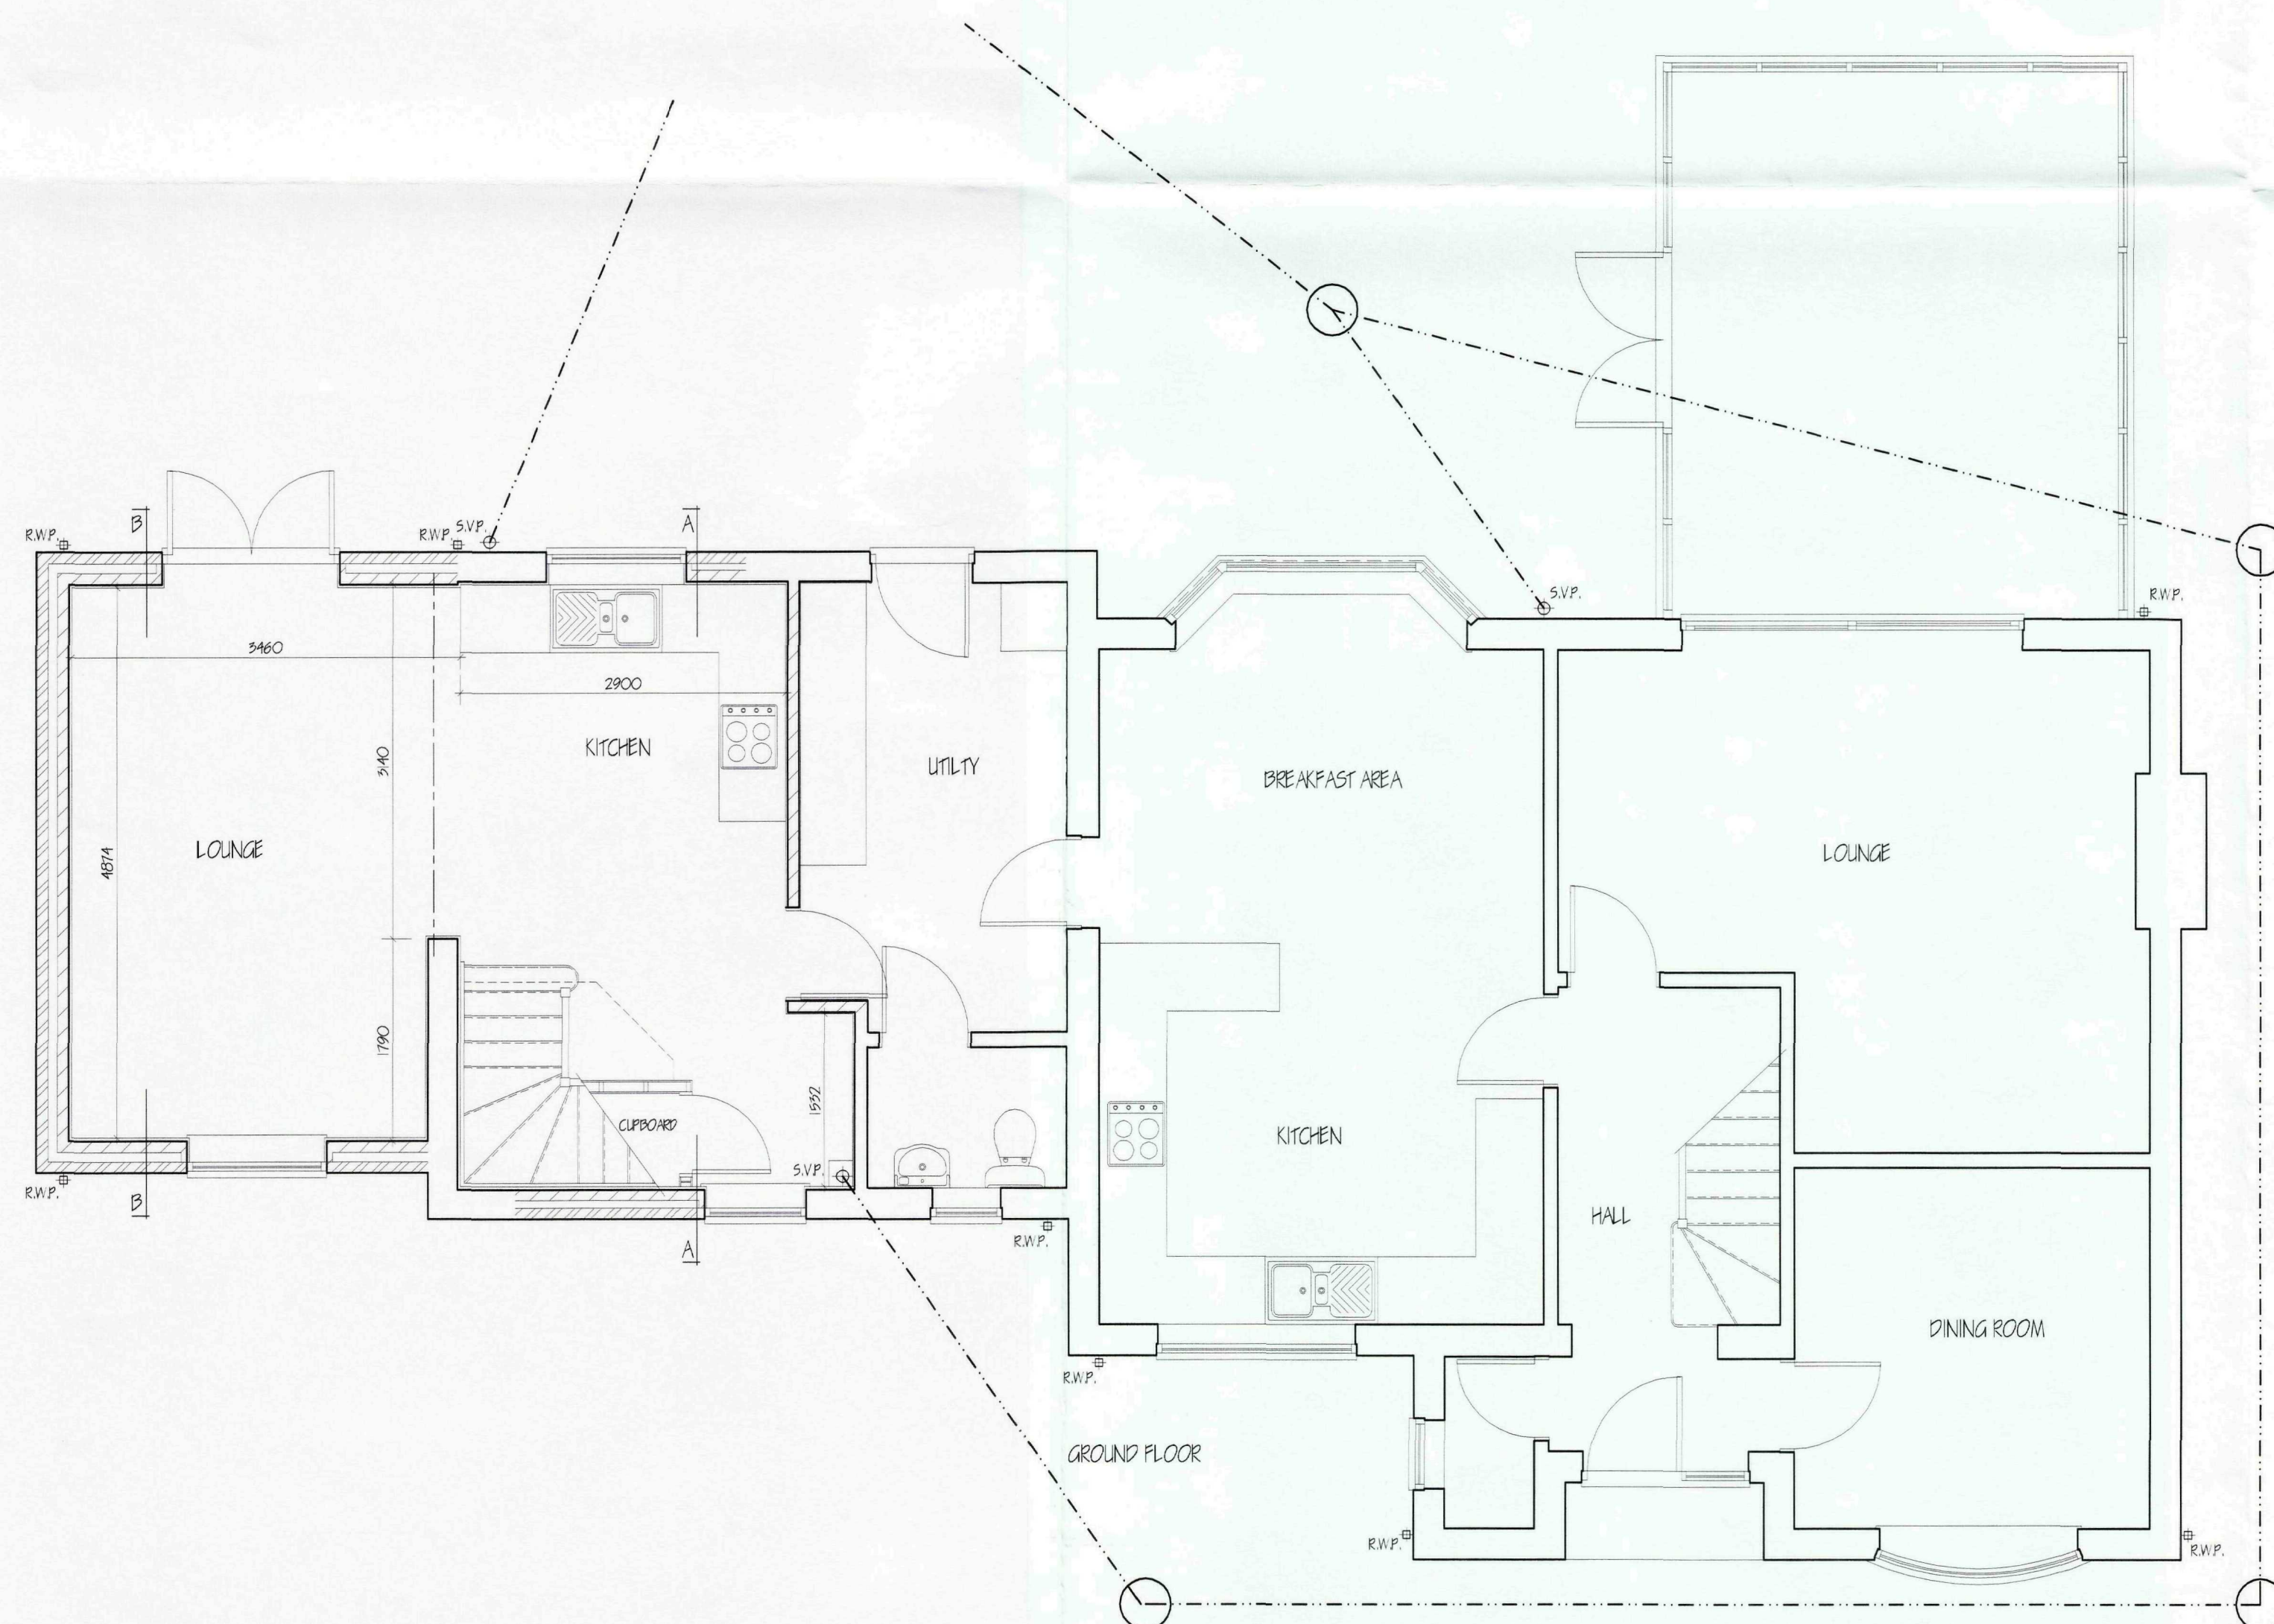

SECTION A - A

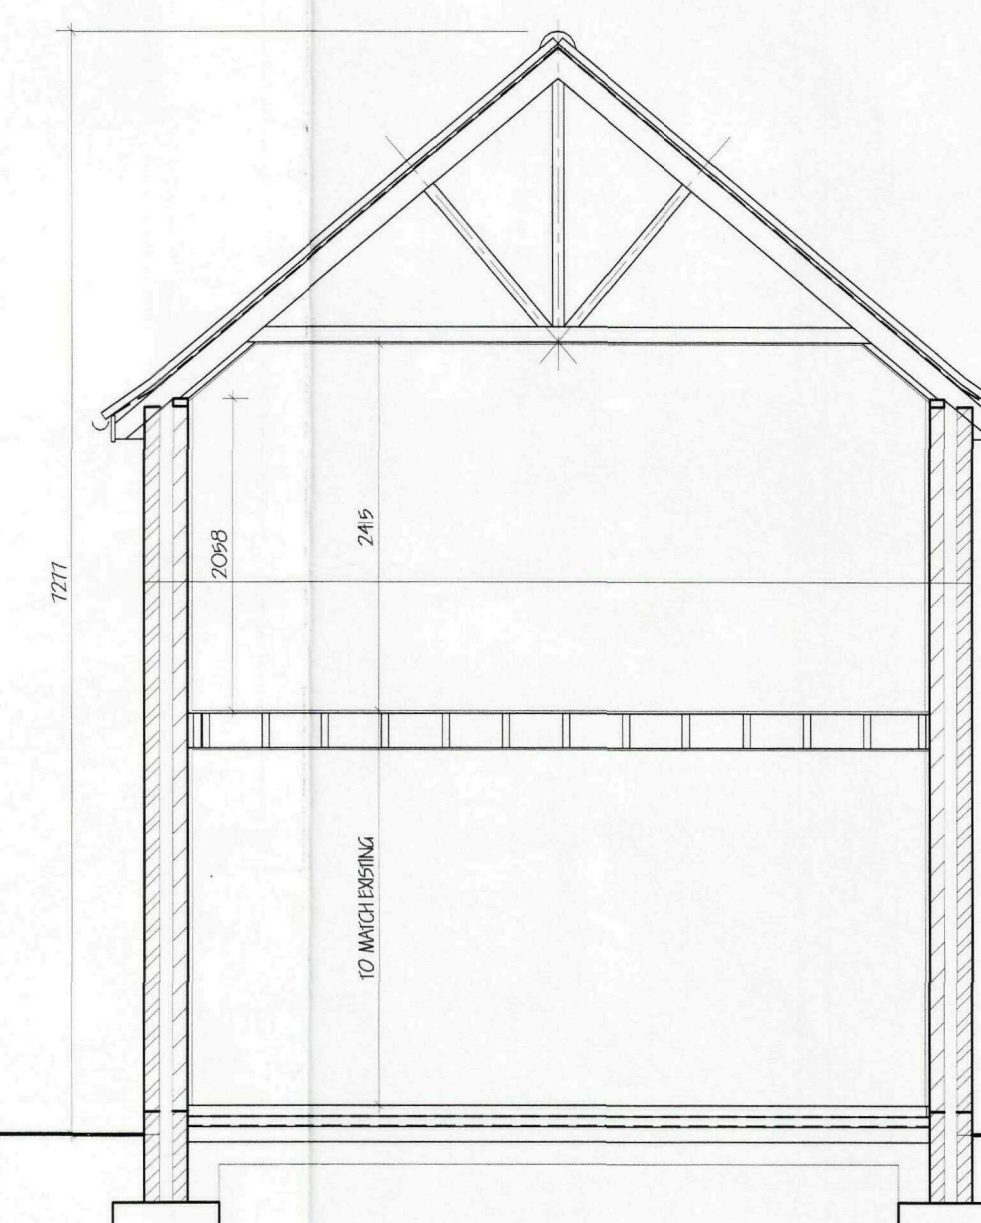

SECTION B - B

SHDC
Planning & Development
27 NOV 2009
Ref: 0929-09

ACCREDITED (INDICATIVE) DETAILS

Pitched Roof/ Ventilated Loft/ Eave	NC-RE-01
Pitched Roof/ Ventilated Loft/ Gable	NC-RG-01
Ground Floor/ Concrete & Screed/ Insulation	NC-OF-02
Below Stairs	NC-W-03
Masonry Partition Wall/ External Adornment	NC-W-04
Masonry Partition Wall Head	NC-W-05
Timber Stud Partition Wall/ External Adornment	NC-W-06
Timber Stud Partition Wall Head	NC-W-07
Timber Intermediate Floor	NC-W-08
Windows & Doors, Other Linings	NC-W-09
Windows & Doors, Cills	NC-W-10
Windows & Doors, Jambes	NC-W-11

revision	date	init.	revision details



COOPER ARCHITECTURAL DESIGN

90 WINDOVER ROAD
SPALDING, Lincs PE11 1HA
Tel: 01775 711174
Mobile: 07808 125 778
E-MAIL: c.a.d@btconnect.com

Client: C. JONES

Project:
PROPOSED EXTENSION TO HOUSE
26 PIPWELL GATE
MOLLTON SEAS END
Lincs
PE12 6LU

Drawing:

FLOOR PLANS - ELEVATIONS
PROPOSED

Scale: 1:50 1:100	Drawing No. 0931-02
Date: NOV, '09	Drawn: J.C.