




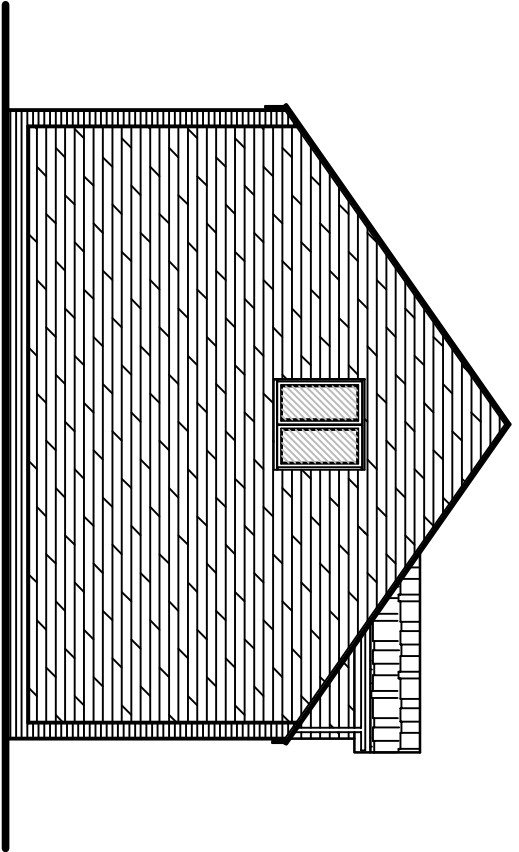


SIDE ELEVATION

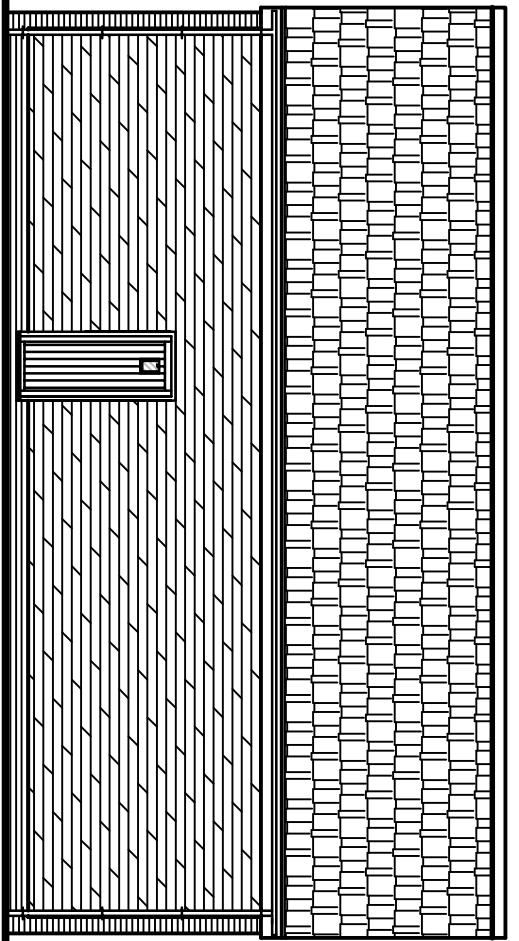


REAR ELEVATION

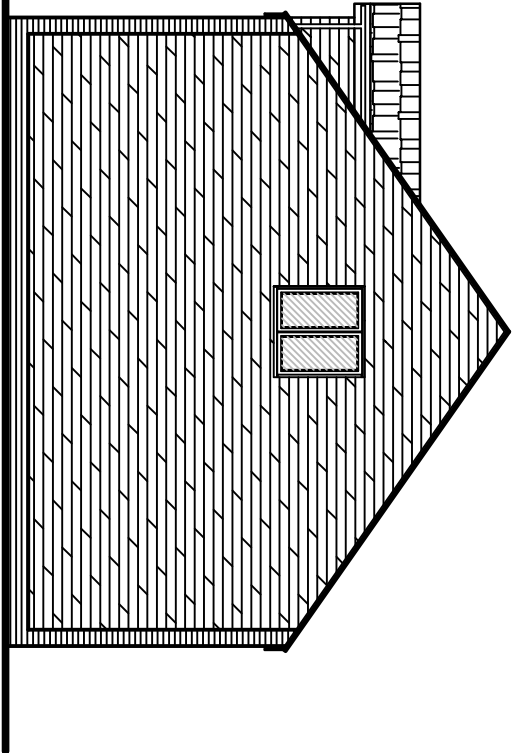


SIDE ELEVATION

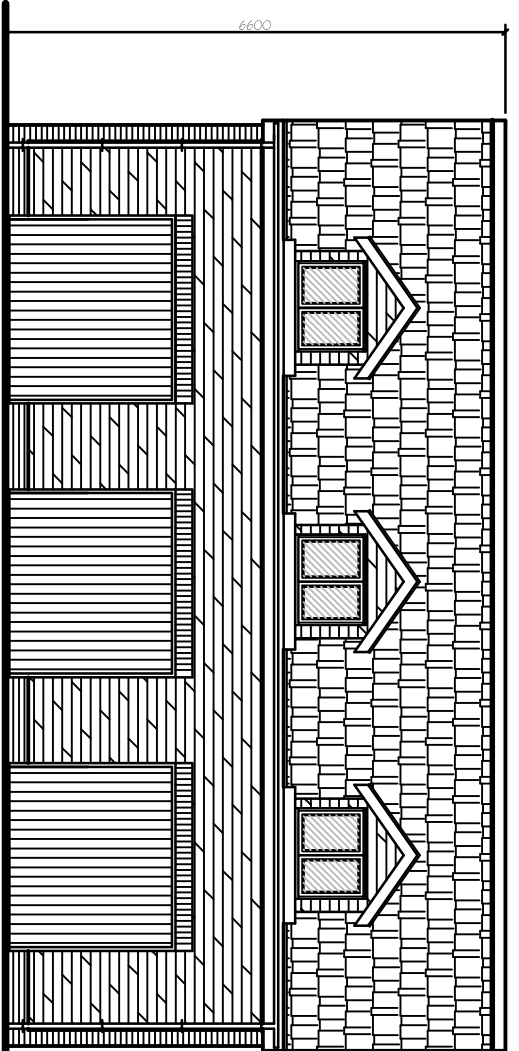


FRONT ELEVATION

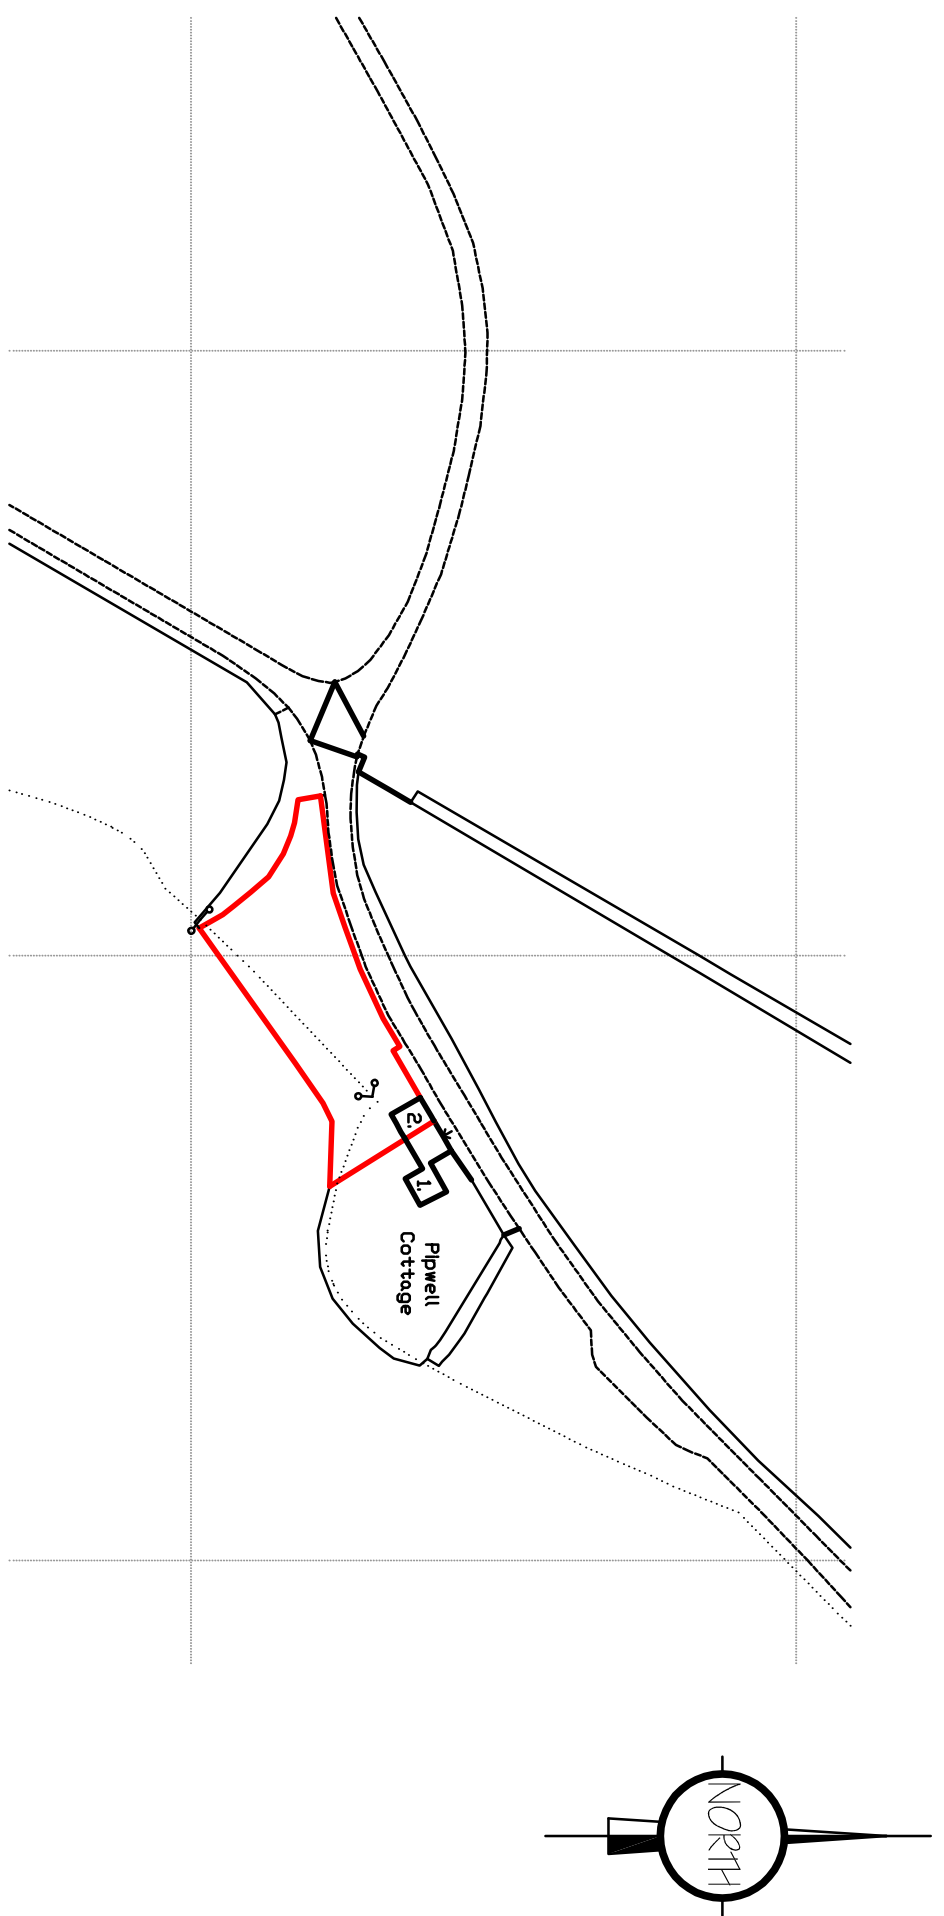


Dr Ordnance Survey (c) Crown Copyright 2014. All rights reserved. Licence number 100022432
1/1250
LOCATION PLAN.

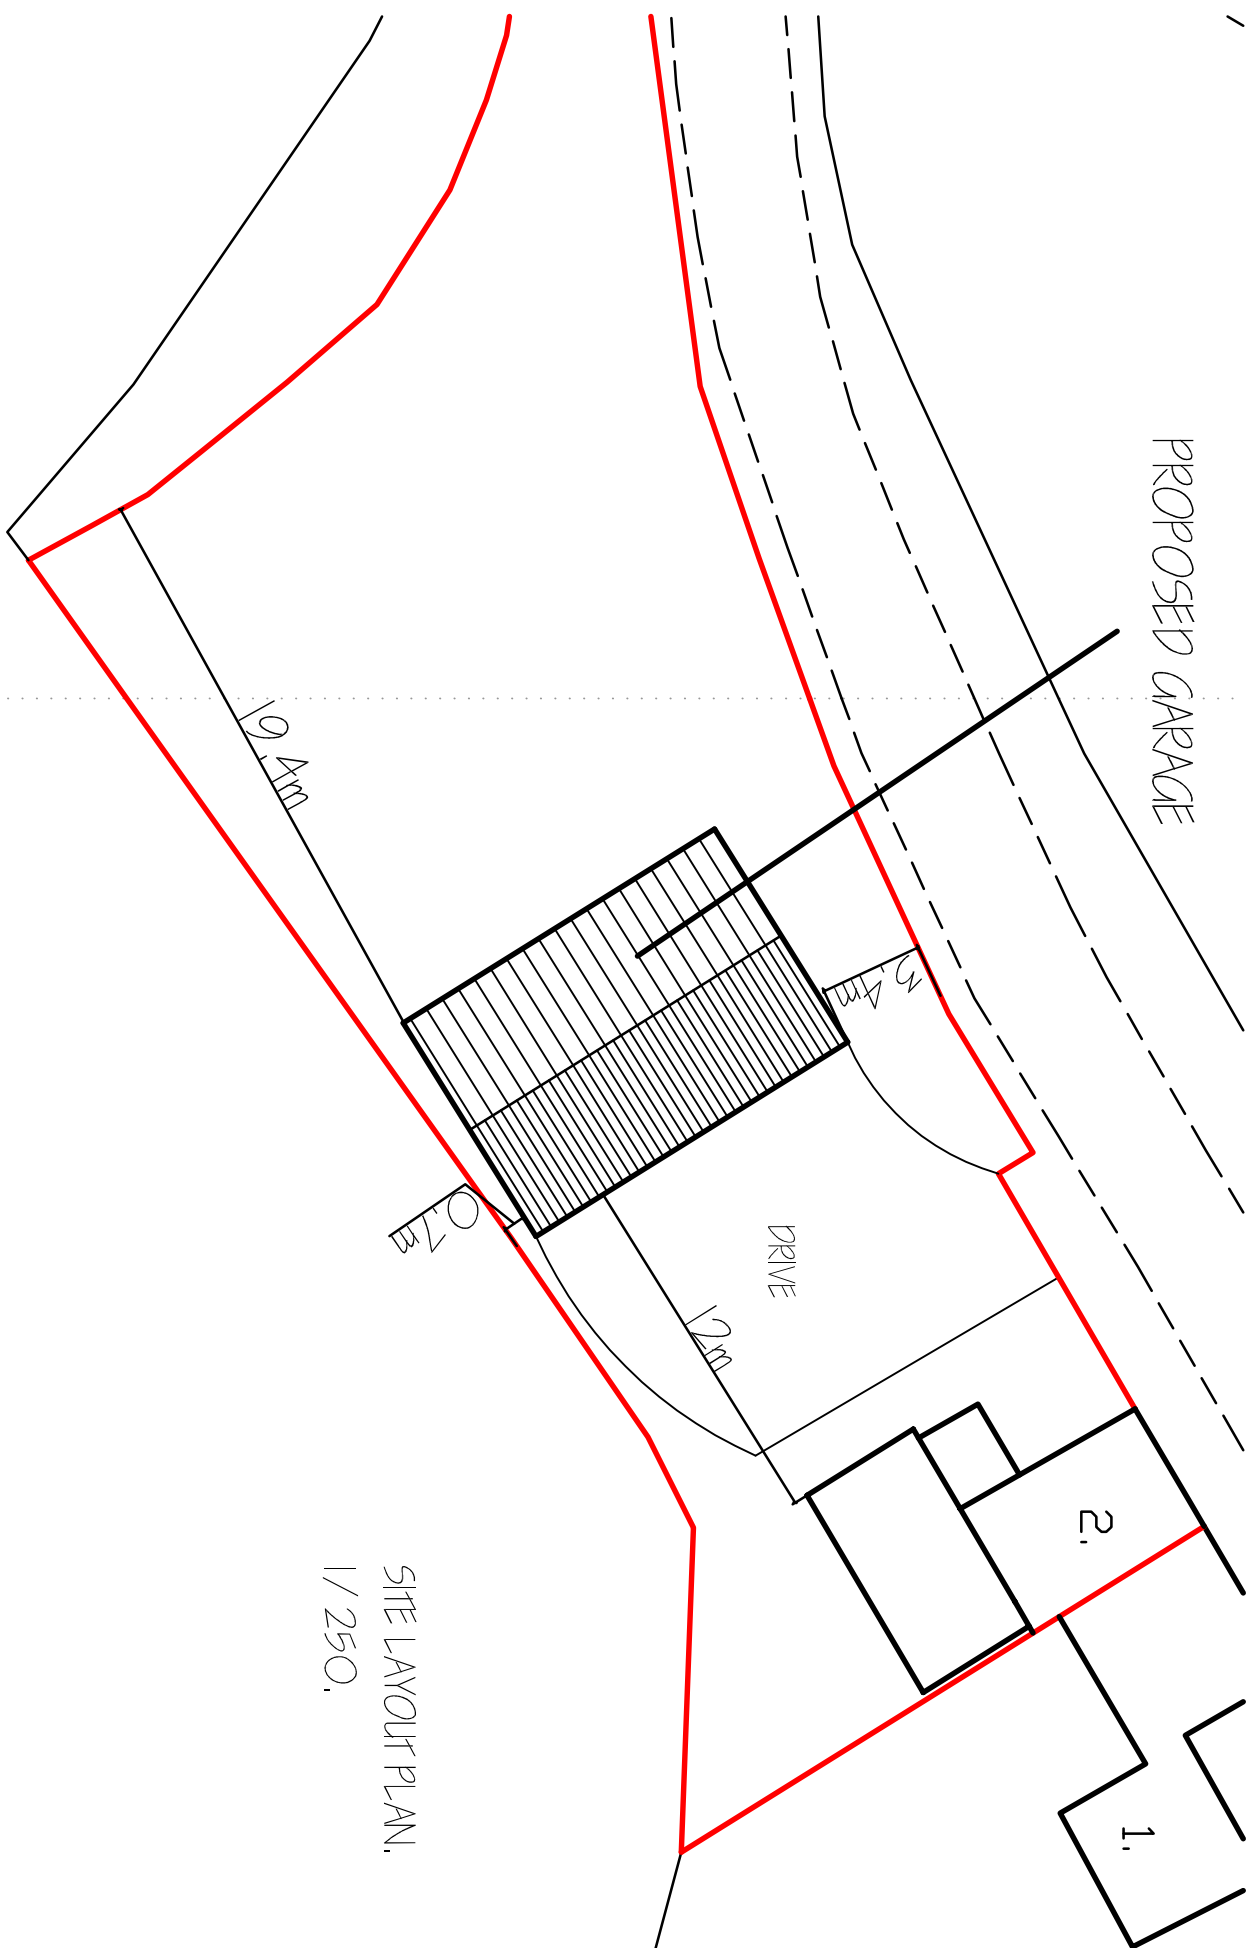


1/250.
SITE LAYOUT PLAN.

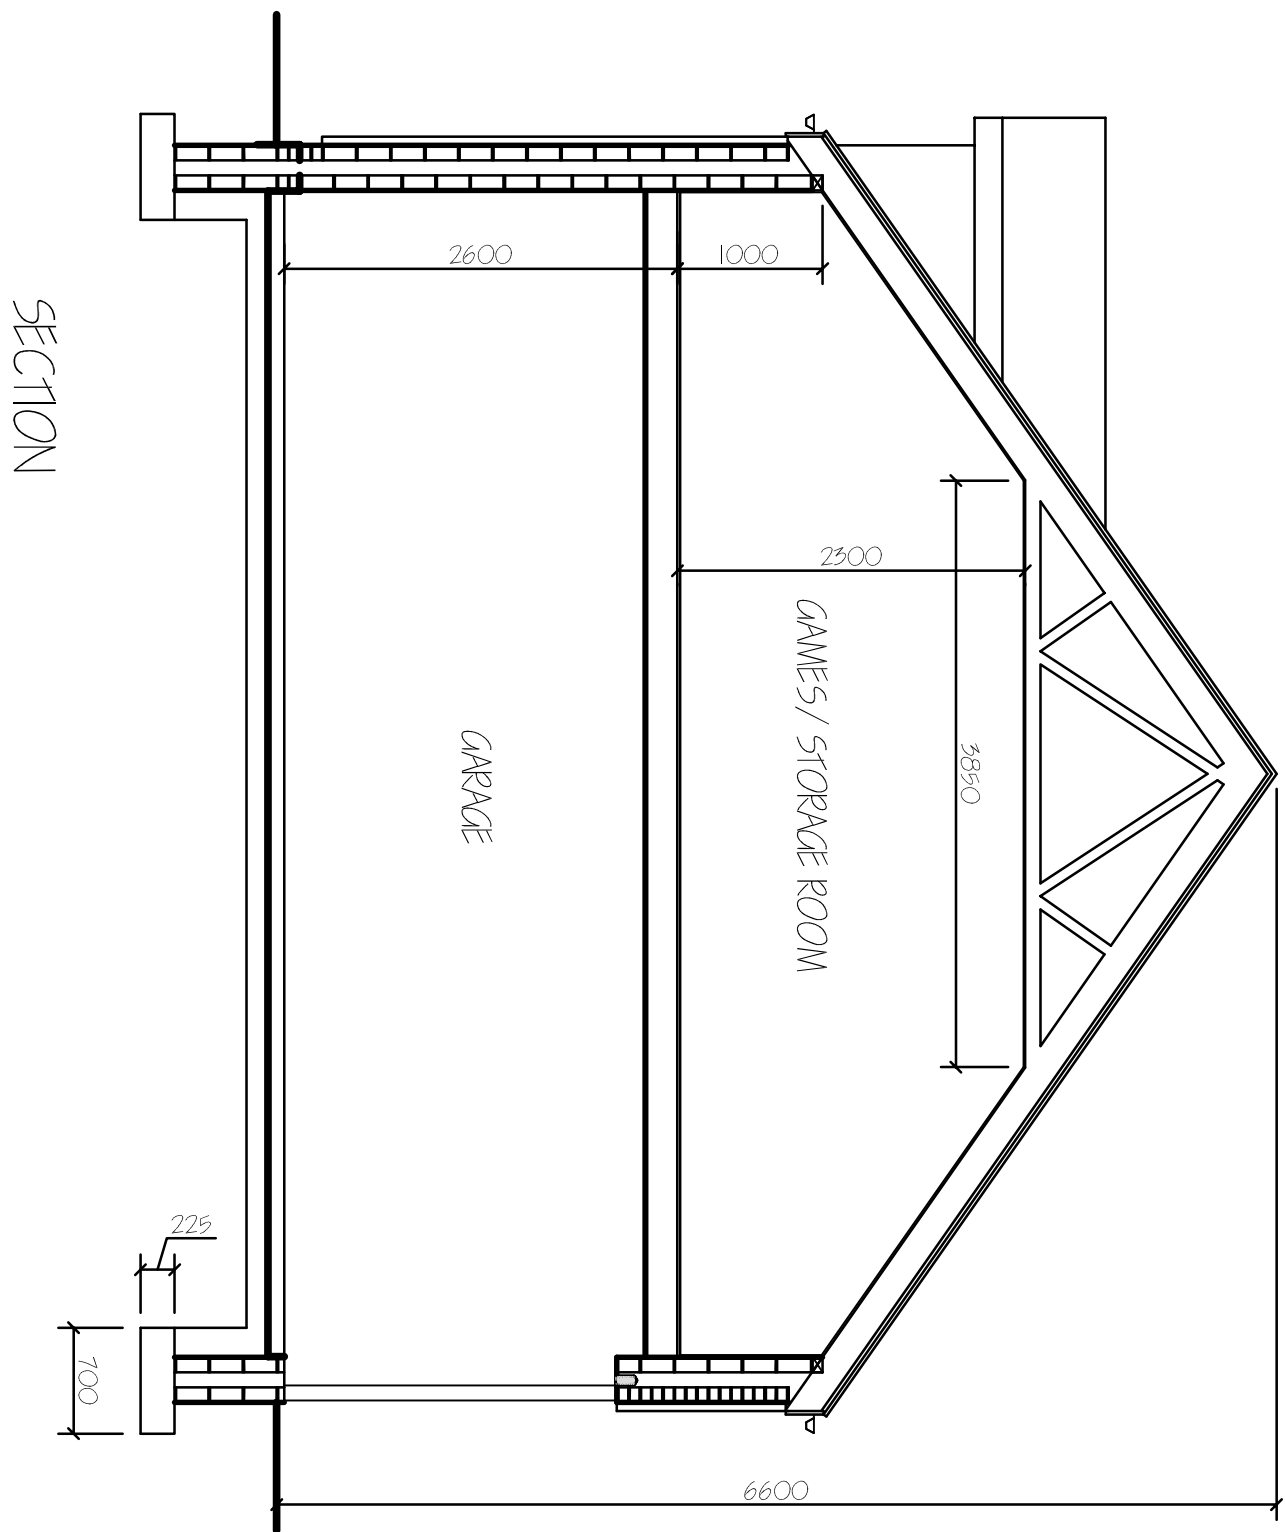

SECTION

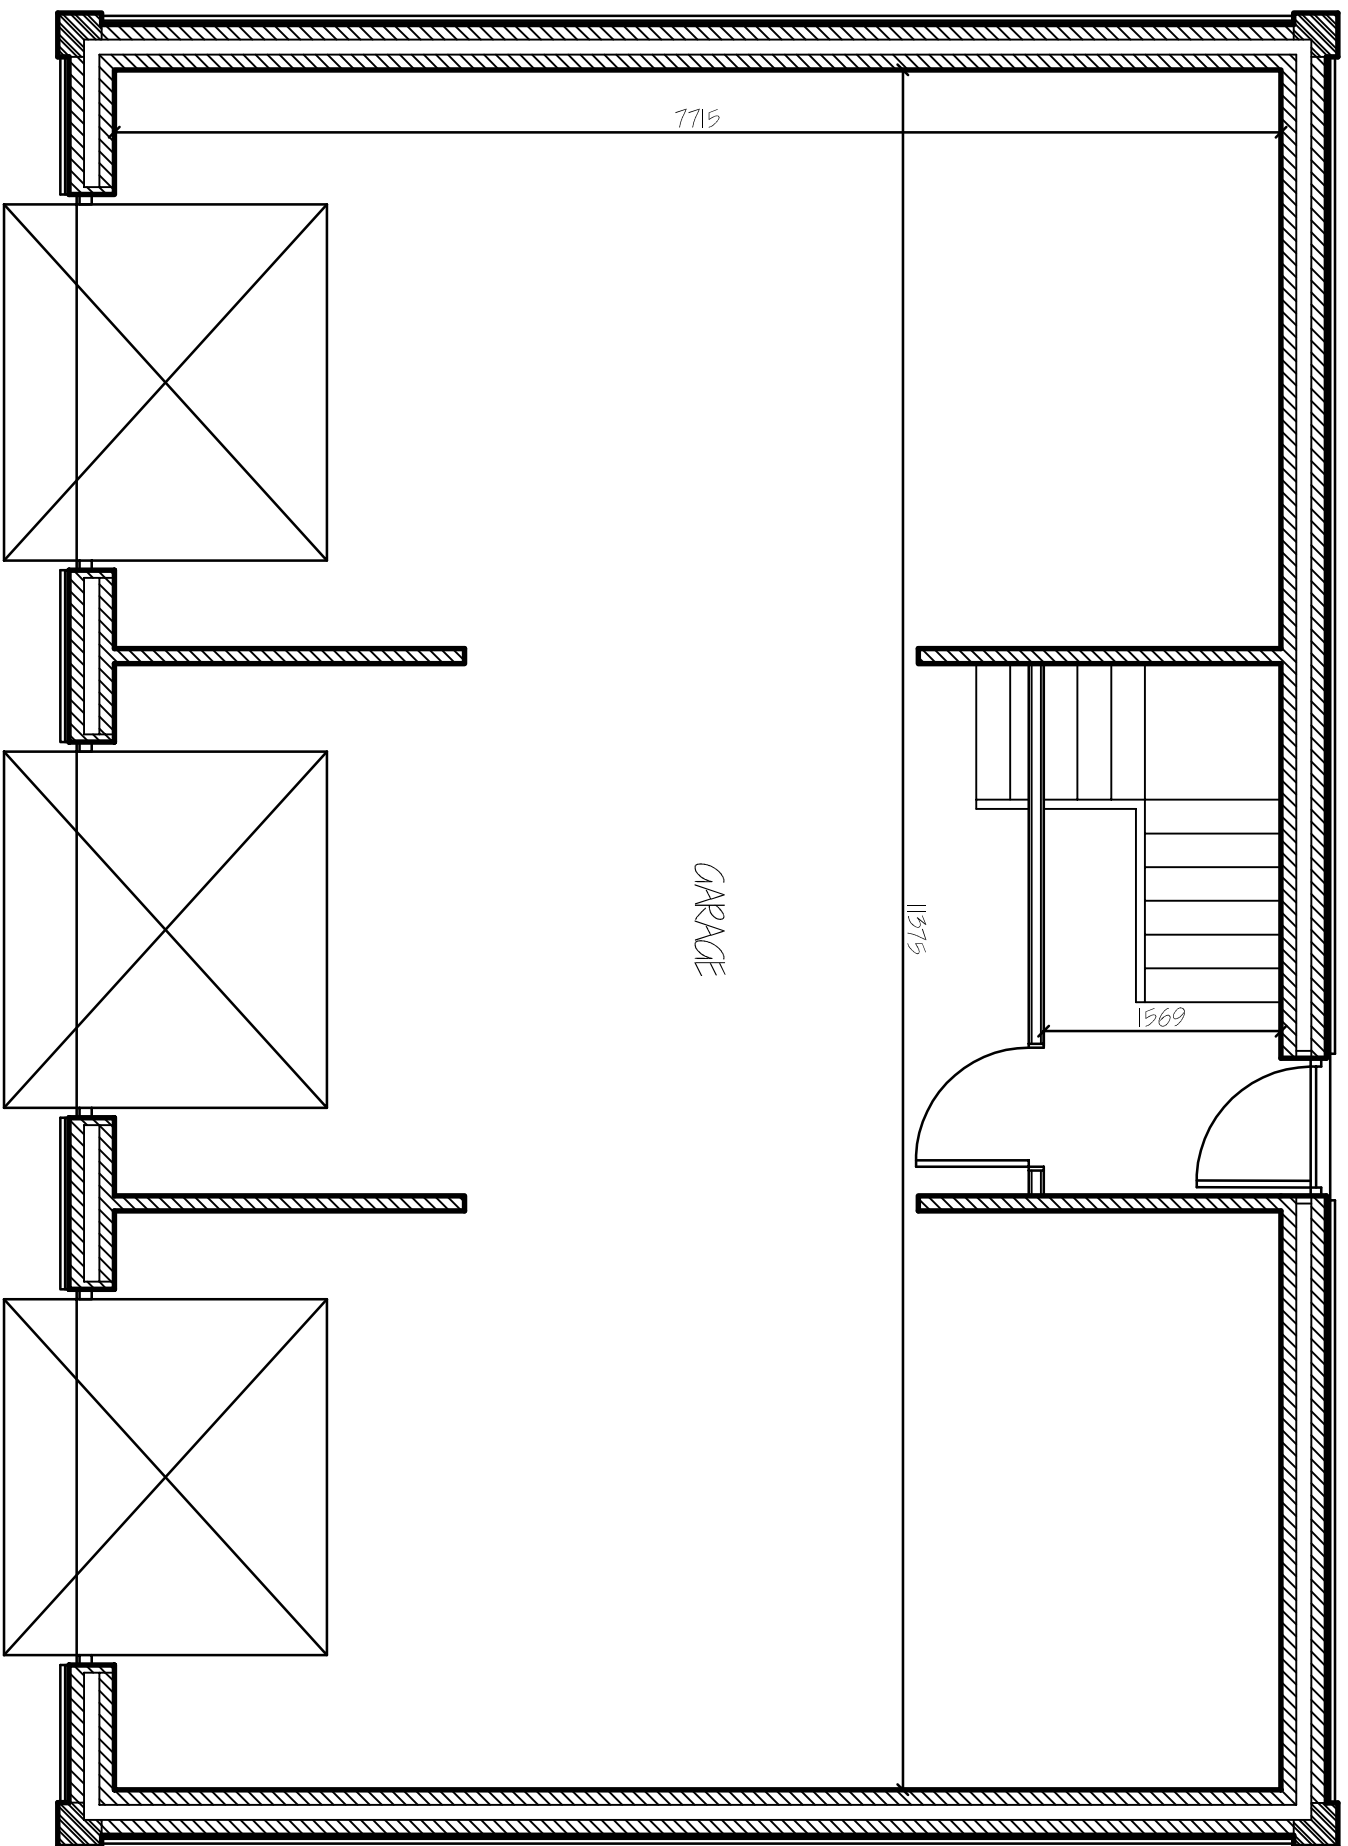

GROUND FLOOR PLAN

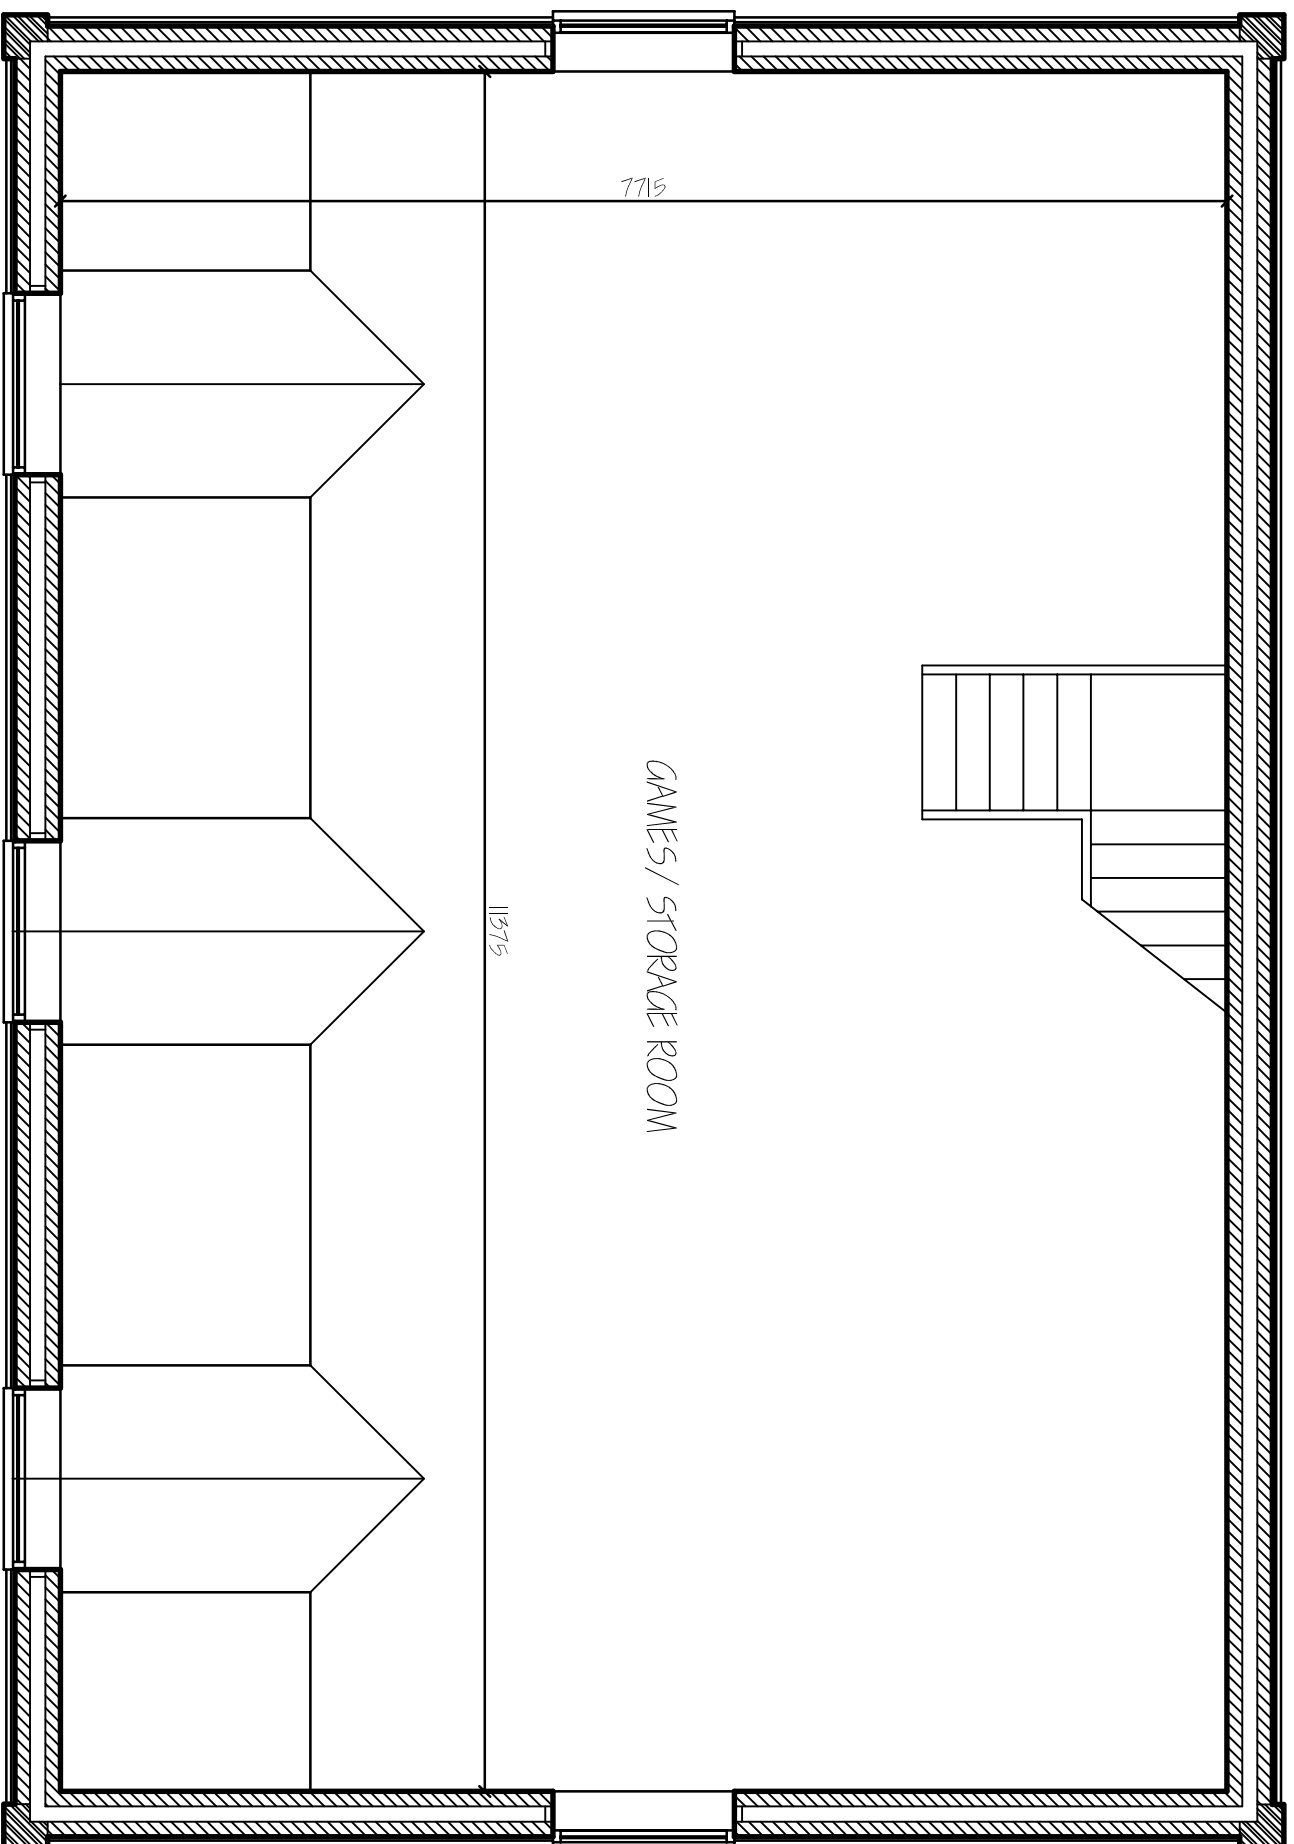

FIRST FLOOR PLAN

Project		Client	
PROPOSED 1871E GARAGE		MR. T. GRAY	
8 ROOM ABOVE			
2 PIPEWELL GATE			
MOLTON SEVEN END			
Architect		Contract	
G. R. MERCHANT LTD. 		1871E PROBLEM	
LENG AMICE FMO		Architect	
ARCHITECTURAL, STRUCTURAL		1/50 1/100 (Unless otherwise stated)	
AND LAND DRAINAGE		DO NOT SCALE FROM THIS DRAWING	
CONSULTANTS			
4 Wrights House			
12A PIPWELL GATE			
MOLTON SEVEN END			
Tel: 01405 455550			
Fax: 01405 455551			
E-Mail: gr.merchant@btconnect.com			
Job Ref:		Drawing No.	
37226-17		01	
Date		Drawn	
SEPTEMBER 2017		SAD	
Scale			
1/50 1/100 (Unless otherwise stated)			
DO NOT SCALE FROM THIS DRAWING			
Project		Client	
PROPOSED 1871E GARAGE		MR. T. GRAY	
8 ROOM ABOVE			
2 PIPEWELL GATE			
MOLTON SEVEN END			
Architect		Contract	
G. R. MERCHANT LTD. 		1871E PROBLEM	
LENG AMICE FMO		Architect	
ARCHITECTURAL, STRUCTURAL		1/50 1/100 (Unless otherwise stated)	
AND LAND DRAINAGE		DO NOT SCALE FROM THIS DRAWING	
CONSULTANTS			
4 Wrights House			
12A PIPWELL GATE			
MOLTON SEVEN END			
Tel: 01405 455550			
Fax: 01405 455551			
E-Mail: gr.merchant@btconnect.com			
Job Ref:		Drawing No.	
37226-17		01	
Date		Drawn	
SEPTEMBER 2017		SAD	
Scale			
1/50 1/100 (Unless otherwise stated)			
DO NOT SCALE FROM THIS DRAWING			