



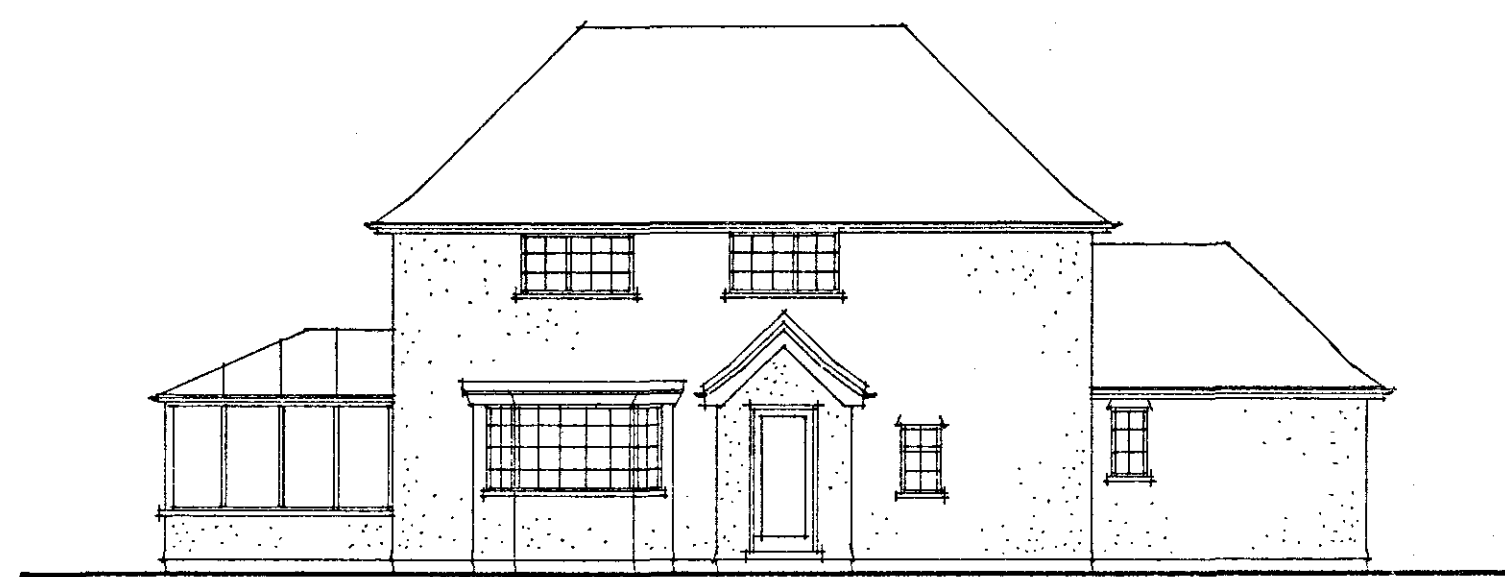


EAST ELEVATION

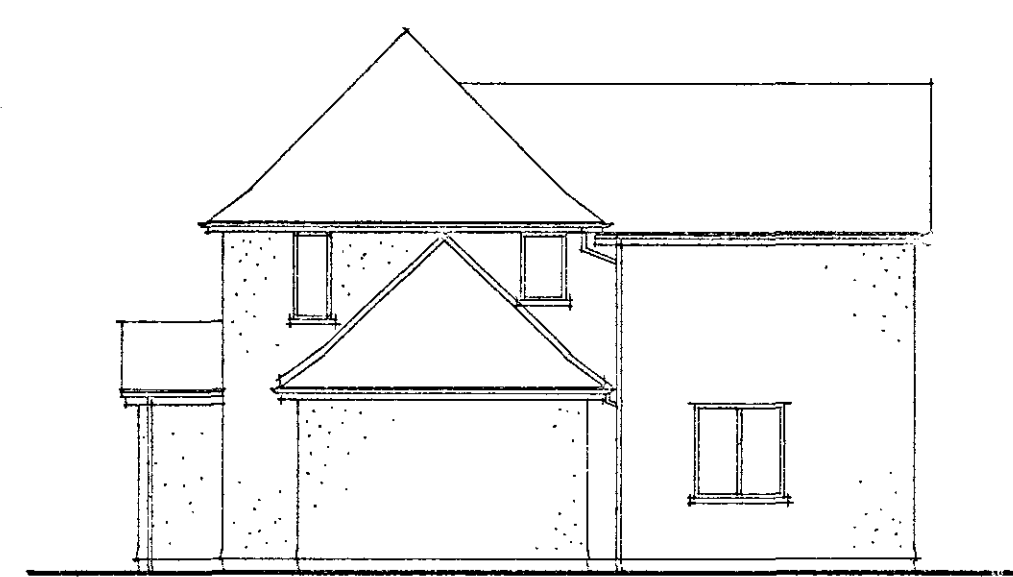


NORTH ELEVATION




WEST ELEVATION

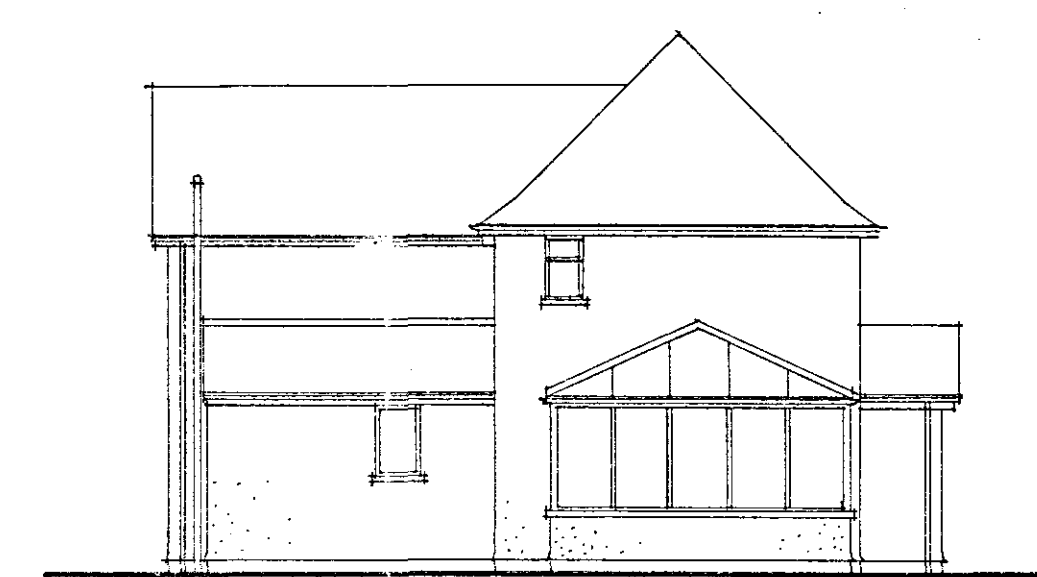


SOUTH ELEVATION

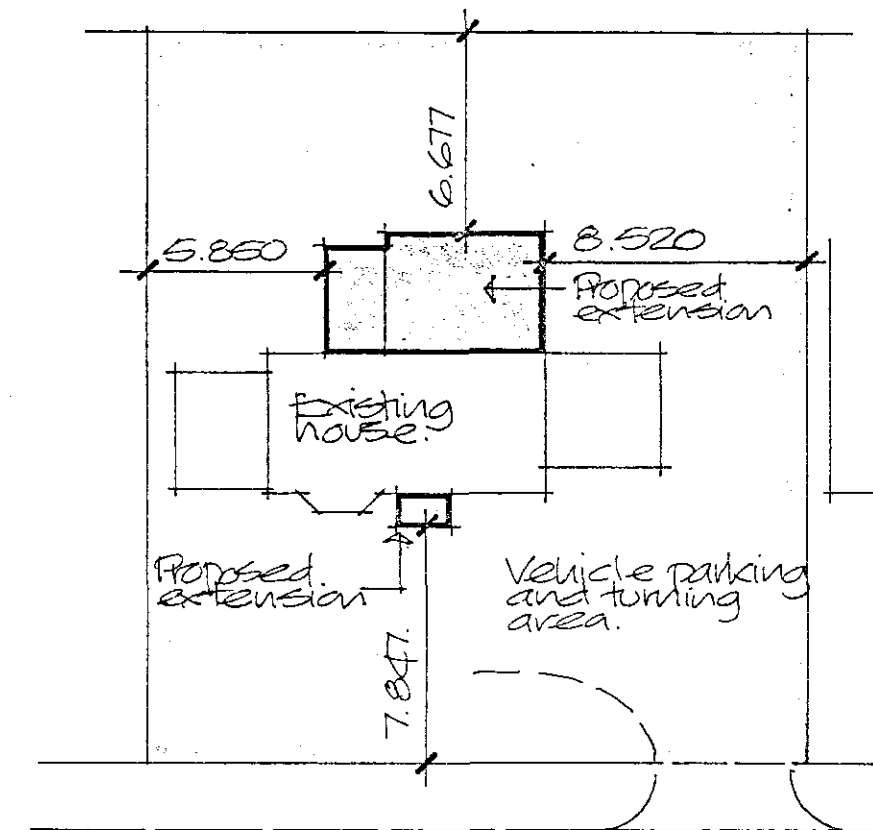



BLOCK PLAN Scale 1:250

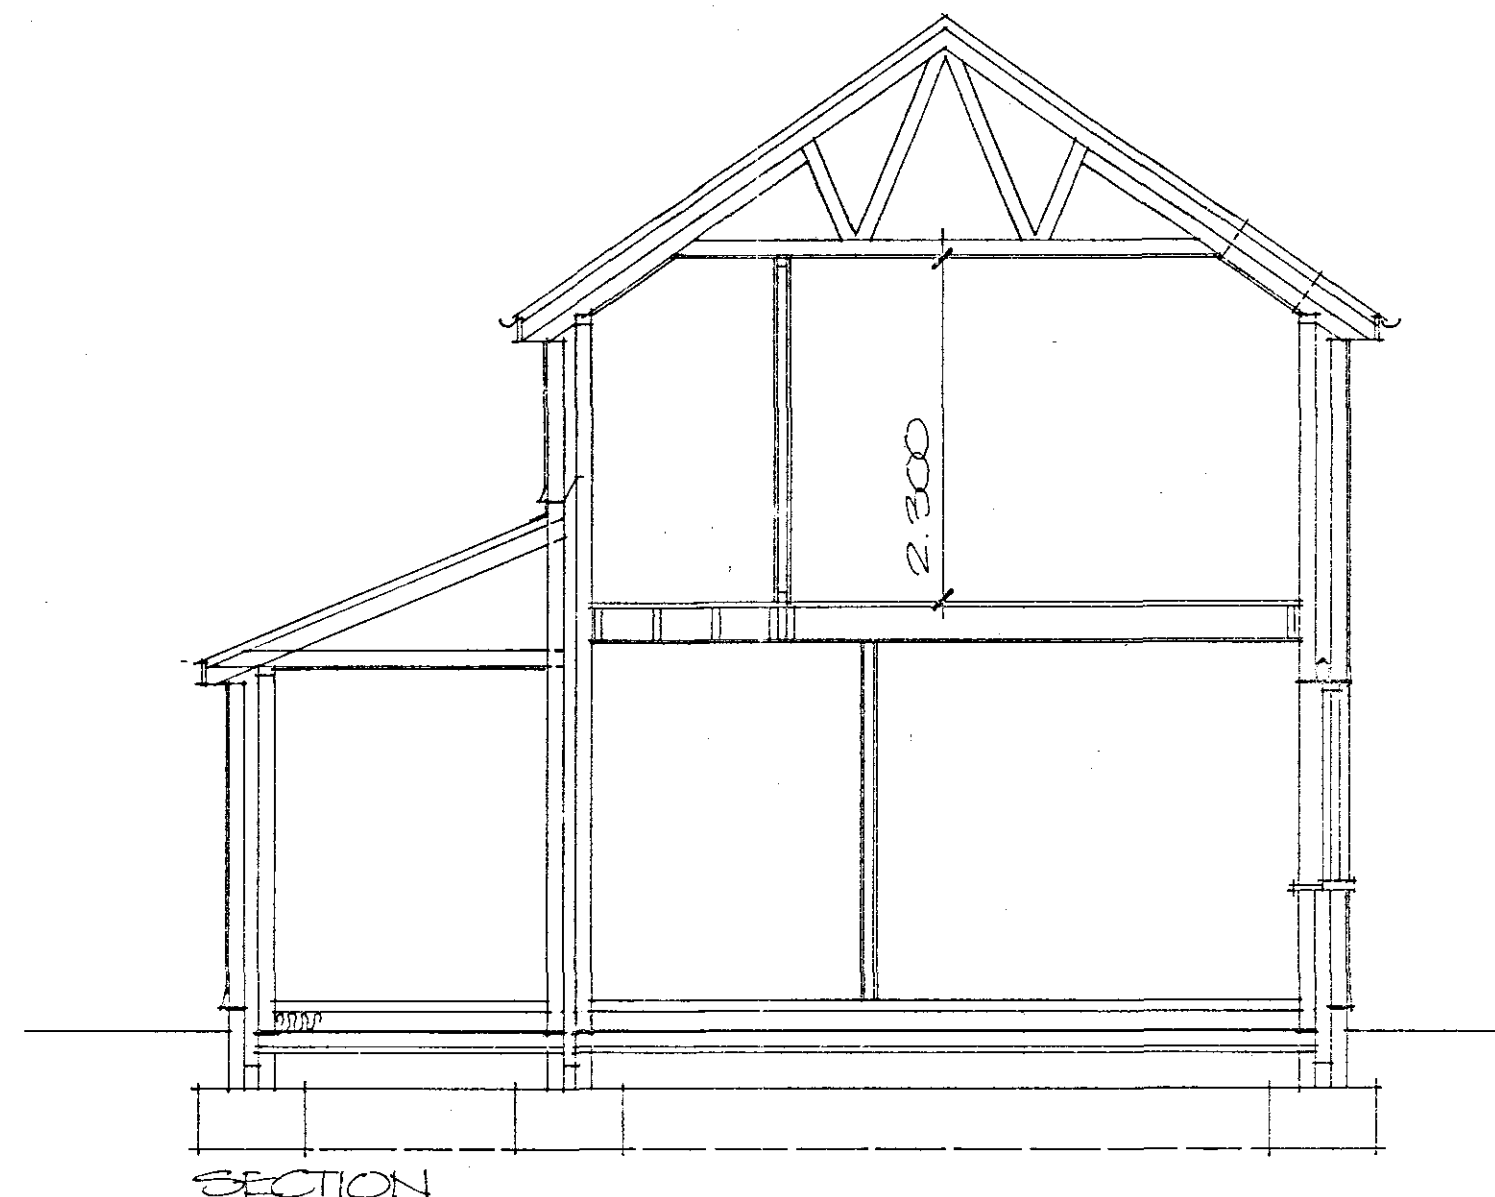



SECTION

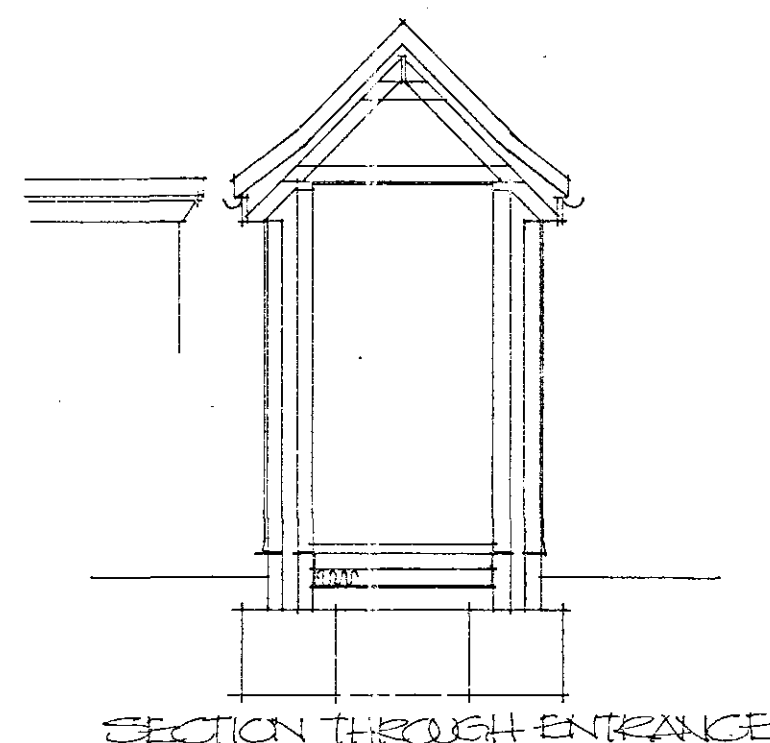

SECTION THROUGH ENTRANCE

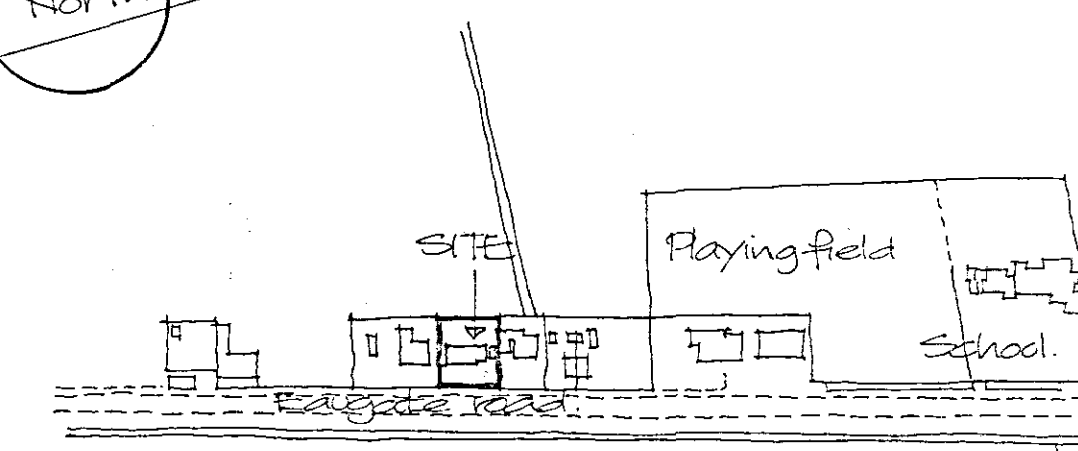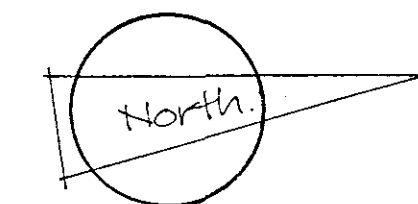

LOCATION PLAN Scale 1:2500

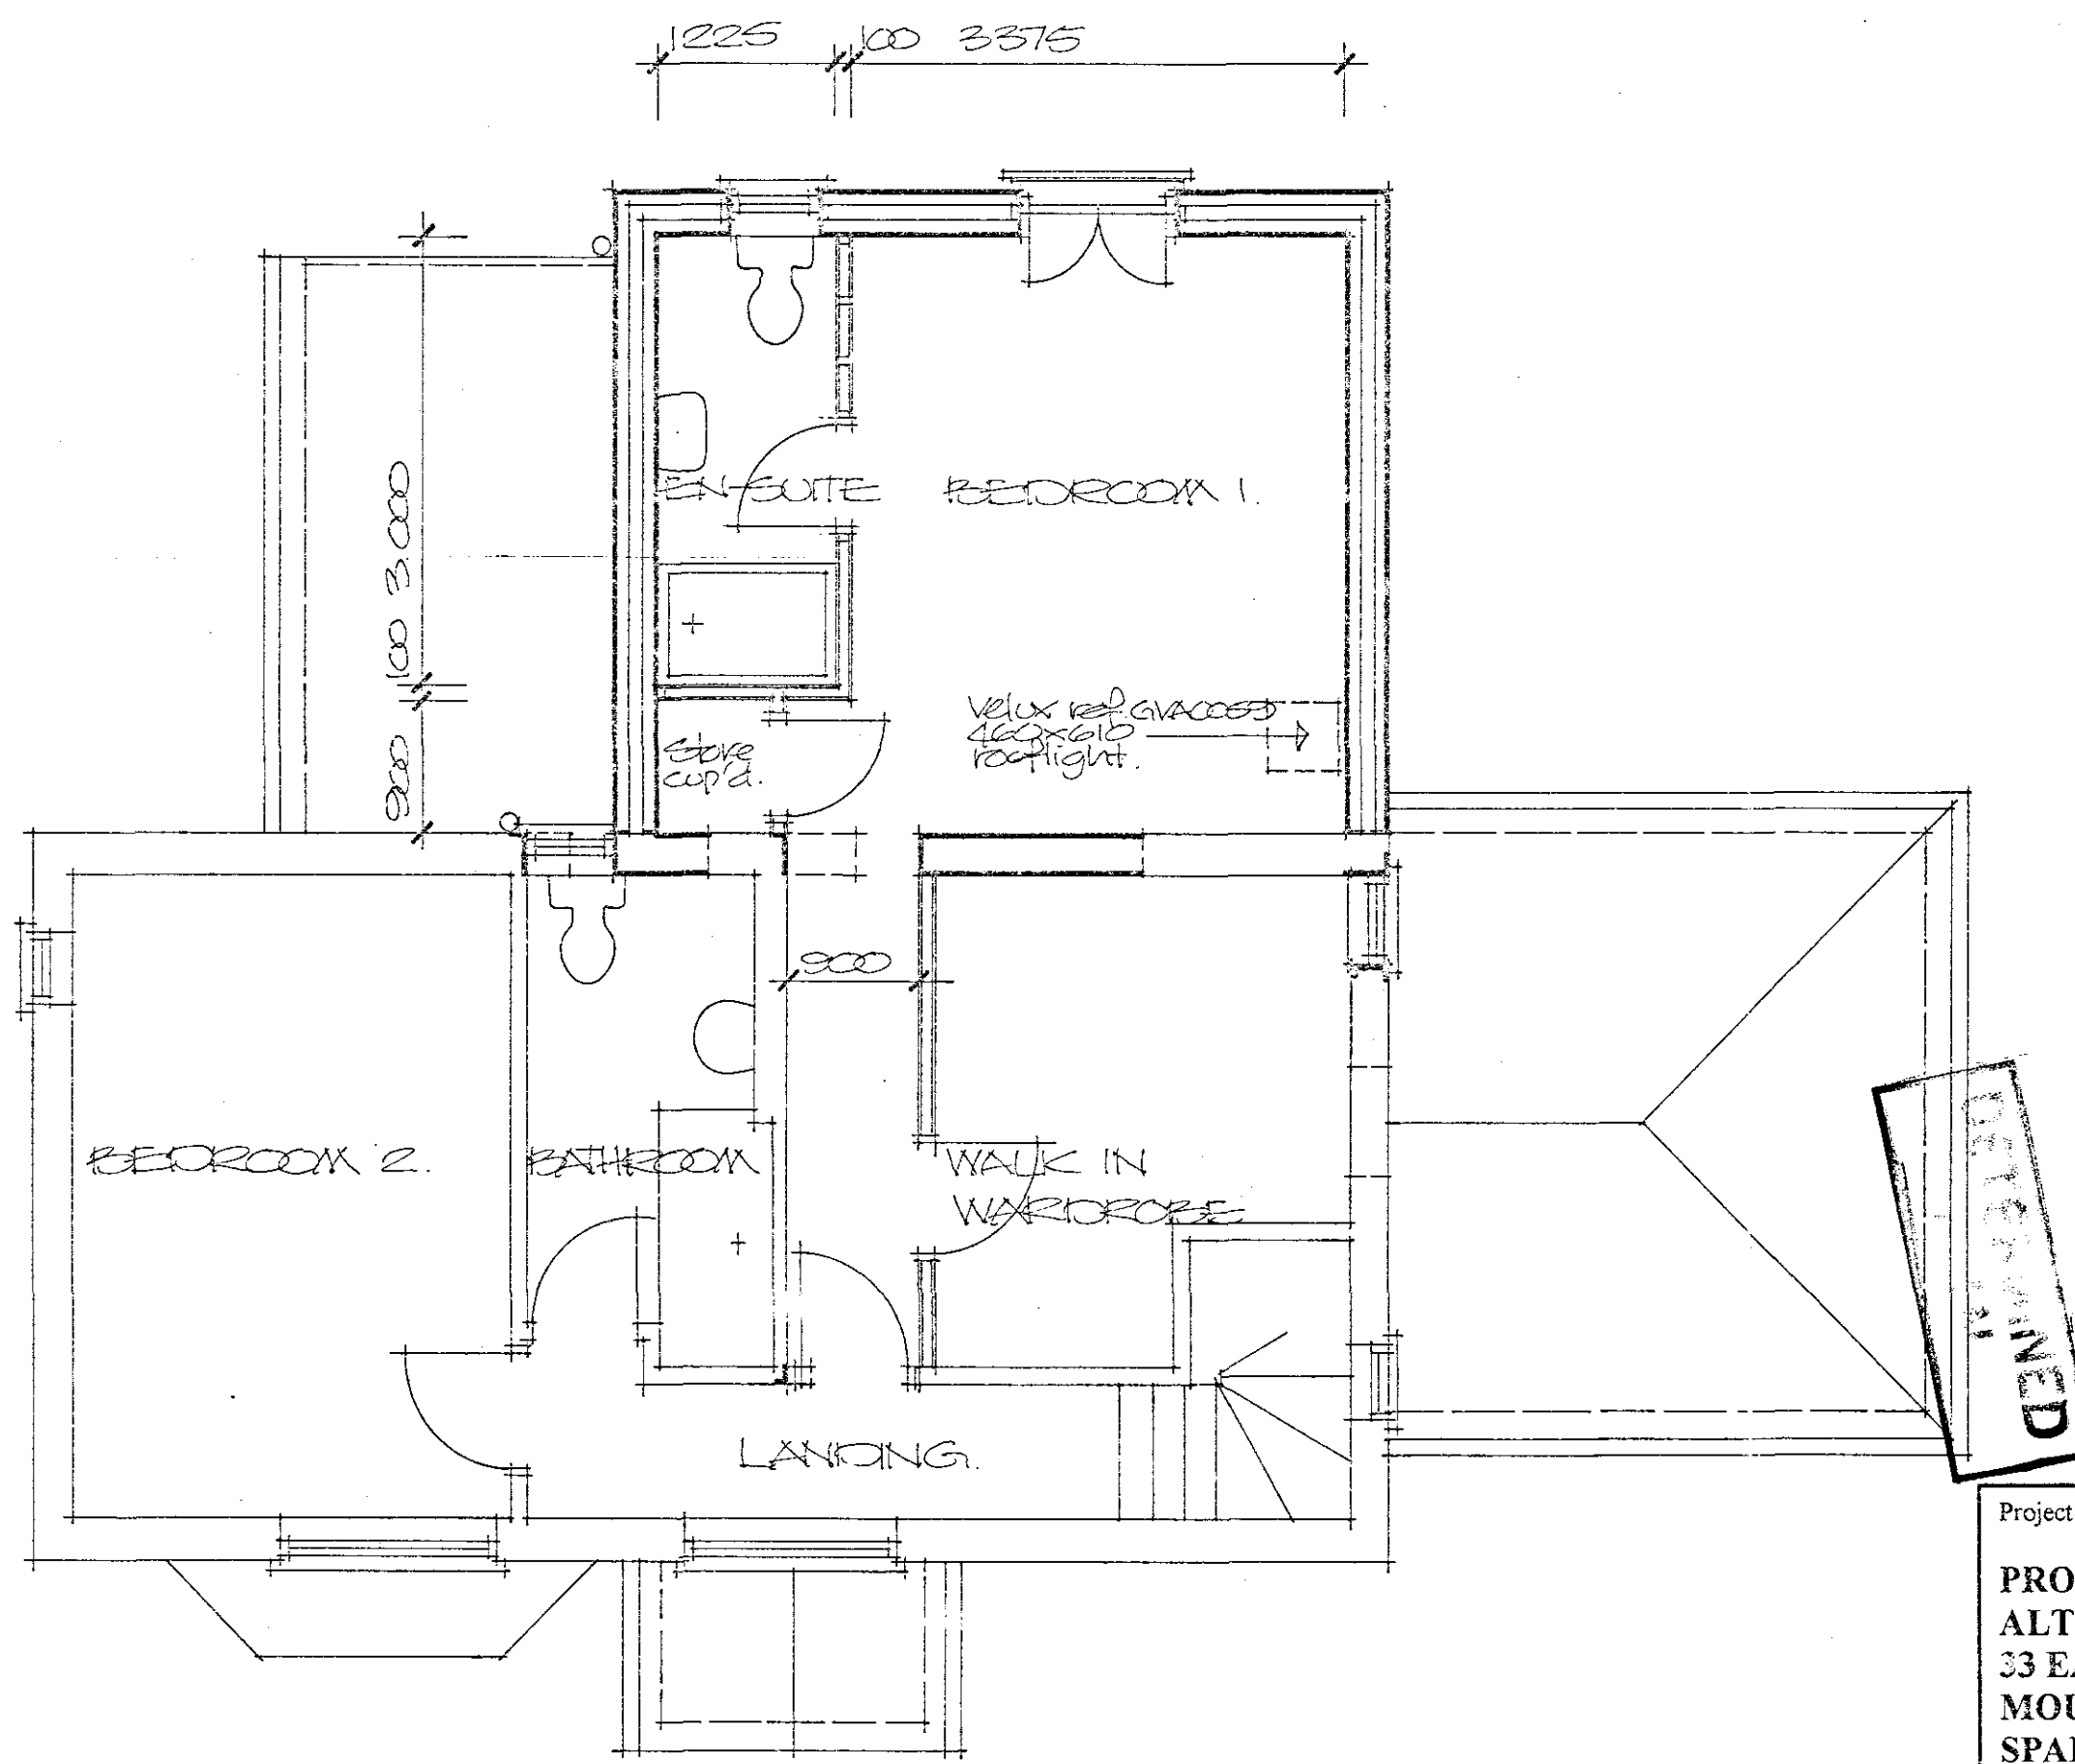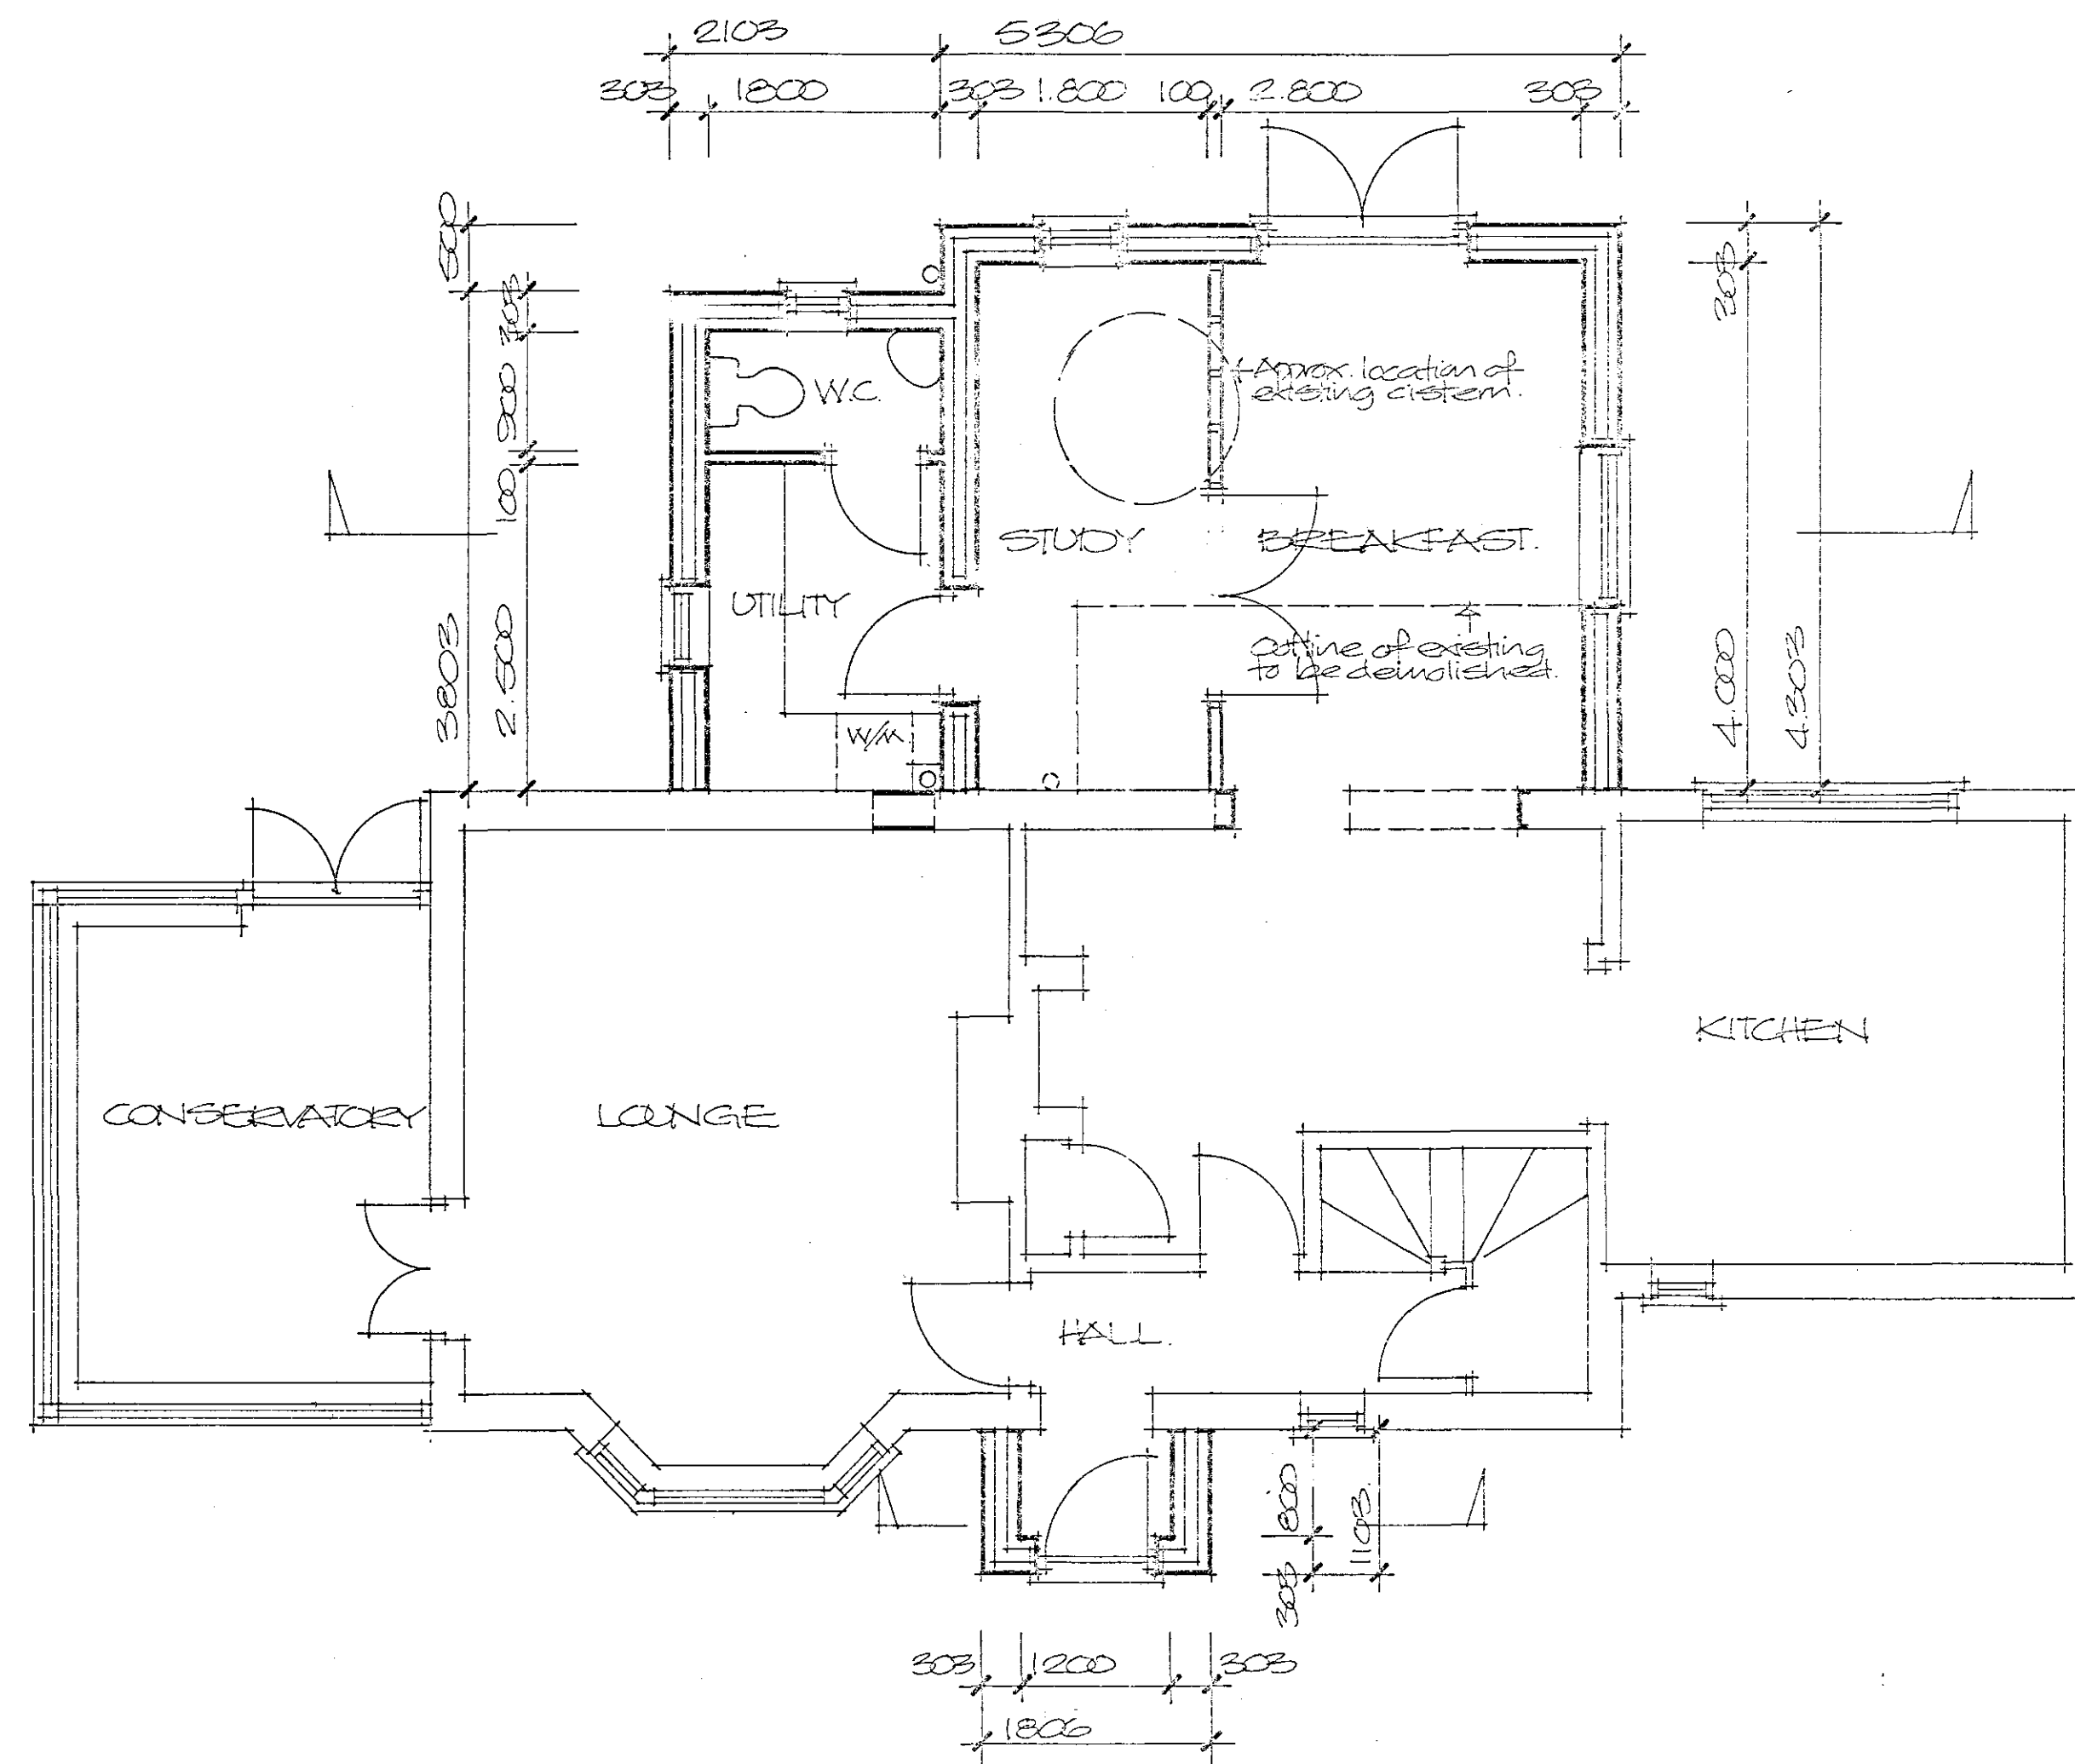

SHDC
PLANNING & DEVELOPMENT
12 JUL 2007
Ref. 0939/07

Finishes:

Roof:
Interlocking tiles to be similar to existing to be at 35 degree pitch to main extension and 22.5 degree pitch to single storey section.
Existing main roof pitch is at approx. 45 degrees.

Walls:
New and existing walls to be finished externally with sand/cement render with tyrolean or similar textured finish in colour to be agreed.

White UPVC window and door frames as existing.

Project
PROPOSED EXTENSION AND ALTERATIONS TO HOUSE,
33 EAUGATE ROAD,
MOULTON CHAPEL,
SPALDING.

Client
MR & MRS D HARDY

ALAN HORNSBY
ARCHITECTURAL SERVICES LTD
"Little Acre"
Peak Hill, Cowbit,
Spalding, Lincs. PE12 6AW
Tel. Holbeach (01406) 380591

Scale 1:50 & 1:100 Drg. no. 07/33/02
Date July 2007