



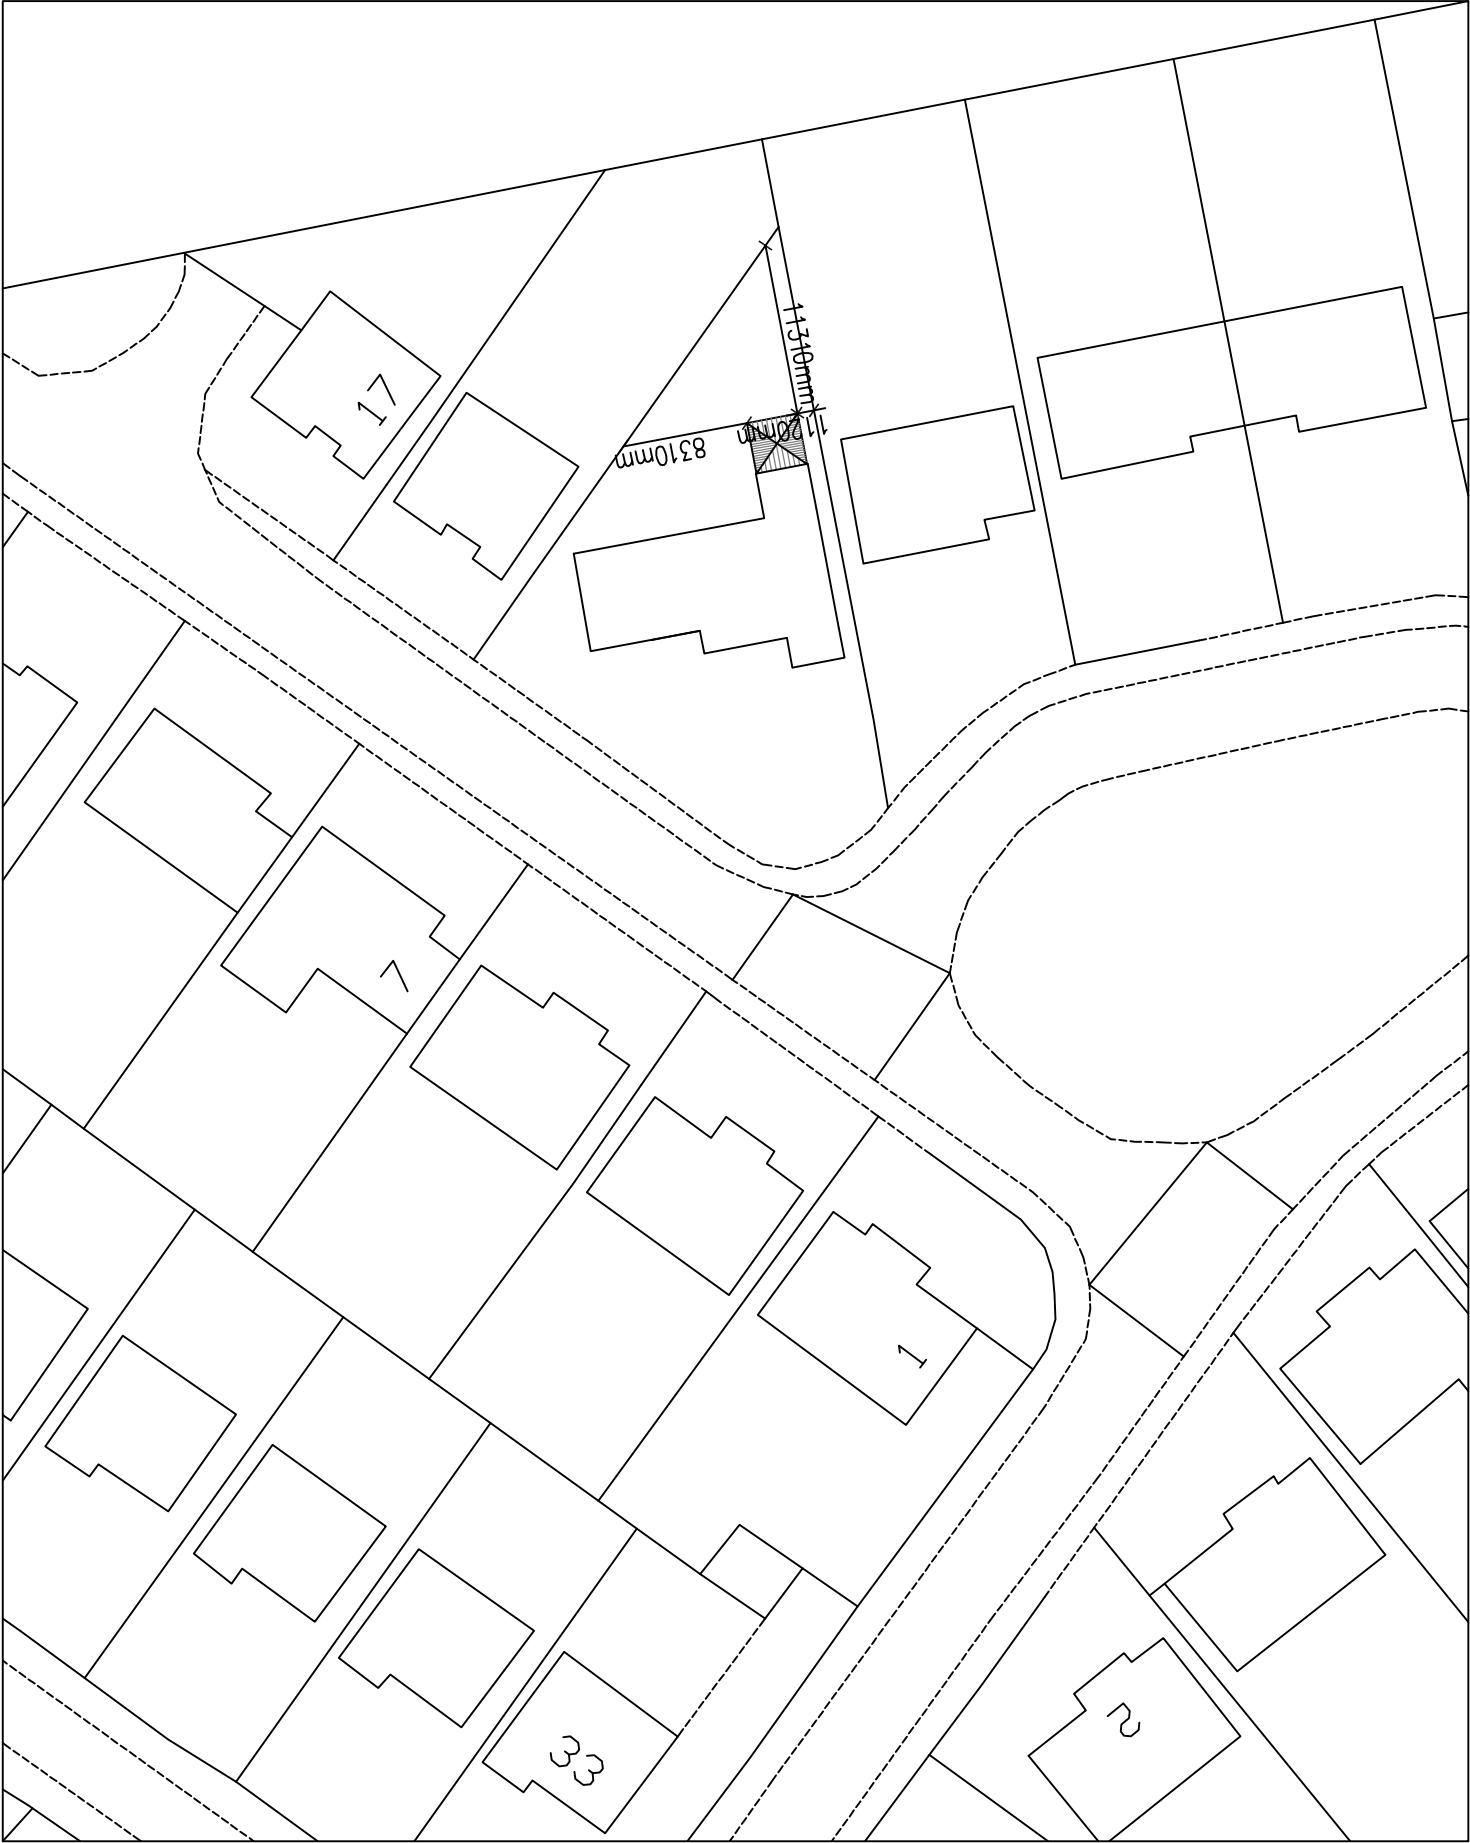

BLOCK PLAN 1:500

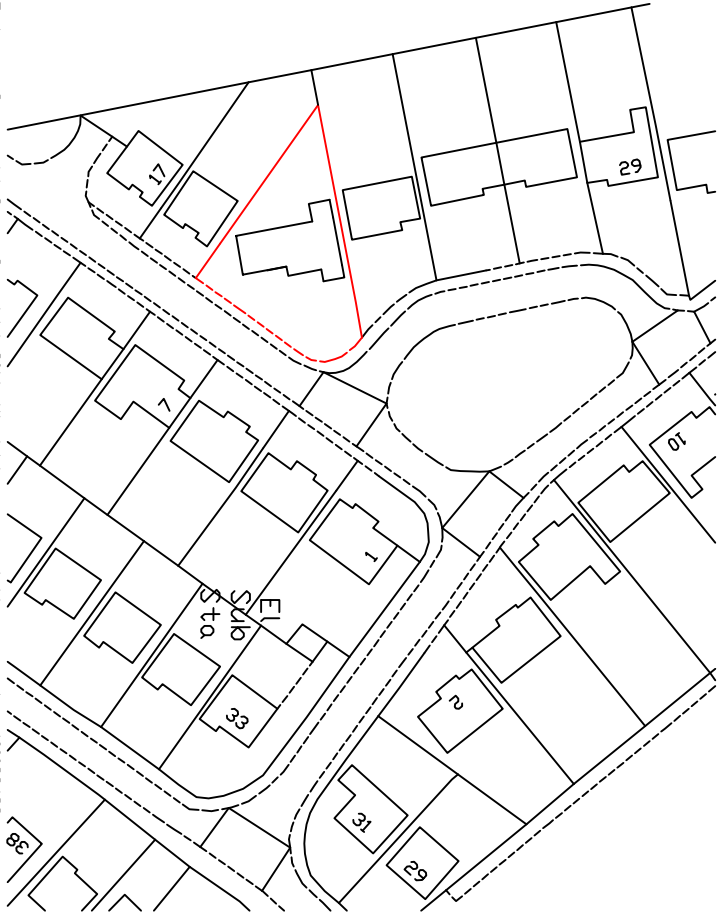

SITE PLAN 1:1250

WESTON DESIGN Ltd		Client:		DRAWING:	
2 Austendyke Road,		MR. JACKSON		BLOCK PLAN	
Weston Hills,		Project Address:		SITE PLAN	
Spalding,		21 WESTMORELAND ROAD		NOVEMBER 2014	
Lincs,		MOULTON		SCALE 1:500 1:1250	
PE12 6BX.		SPALDING		WES/1695/14/00	
01775 724171		Lincs		JC	
07841718457		PE12 6PU			
Ref:		Revision:		Date:	