
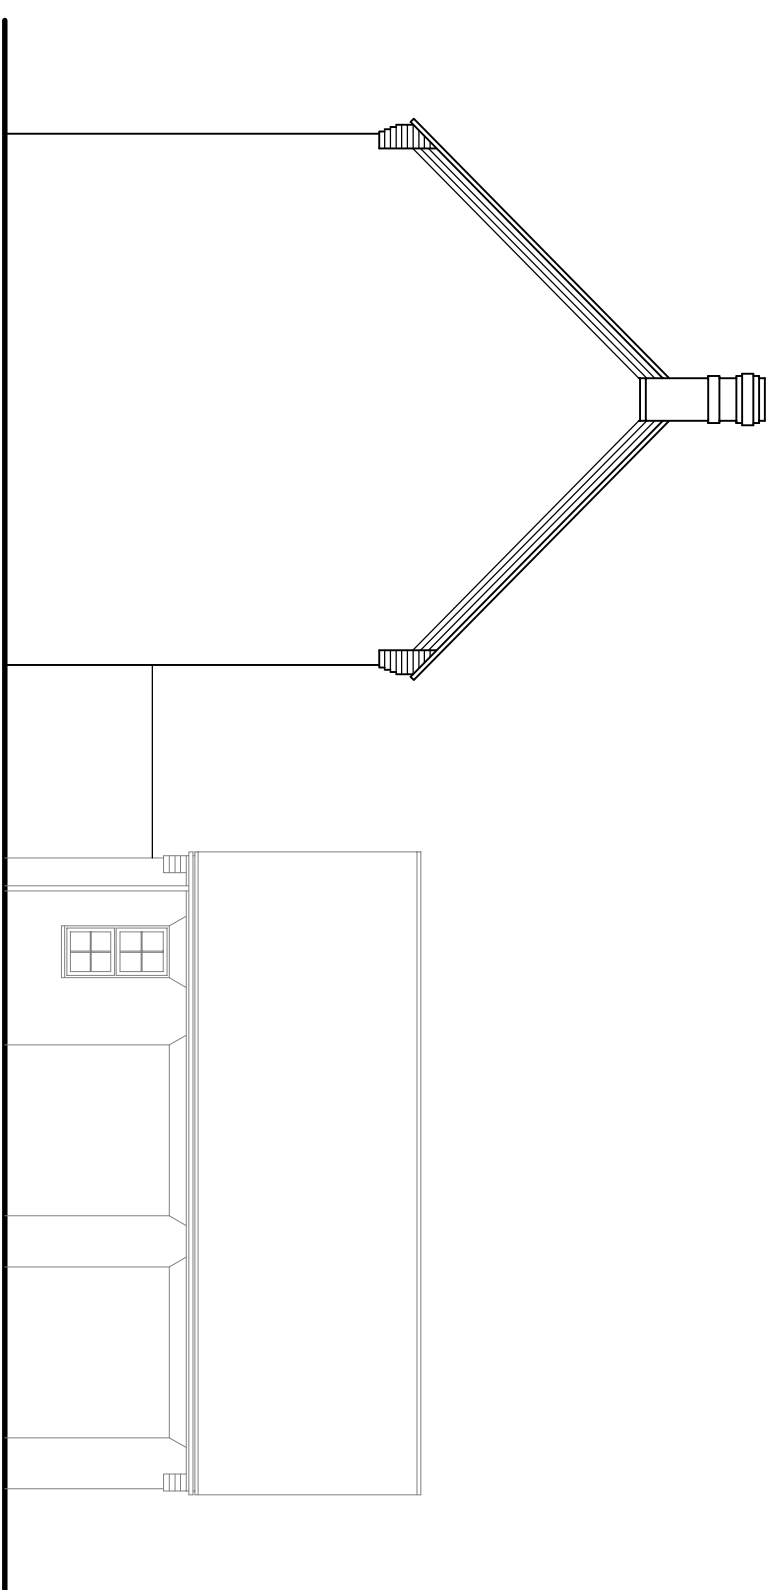
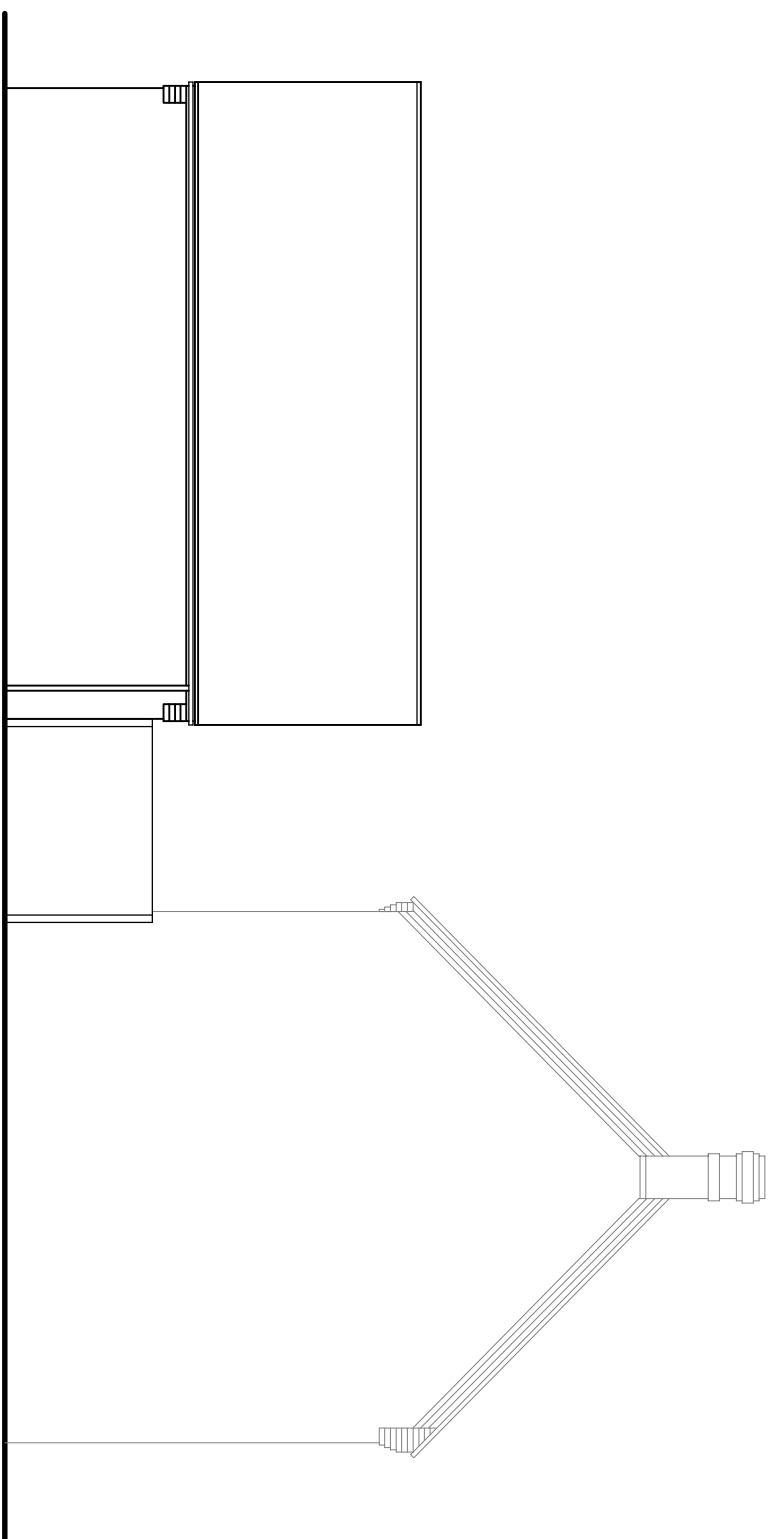
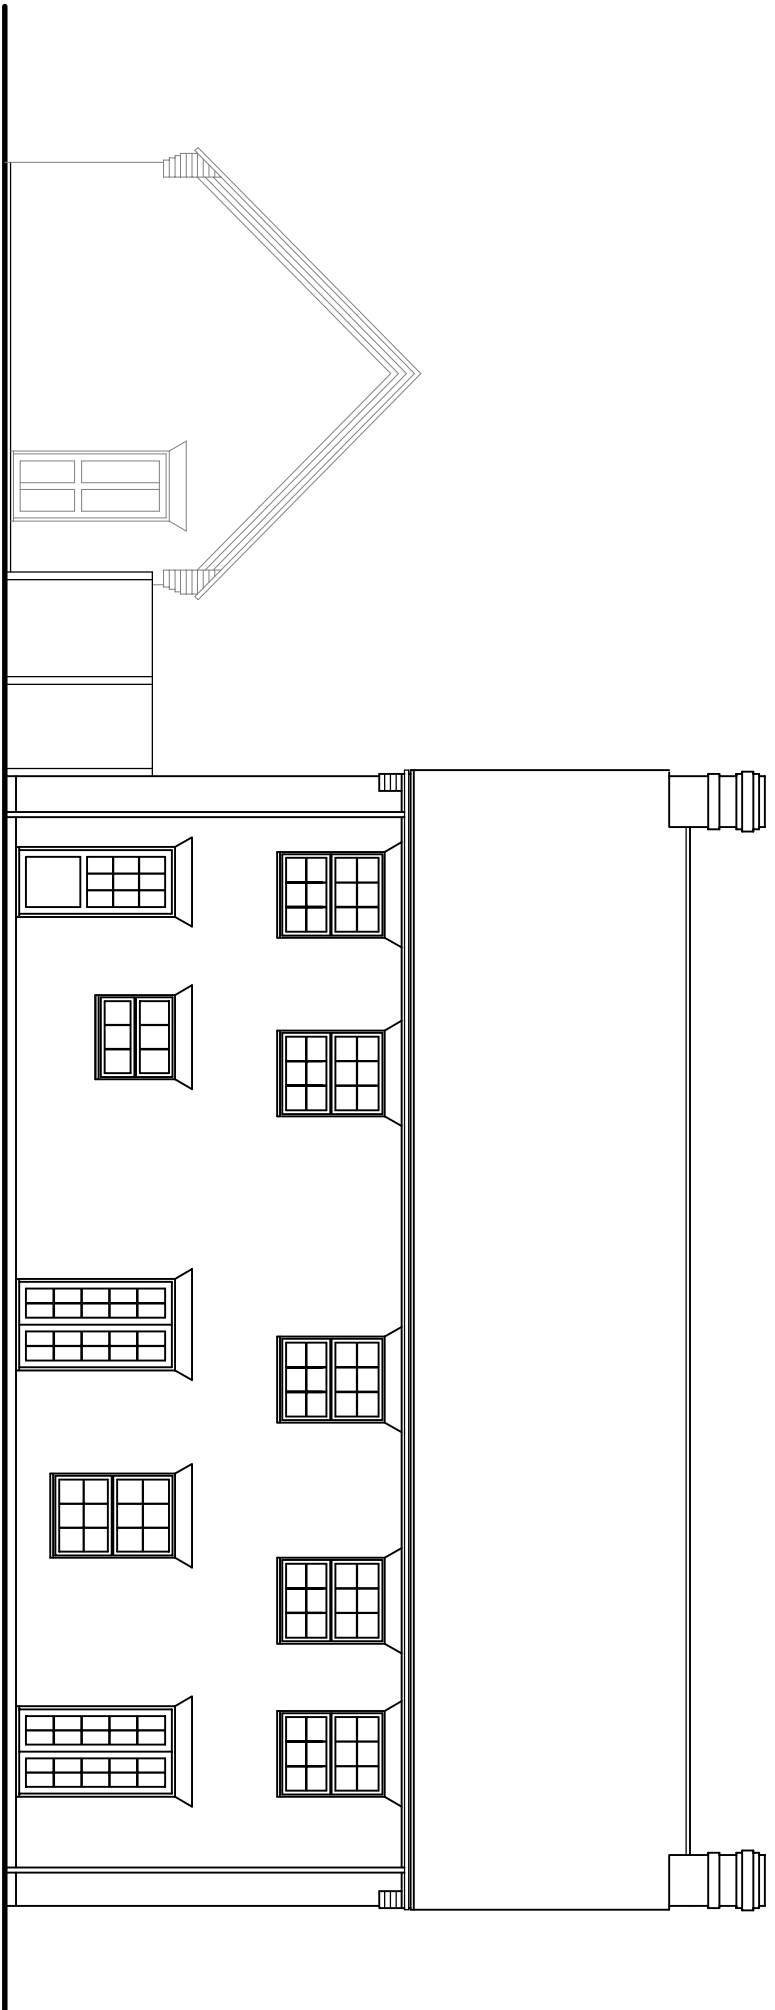
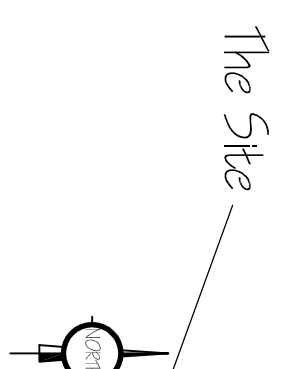


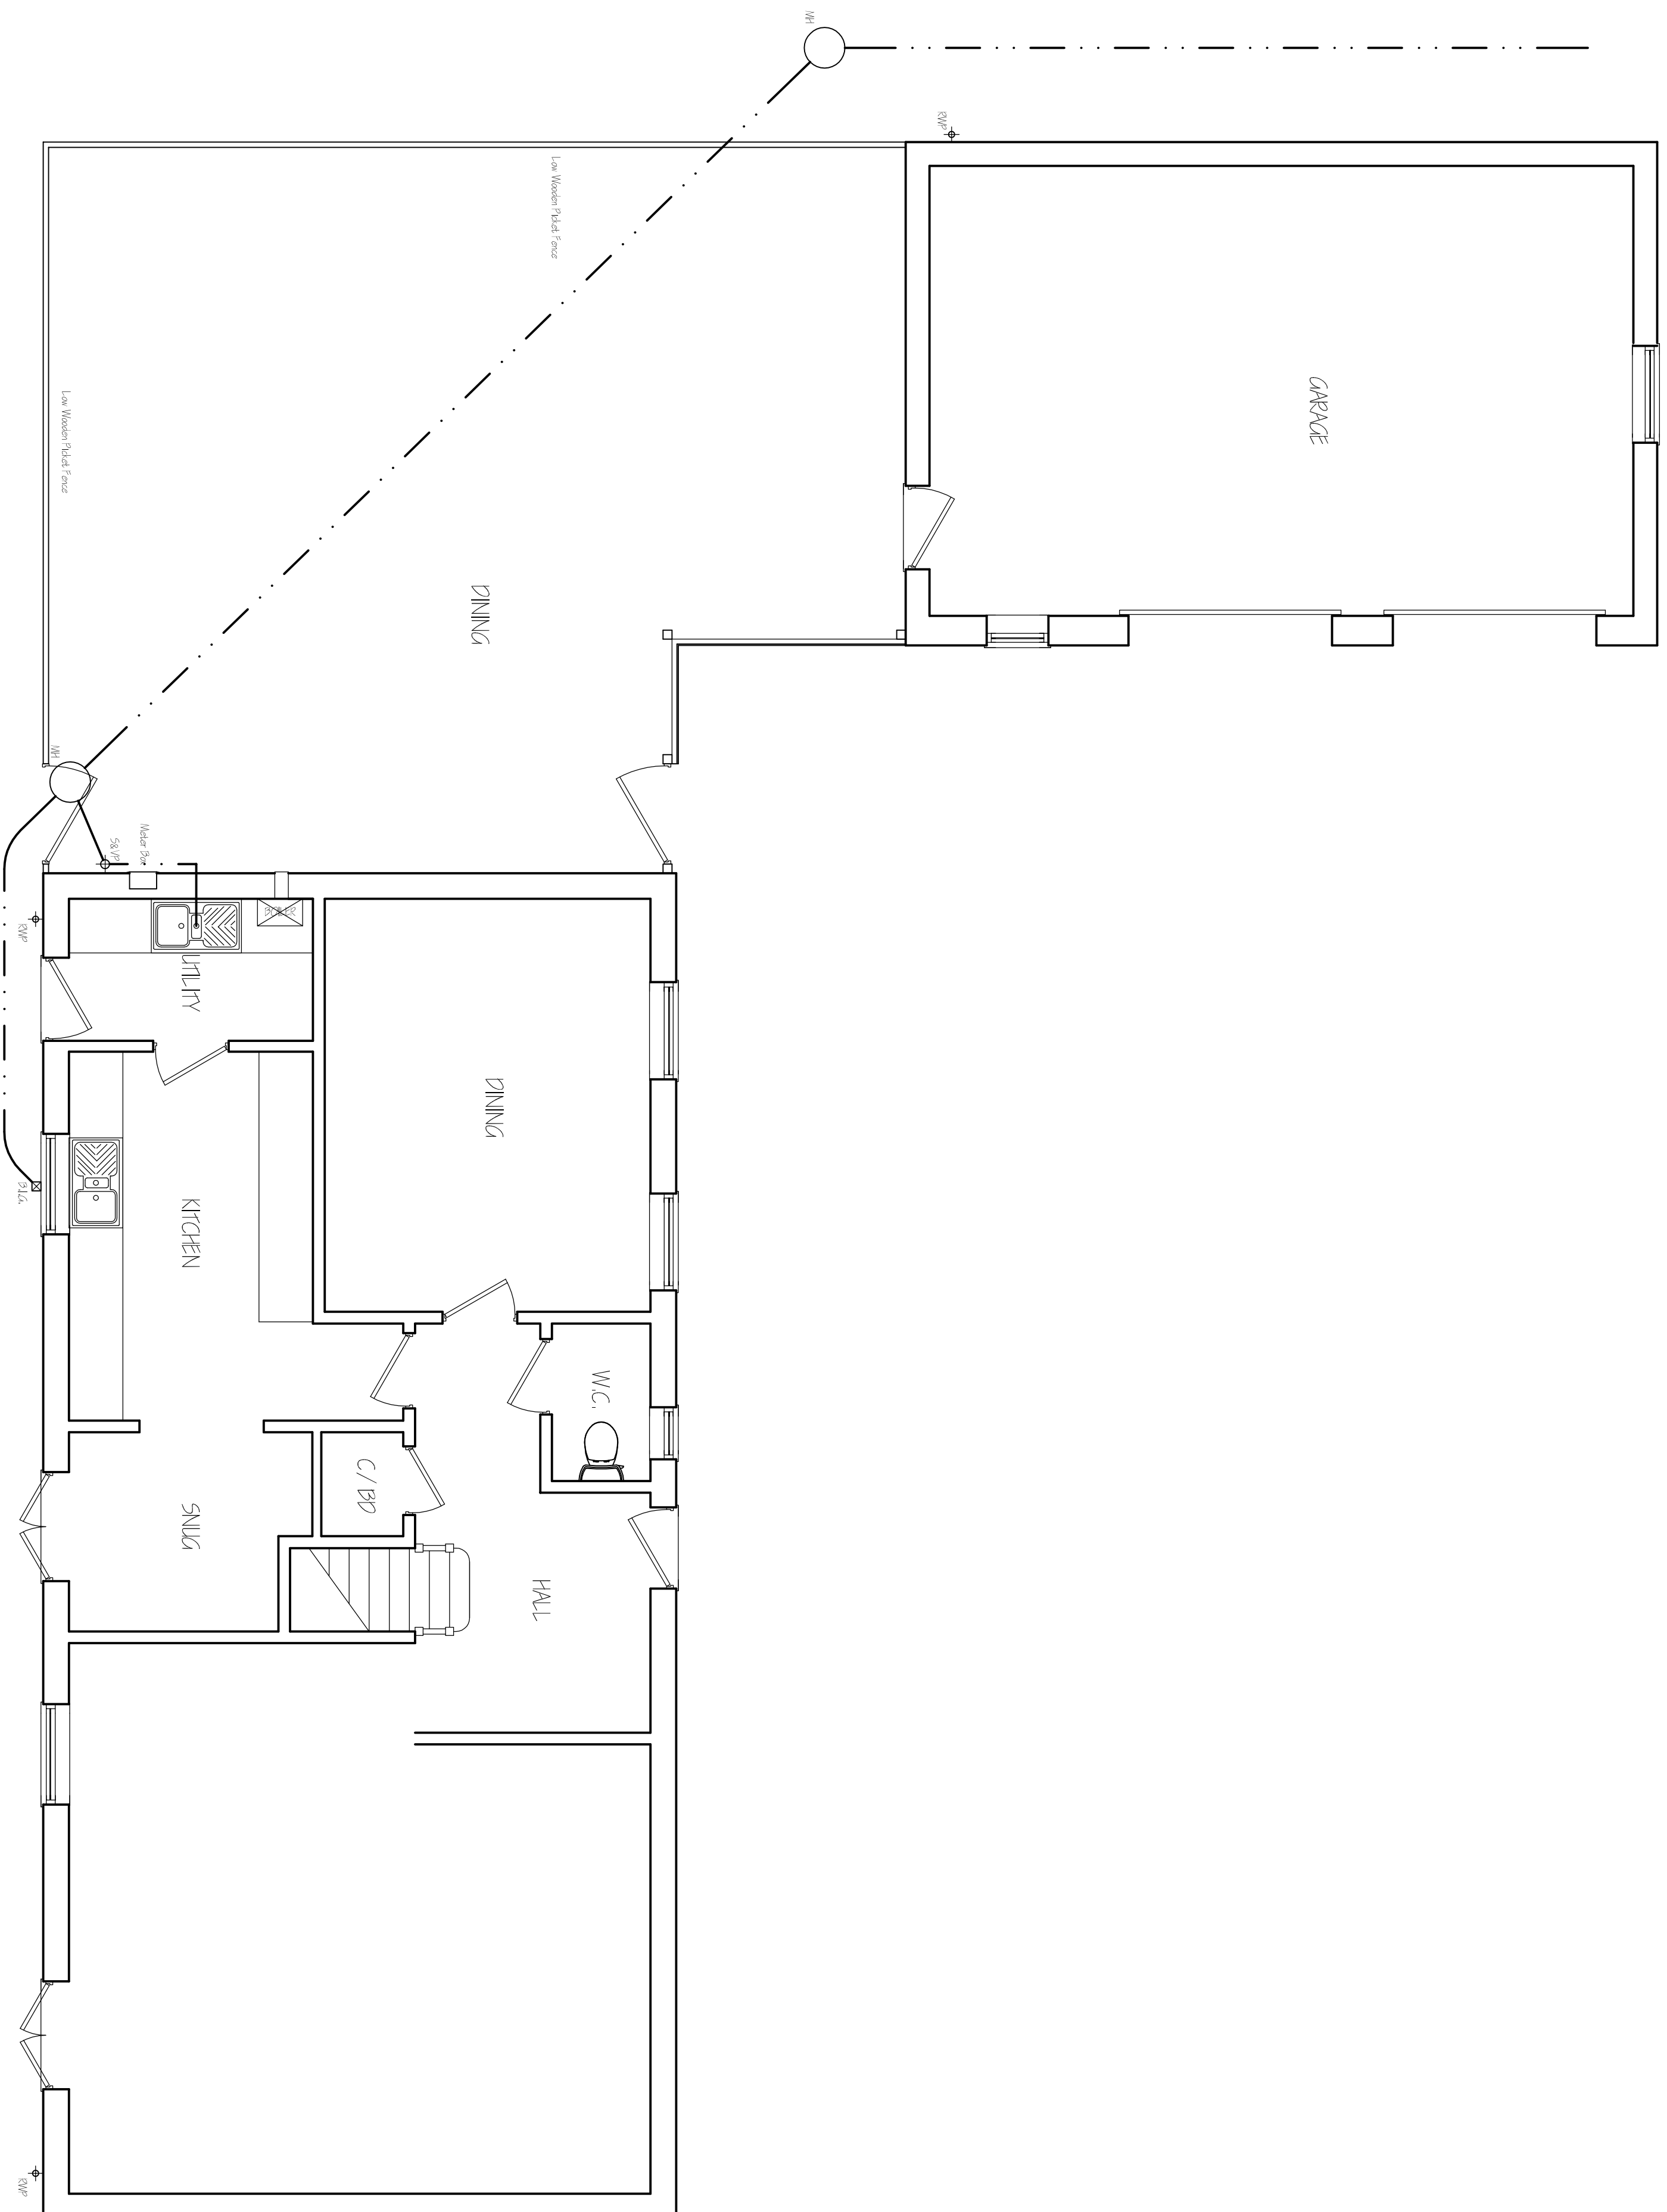

# REAR ELEVATION

SIDE ELEVATION

SIDE ELEVATION

[illegible]

**G. R. MERCHANT LTD.**  
I.ENG AMICE FIMO  
ARCHITECTURAL, STRUCTURAL  
AND LAND DRAINAGE  
CONSULTANTS

**4 Wrights Mews**  
12A Park Road, Holbeach,  
Spalding, Lincs. PE12 7EE  
Tel: 01406 490800  
Fax: 01406 425744  
E-Mail: [gr-merchant@btconnect.com](mailto:gr-merchant@btconnect.com)

**E-Mail: [gr-merchant@btconnect.com](mailto:gr-merchant@btconnect.com)**

**Project**  
REAR SINGLE STOREY EXTENSION  
'MULBERRY LODGE', SHIVAN GATE  
HOLBEACH  
SPALDING, Lincs. PE12 6PL

Client  
MRS & MRS J WEST

Drawing  
FLOOR PLAN - EXISTING  
ELEVATIONS - EXISTING  
LOCATION PLAN

|          |             |
|----------|-------------|
| Job Ref. | Drawing No. |
| 3461-19  | 01          |
| Date     | Drawn       |
| MAR 2019 | SLB         |

1:50 &amp; 1:00 (Unless Otherwise Stated)

**DO NOT SCALE FROM THIS DRAWING**

and the *Journal of Management* is pleased to publish this special issue on the topic of "The Role of the Firm in Society." The special issue is intended to provide a forum for the discussion of the role of the firm in society, and to provide a platform for the presentation of research on this topic. The special issue is intended to be a forum for the discussion of the role of the firm in society, and to provide a platform for the presentation of research on this topic. The special issue is intended to be a forum for the discussion of the role of the firm in society, and to provide a platform for the presentation of research on this topic.