



FLOOR PLAN

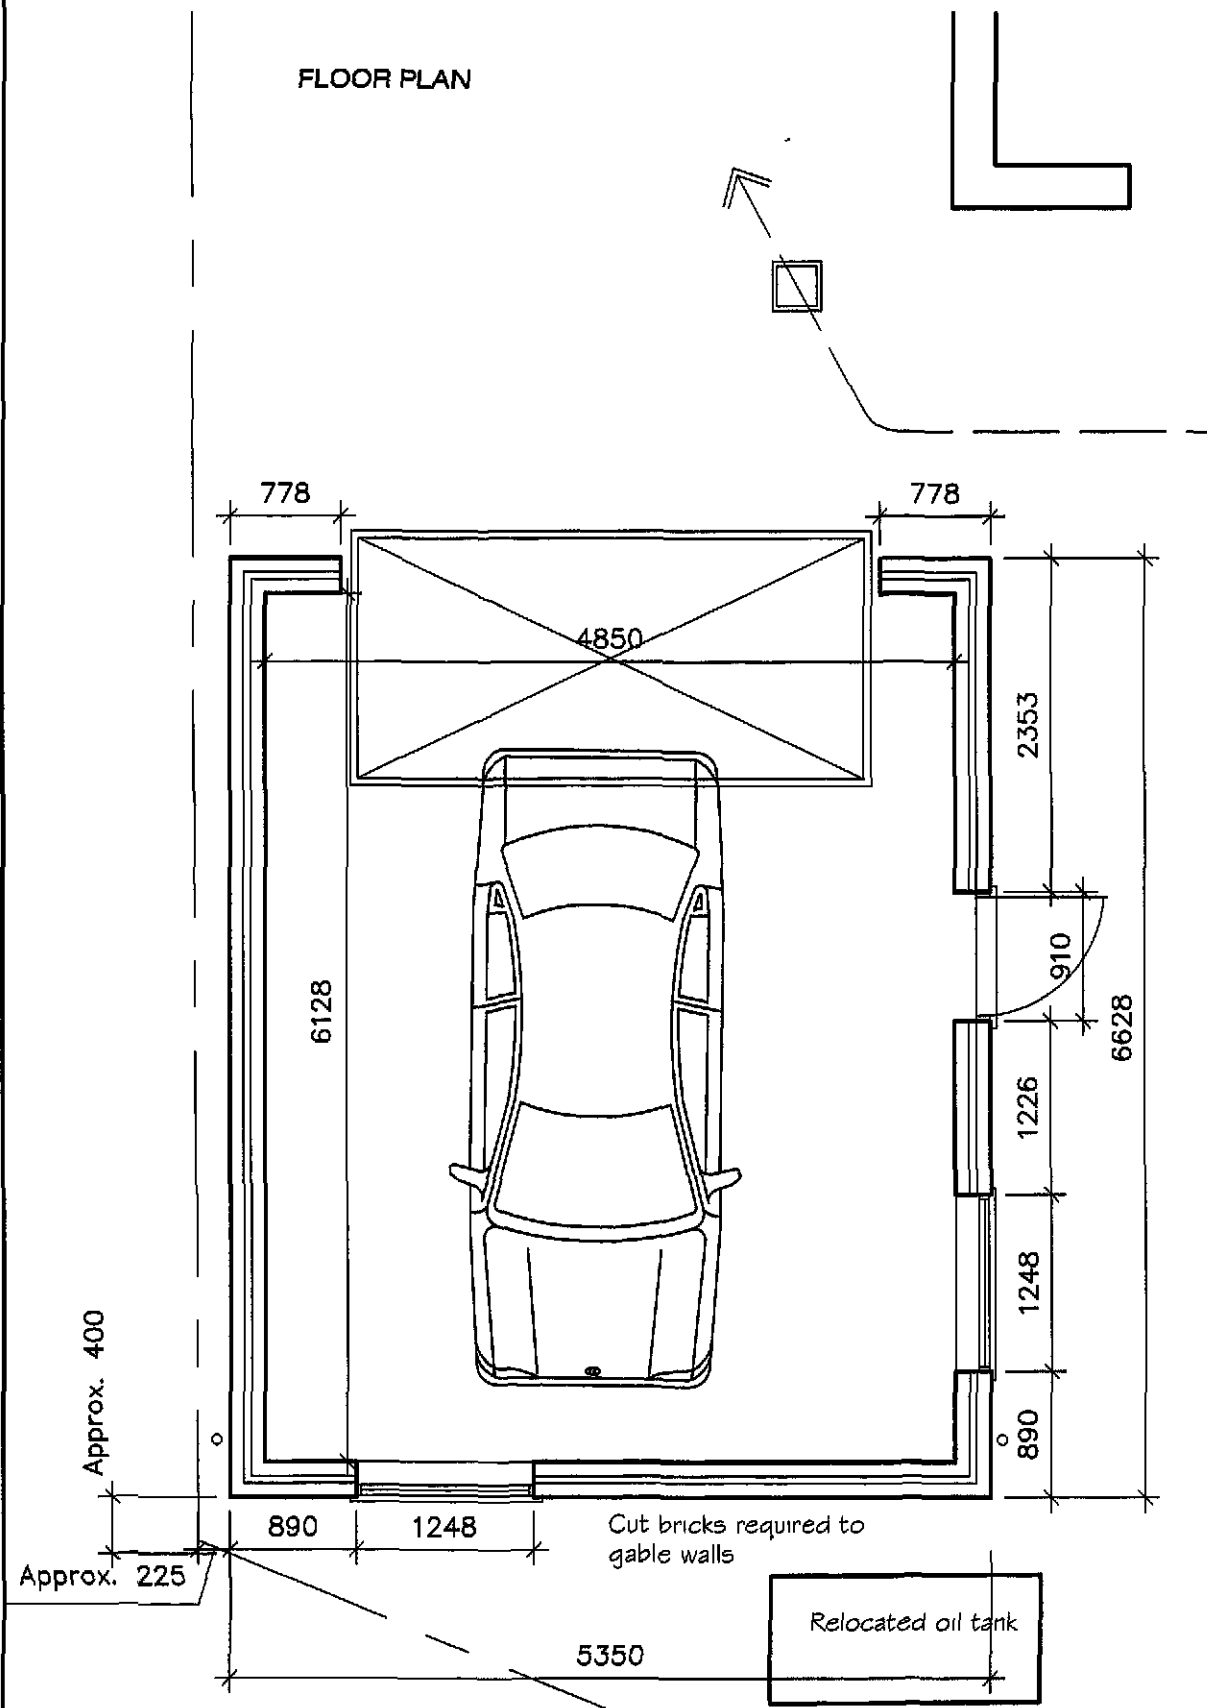


30 degree pitched roof

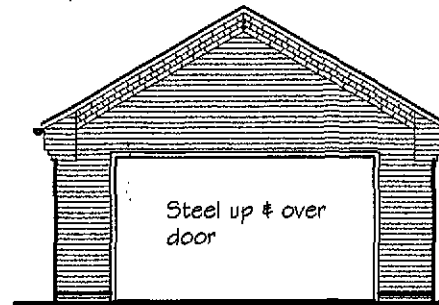


WEST ELEVATION

Concrete roof tiles to match the existing house

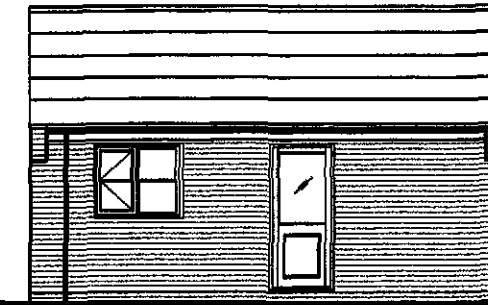


NORTH ELEVATION

Face brick to match the existing house

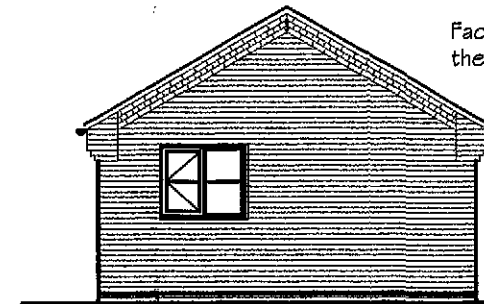

EAST ELEVATION

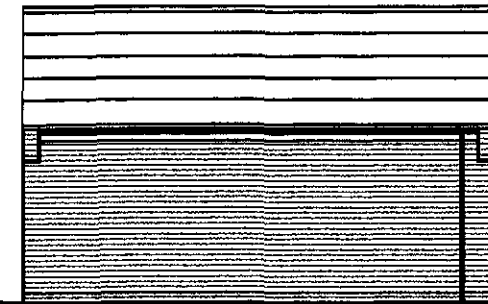

SOUTH ELEVATION

SHDC
Planning & Development

17 NOV 2010

Ref: 0950-10

THIS DRAWING IS PRODUCED FOR PLANNING PERMISSION PURPOSES ONLY
THE FOUNDATION DESIGN TO TAKE ACCOUNT OF THE REMAINING & REMOVED VEGETATION

M2

M2 BUILDING CONSULTANTS LLP
8 Teal Grove, Cowbit, Spalding, Lincs. PE12 6XG
Tel: (01406) 380139
Email: info@m2-buildingconsultants.biz

PROJECT
Proposed Single Garage
23 Braybrookes Way, Moulton Chapel

DRAWN
GM

DATE
October 2010

SCALE
1:50 & 100


DRAWING TITLE
Elevations & Floor Plan

DWG NR.
LOC 346.48.09 / 10

This drawing has been prepared for licensing purposes only. This drawing is the copyright property of M2 Building Consultants LLP.



LOCATION PLAN

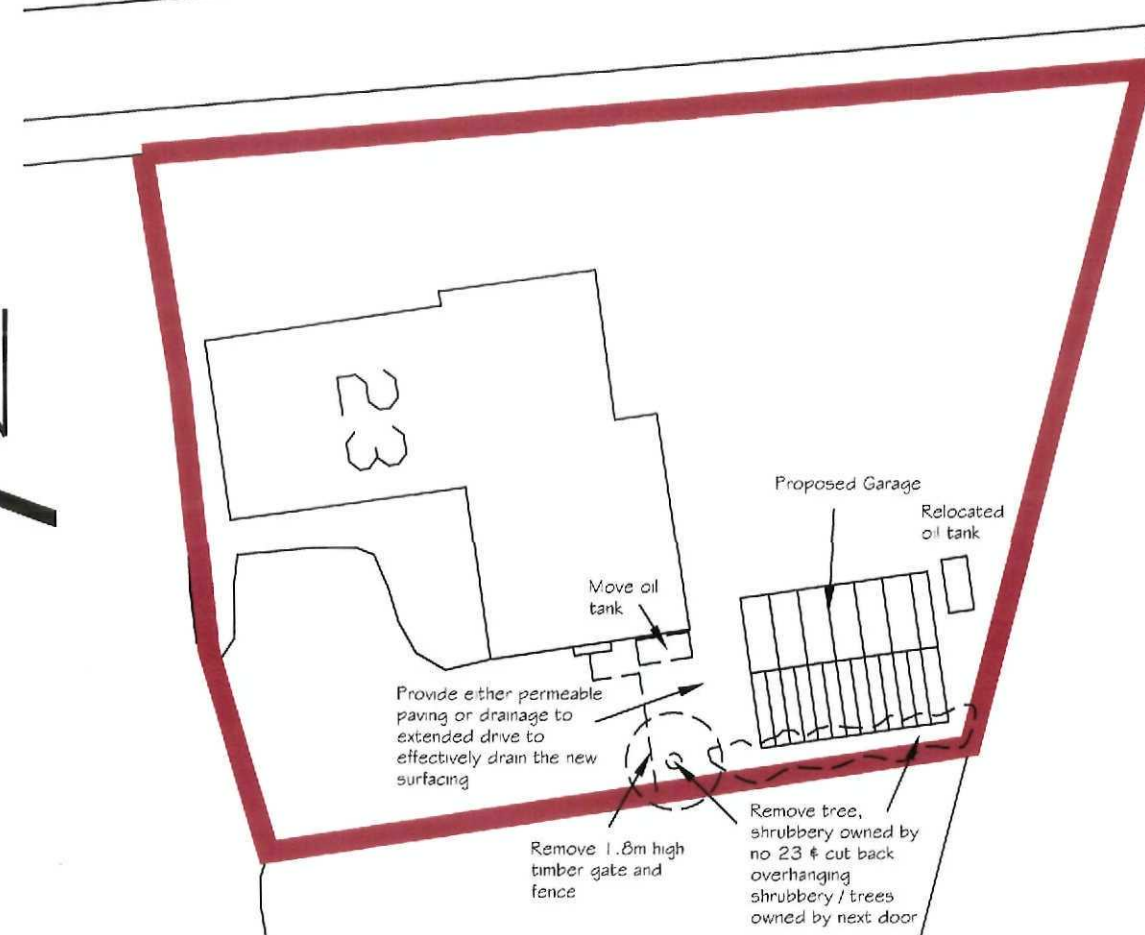

SITE PLAN



M2

M2 BUILDING CONSULTANTS LLP
8 Teal Grove, Cowbit, Spalding, Lincs. PE12 6XG
Tel: (01406) 380139
Email: info@m2-buildingconsultants.biz

PROJECT
Proposed Single Garage
23 Braybrookes Way, Moulton Chapel

DRAWN
GM

DATE
October 2010

SCALE
1:1250 & 1:250

DRAWING TITLE
Location & Site Plan

DWG NR.
LOC 346.48.09 / 11

This drawing has been prepared for
licensing purposes only. This drawing is
the copyright property of M2 Building
Consultants LLP.