



FRONT (SOUTH) ELEVATION (1:100)

EAST SIDE ELEVATION


REAR (NORTH) ELEVATION

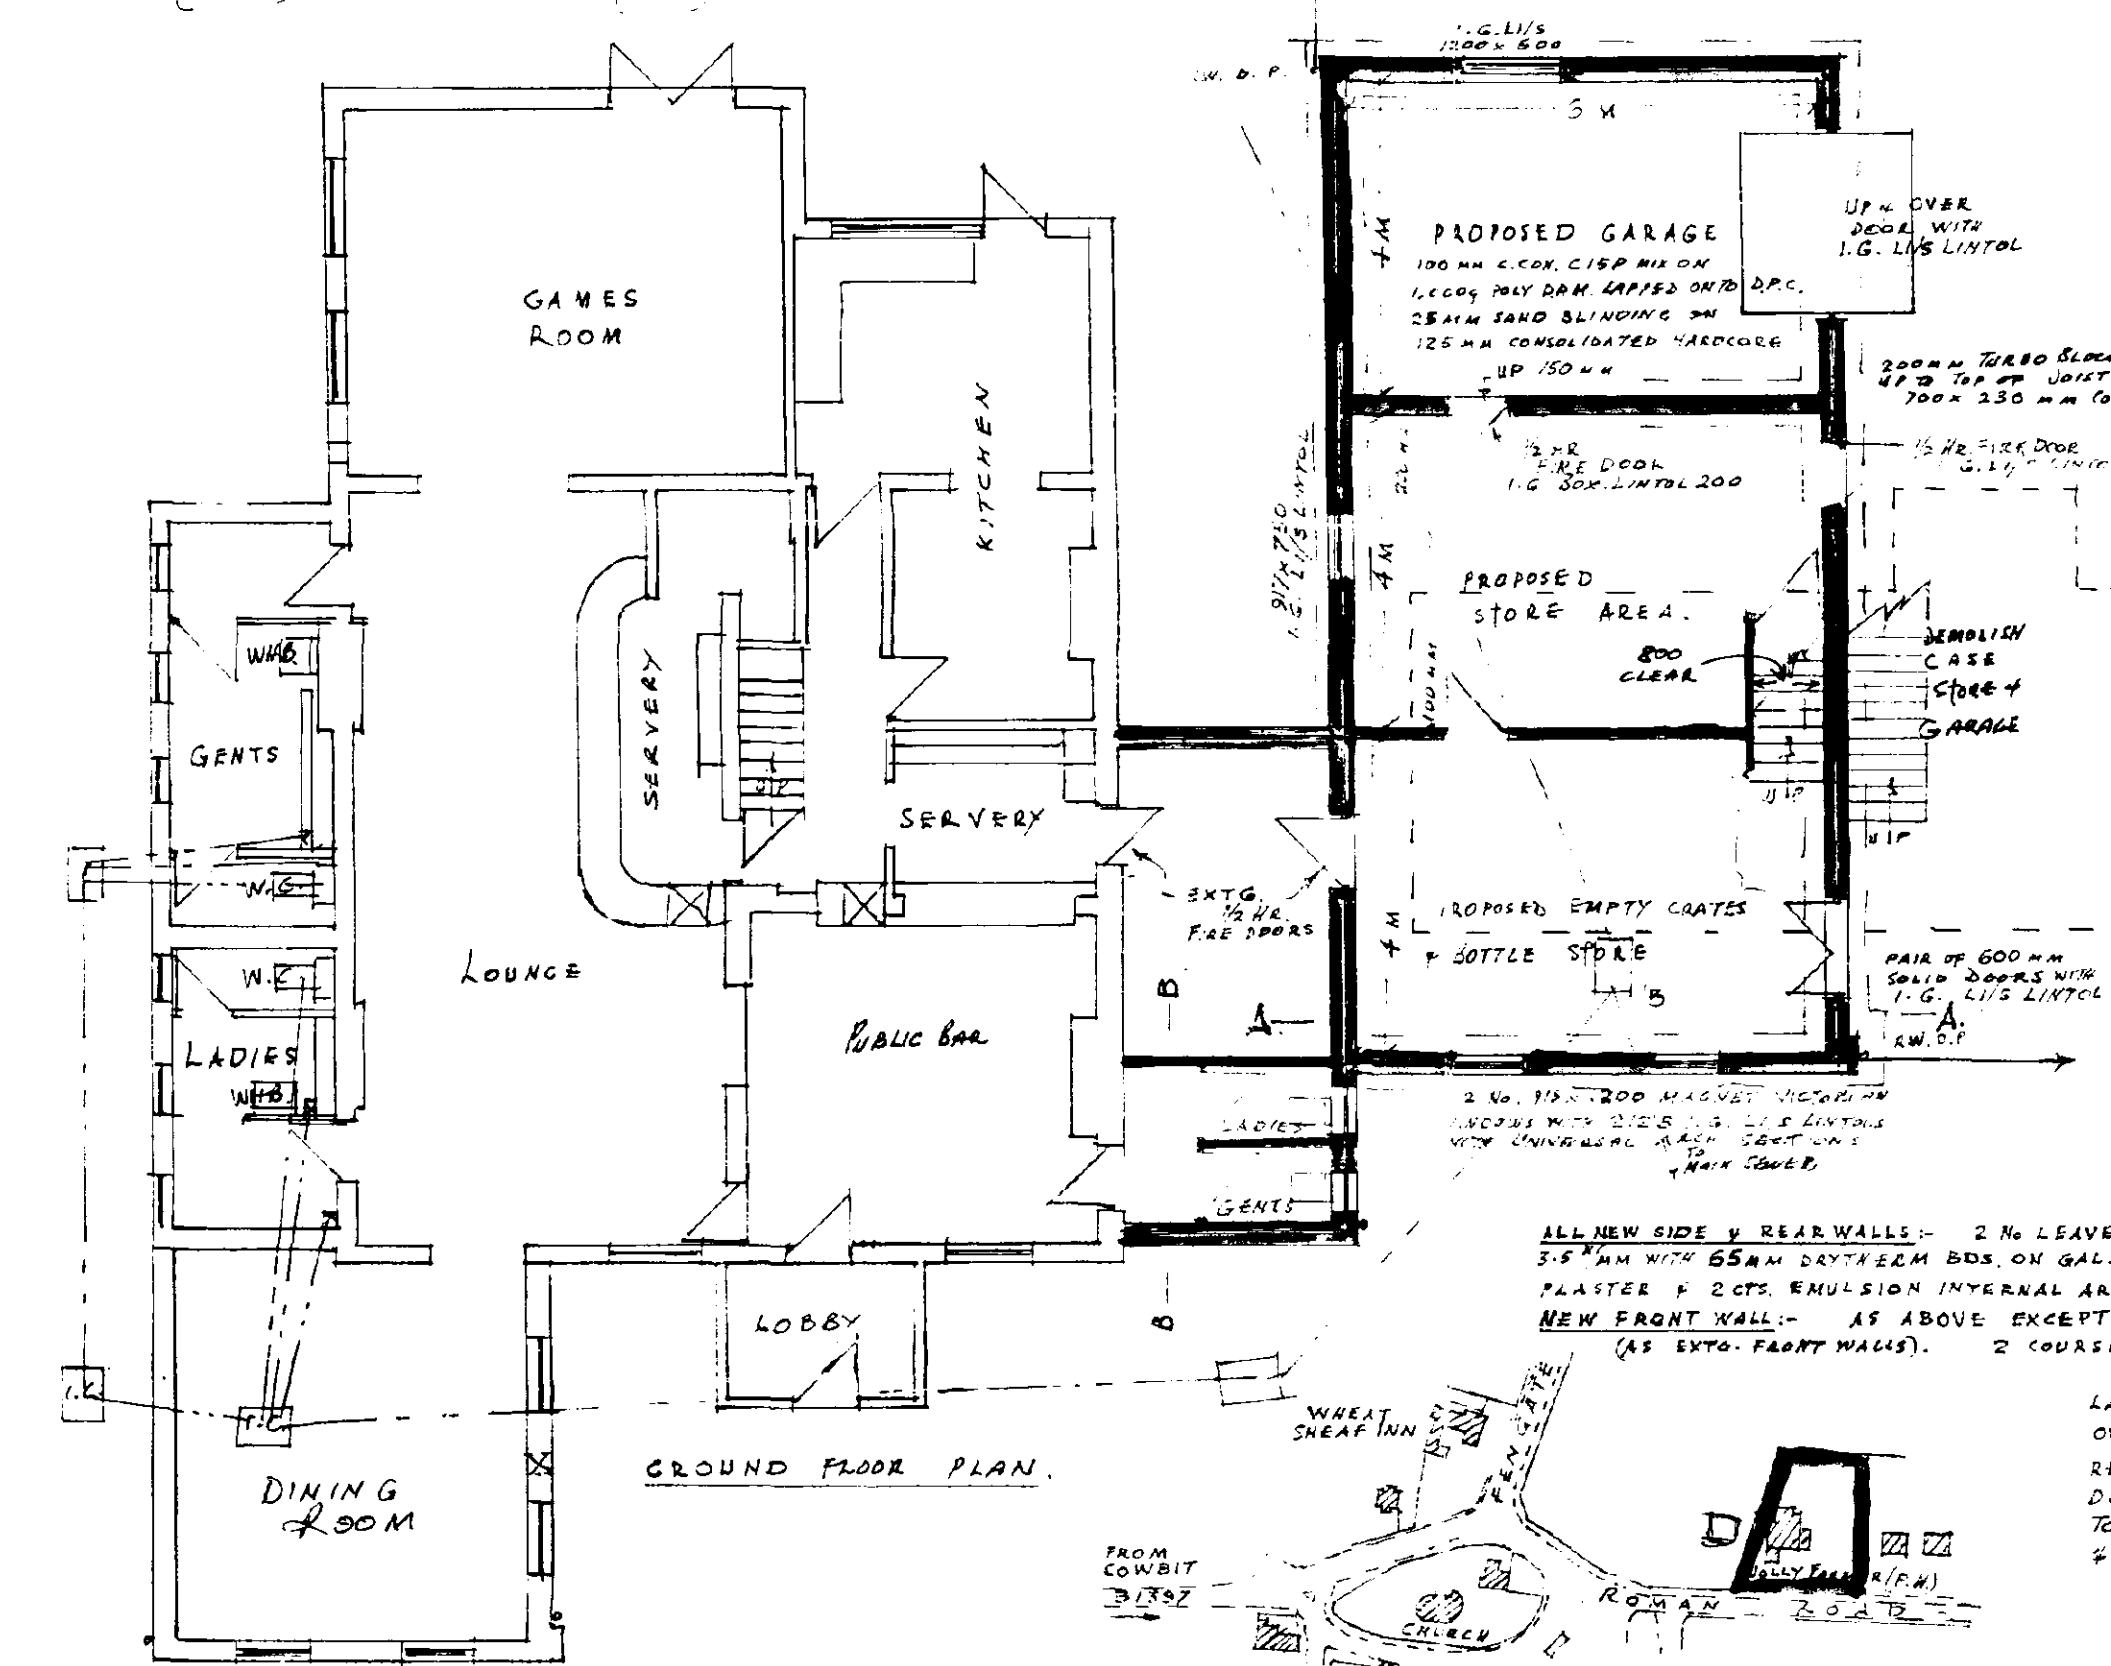


GROUND FLOOR PLAN

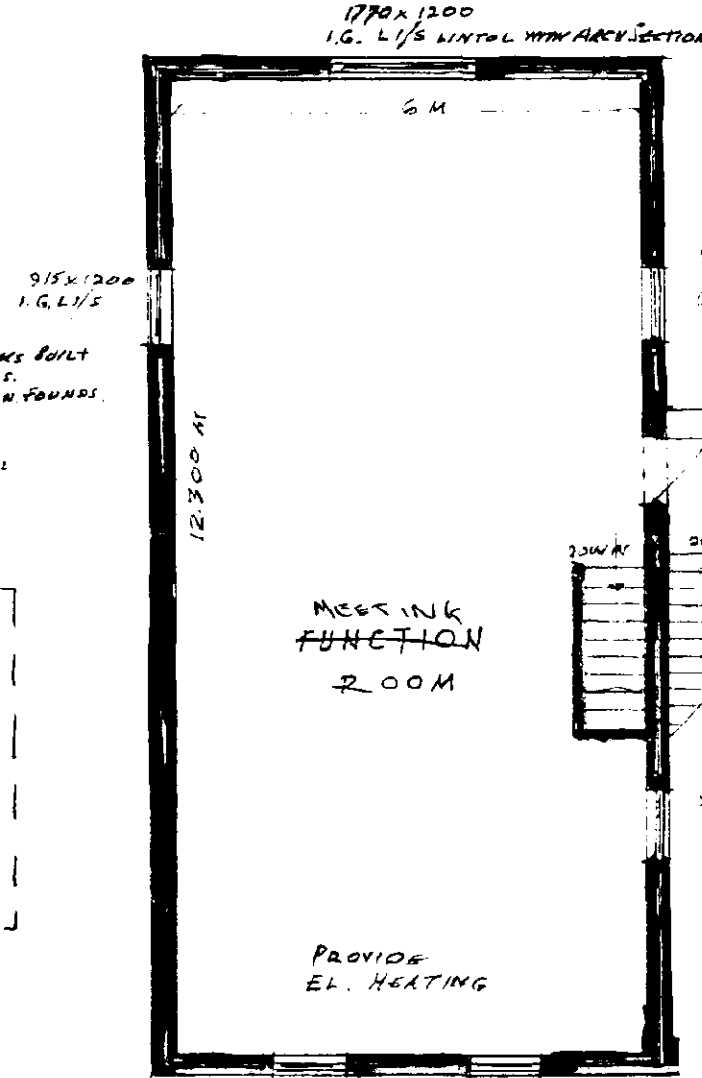

FIRST FLOOR PLAN

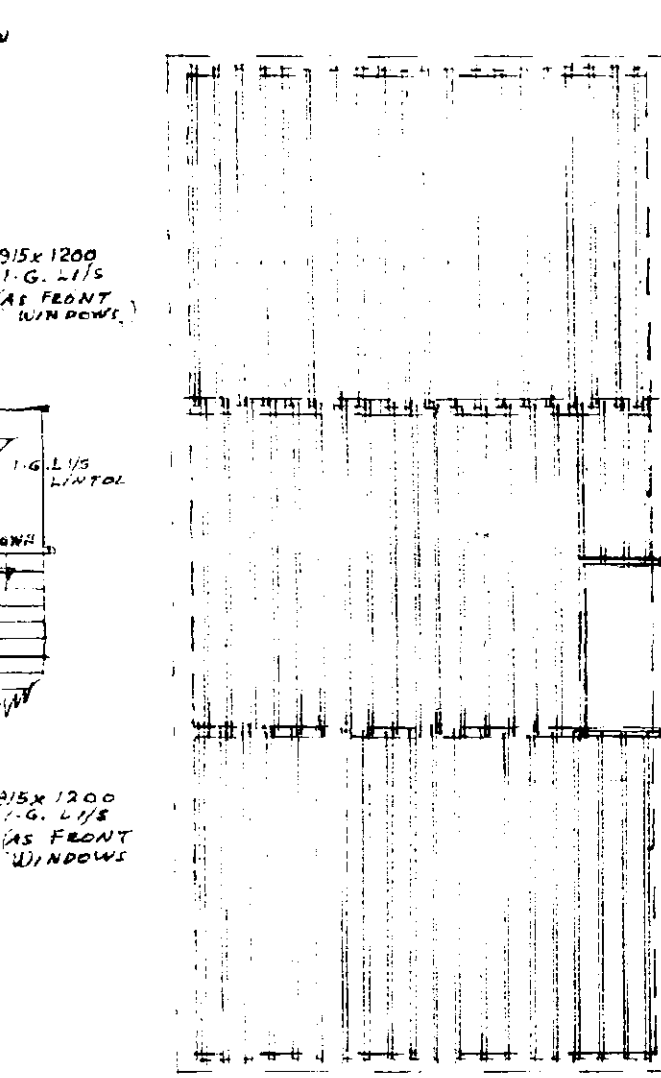


FIRST FLOOR JOINTS PLAN

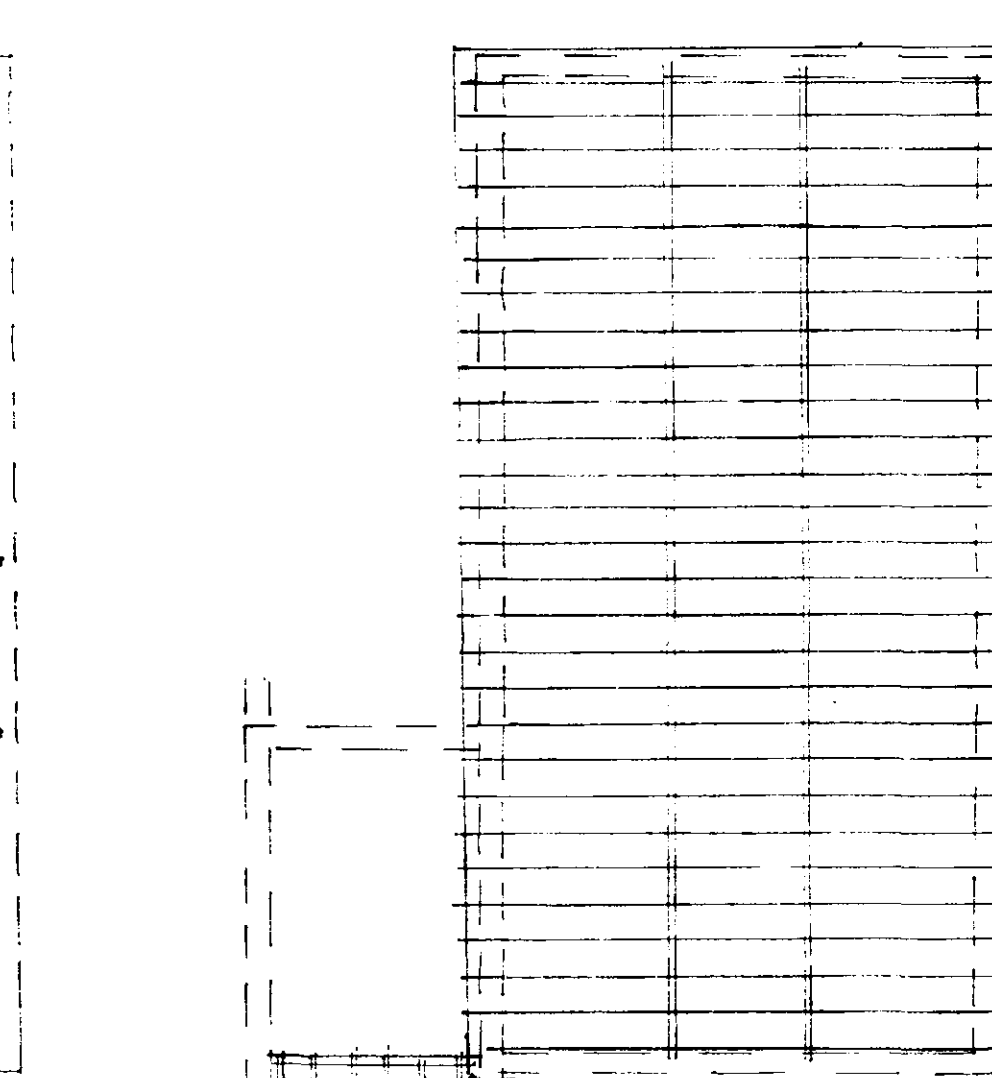


ROOF PLAN

SITE LOCATION PLAN - SCALE 1:2500

LAY 2 NO. CON. LINTOLS MIN. 18" (450mm) LONG OVER DRAIN UNDER NEW EXTERNAL WALLS. REMOVE I.C. COVER 'B' & PROVIDE A FIX DOUBLE SEAL BOLTED DOWN COVER, DRAIN TO BE REPAIRED IF NECESSARY ON L.I. INSPECTION. & SUBJECT TO TEST FOR WATER TIGHTNESS.

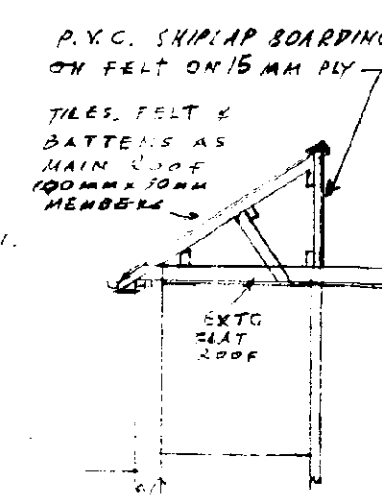


SECTION 3.3

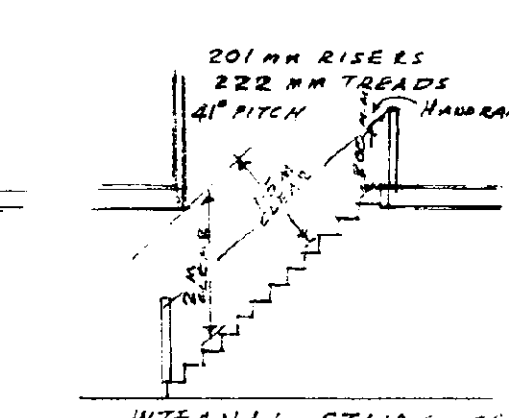


INTERNAL STAIRS SECTION

PROPOSED ERECTION OF GARAGE & STORE BLDGS. WITH FUNCTIONAL ROOM ABOVE (DEMOLISH EXISTING GARAGE & CASE STORE) AT "THE JOLLY FARMER" (P/R) ROMAN ROAD, MOULTON CHAPEL 1/2 SPALDING FOR MR. J. TICKNER.

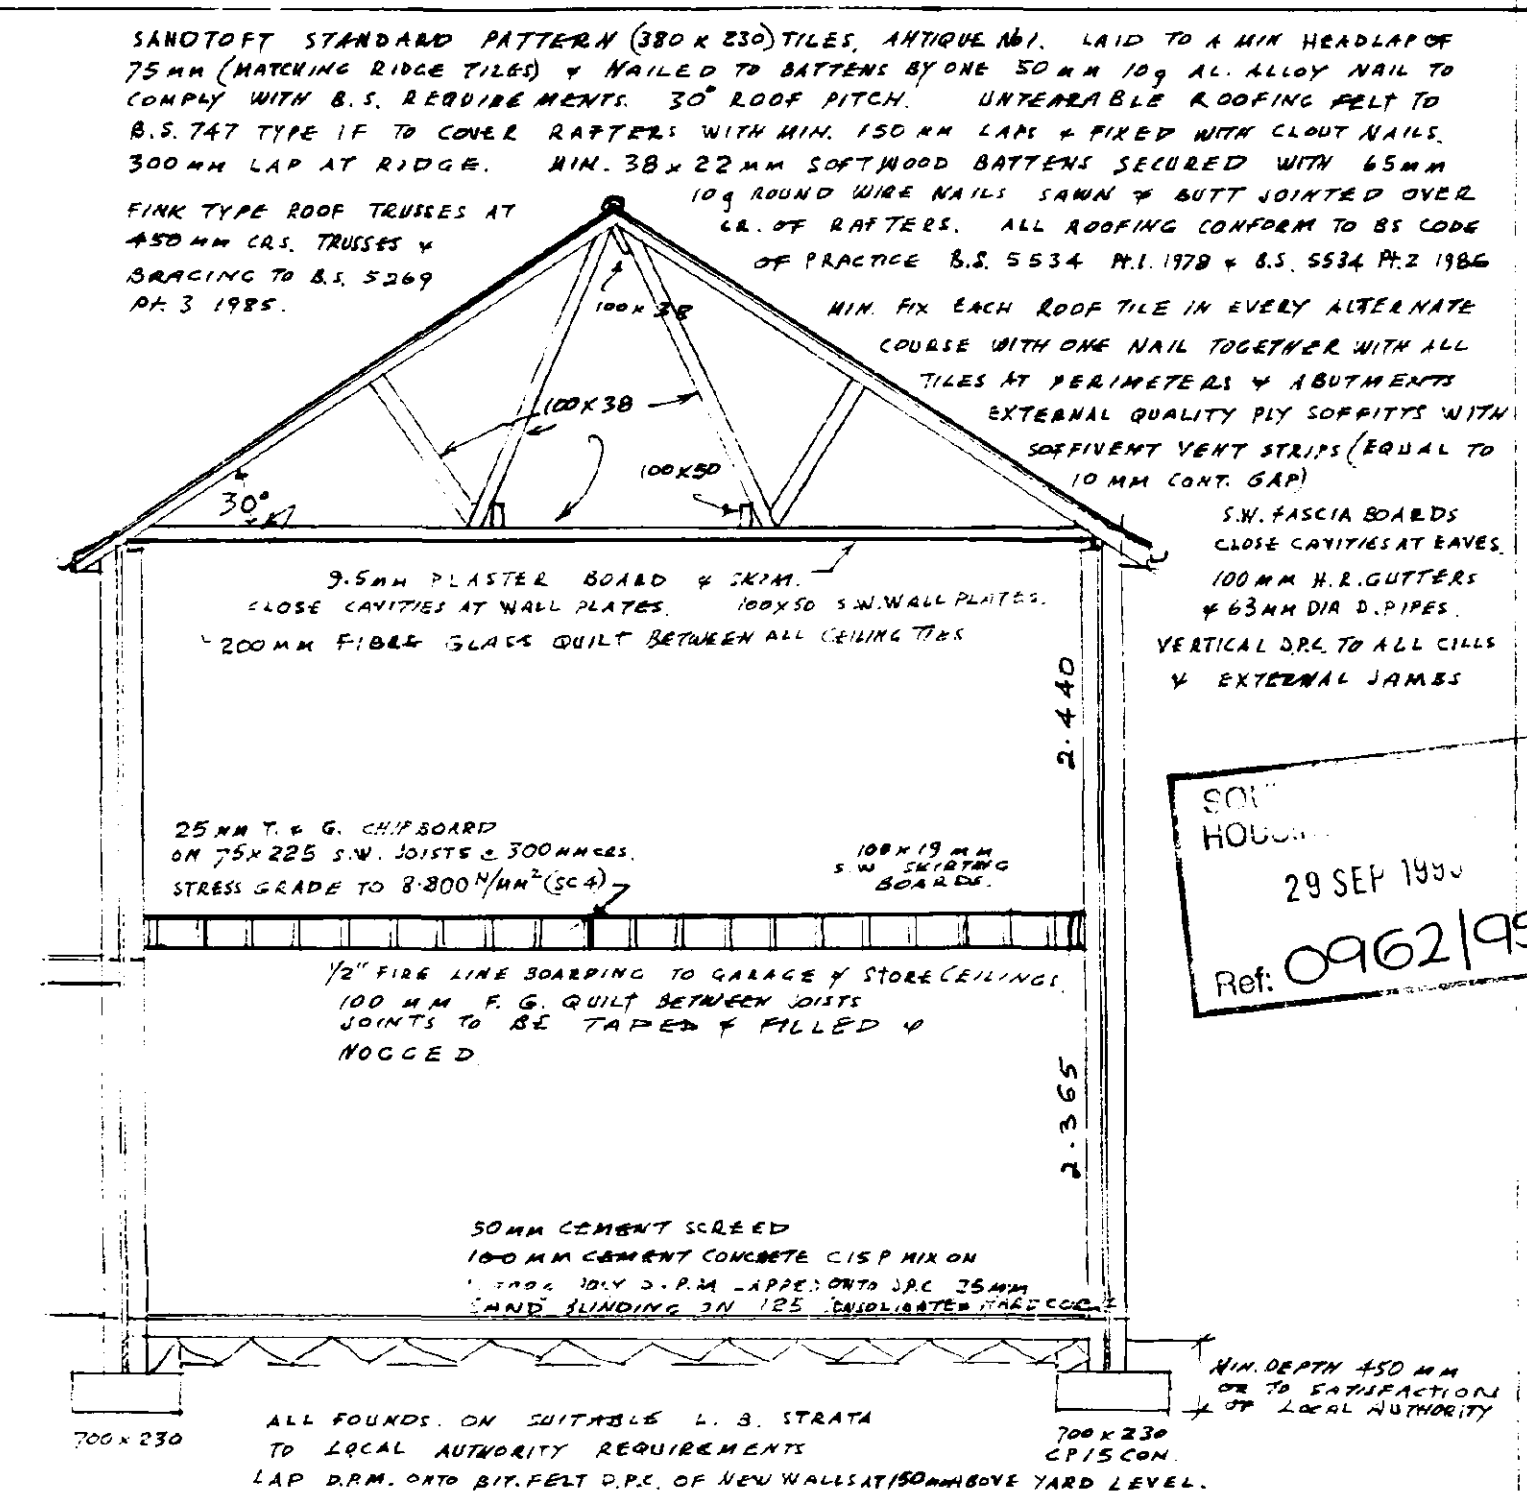

SECTION A/A (1:50)

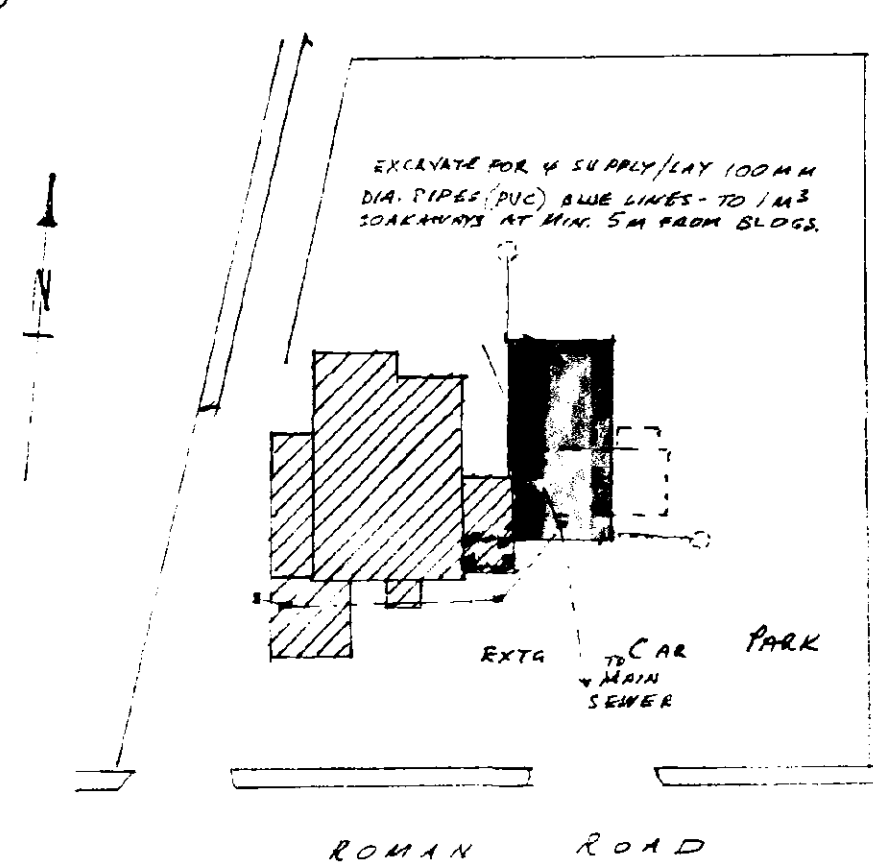

BLOCK PLAN - SCALE 1:500

DETERMINED PLAN


SOFT HOUSE
29 SEP 1995
Ref: 0962/95



FRONT (SOUTH) ELEVATION (1:100)

EAST SIDE ELEVATION

REAR (NORTH) ELEVATION

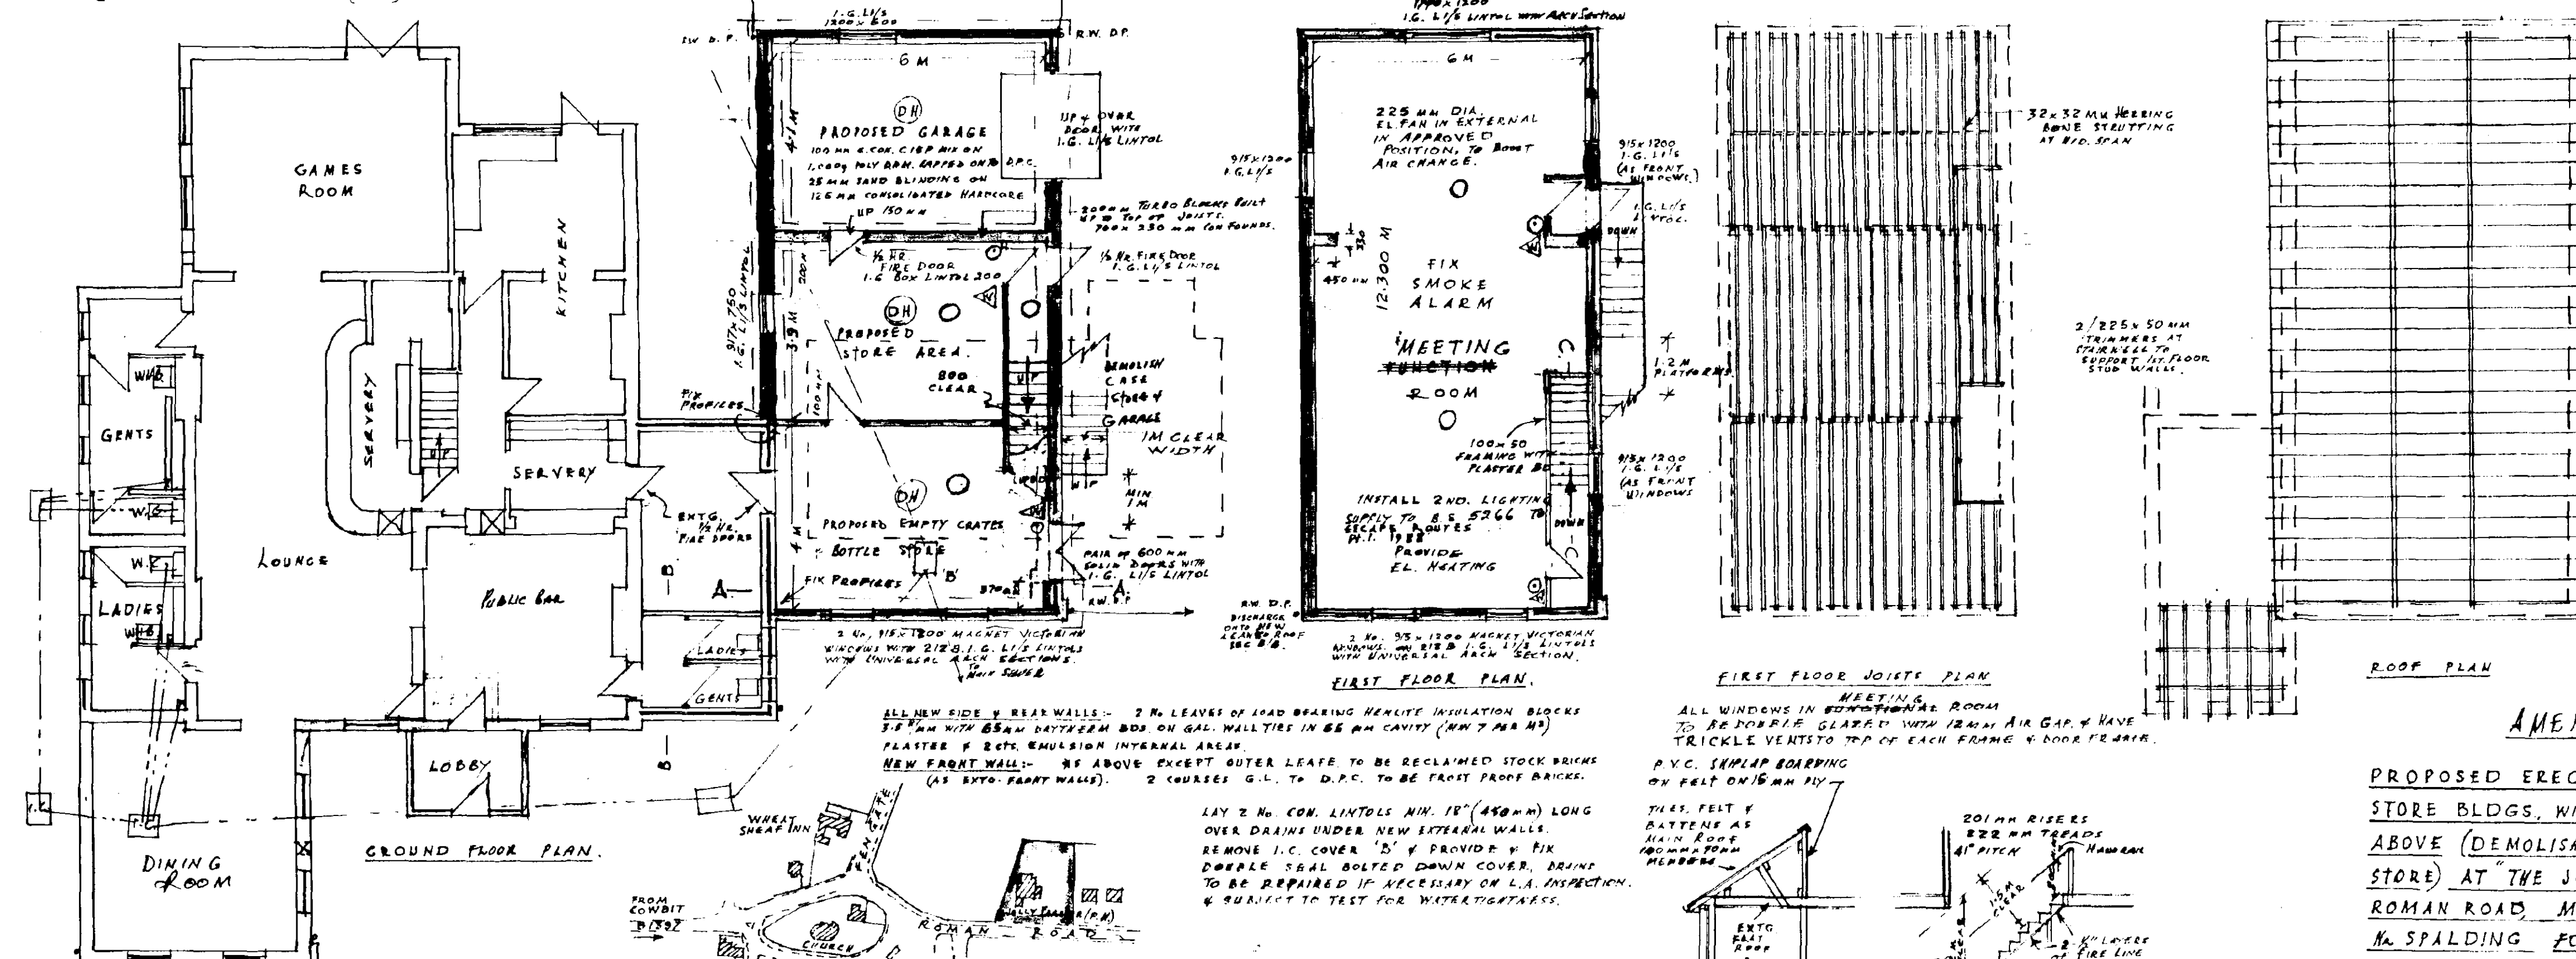


FIRST FLOOR PLAN

FIRST FLOOR JOIST PLAN

ROOF PLAN

SITE LOCATION PLAN - SCALE 1:2500

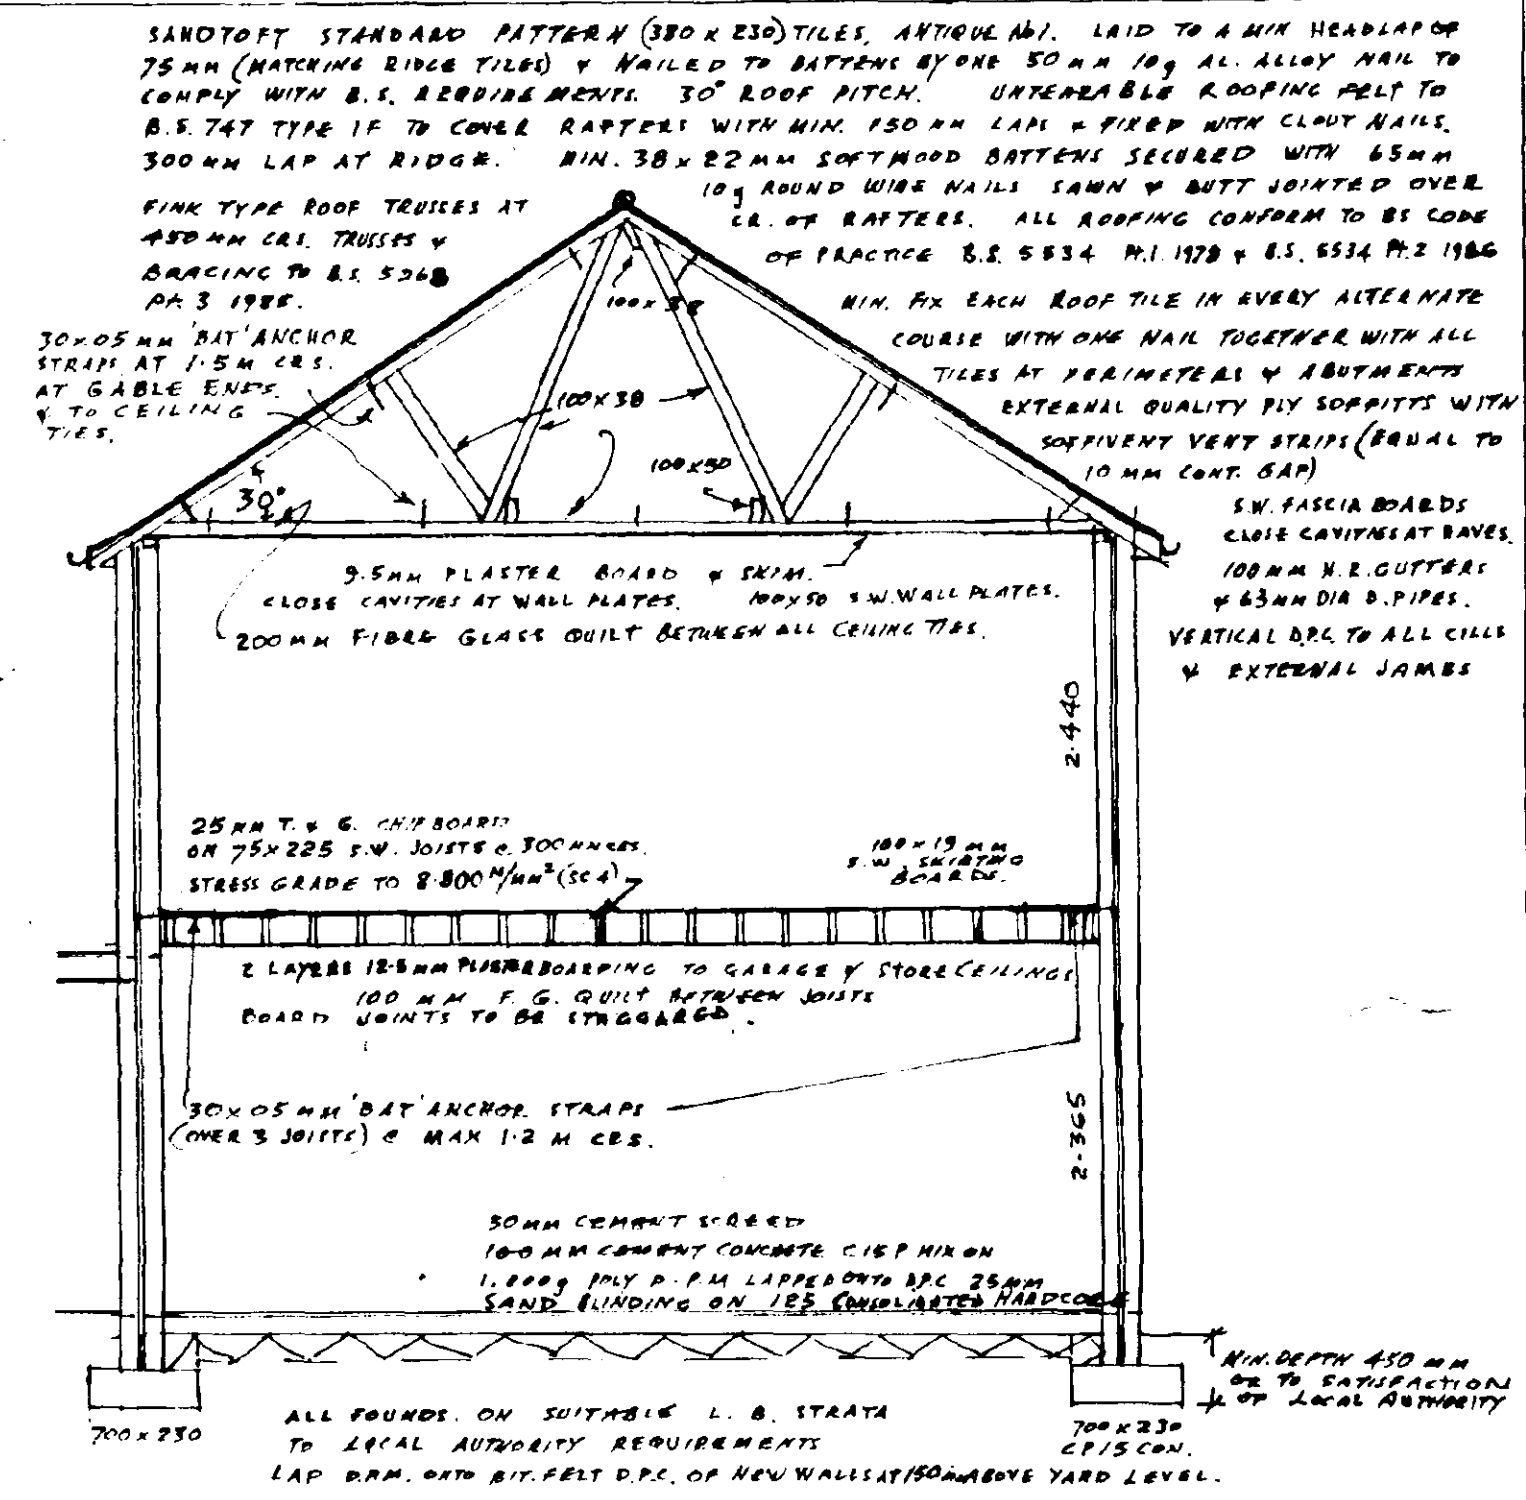

SECTION A/A (1:50)

AMENDED PLAN


SOUTH HOUSE
29 APR 1996
Ref: 0962/145

AMENDED MARCH 1996

PROPOSED ERECTION OF GARAGE & STORE BLDGS, WITH MEETING ROOM ABOVE (DEMOLISH EXTG. GARAGE & CASE STORE) AT 'THE JOLLY FARMER' (PR) ROMAN ROAD, MOULTON CHAPEL, N. SPALDING FOR Mr. J. TICKNER

AMENDED PLAN - DEC. 1995
STAIRS ETC. AS REQUIRED BY FIRE OFFICER.
PROFILE SHAKING ADDED TO PARTIAL EXTERNAL STAIRS, MARCH 1996.
GERARDINE, QUENBY, 1/4 IN. ROAD, SPALDING, 464 22691 SEPT 1995


BLOCK PLAN - SCALE 1:500

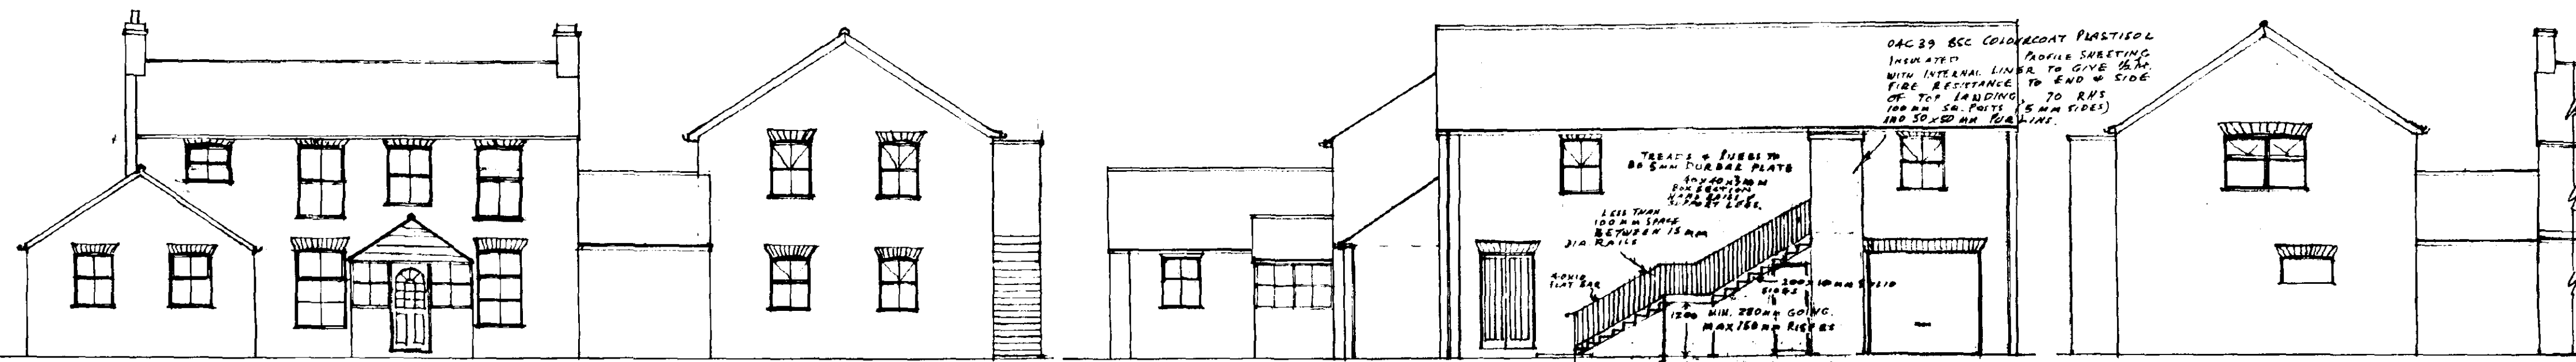


FRONT (SOUTH) ELEVATION (1:100)

EAST SIDE ELEVATION

REAR (NORTH) ELEVATION

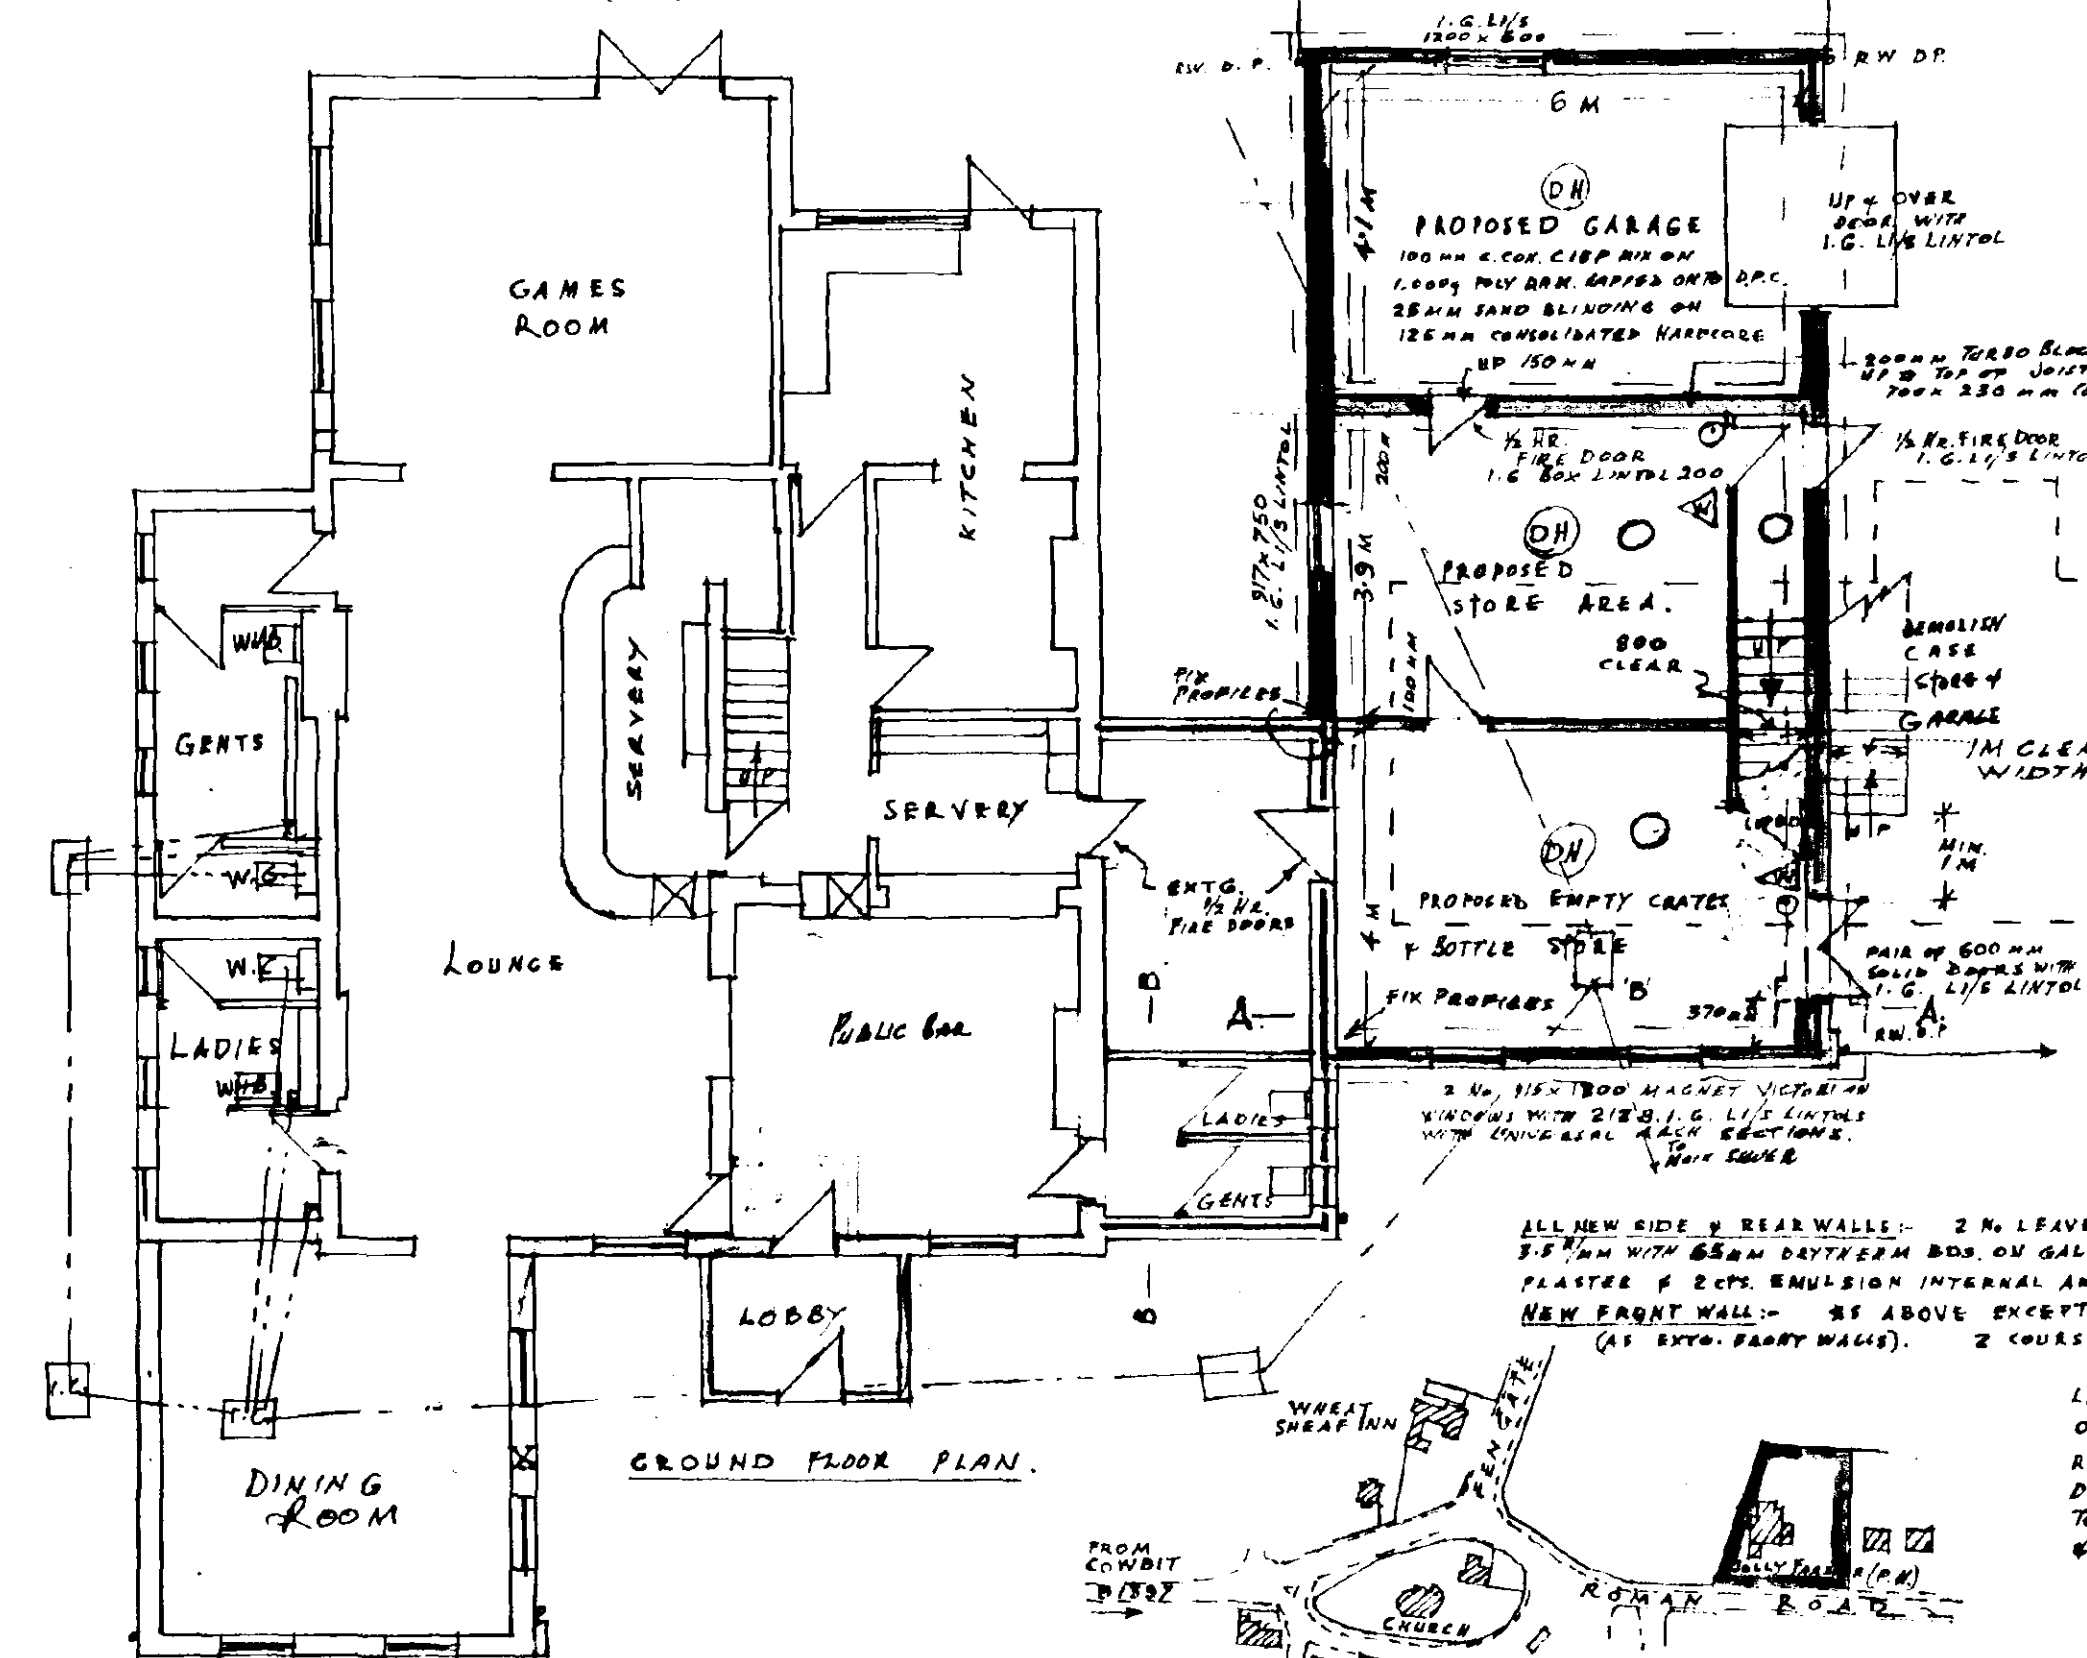


GROUND FLOOR PLAN

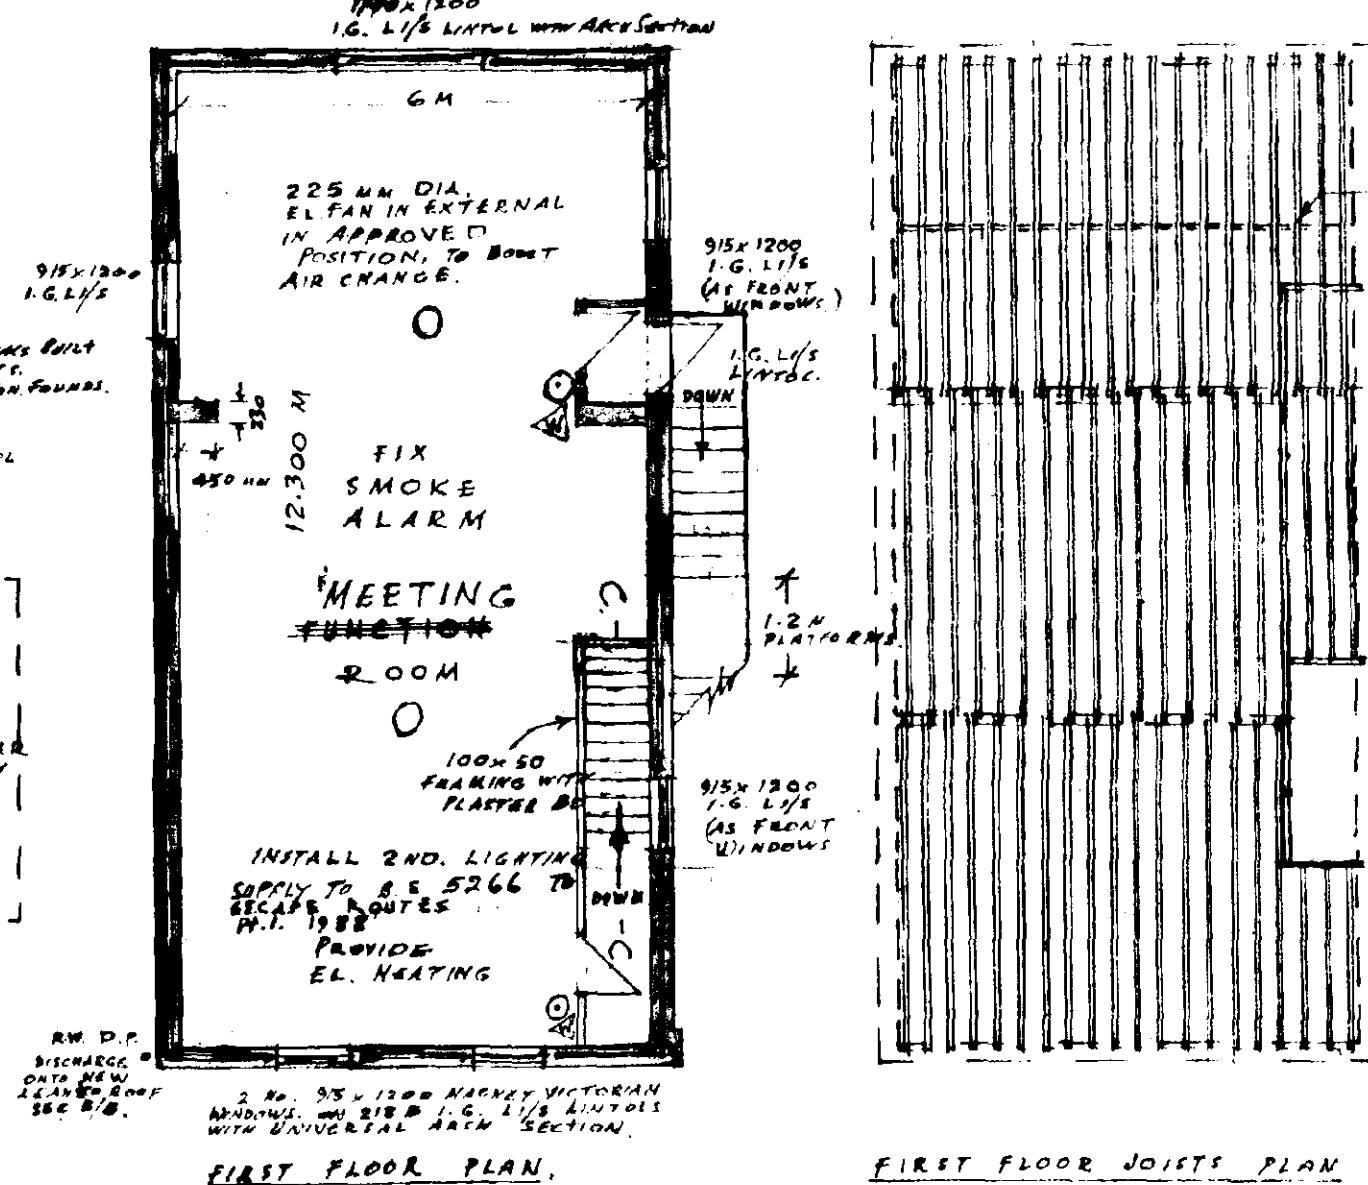


FIRST FLOOR PLAN

FIRST FLOOR JOISTS PLAN

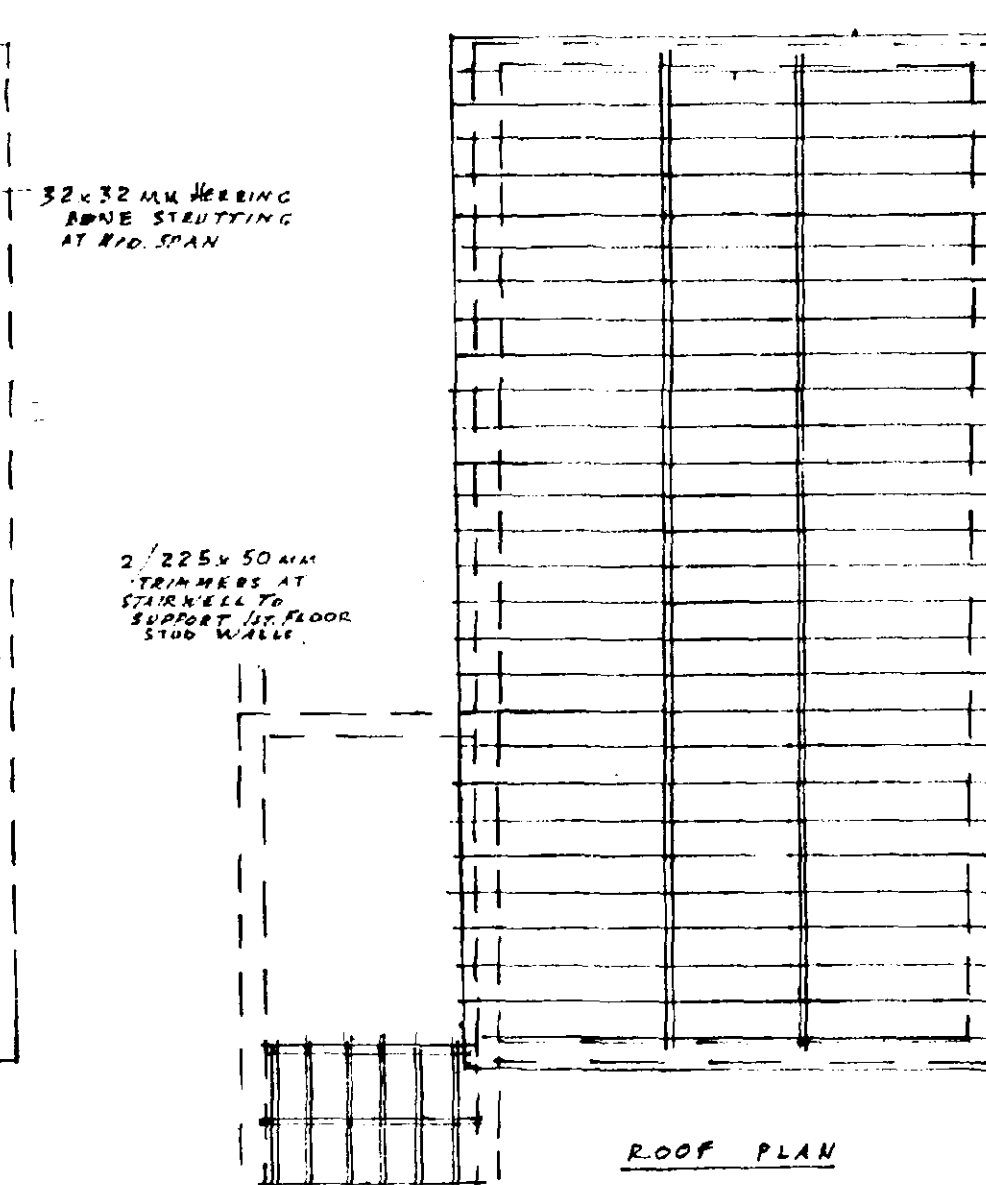


ROOF PLAN

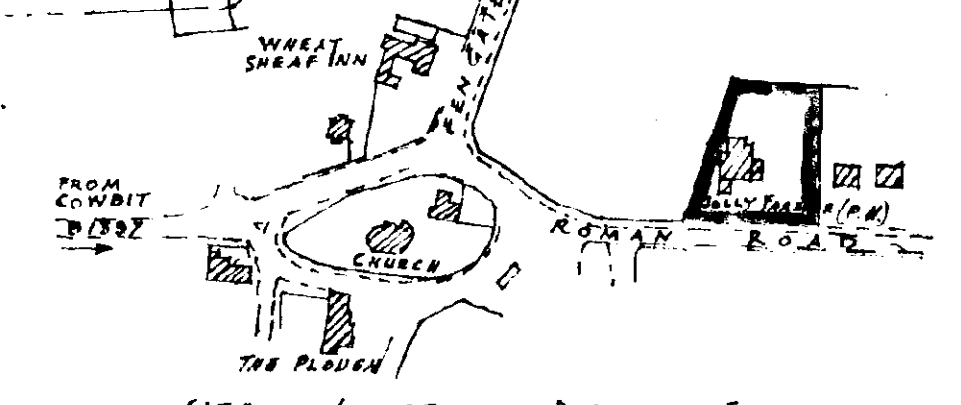


SITE LOCATION PLAN - SCALE 1:2500

ALL NEW SIDE & REAR WALLS - 2 No. LEAVES OF LEAD BEARING REINFORCED INSULATION BLOCKS 50mm WITH 65mm DAYTHERM BBS. ON GAL. WALLTIES IN 65mm CAVITY (MIN 7 PER M²) PLASTER & 20mm EMULSION INTERNAL AREA.
NEW PAINT WALL - AS ABOVE EXCEPT OUTER LEAF TO BE RECLAIMED STOCK BRICKS (AT EXIST. PARTY WALLS). 2 COURSES G.L. TO D.P.C. TO BE PAINT PROOF BRICKS.


LAY 2 No. CON. LINTOLS MIN. 15" (40mm) LONG OVER DRAINS UNDER NEW EXTERNAL WALLS. REMOVE I.C. COVER 'B' & PROVIDE & FIX DOUBLE SHAL BOLTED DOWN COVER. DRAIN TO BE REPAIRED IF NECESSARY ON L.A. INSPECTION & SUBJECT TO TEST FOR WATER TIGHTNESS.

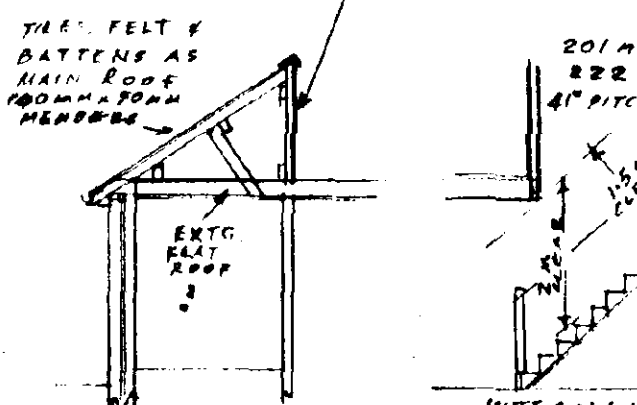

SECTION B.B.

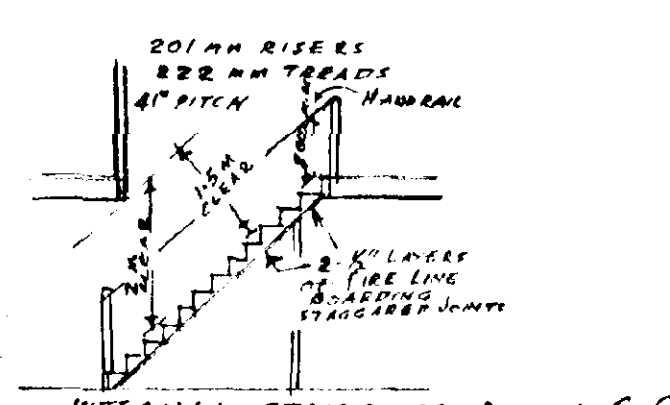

INTERNAL STAIRS SECTION C.C.

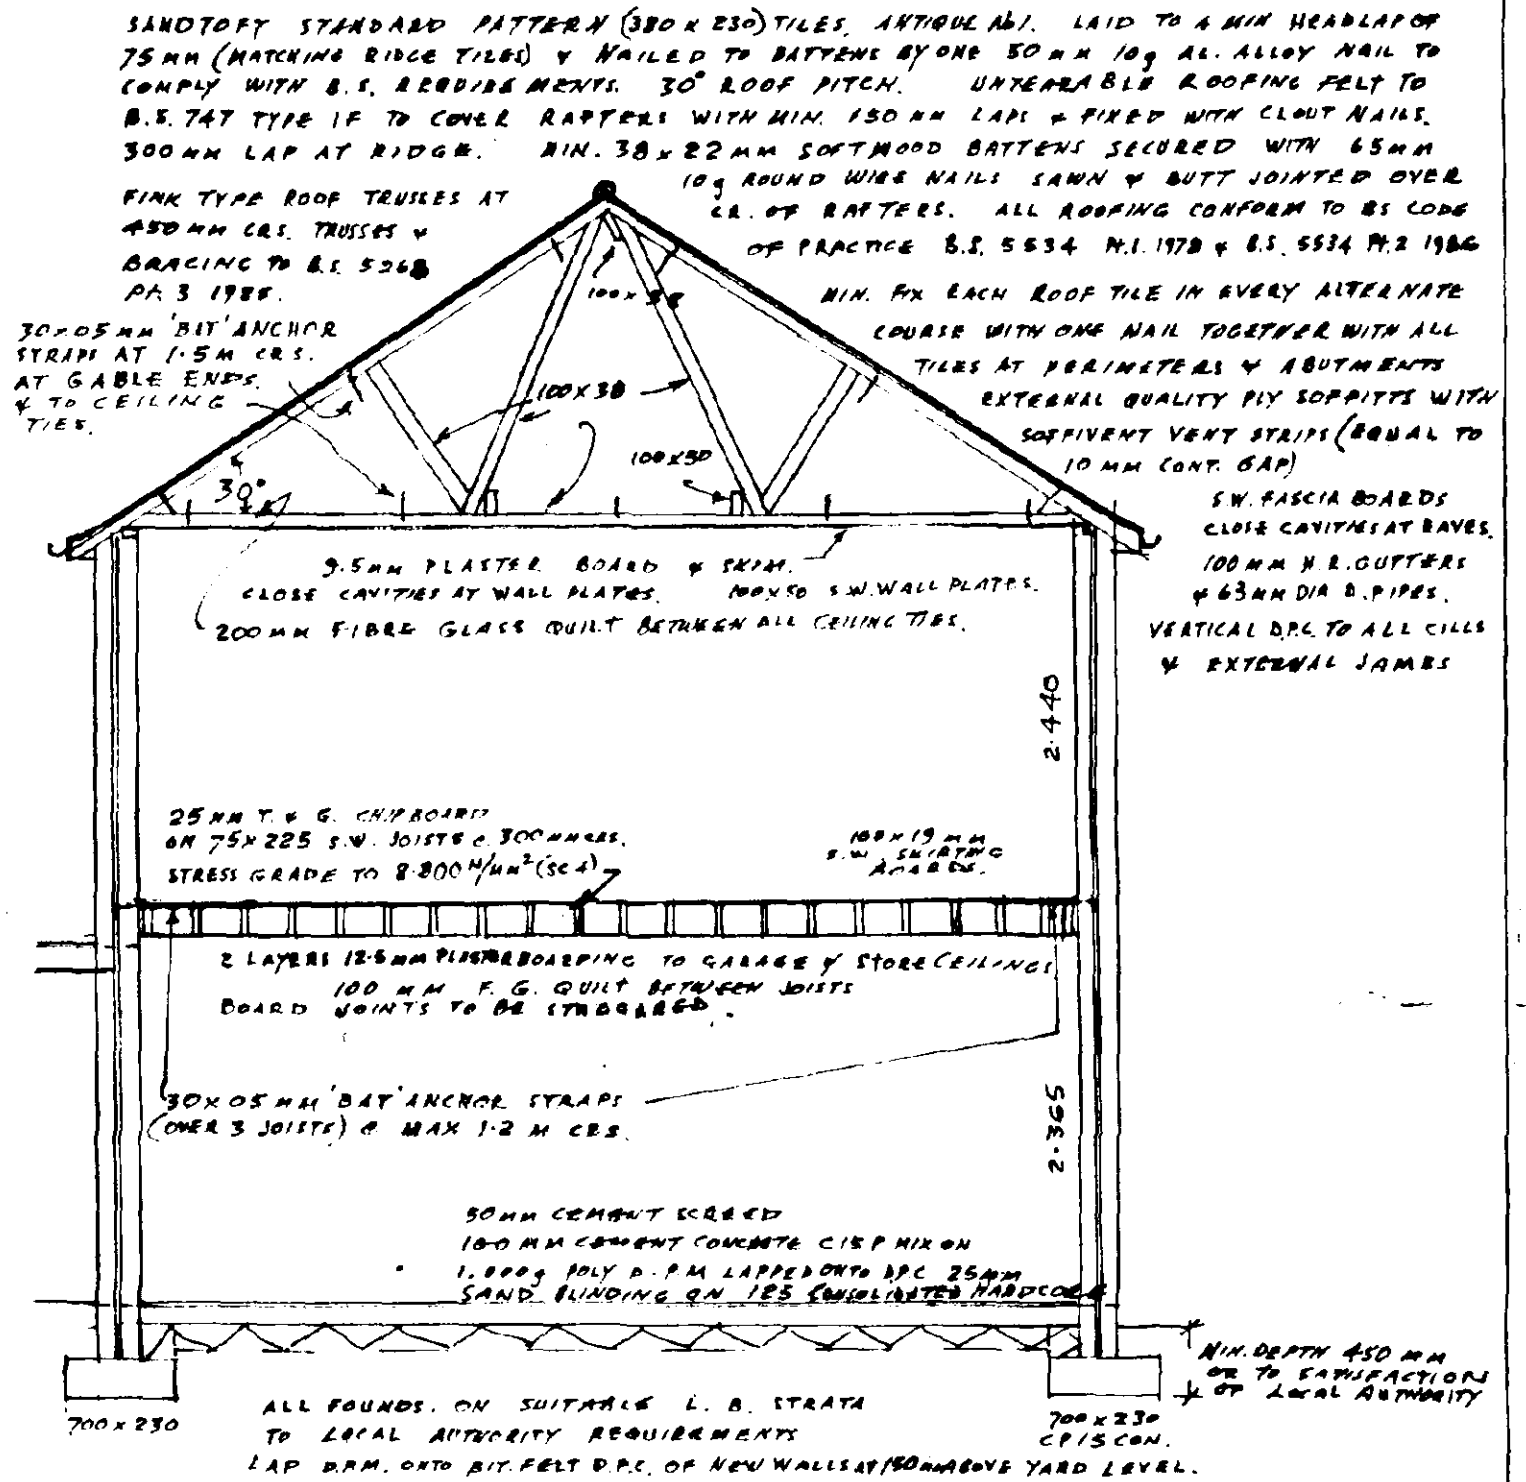


SECTION A/A (1:50)

29 MAR 1996
1:0462/05

AMENDED MARCH 1996

PROPOSED ERECTION OF GARAGE & STORE BLDGS. WITH MEETING ROOM ABOVE (DEMOLISH EXIST. GARAGE & CASE STORE) AT 'THE JOLLY FARMER' (PA) ROMAN ROAD, MOULTON CHAPEL, N. SPALDING FOR Mr. J. TICKNER

AMENDED PLAN - DEC. 1995
STAIRS ETC. AS REQUIRED BY FIRE OFFICER
PARAPET SURTING ADDED TO PROTECT EXTERNAL STAIRS. MARCH 1996
GERRARD & SONS 16/10K ROAD SPALDING. 46. 27881. SEPT 1995

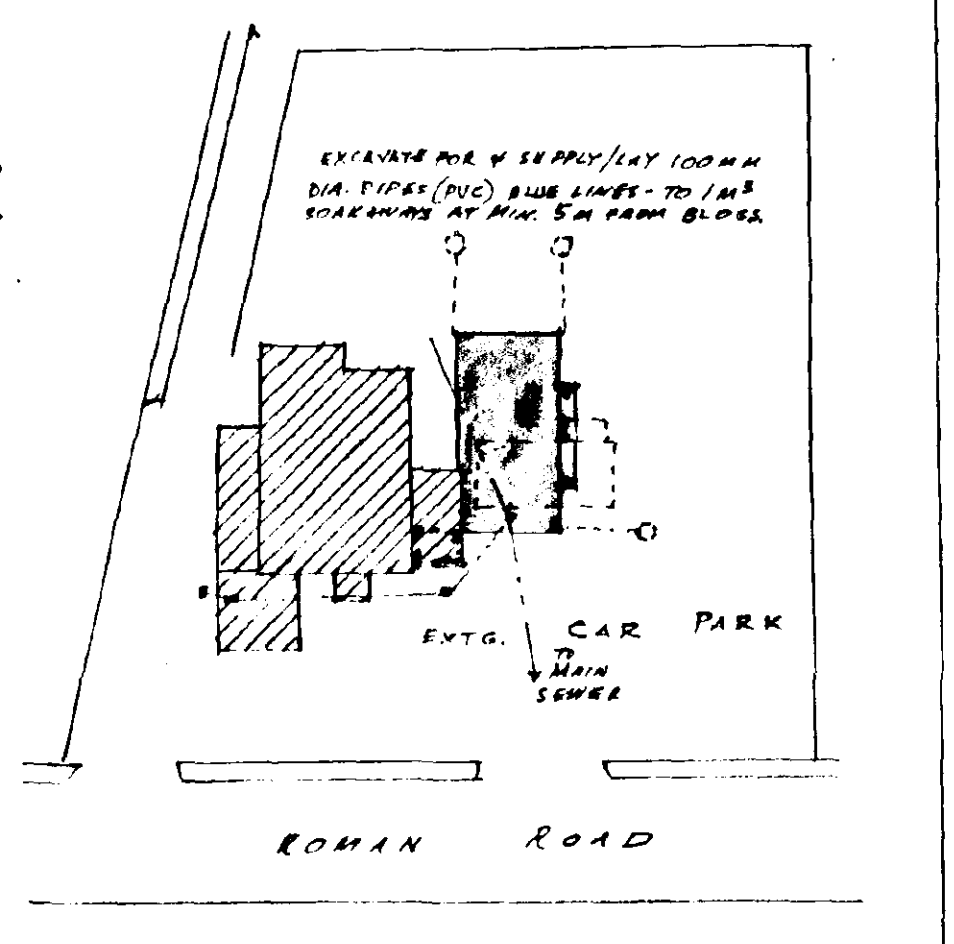

BLOCK PLAN - SCALE 1:500