




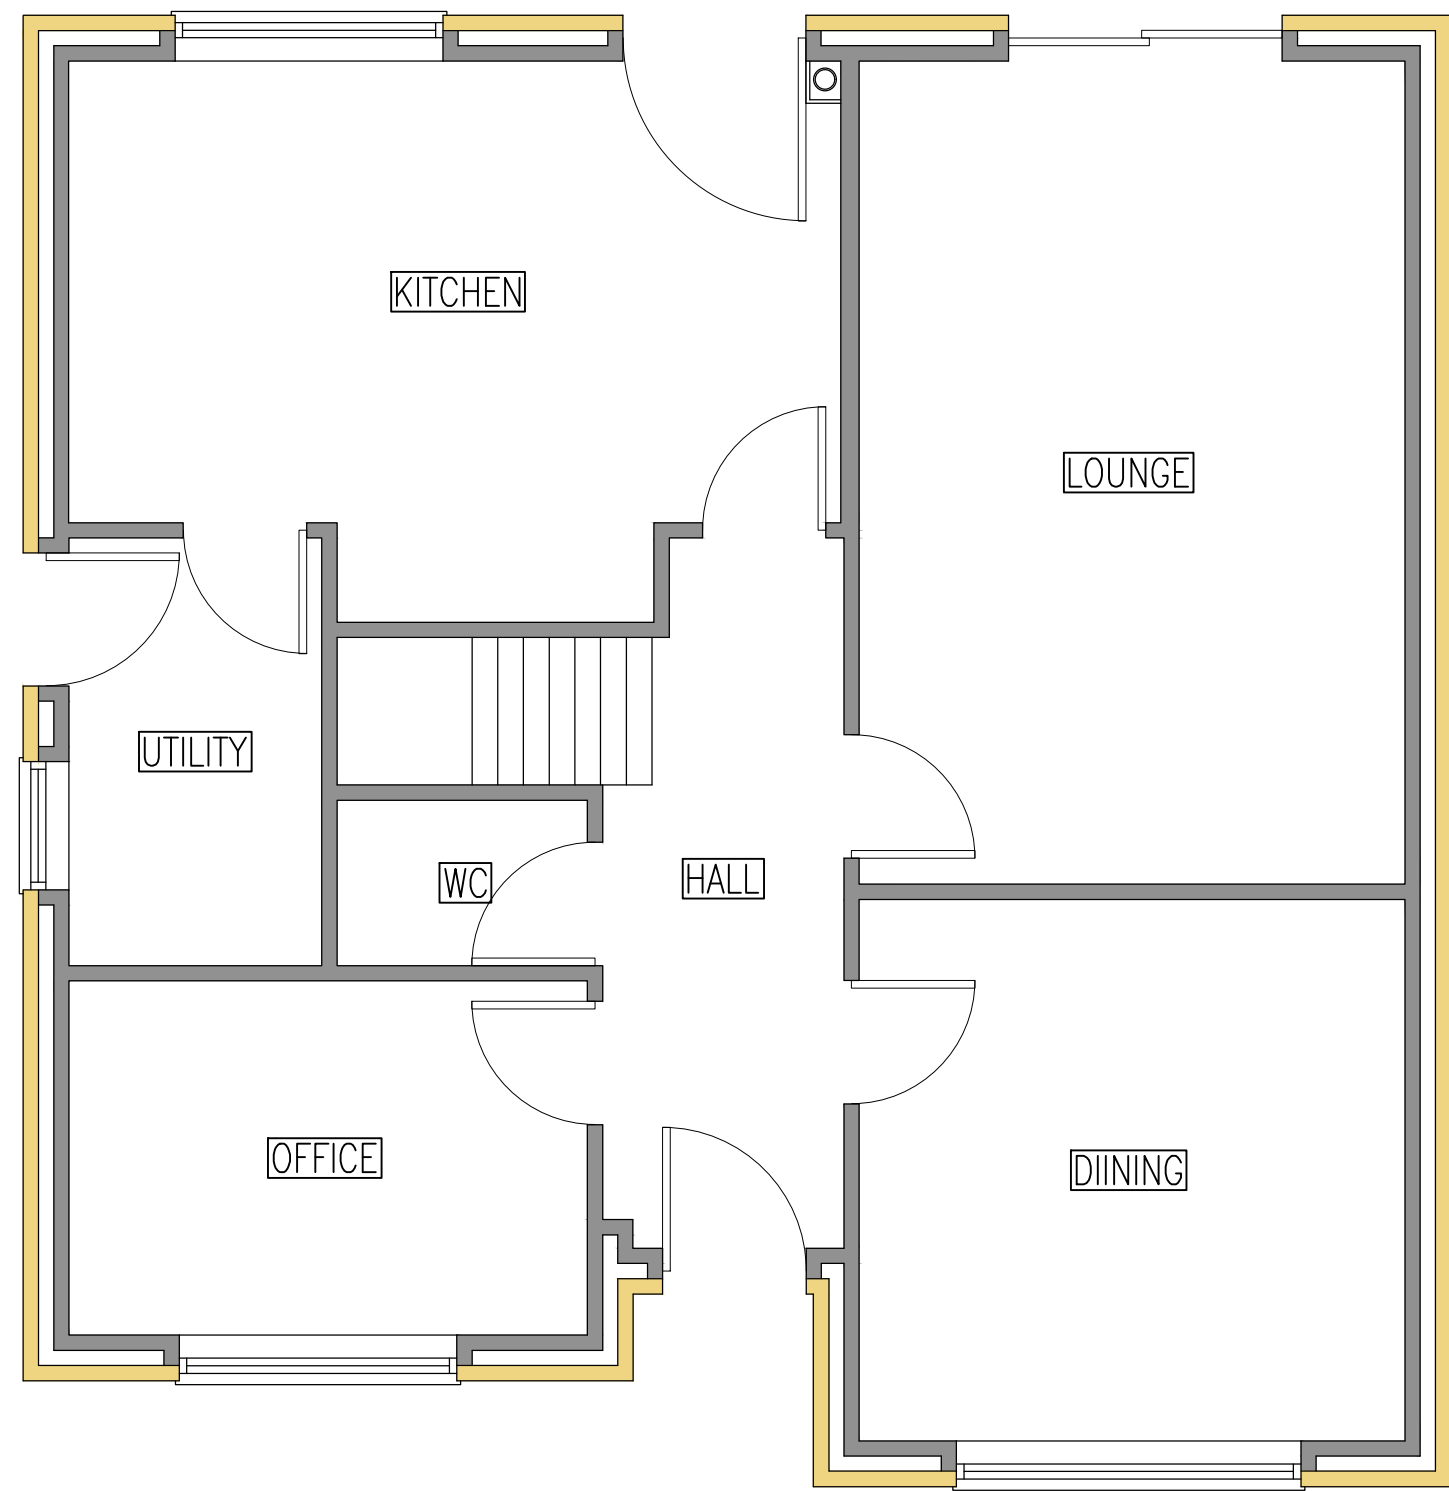

EXISTING ARRANGEMENT
SCALE 1:50

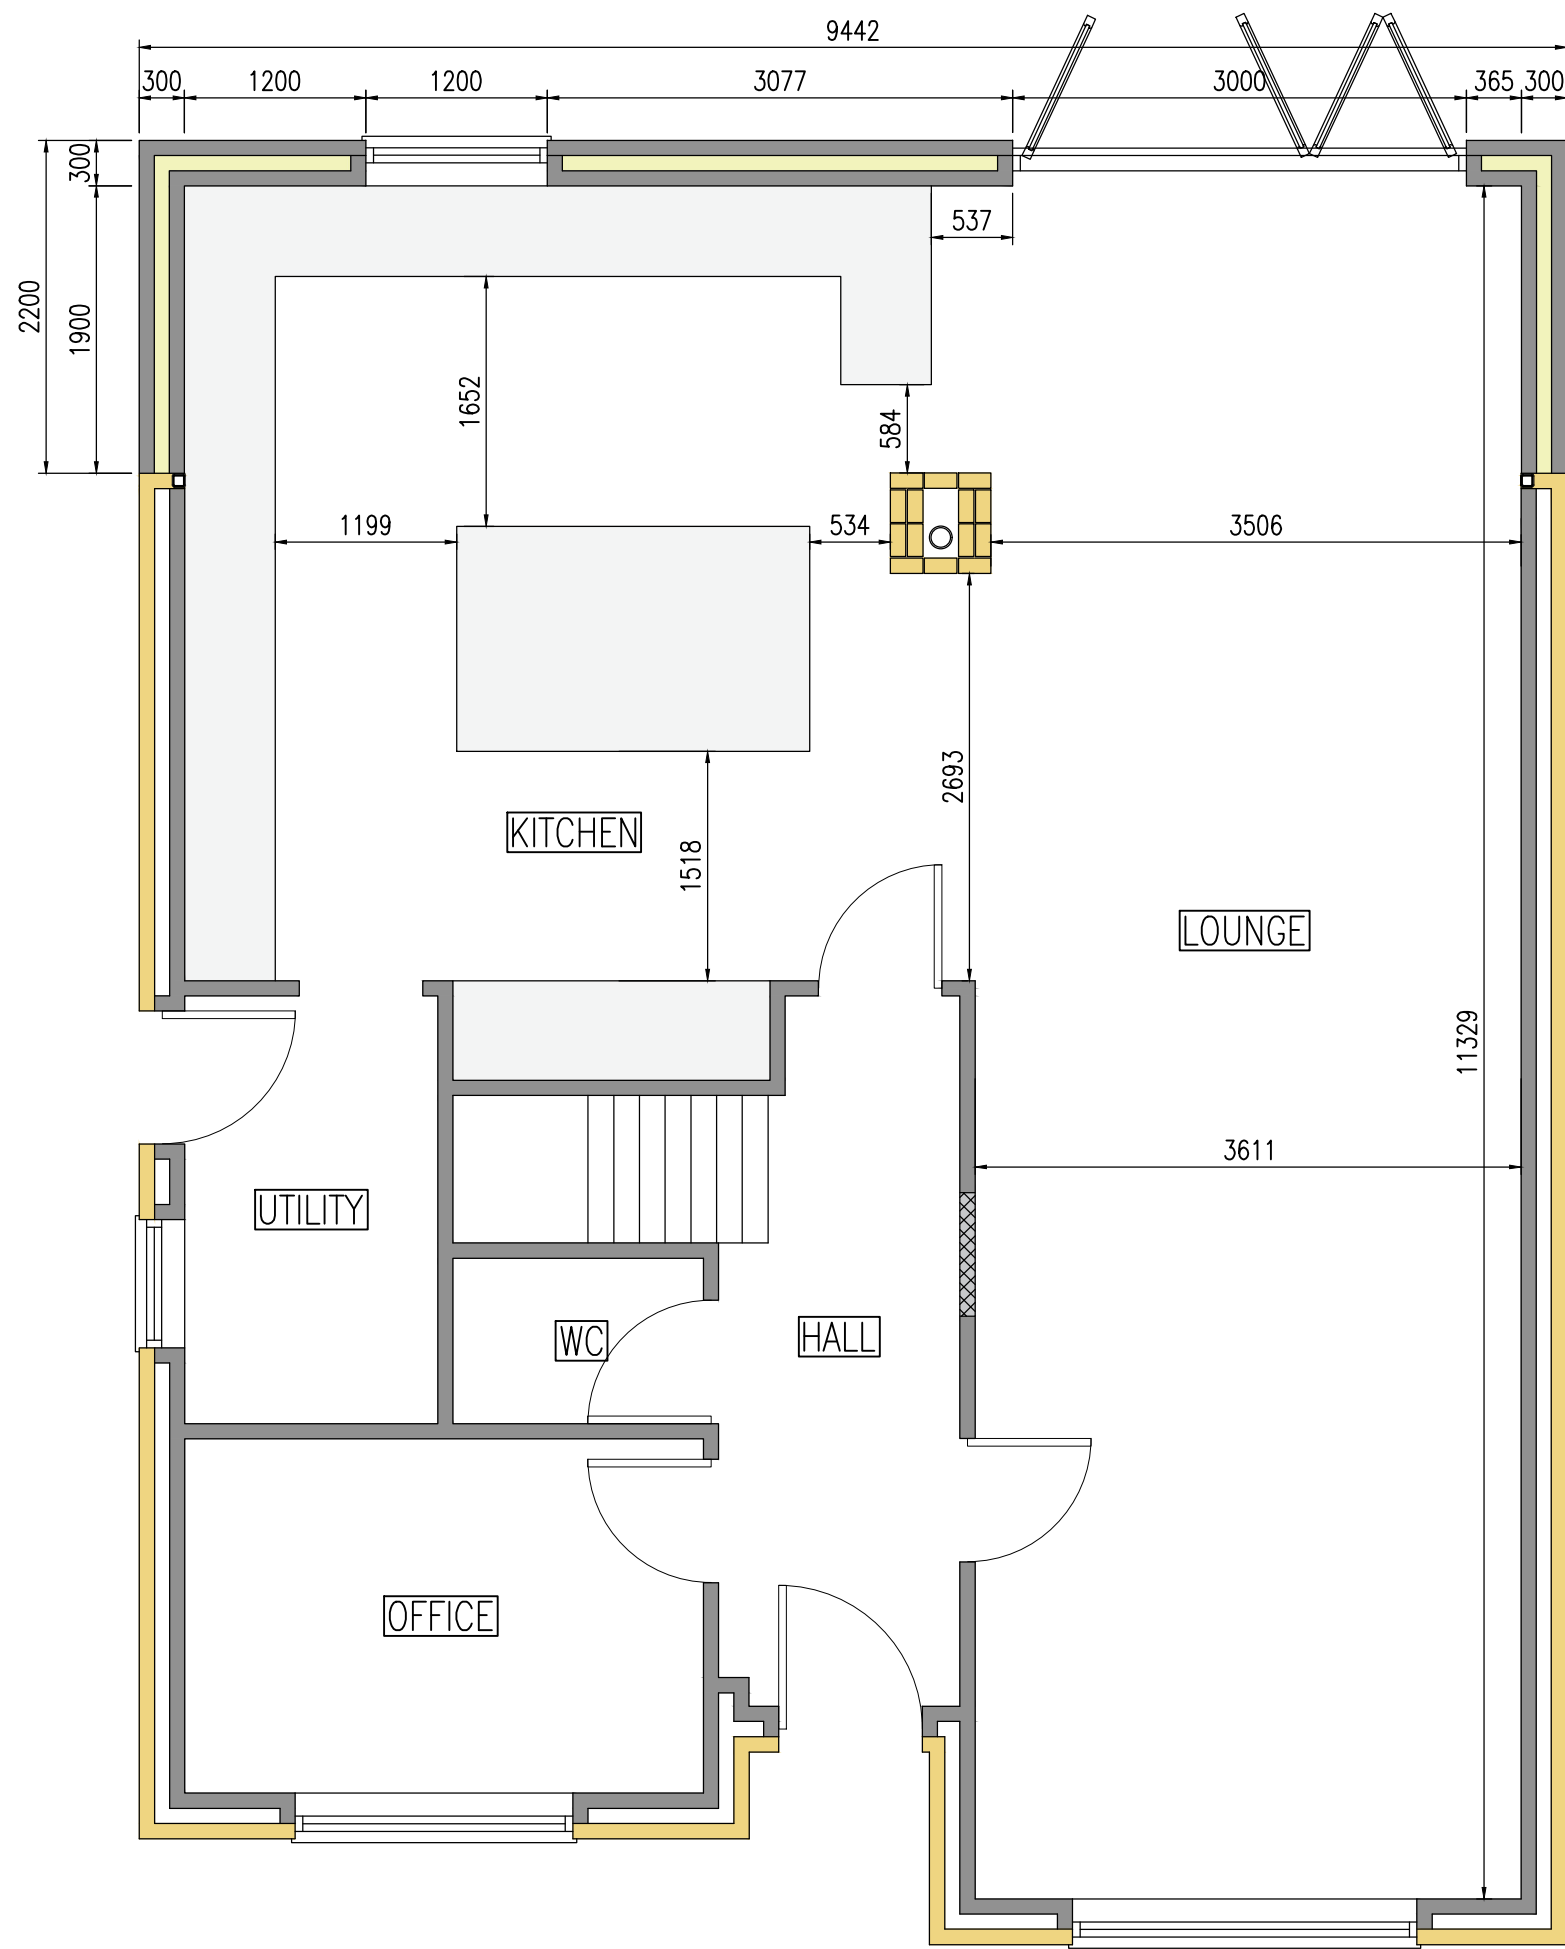

PROPOSED ARRANGEMENT
SCALE 1:50

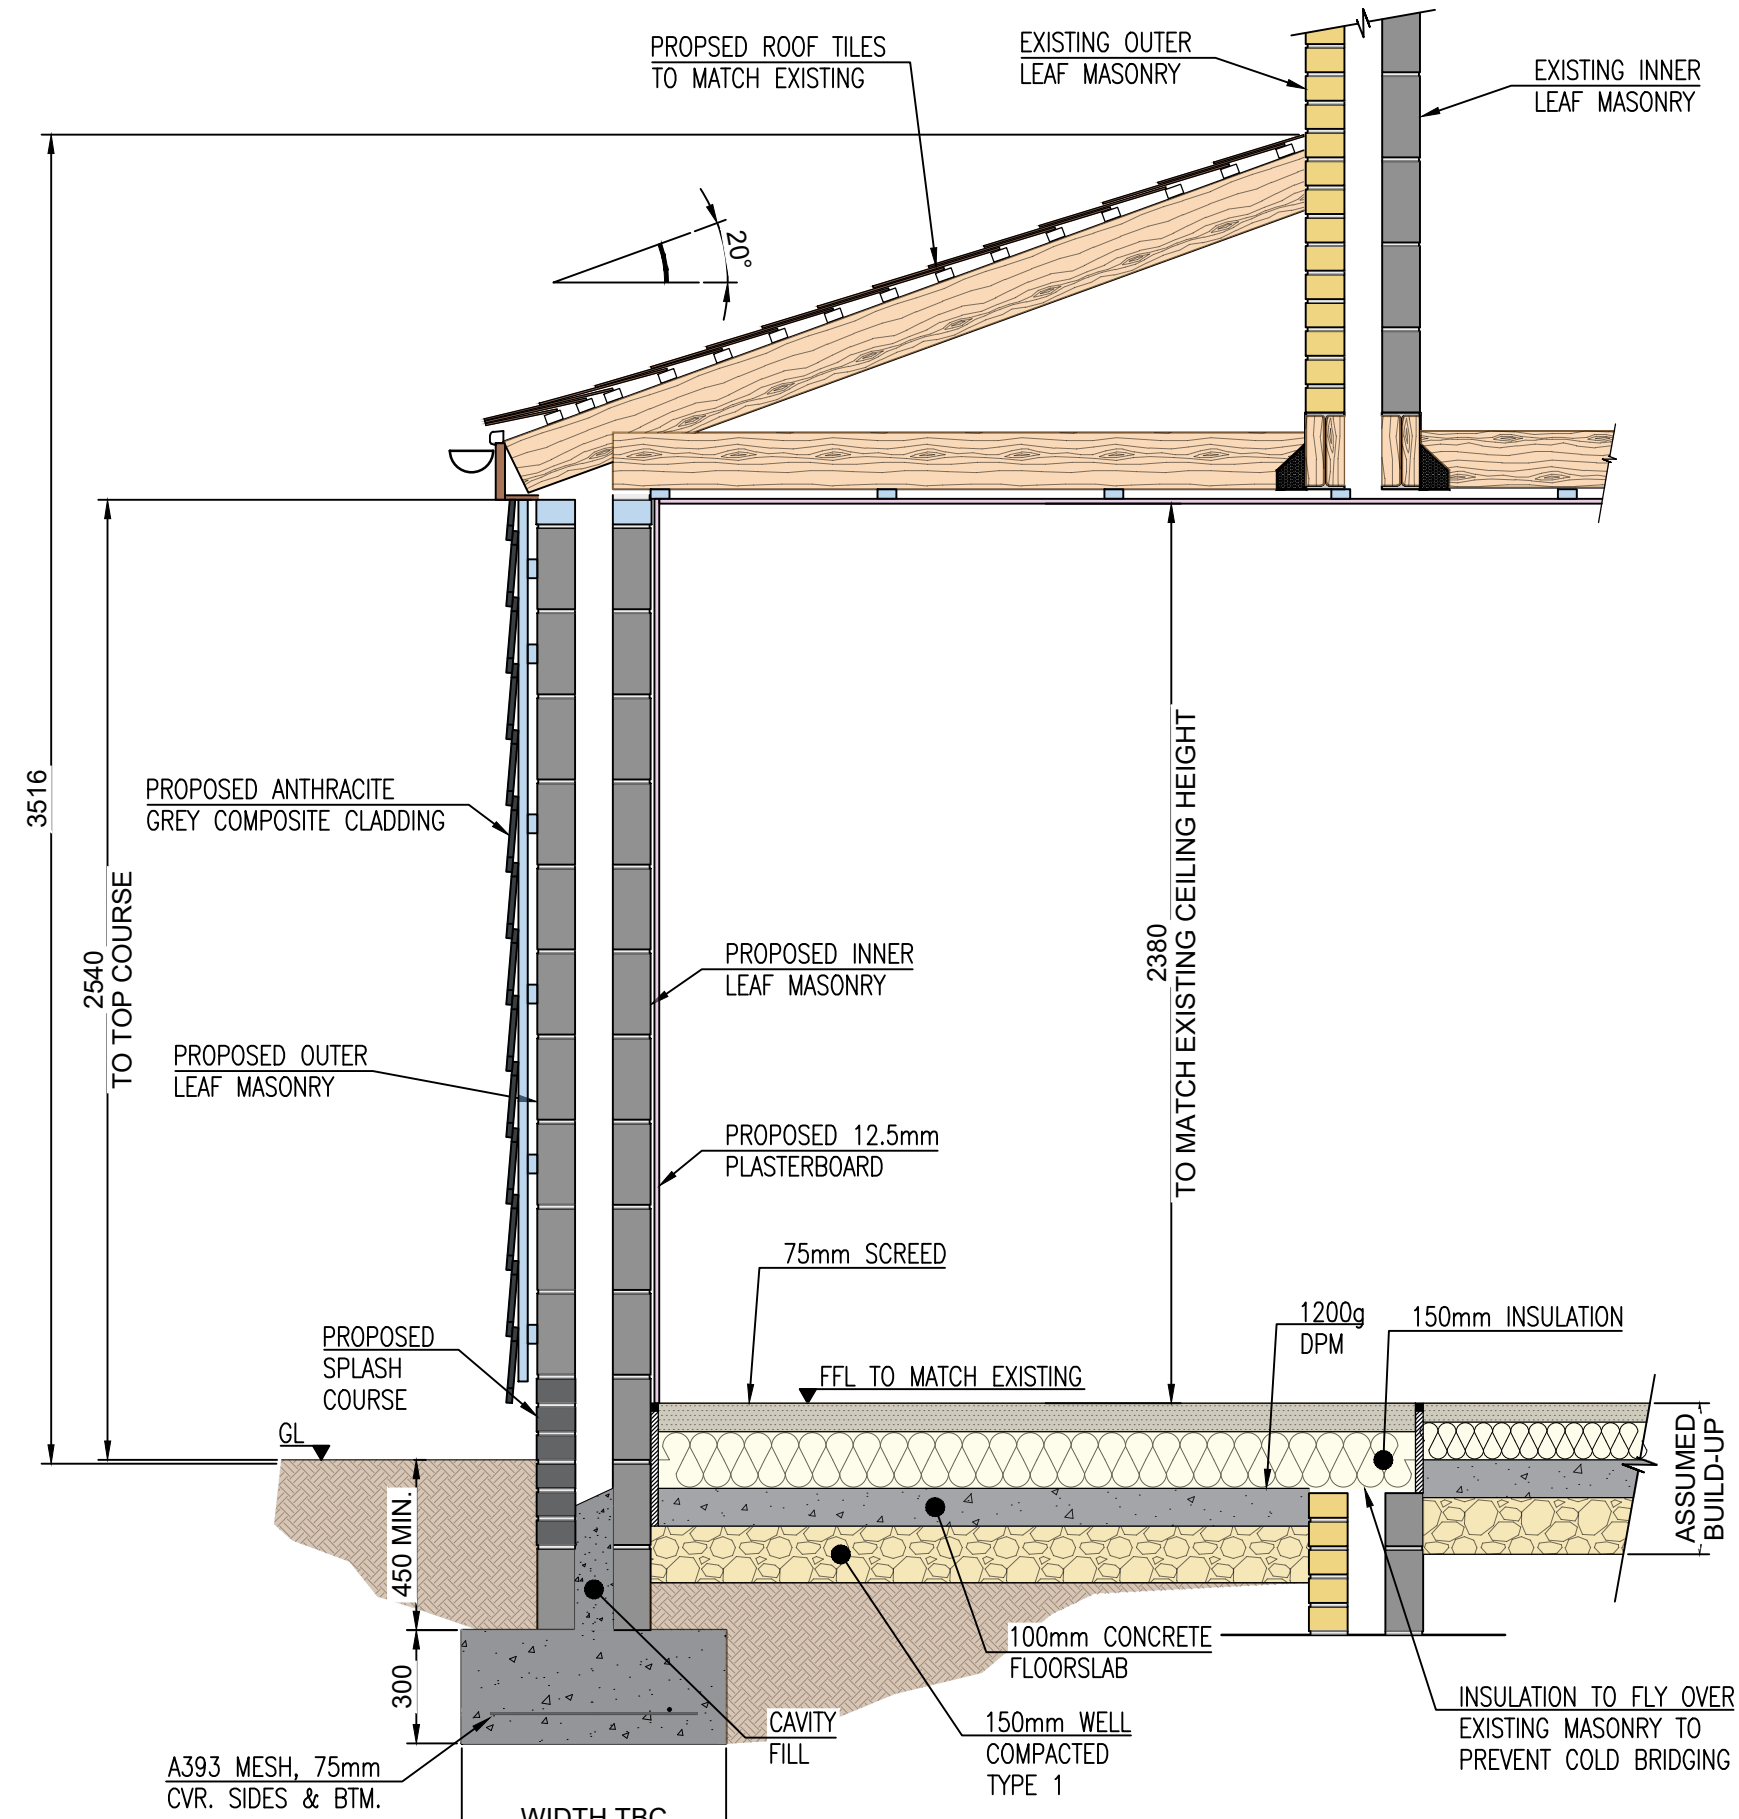


SECTION THROUGH PROPOSED EXTENSION
SCALE 1:20


PLEASE DO NOT SCALE FROM THIS DRAWING

ALL DIMENSION TO BE CHECKED ON SITE
PRIOR TO COMMENCEMENT OF WORKS


THIS DRAWING MUST BE READ IN CONJUNCTION
WITH ALL RELEVANT DRAWINGS & STRUCTURAL
CALCULATIONS

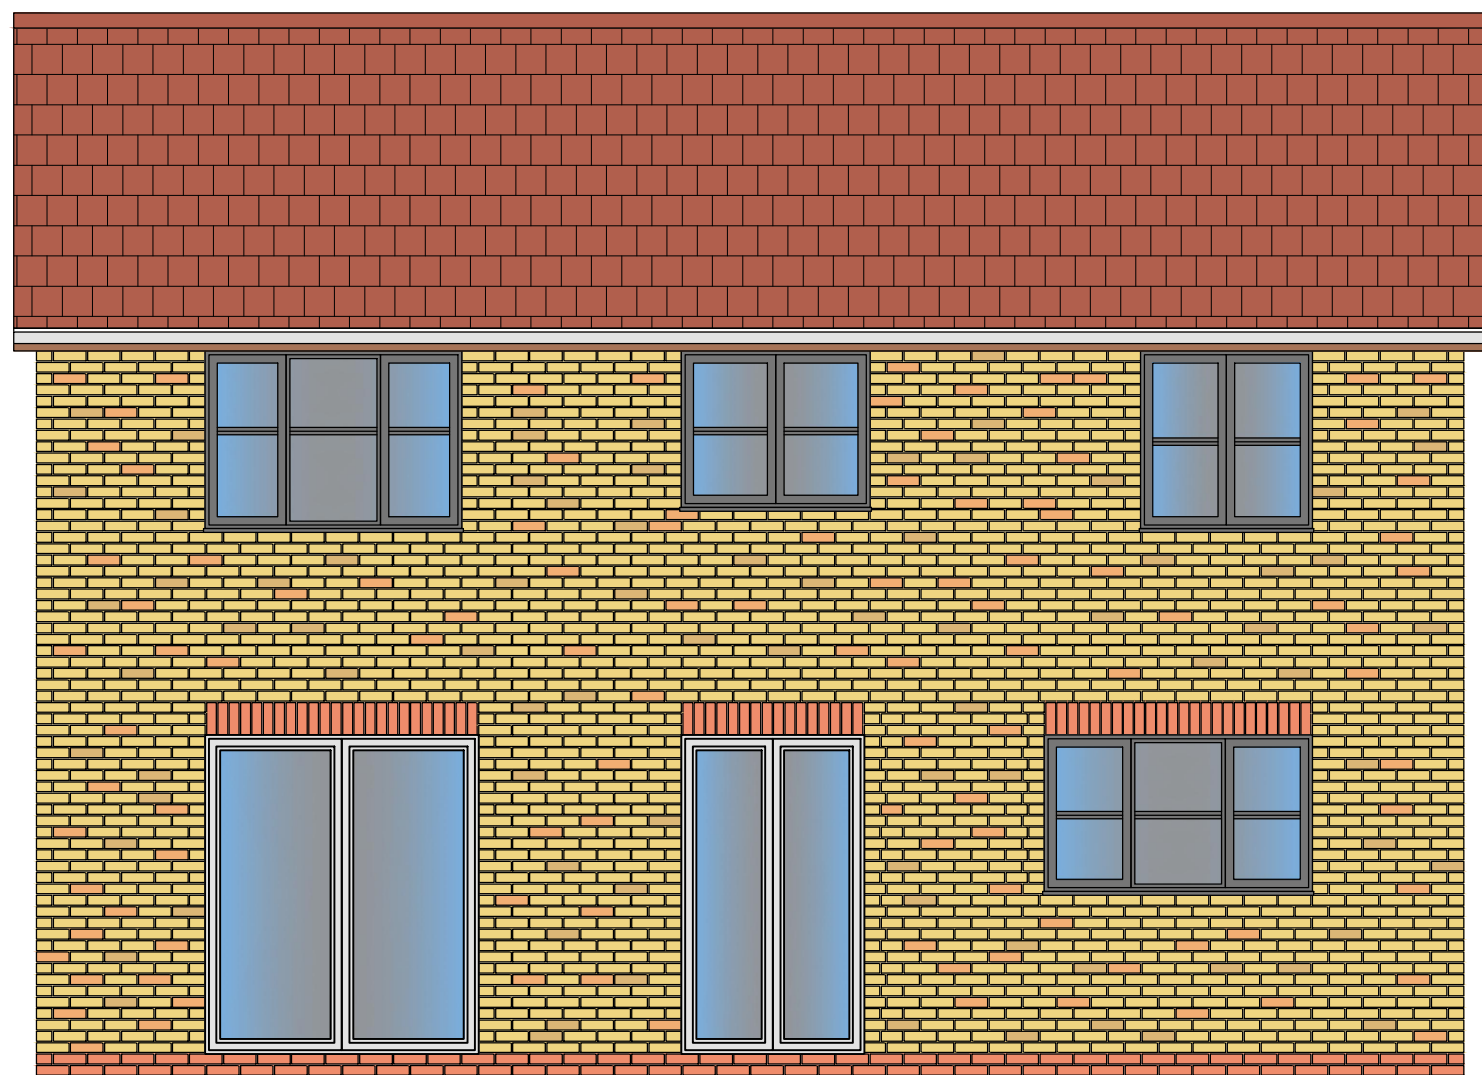


EXISTING REAR ELEVATION
SCALE 1:50

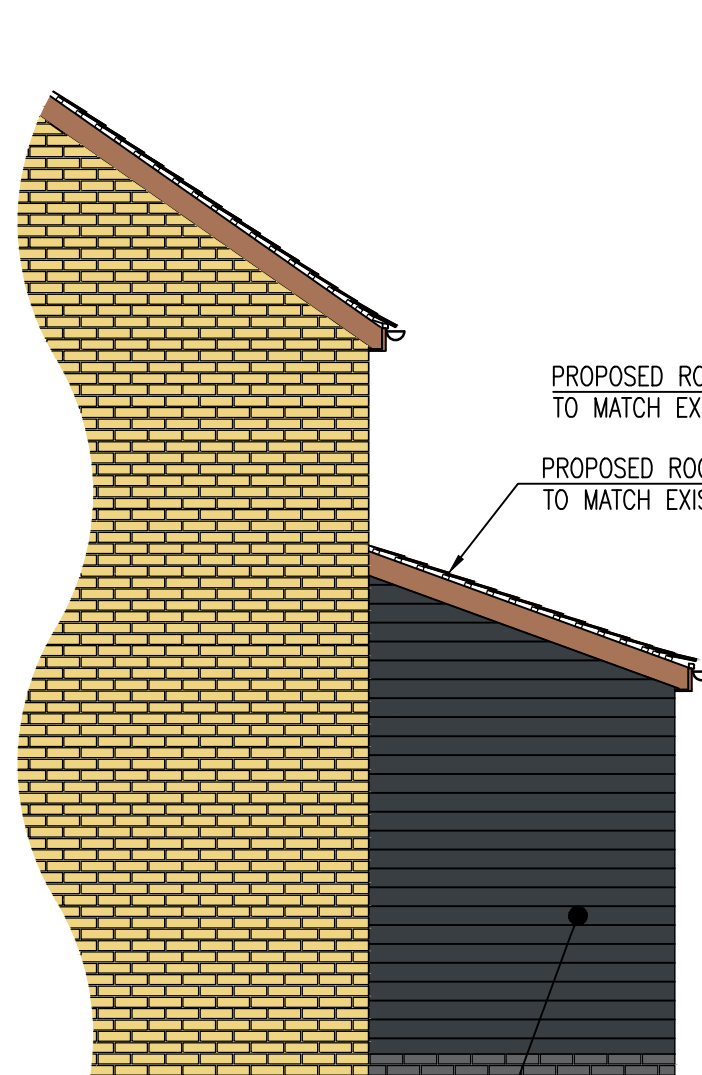


PROPOSED SIDE ELEVATION
[LOCAL TO FENCE]
SCALE 1:50

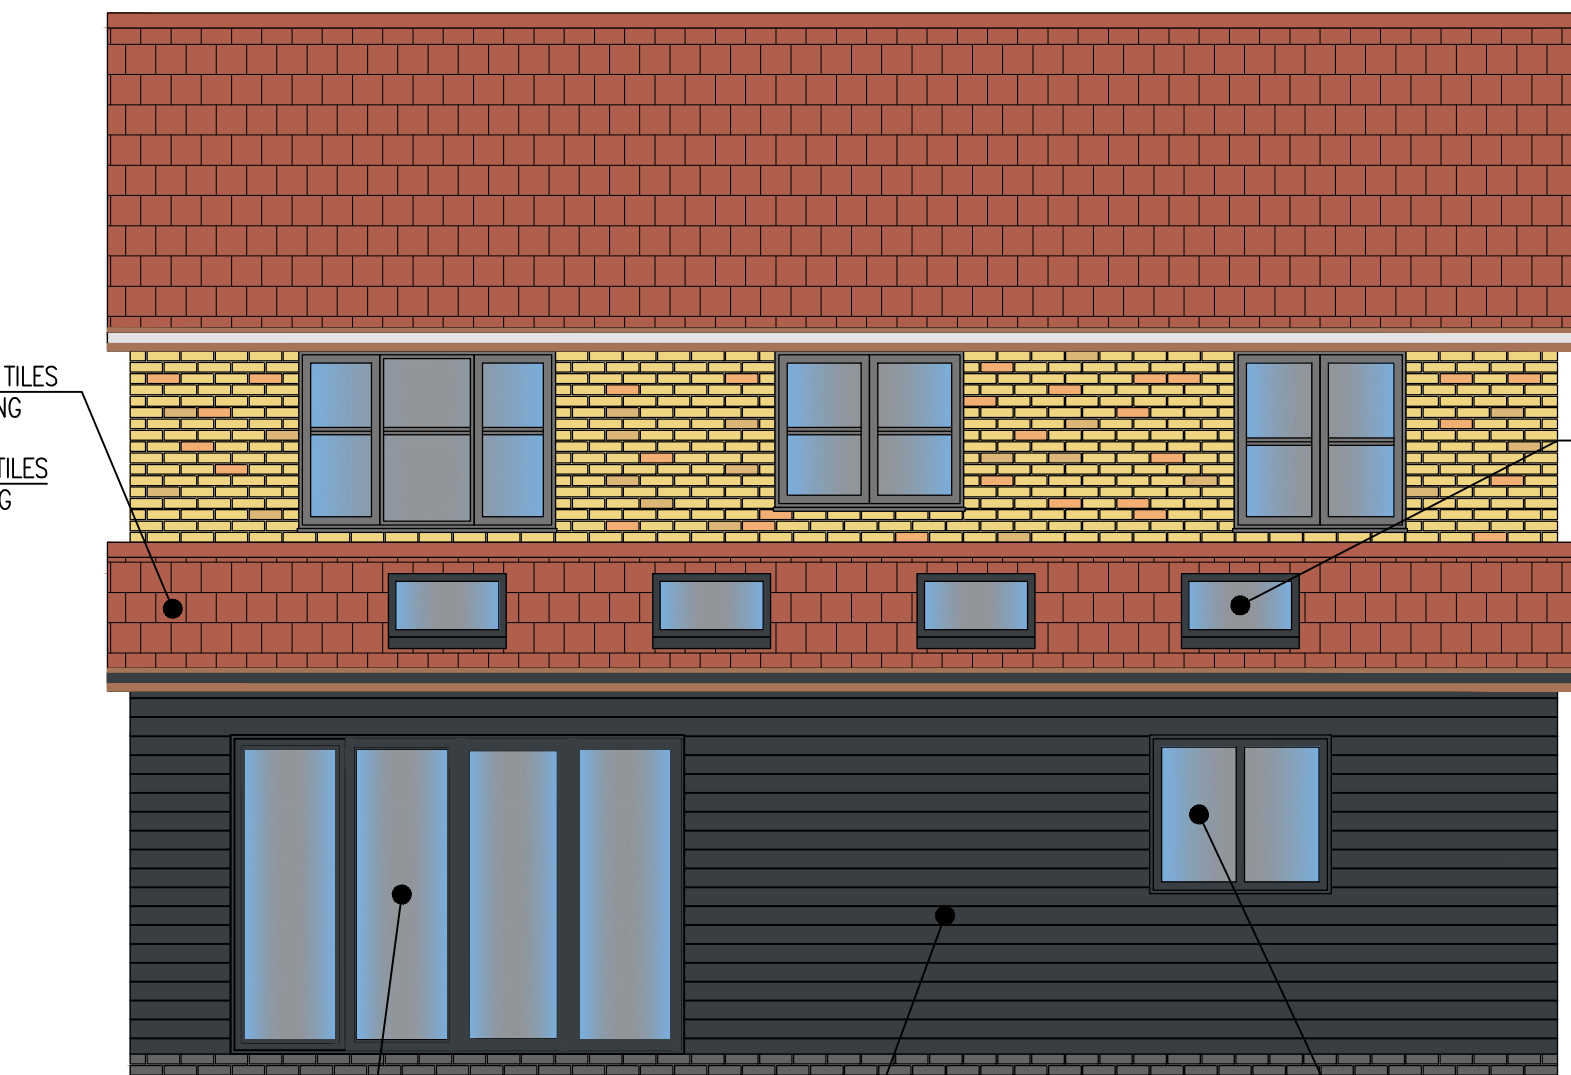

PROPOSED REAR ELEVATION
SCALE 1:50

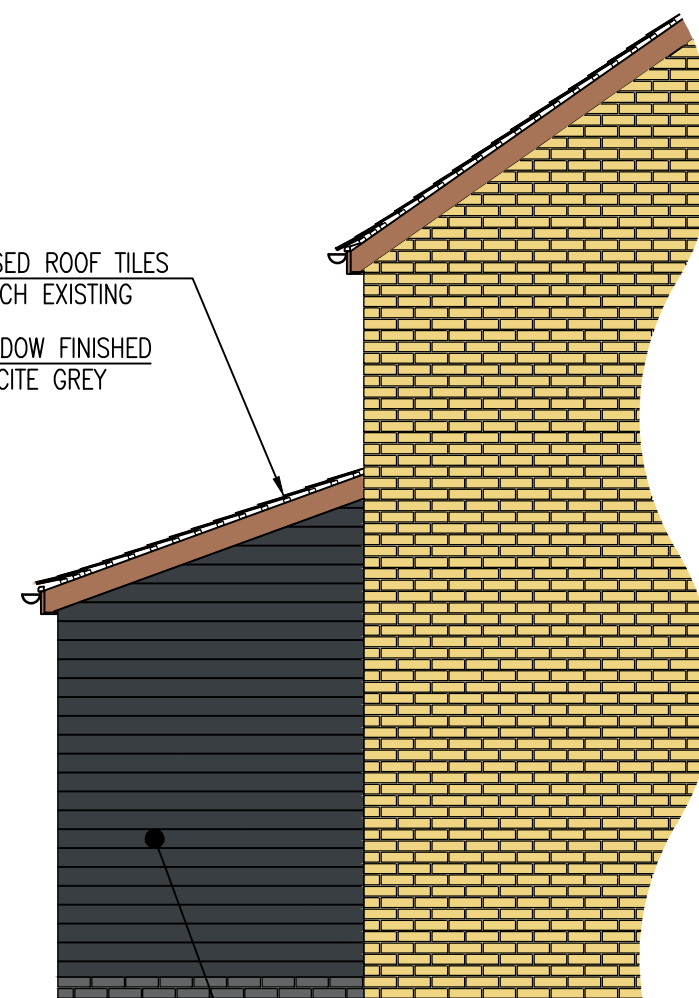

PROPOSED SIDE ELEVATION
[LOCAL TO GARAGE]
SCALE 1:50

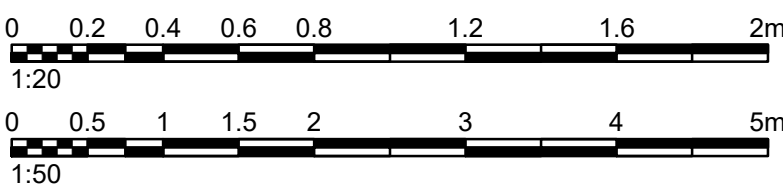

Rev	Date	Remarks
Stat		BUILDING REGULATIONS
Project	Proposed Extension 1 Wiles Avenue Moulton Chapel, PE12 0QB For Mr & Mrs Hyde	
Title	Proposed Extension Existing & Proposed Layout Elevations & Sections	
Date	JUN '23	Scale 1:50 1:20 @A1
Drawn	JL	Checked GH
Design	JL	File Name HYDE-01
DRG No. HYDE-01		Rev -