


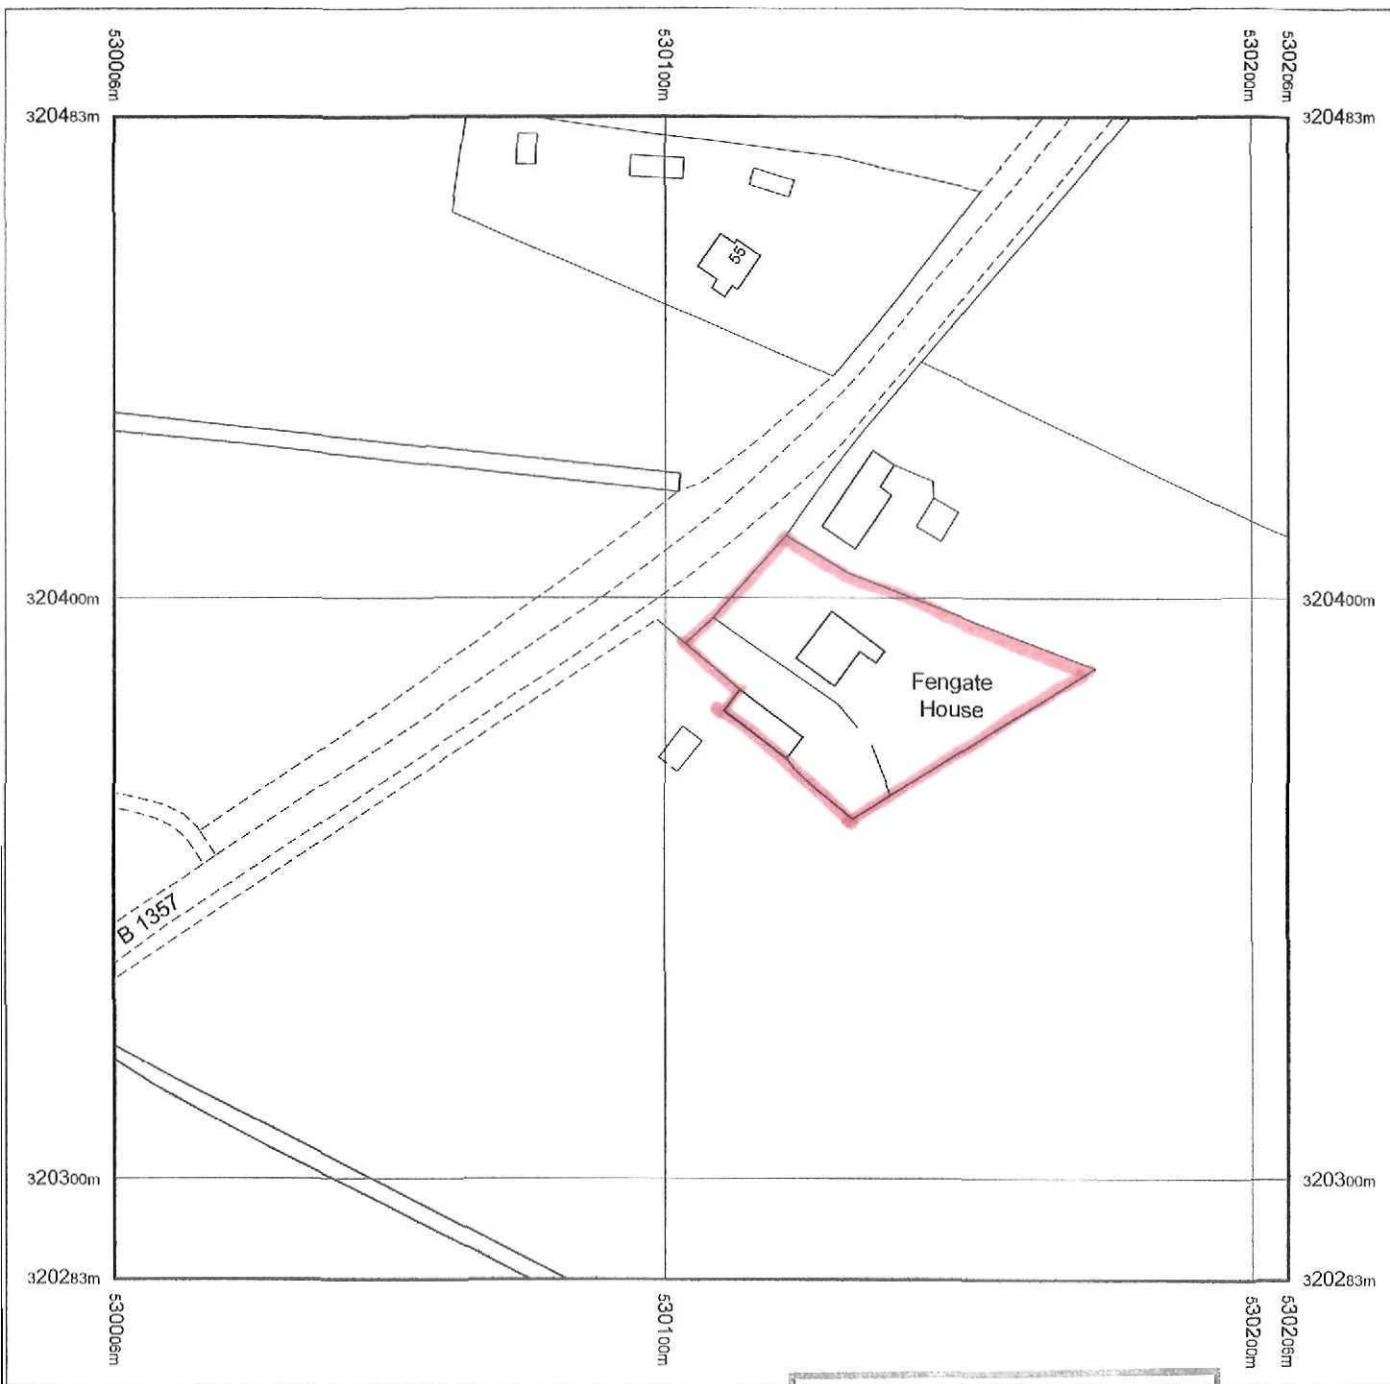

Produced 29.11.2010 from the Ordnance Survey National Geographic Database and incorporating surveyed revision available at this date. © Crown Copyright 2010.


Reproduction in whole or part is prohibited without the prior permission of Ordnance Survey.

Ordnance Survey, the OS Symbol and OS Sitemap are registered trademarks of Ordnance Survey, the national mapping agency of Great Britain.


The representation of a road, track or path is no evidence of a right of way.

The representation of features as lines is no evidence of a property boundary.

Part or all of this OS Sitemap is enlarged from mapping produced at one or more of the following scales: 1:1250, 1:2500, 1:10000.

 


Scale 1:1250

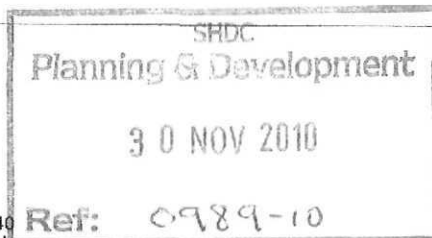


Supplied by: **Bookmark Spalding Ltd**
Serial number: 00109900
Centre coordinates: 530105.75 320382.75

Further information can be found on the OS Sitemap Information leaflet or the Ordnance Survey web site:
www.ordnancesurvey.co.uk

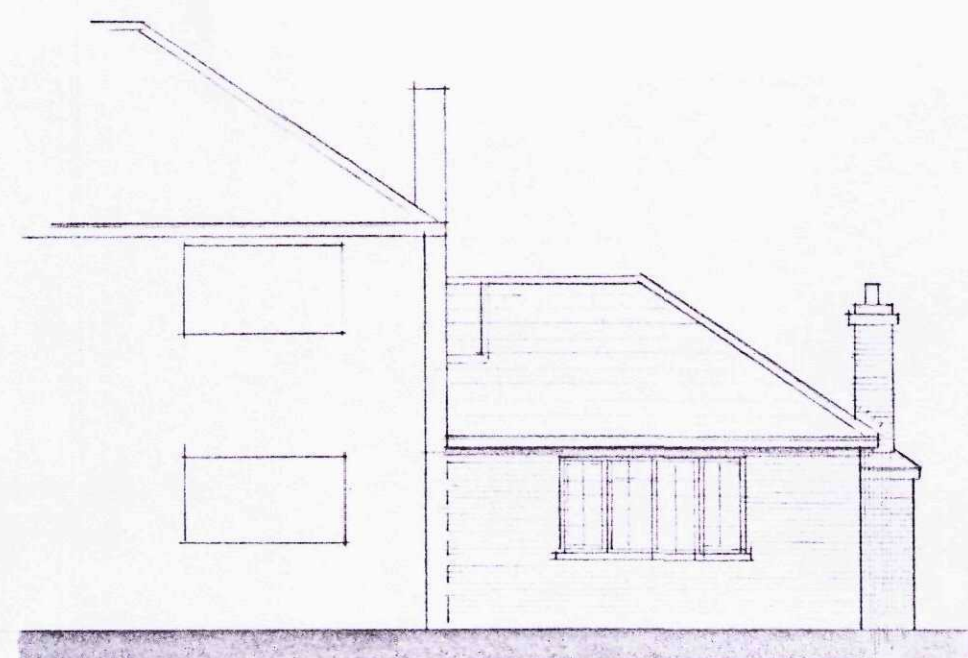


n west

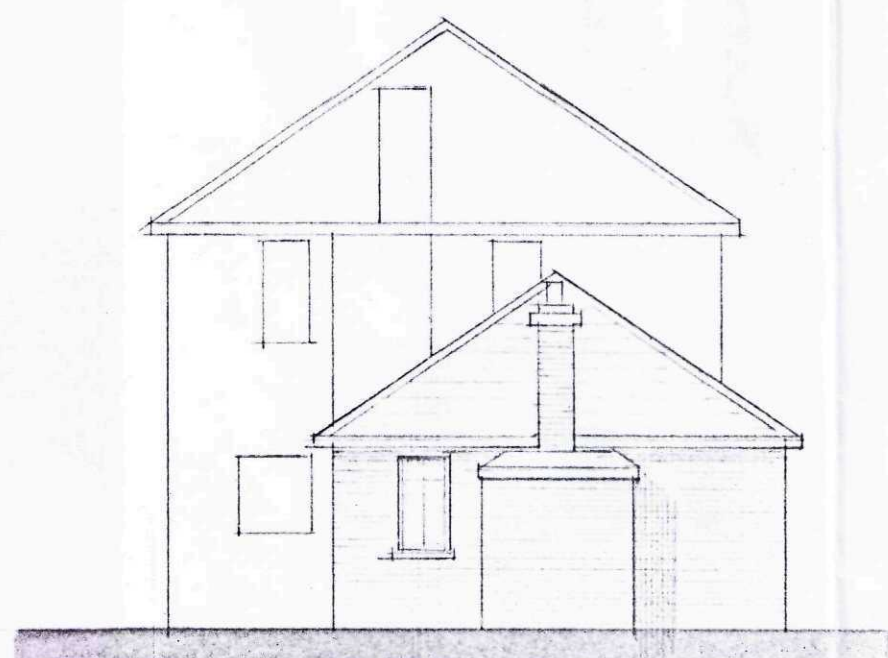


s west



s east

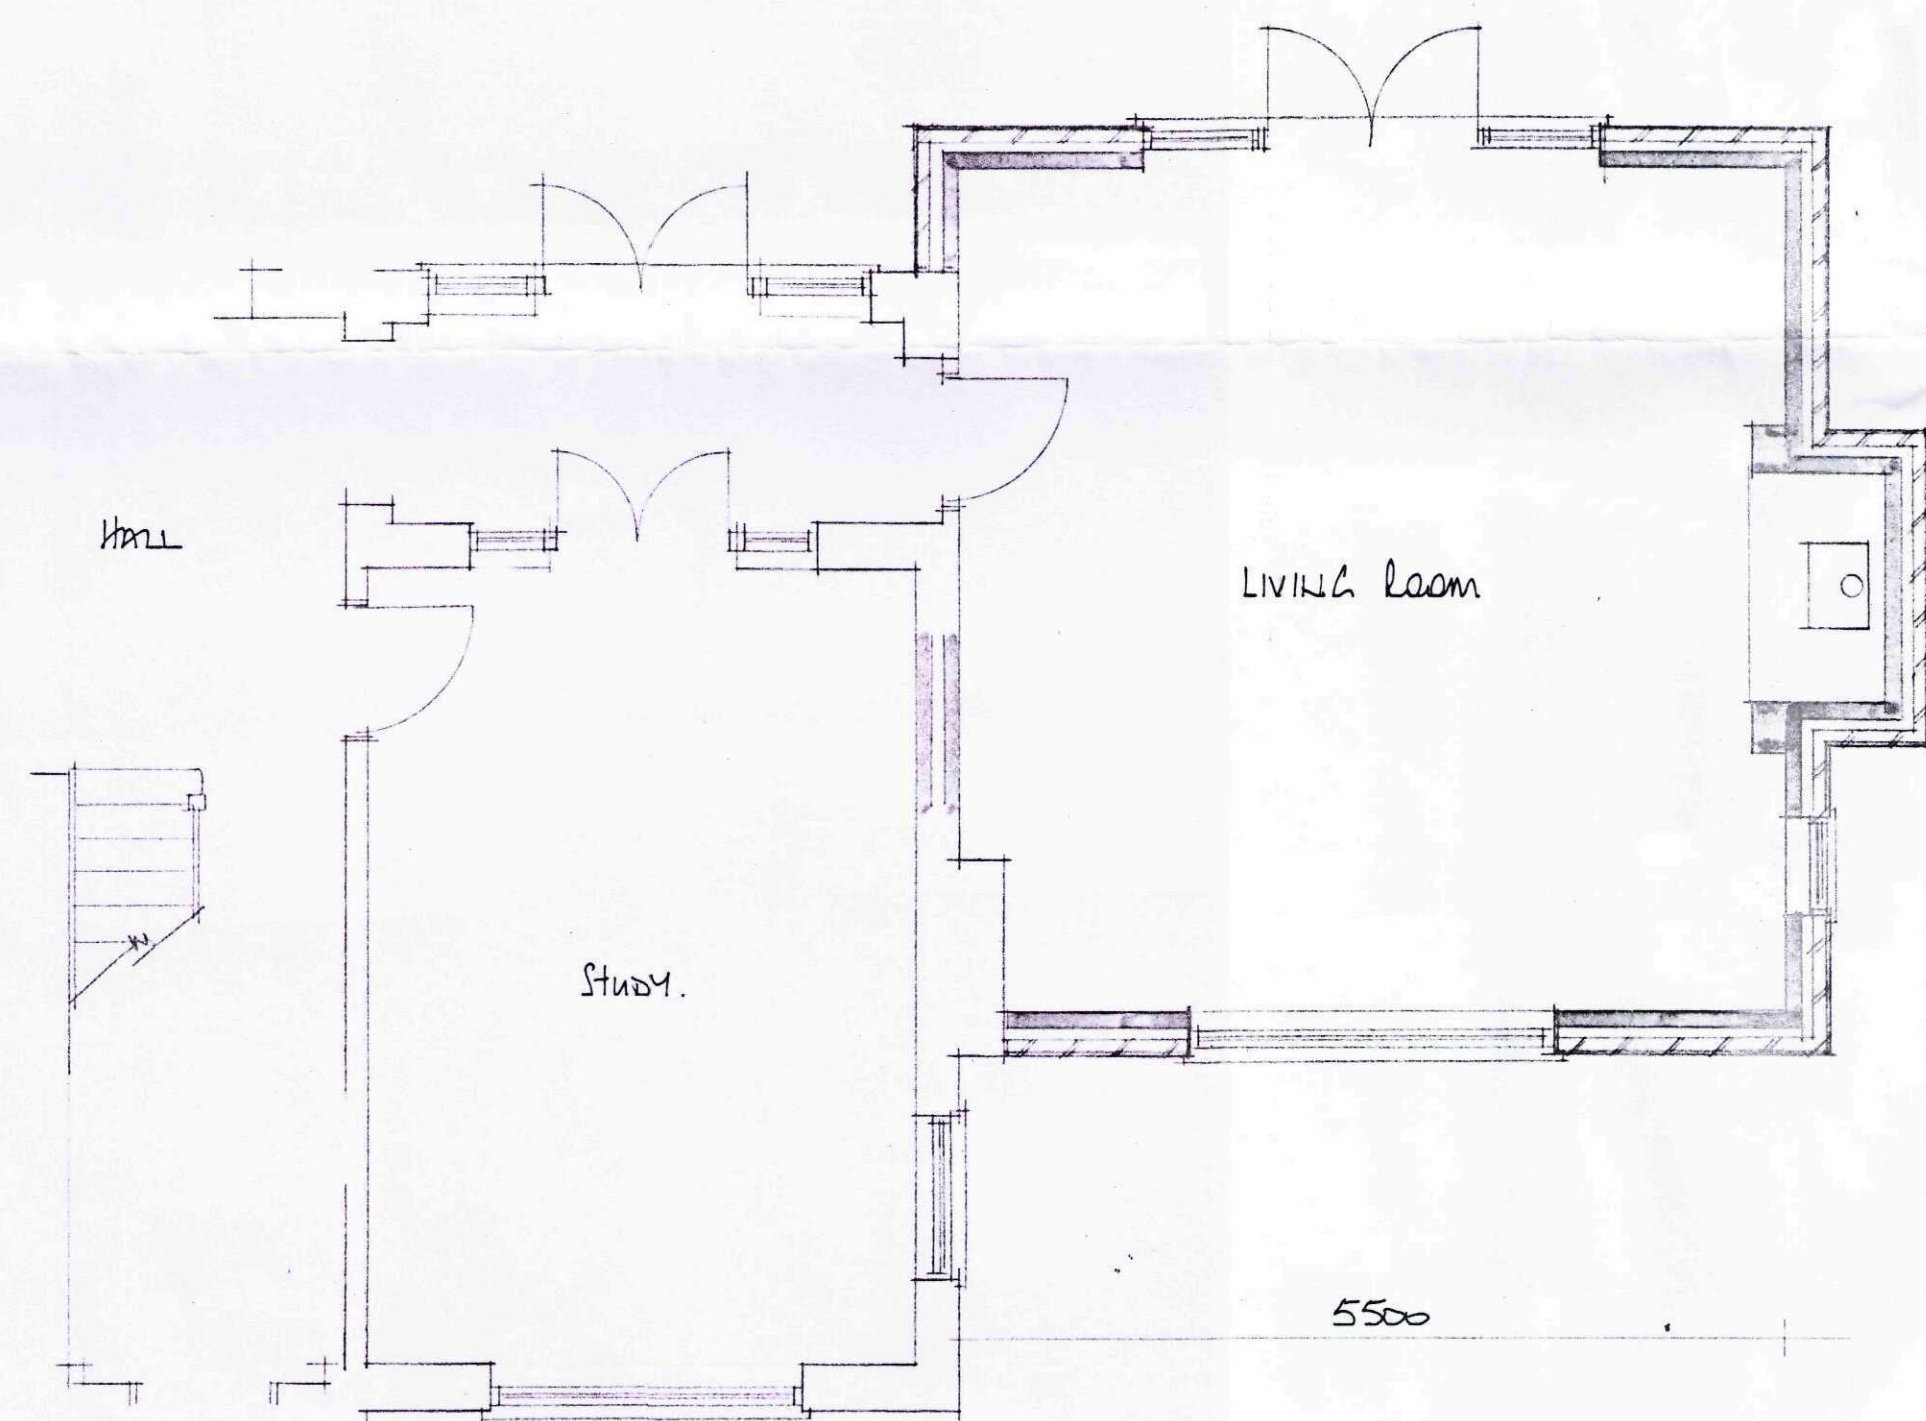

ground floor plan

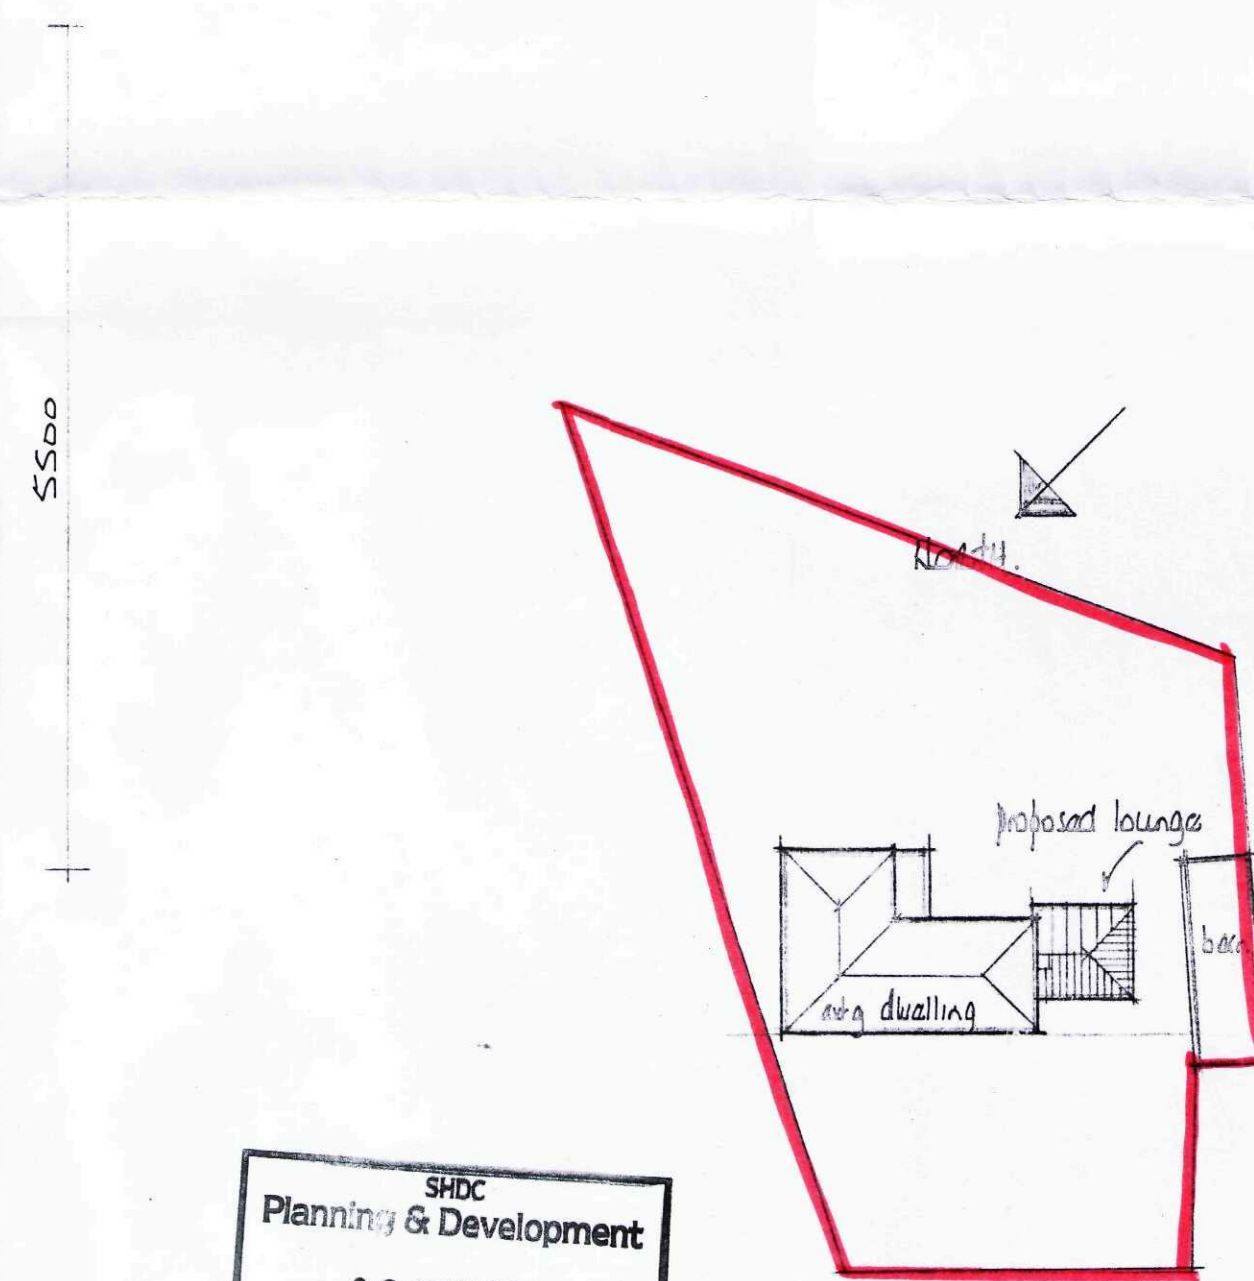

block plan

SHDC
Planning & Development
30 NOV 2010
Ref: 0989-10

EAST MIDLANDS DESIGN ASSOC.

Architectural Consultants

Willow Lodge
Horseshoe Road
Spalding
Lincs
PE11 3JA

Tel/fax :- 01775 767368
Email :- willowlodge@btinternet.net
Mobile phone :- 07740815044

Client

MR & MRS E. WEBSTER

Project

Extension to dwelling at
MALNOLLA HOUSE
FENGATE
MOUNTON CHAPEL

Drawing

PLAN & ELEVATIONS

Scale

1:50 - 1:100 - 1:500

Date

Nov 2010

Drawn

AL

Dwg No.

10/34/01

Rev