



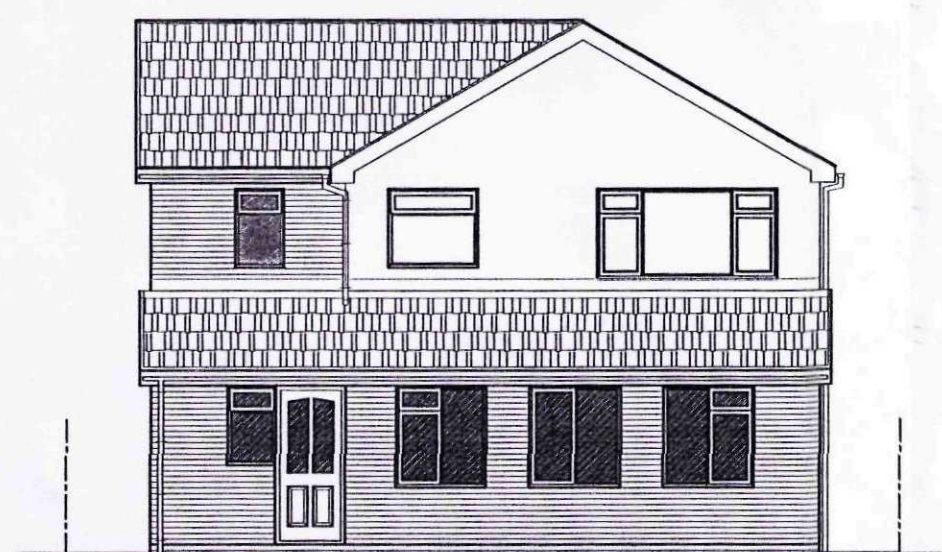


FRONT ELEVATION.



FRONT ELEVATION.

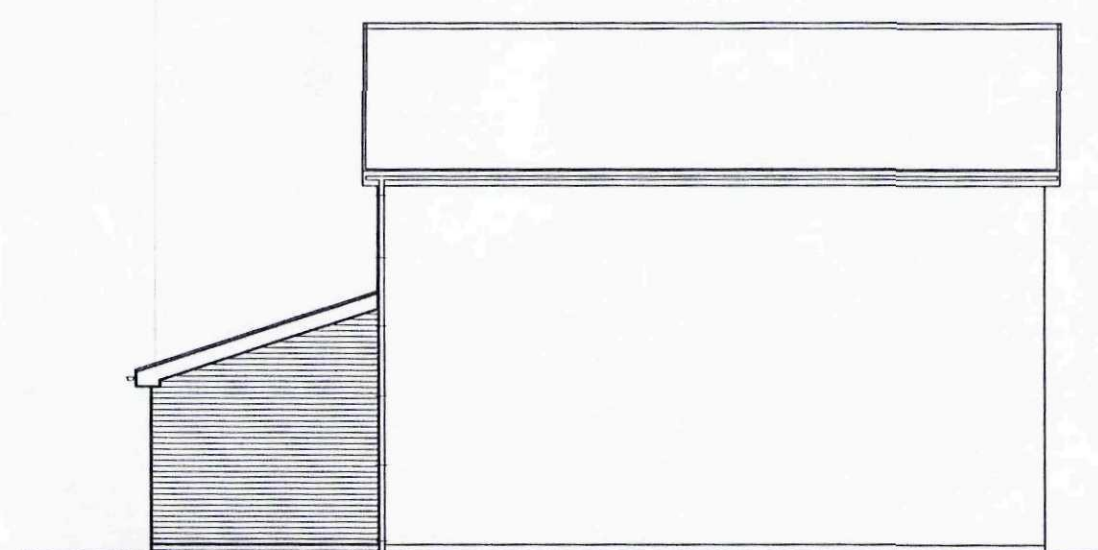

SIDE ELEVATION.

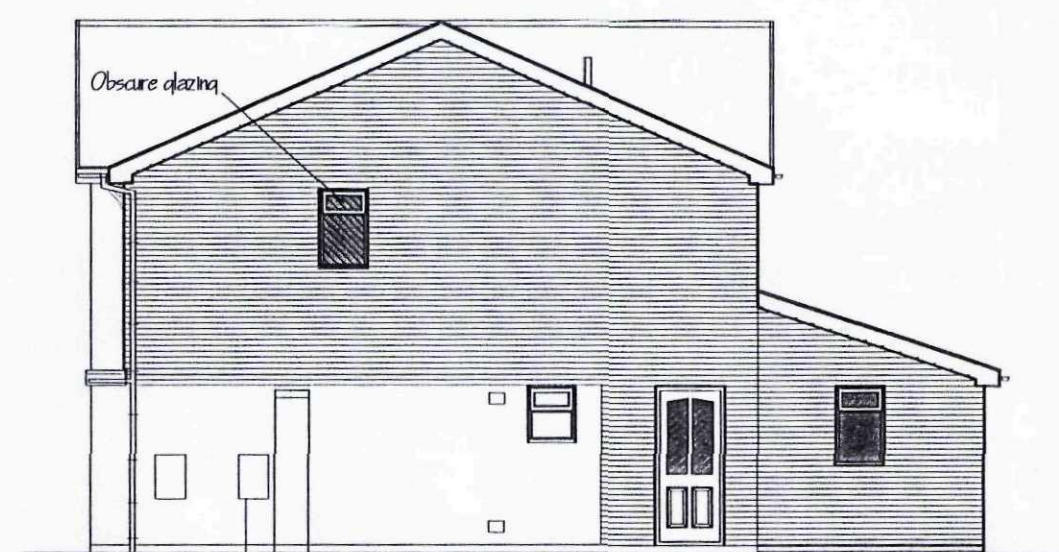


SIDE ELEVATION.




SITE LAYOUT PLAN.
1/500.



LOCATION PLAN.
1/2500.

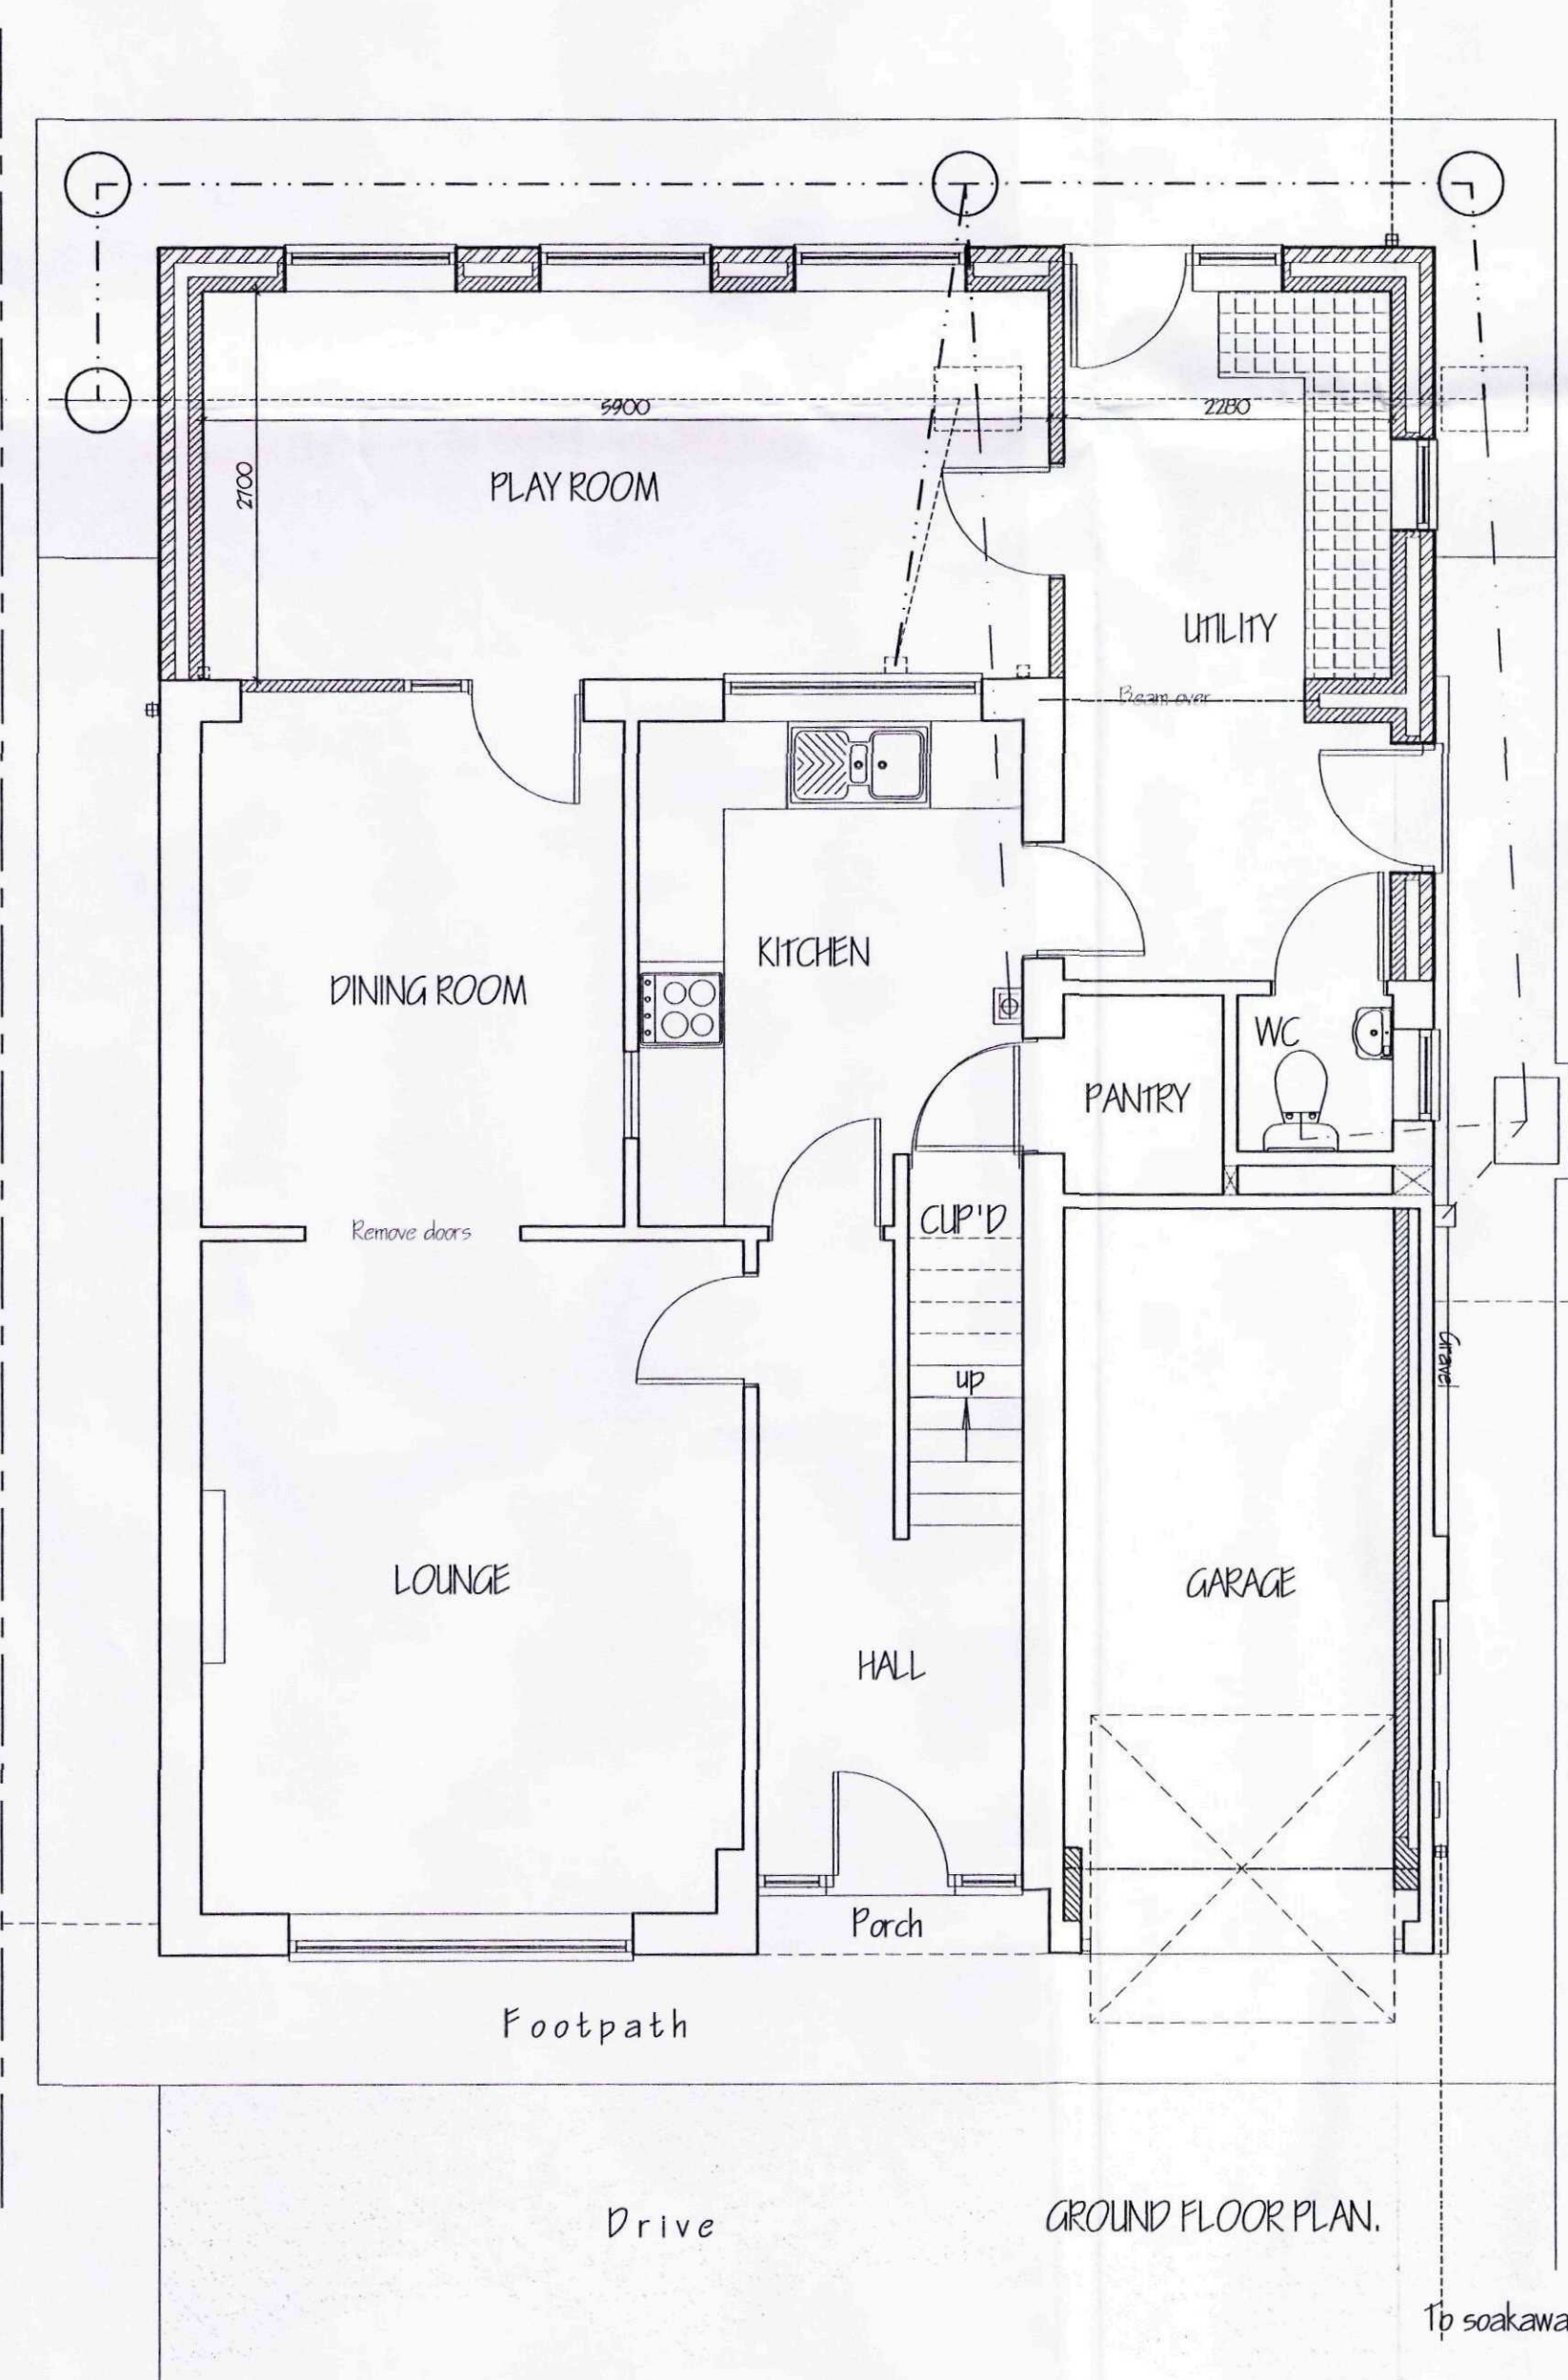

GROUND FLOOR PLAN.

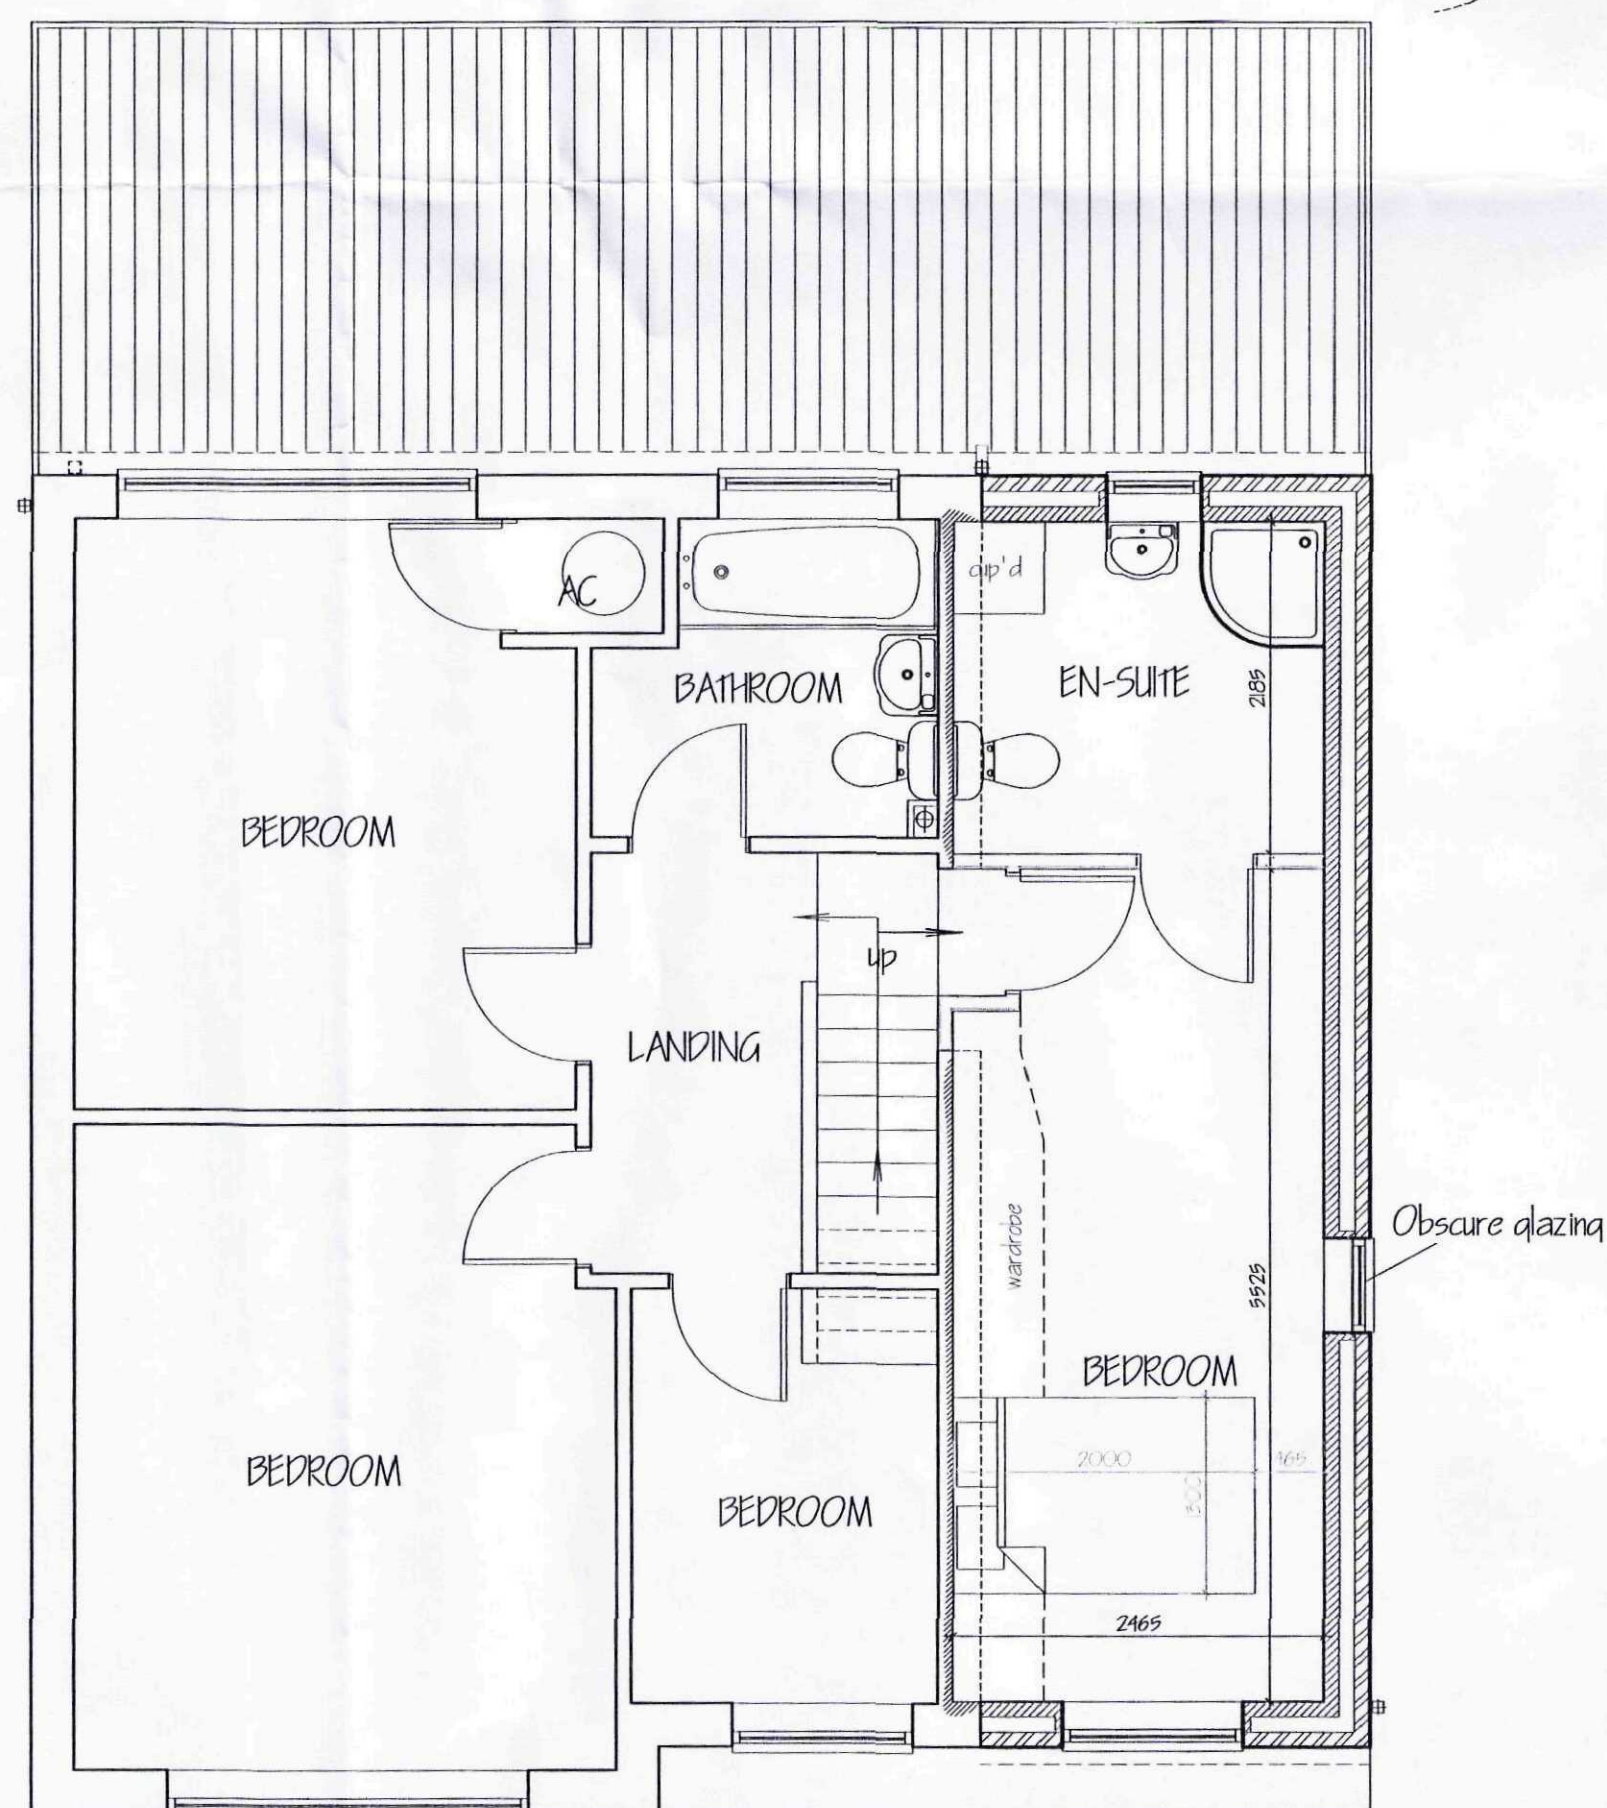

FIRST FLOOR PLAN.

SHDC
Planning & Development
14 DEC 2011
Ref: 0993-11

G. R. MERCHANT LTD. I. ENG AMICE FIWO	
ARCHITECTURAL, STRUCTURAL AND LAND DRAINAGE CONSULTANTS	
4 Wrights Mews 12A Park Road, Holbeach, Spalding, Lincs. PE12 7EE Tel: 01408 480800 Fax: 01408 429745 E-Mail: gr.merchant@btconnect.com	
Project EXTENSIONS & ALTERATIONS, 38 BELL LANE, MOLTON, SPALDING, LINC'S. PE12 6PH.	
Client DEBBIE WRIGHT.	
Drawing FLOOR PLANS & ELEVATIONS - PROPOSED. SITE & LOCATION PLANS.	
Job Ref. 2348-11.	Drawing No. 02.
Date DEC' 2011.	Drawn ARM.
Scales 1/50, 1/100, [unless otherwise stated]	
DO NOT SCALE FROM THIS DRAWING This drawing is copyright and may not be altered, traced, photographed or used for any other purpose other than that for which it is issued. The General Contractor is to check all dimensions on site and report any discrepancies to the Architect. All details shown on this drawing including foundations are based upon typical site conditions related to the work. No responsibility can be accepted for abnormal conditions which may be discovered during construction unless reported to the Architect so that design amendments may be considered. All detail drawings are the property of the Architect and are to be used only for the purpose of obtaining Planning & Building Regulation approval. This drawing must not be used as a contract document. The works will be executed in accordance with the specification and standards of materials to be used unless otherwise stated and all components and materials are to be used in accordance with the relevant British standard specification or BSIA certificate or European code of practice. The Employer/Client shall ensure that the selected contractor is competent with adequate all resources necessary to achieve compliance with Health and Safety legislation for building sites and Work zones. The Employer/Client is advised that should the works need to comply with the Construction Design and Management Regulations an independent Planning Supervisor will be required. The works shall comprise of all that is shown on the drawing and details. Work that may not specifically be shown but may be necessary to carry out the works shall be deemed to be included. It is the client's responsibility to be aware of the Party Wall etc. Act 1996, when building in close proximity to adjoining neighbours boundaries.	