


This drawing is the copyright of **Indec Design Consultancy** and must not be reproduced without written consent. The client/contractor is responsible for taking and checking all dimensions on site prior to commencement, particularly where building elements have not been accessible during surveys, and reporting back to the architectural consultant any discrepancies. All materials specified on this drawing are to be used in strict accordance with manufacturers' written instructions and current codes of practice.

All details and specifications on this drawing and in relation to this specific project should be adhered to. If any deviations occur the contractor / client should inform **Indec Design Consultancy** immediately as we cannot be held responsible for errors resulting from unendorsed detail and specification changes.

DRAWING ISSUES AND REVISIONS
Rev.A Pre-Sub Amends 07/10/2025

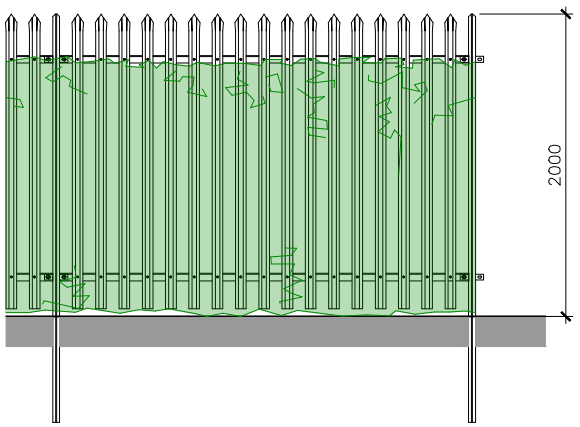


Galvanised palisade fencing set back 1m from site boundaries with Native Species hedging planted in front

PROPOSED FENCING
scale 1:500



EXISTING SITE PLAN
scale 1:500

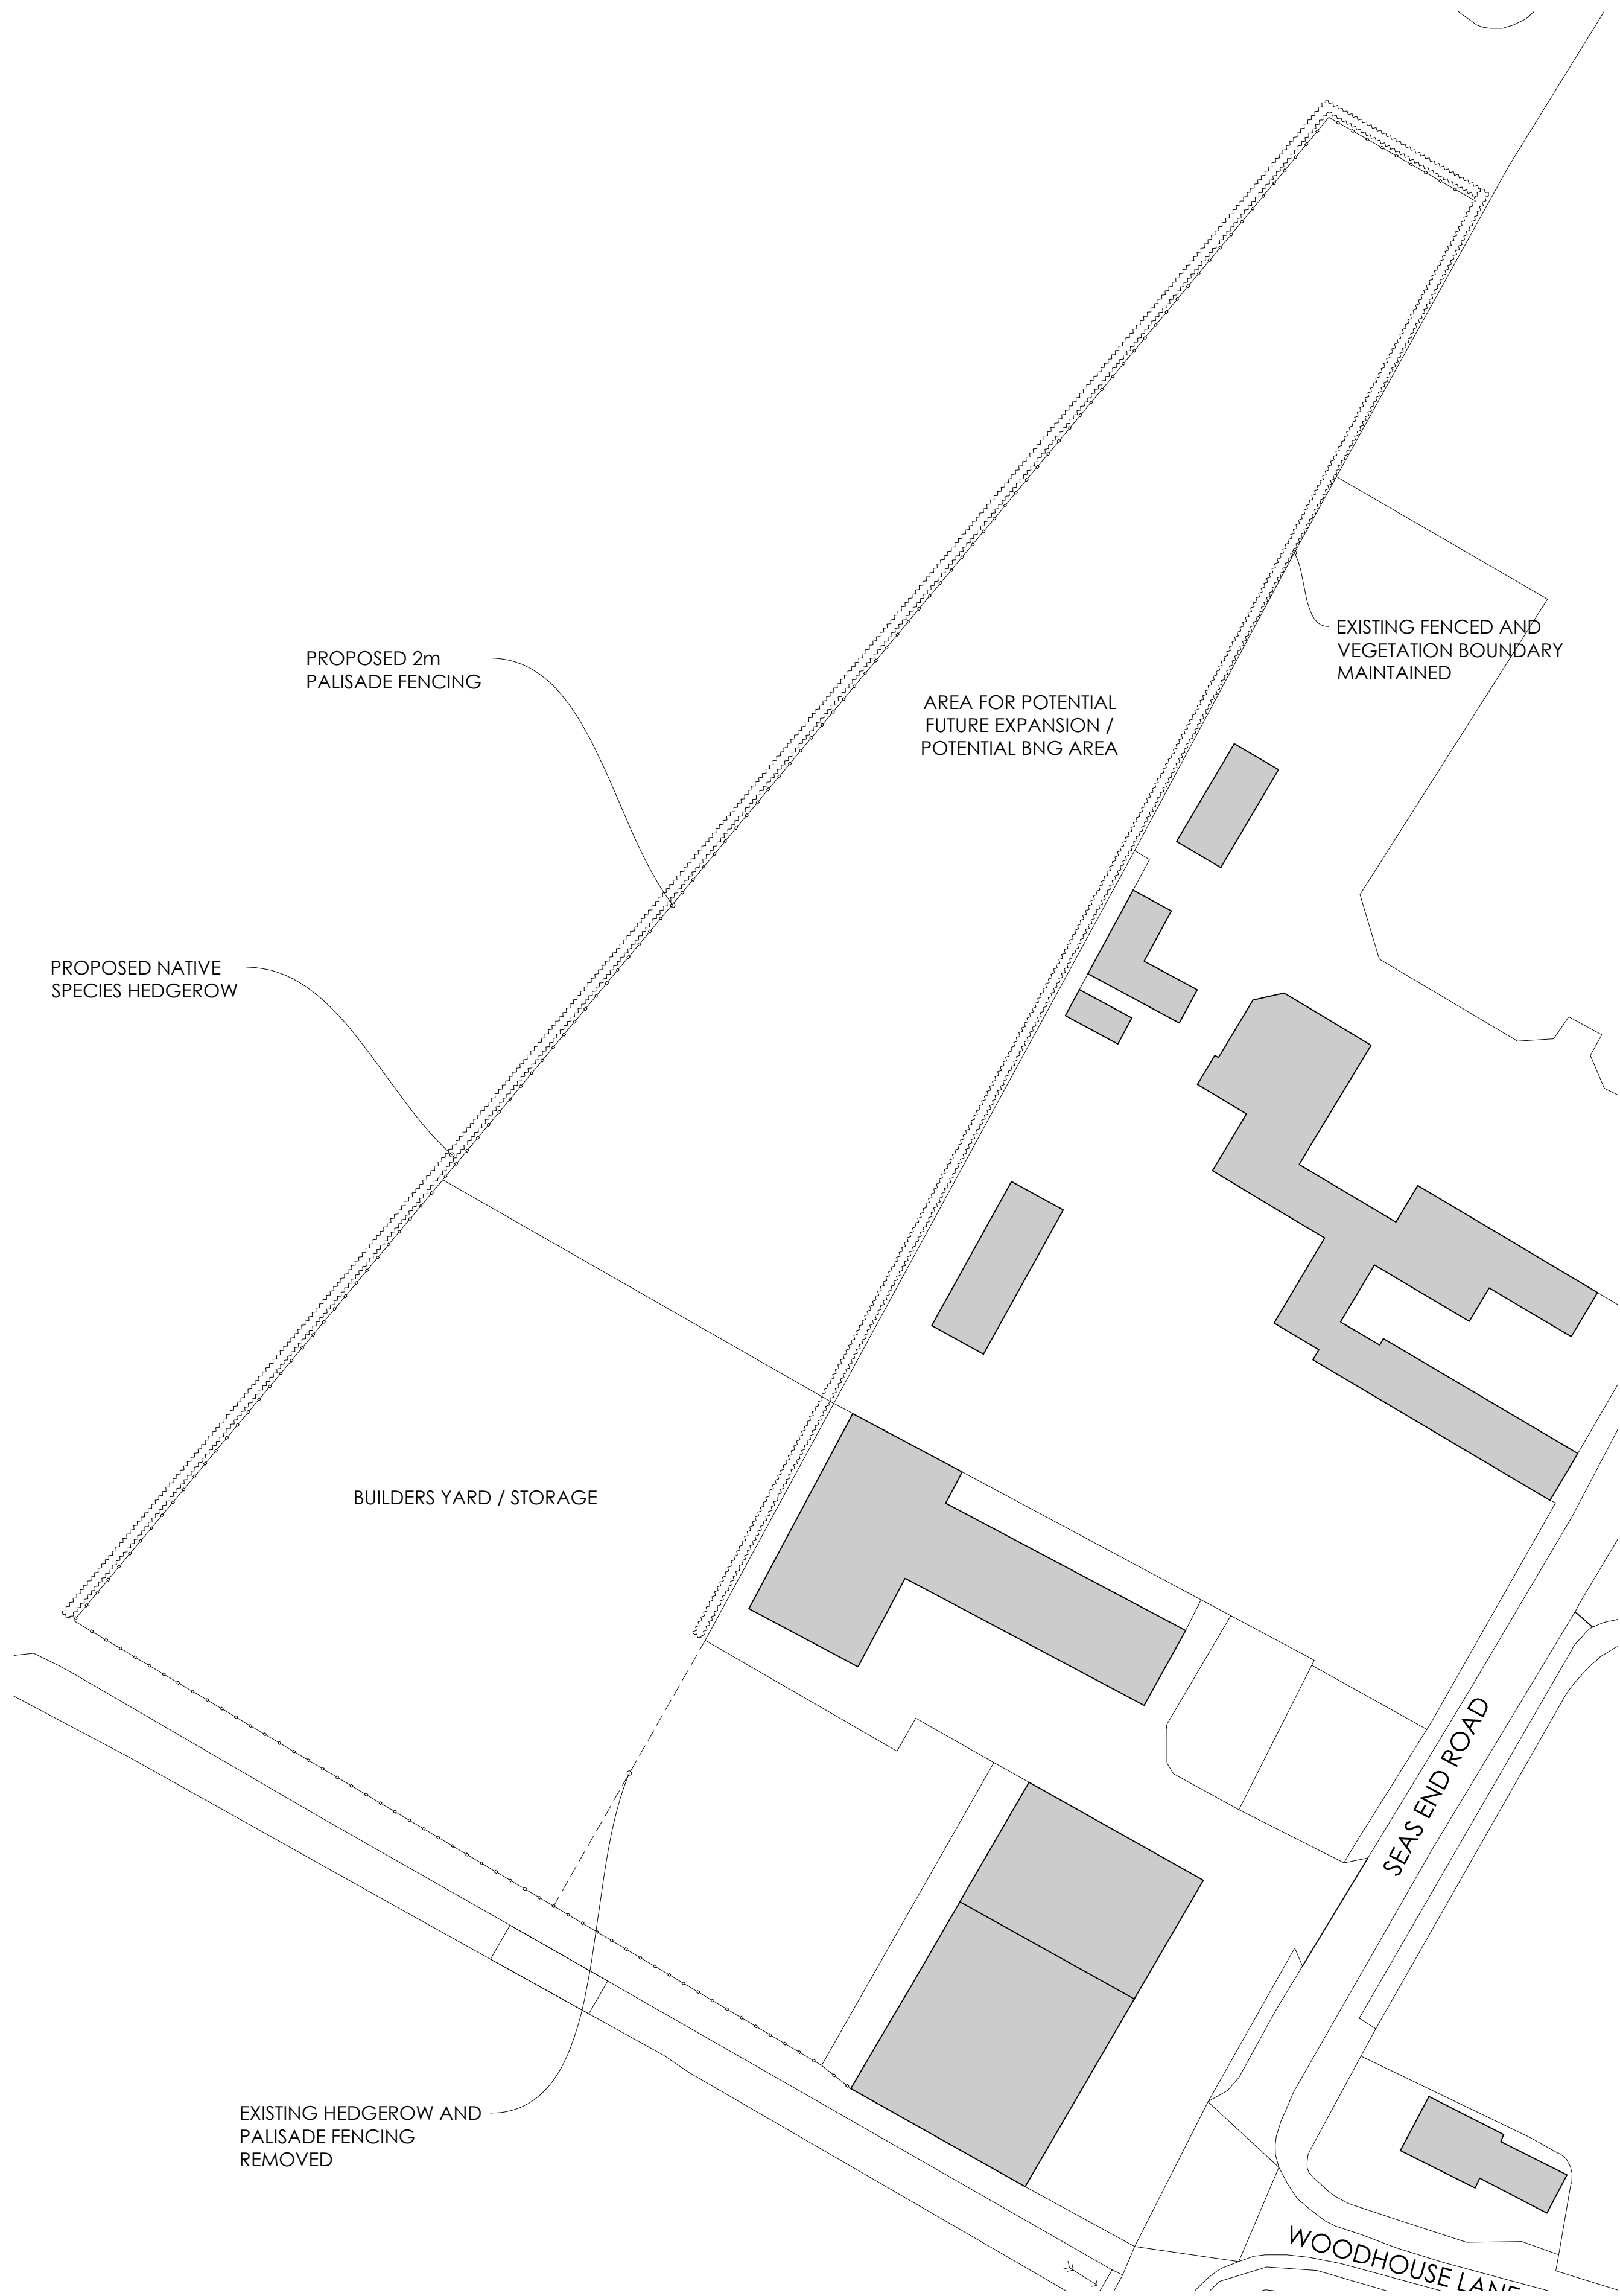

PROPOSED SITE PLAN
scale 1:500



Indec Design Consultancy
12 Vickers Lane
Louth
Lincolnshire
LN11 9PZ
T 01507 811155
E | admin@indecdesignconsultancy.co.uk
www.indecdesignconsultancy.co.uk

PROJECT	Change of use Land North of Seas End Road Moulton Spalding
DATE	September 2025
TITLE	Existing and Proposed Site Plan
SCALE	1:500
ORIGINAL SIZE	A1
DRG STATUS	PLANNING
DRAWING NUMBER	LDC4786-01A