




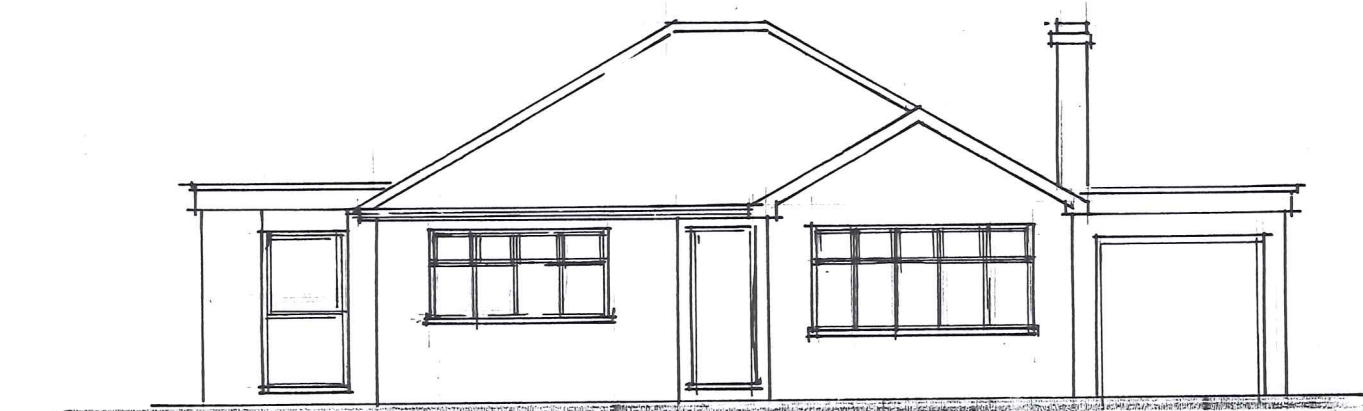


SOUTH

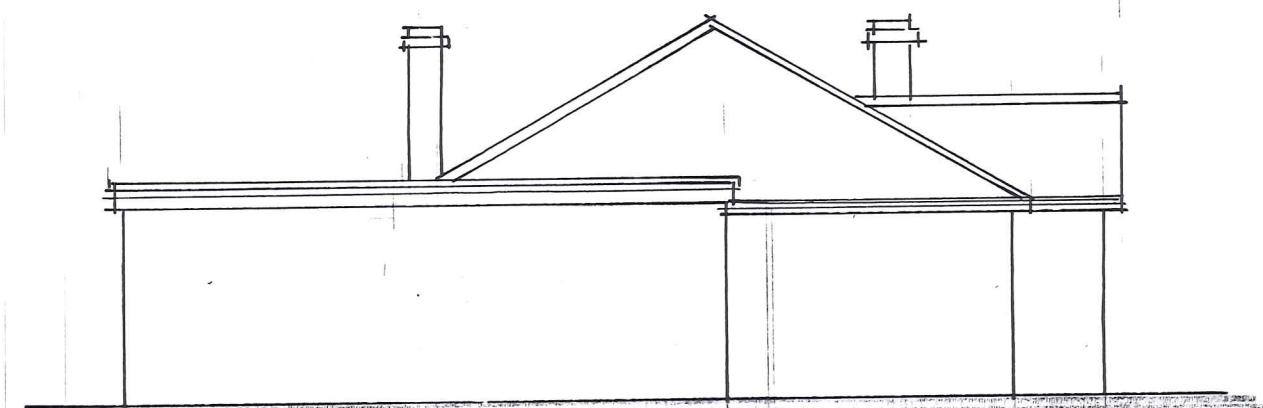


WEST

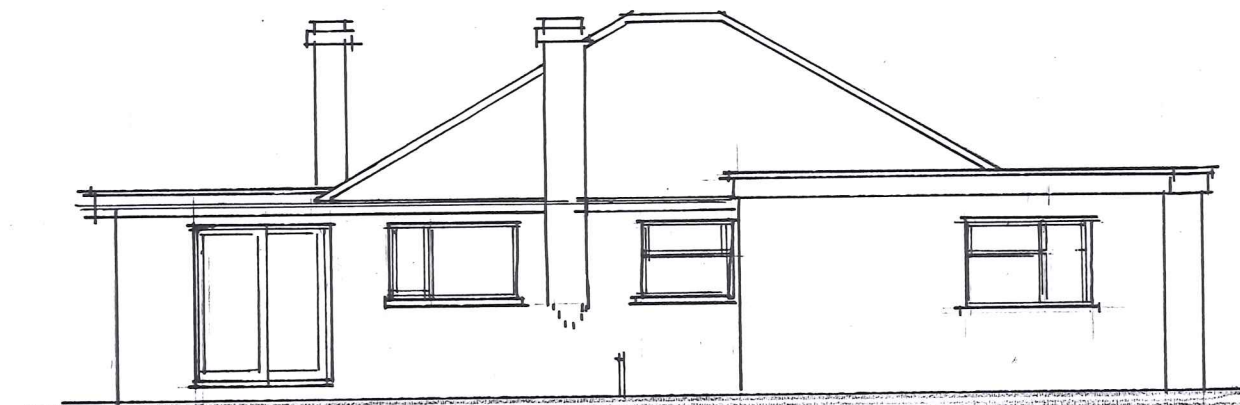


NORTH

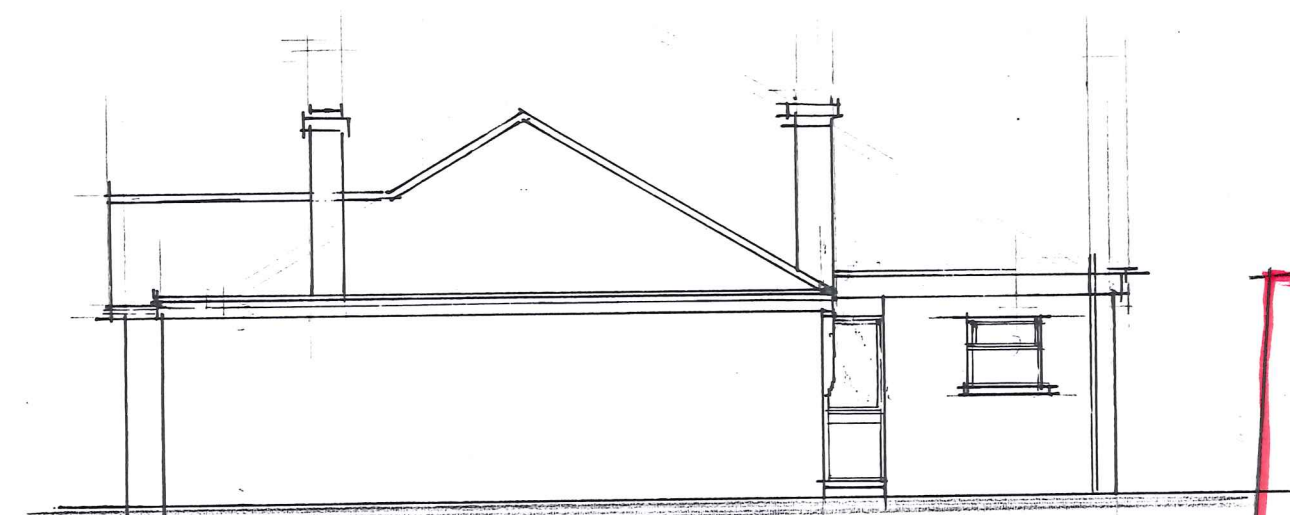

EAST

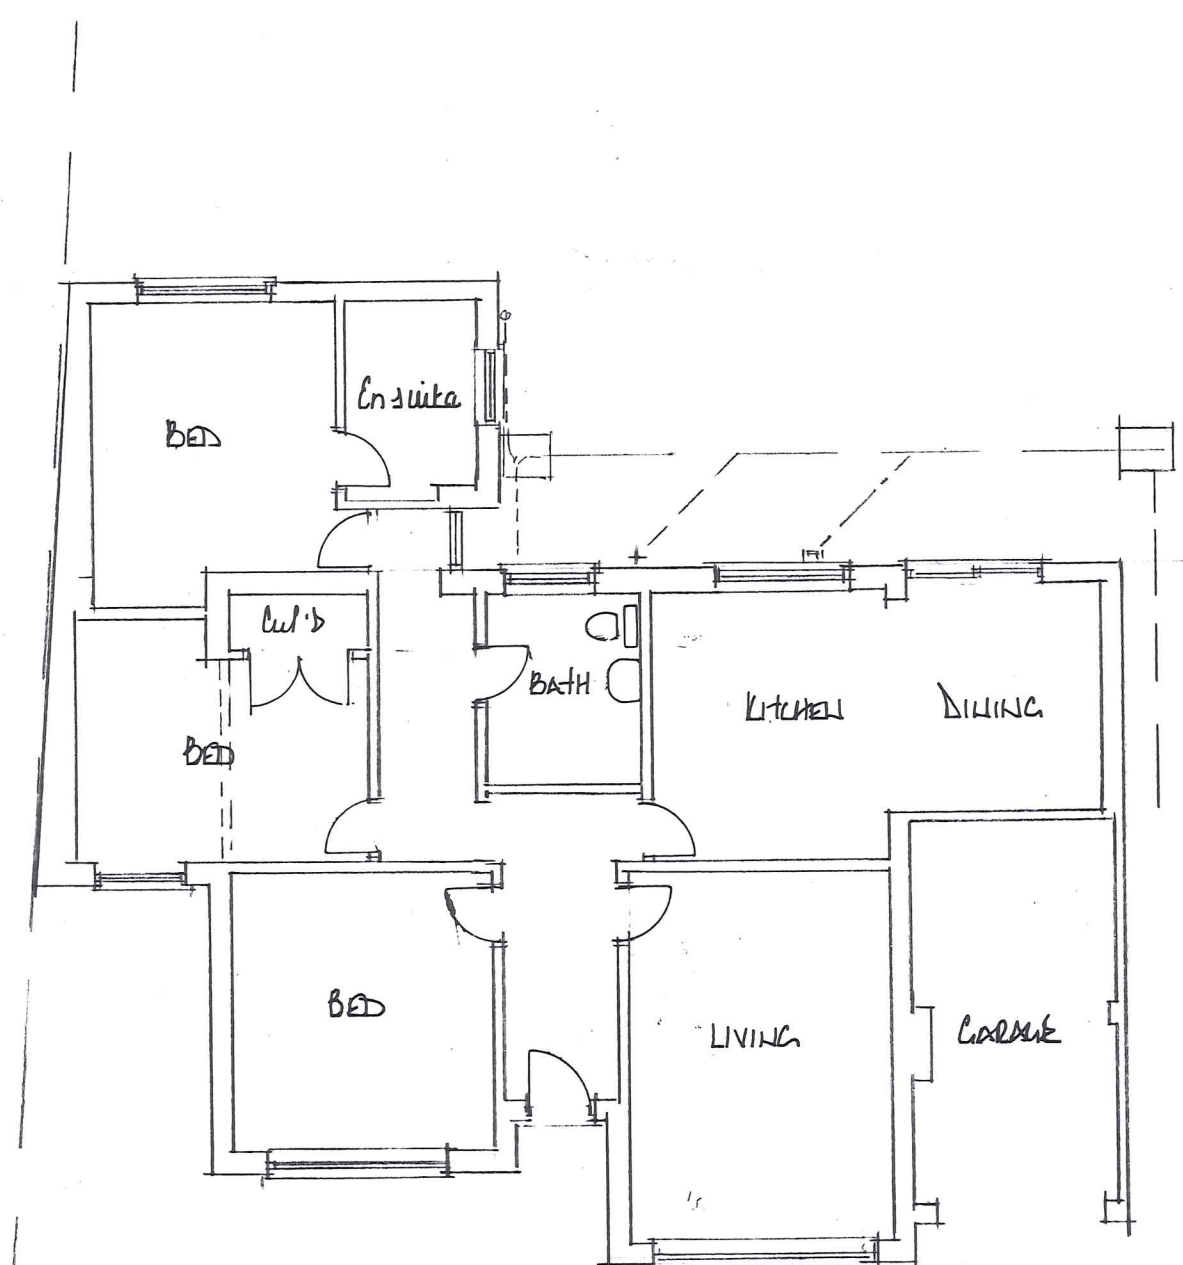

GROUND FLOOR PLAN

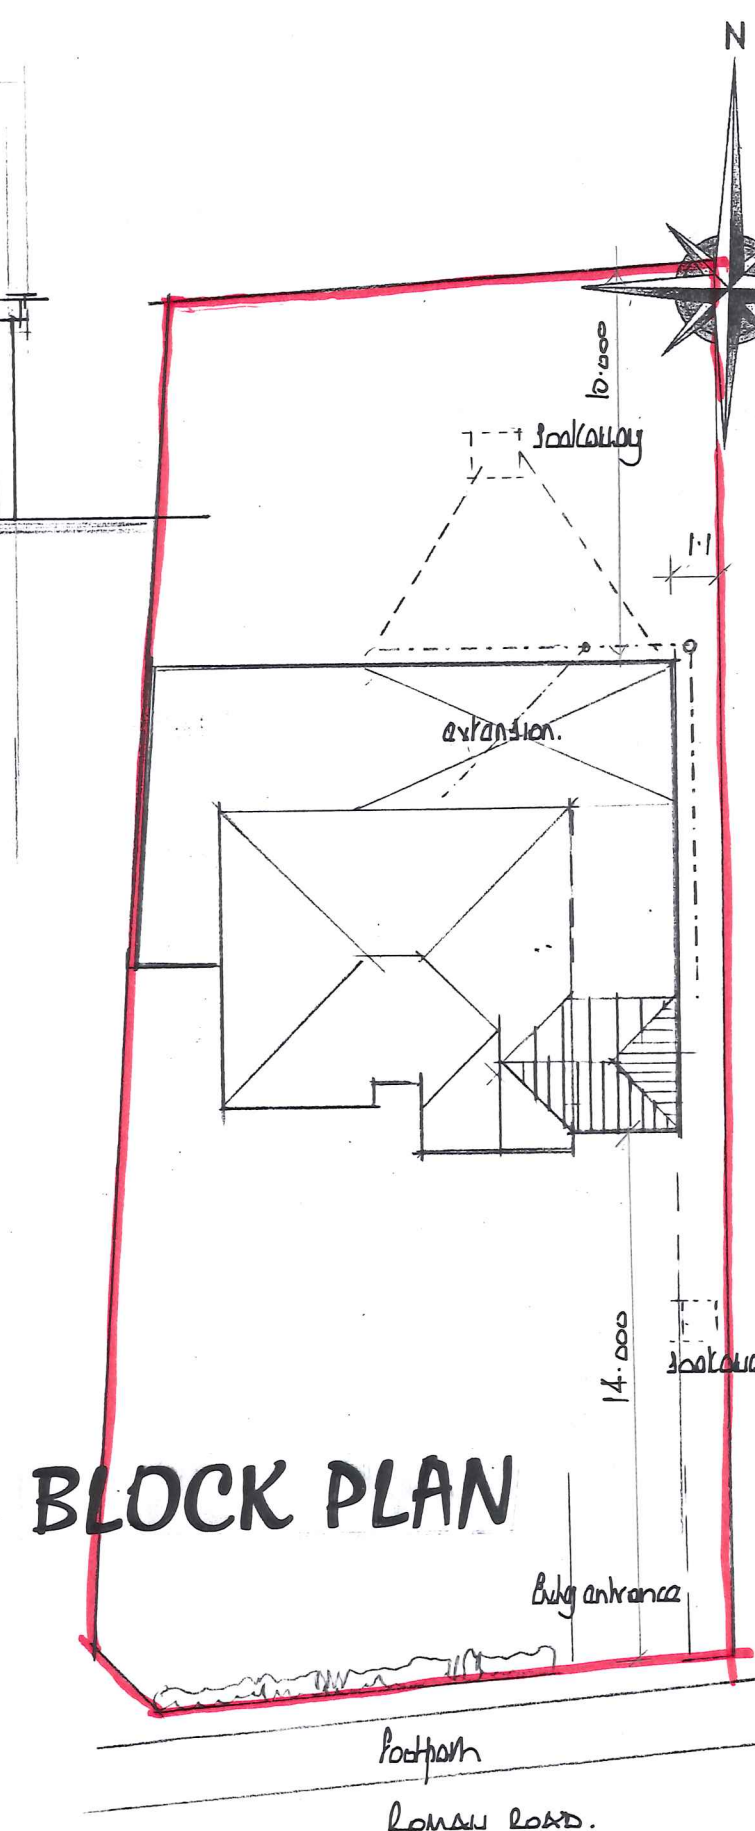

BLOCK PLAN

**EAST MIDLANDS
DESIGN ASSOC.**

Architectural Consultants

Willow Lodge
Horseshoe Road
Spalding
Lines
PE11 3JA

Tel : 01775 767968
E-mail : willowlodge@talktalk.net
Mobile phone : 07710 815044

Client
Mr P & Mrs J Bettys

Project
**Extension and alterations
at
40 Roman Road
Moulton Chapel
Spalding
PE12 0XQ**

Drawing
**Plan and elevations
Existing**

Scale
1 : 50, 1:100 & 1:200

Date
July 2024 Drawn
AL

Dwg No. REV

1228/01