


Please note that this drawing is not prepared for construction purposes, no scaling should take place and this should NOT be relied upon for any construction purposes.

REVISIONS:

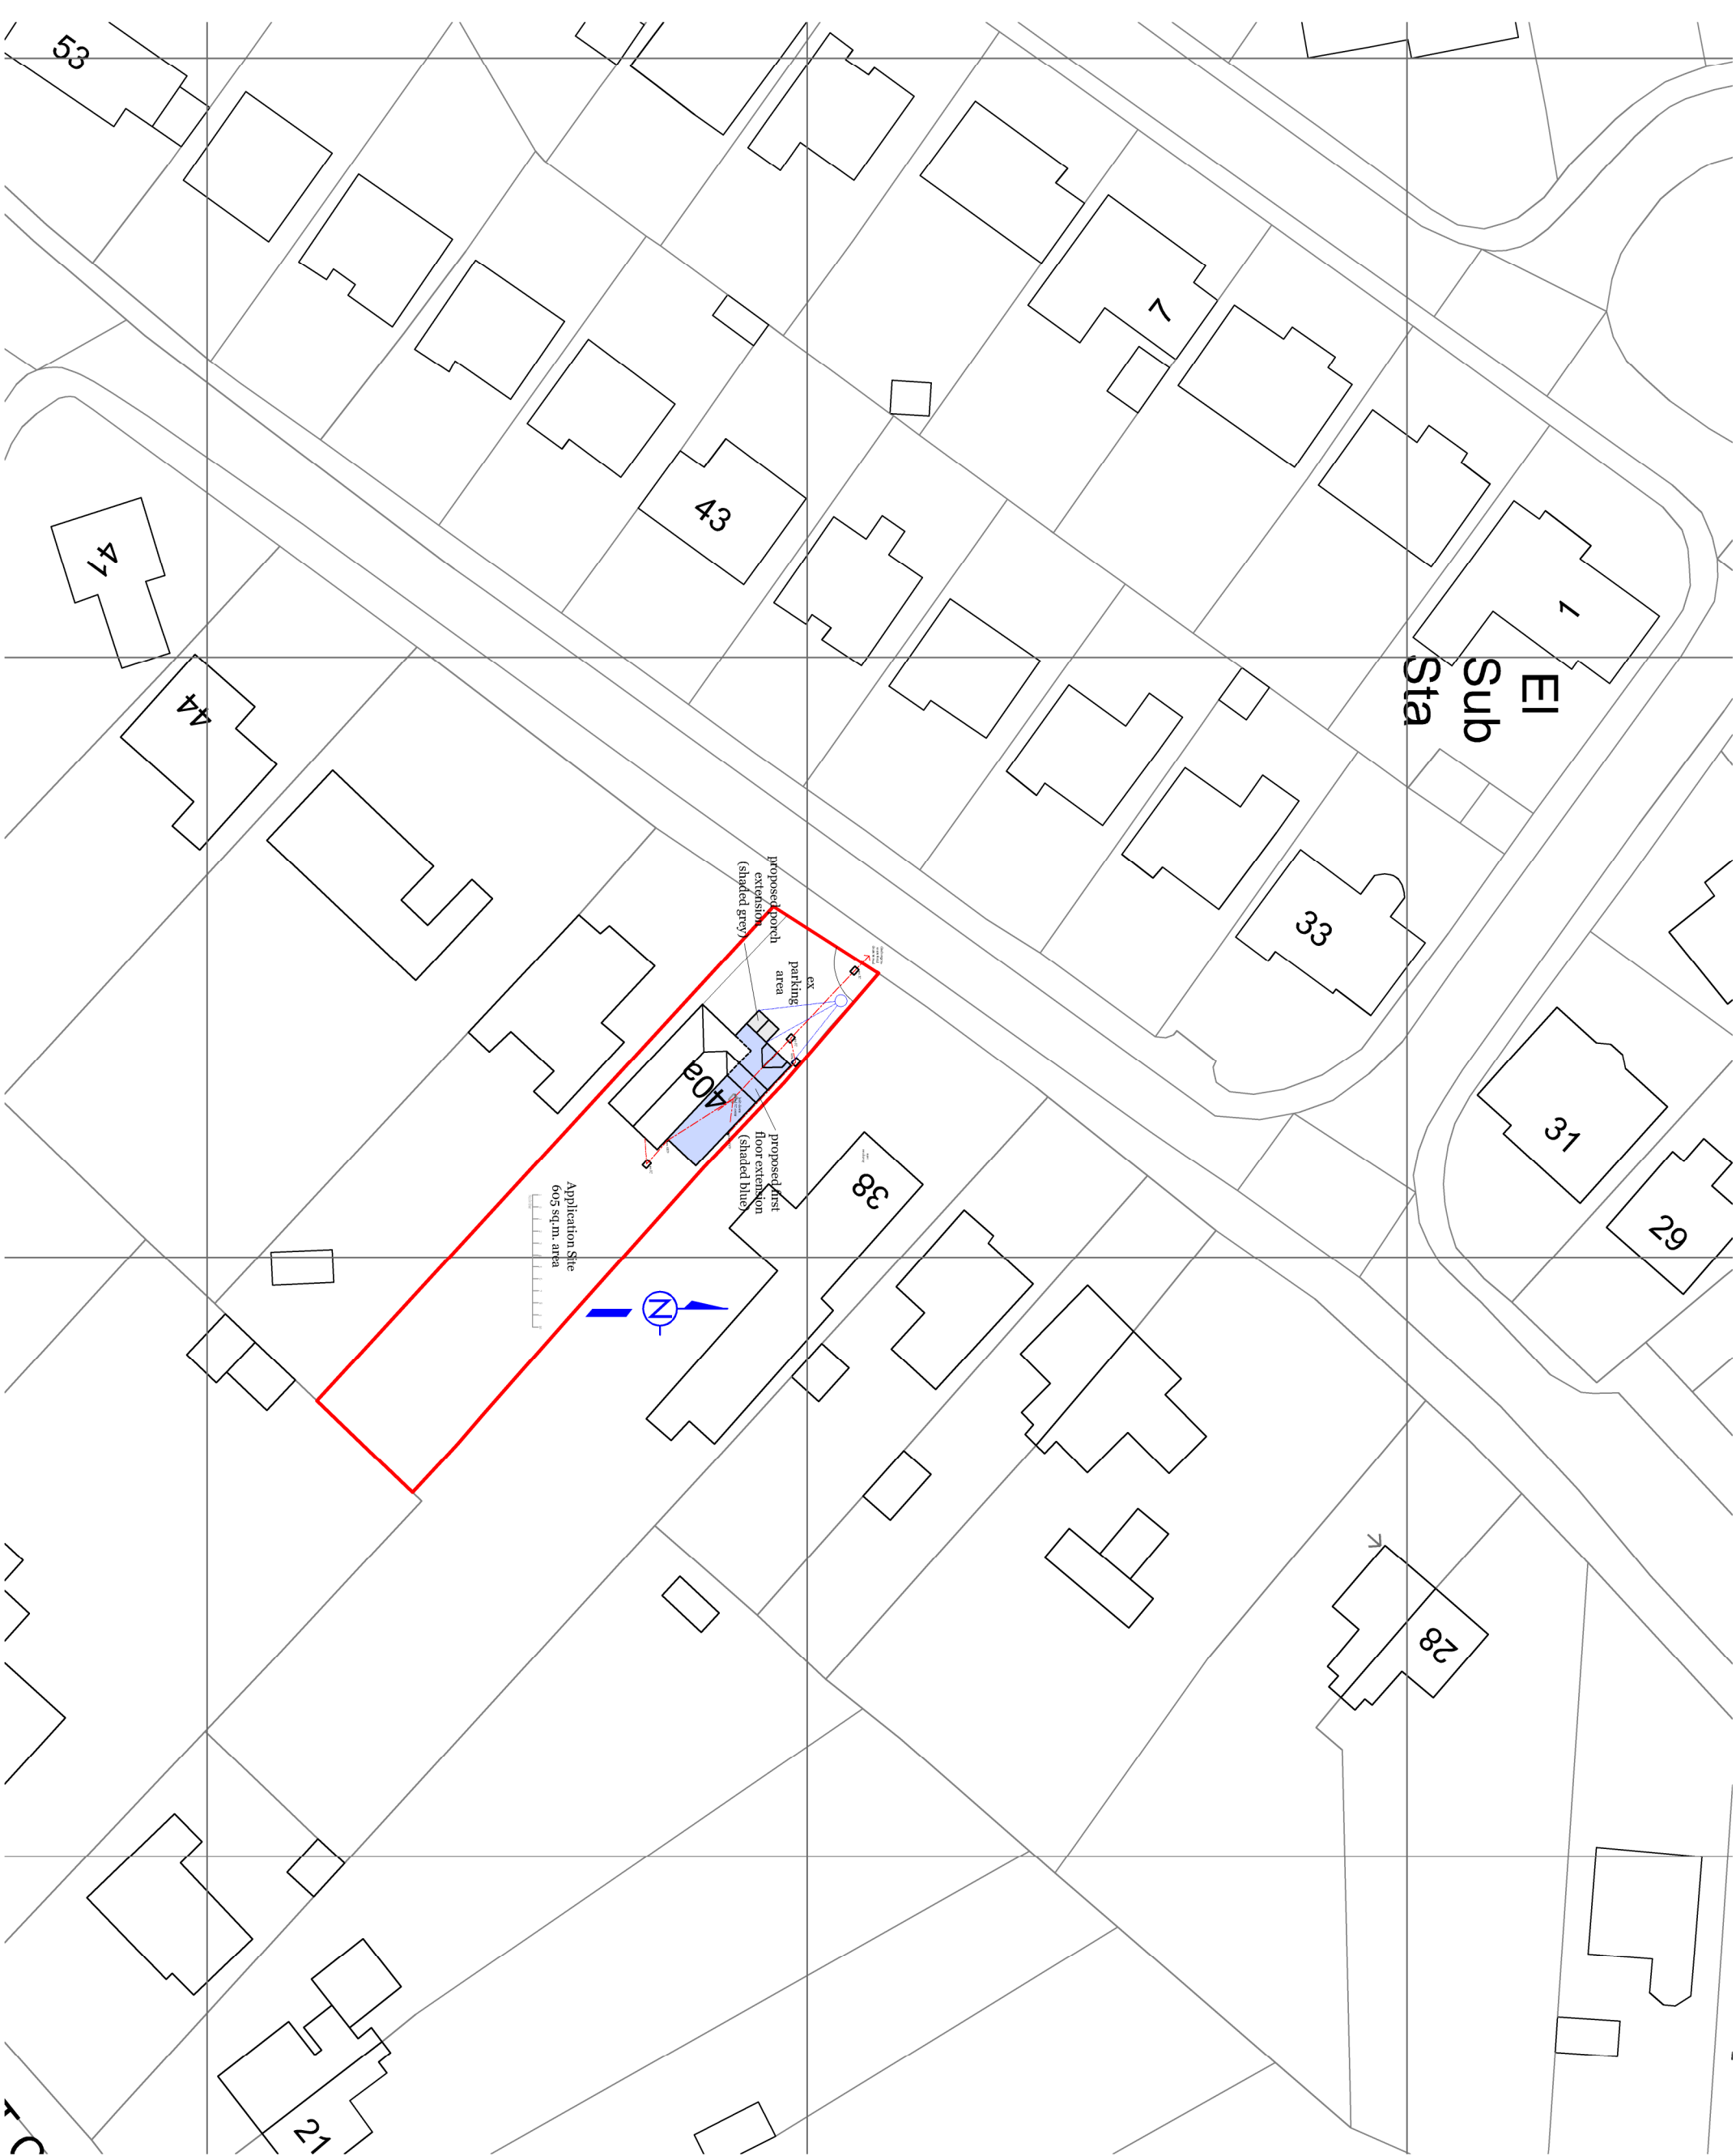

# Fenland

## Architectural Design

3 Farrow Road, Whapload Drove,  
Spalding Lincs. PE12 0TS  
Tel: 01406 331265  
Mobile: 07809 125531  
Email: fenlandad@gmail.com

**CLIENT:**  
Ms Lorraine Anglum.

**PROJECT:**  
Proposed first floor side extension  
and new porch, at 40a Broad Lane,  
Moulton PE12 6PN

**DRAWING:**  
Site Plan.

**DRAWING NUMBER:** F1131 ~ 02 **REV:**

**Date:** Nov 2020 **Scale:** 1:200@A3