



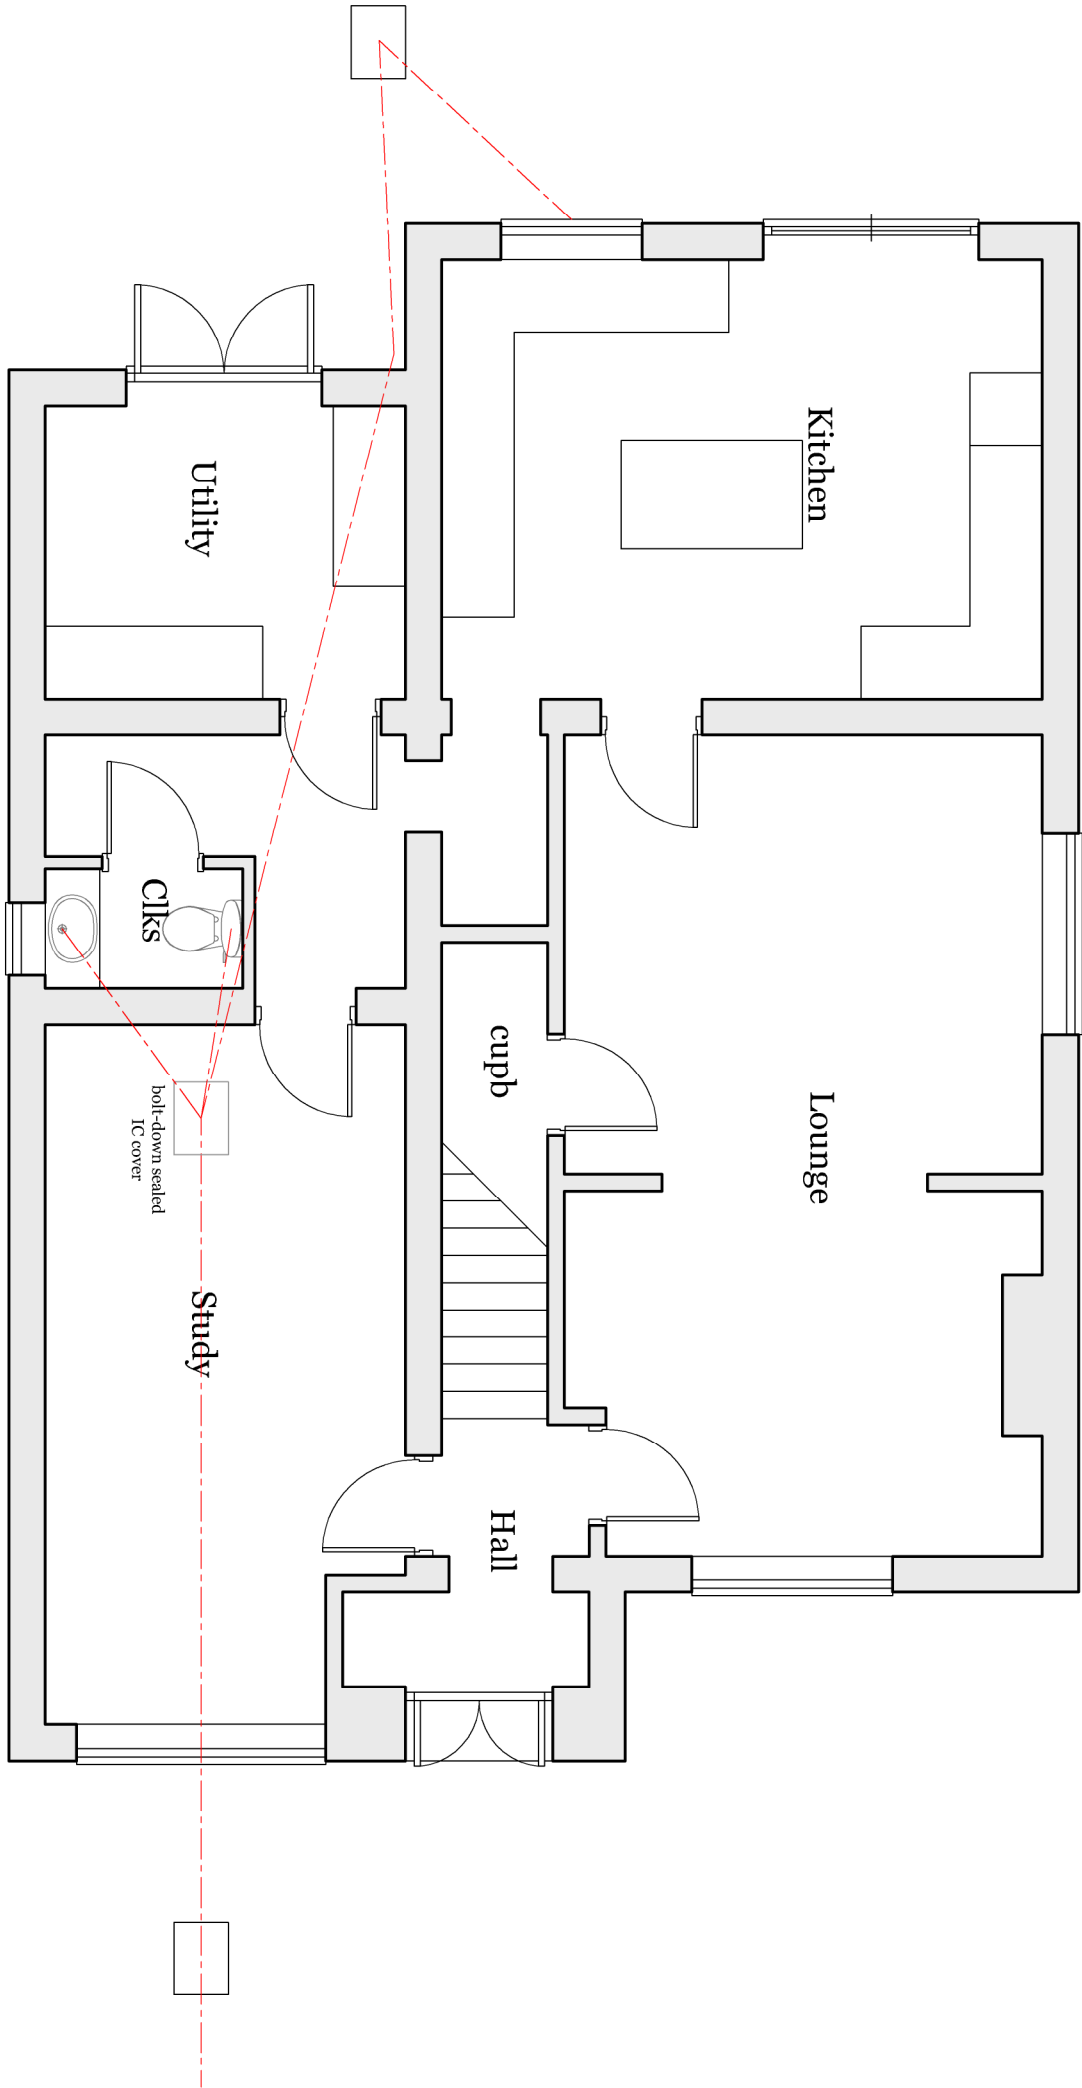

GROUND FLOOR PLAN

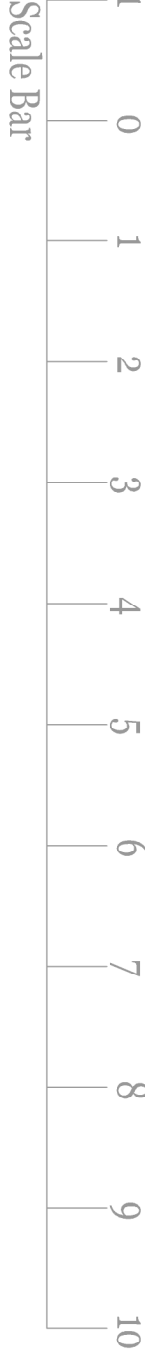

Fenland

Architectural Design

3 Farrow Road, Whaplod Drove,
Spalding Lincs. PE12 0TS
Tel: 01406 331265
Mobile: 07809 125531
Email: fenlandad@gmail.com

CLIENT:
Ms Lorraine Anglum.

PROJECT:
Proposed first floor side extension
and porch, at 40a Broad Lane,
Moulton PE12 6PN

DRAWING:
Survey Ground Floor Layout.

DRAWING NUMBER: F1131 ~ 03 **REV:**

Date: Oct 2020 **Scale:** 1:100@A3