

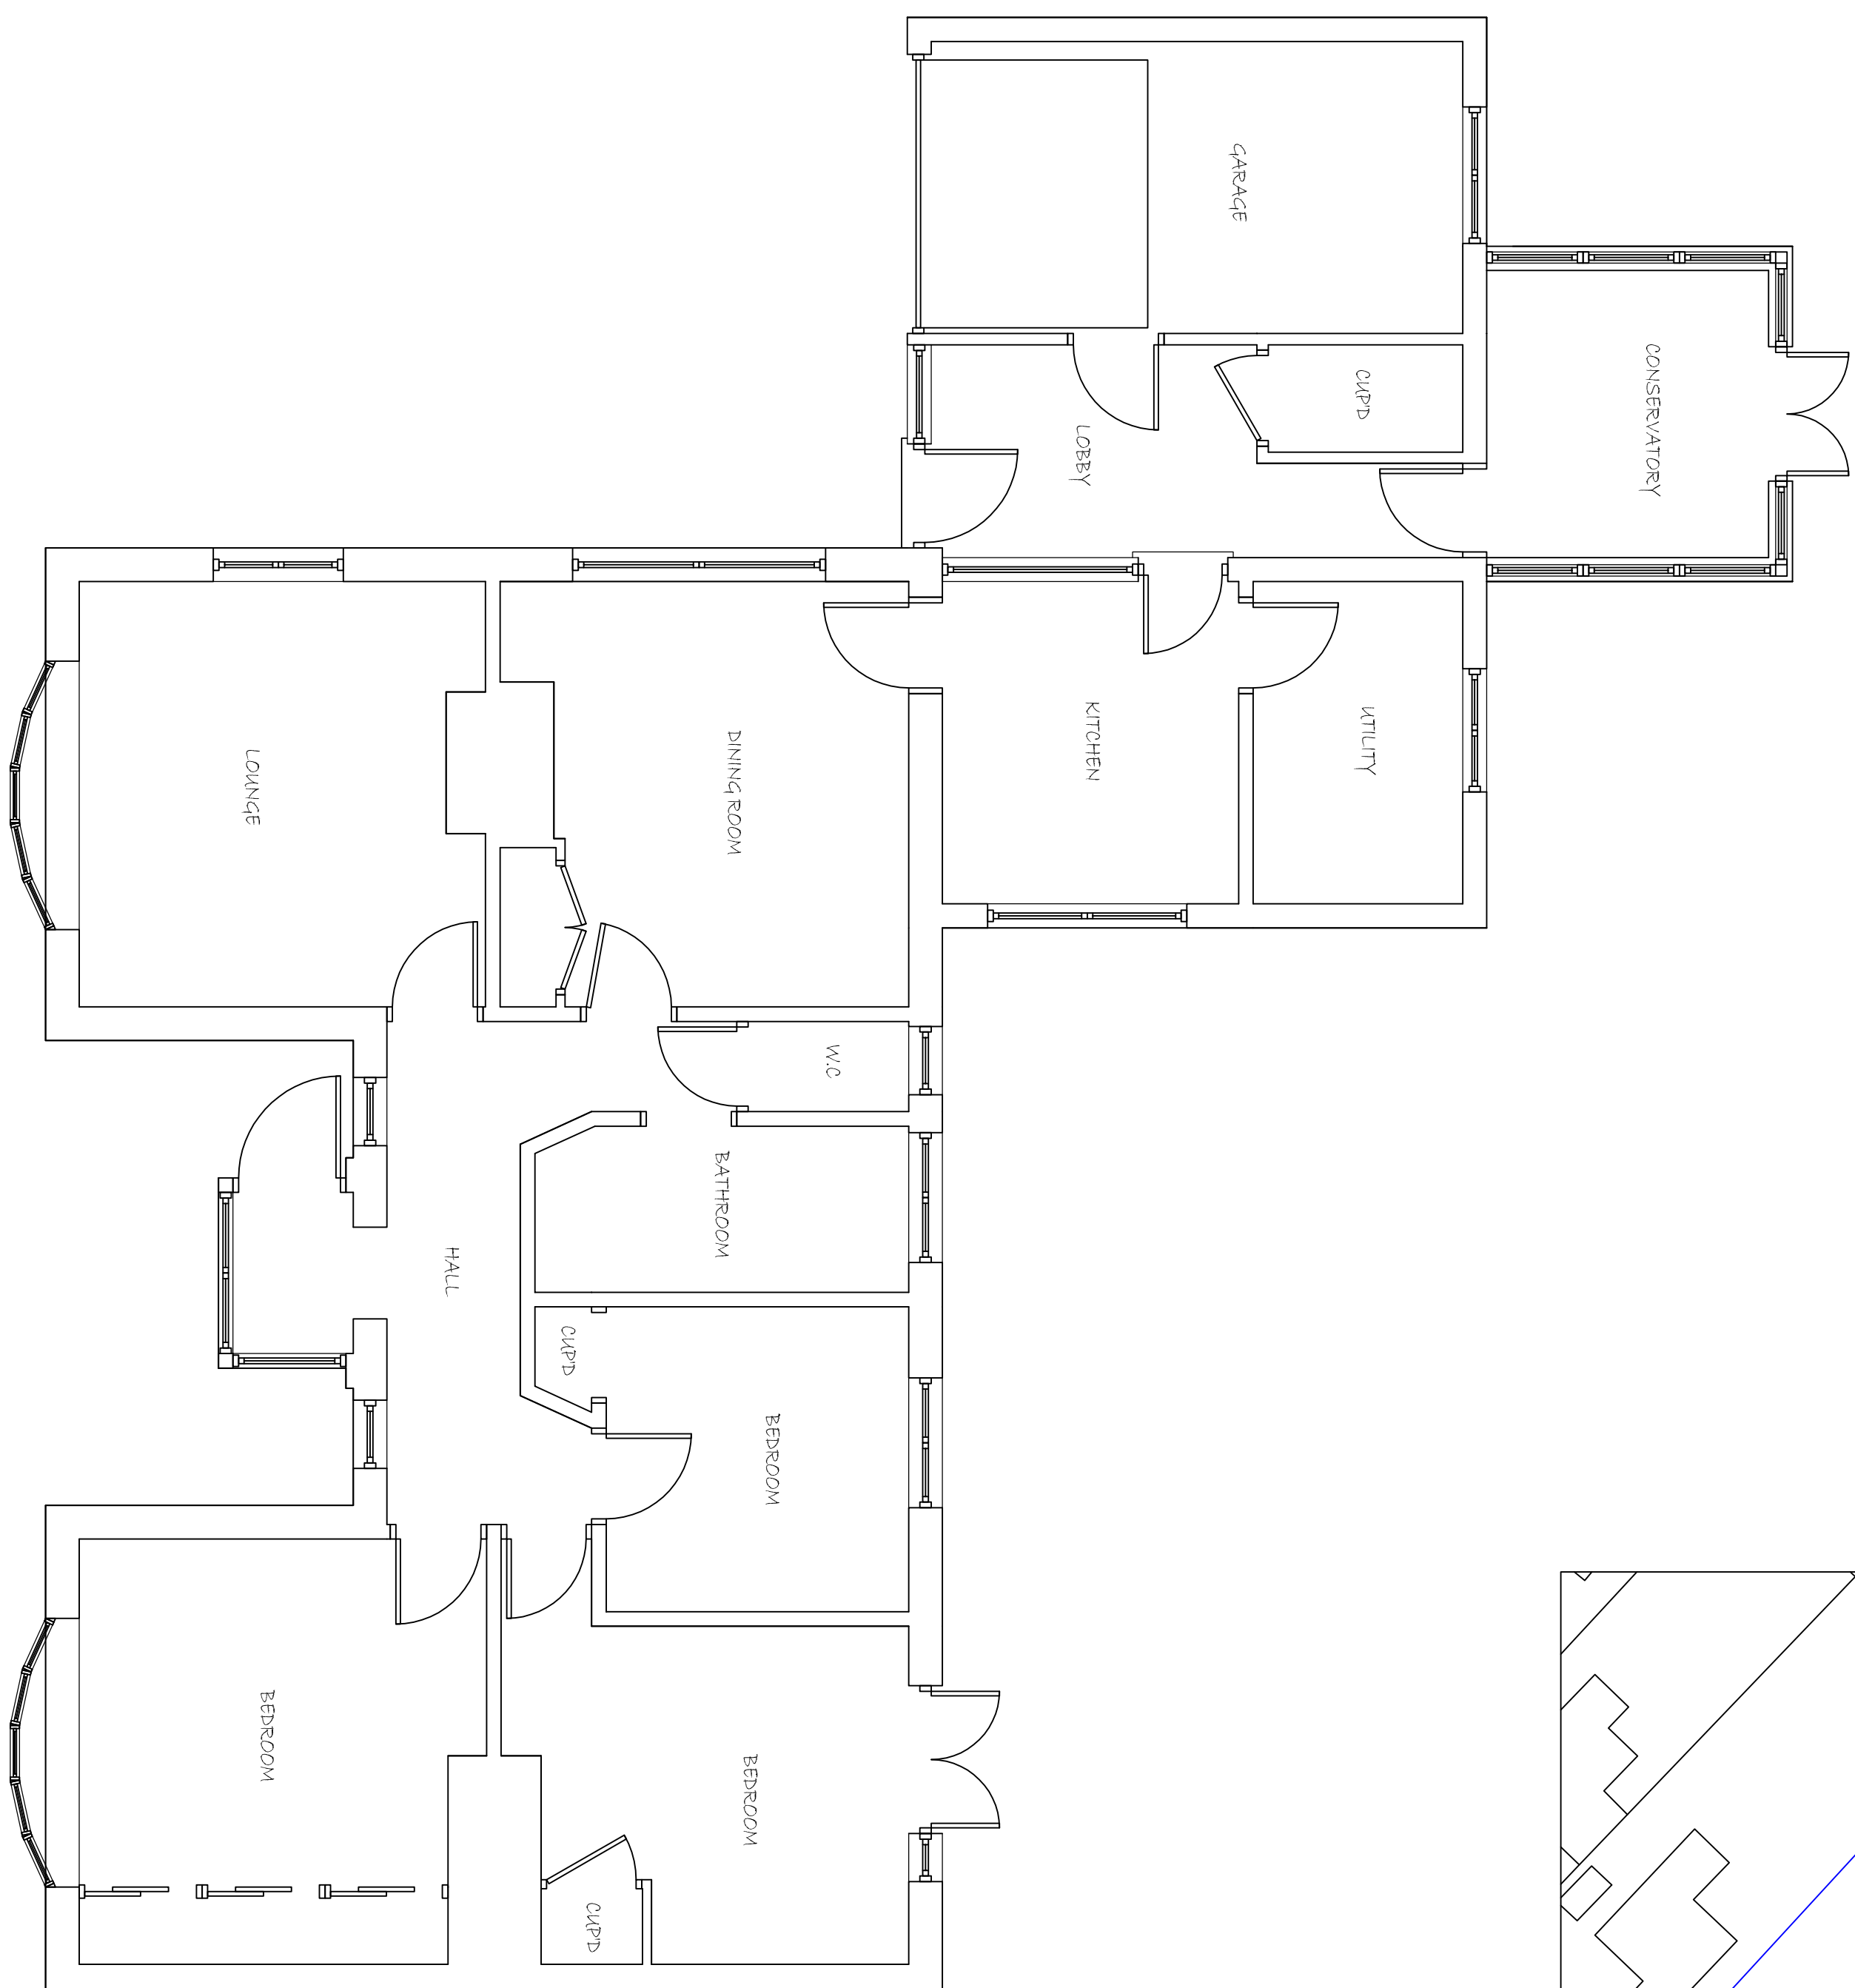
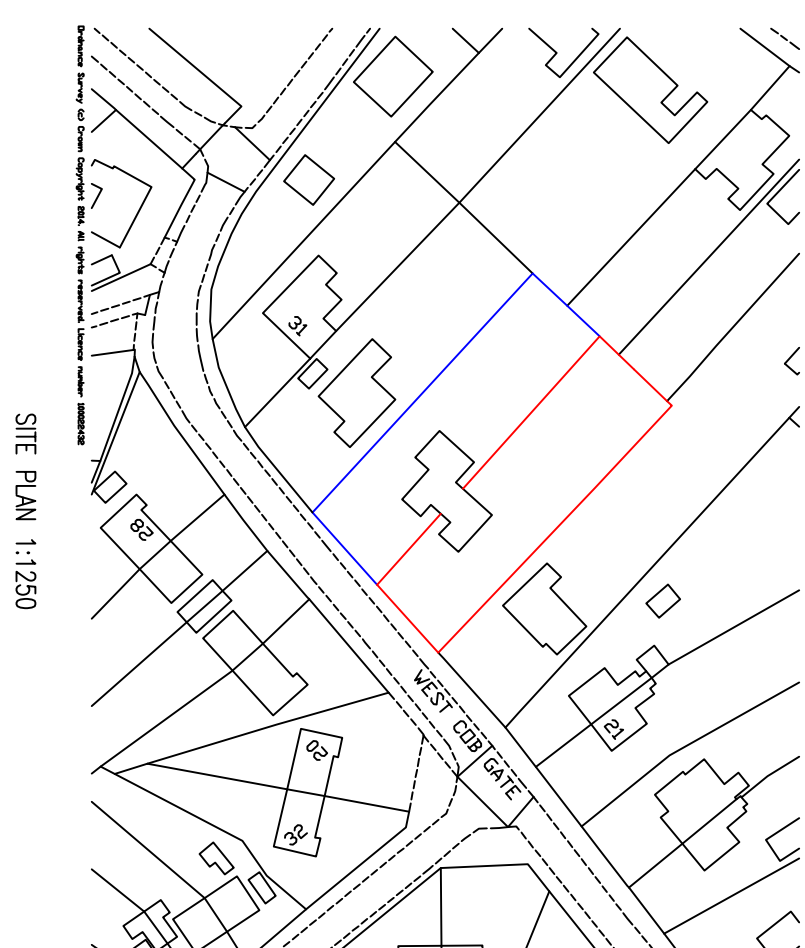
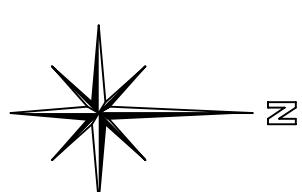


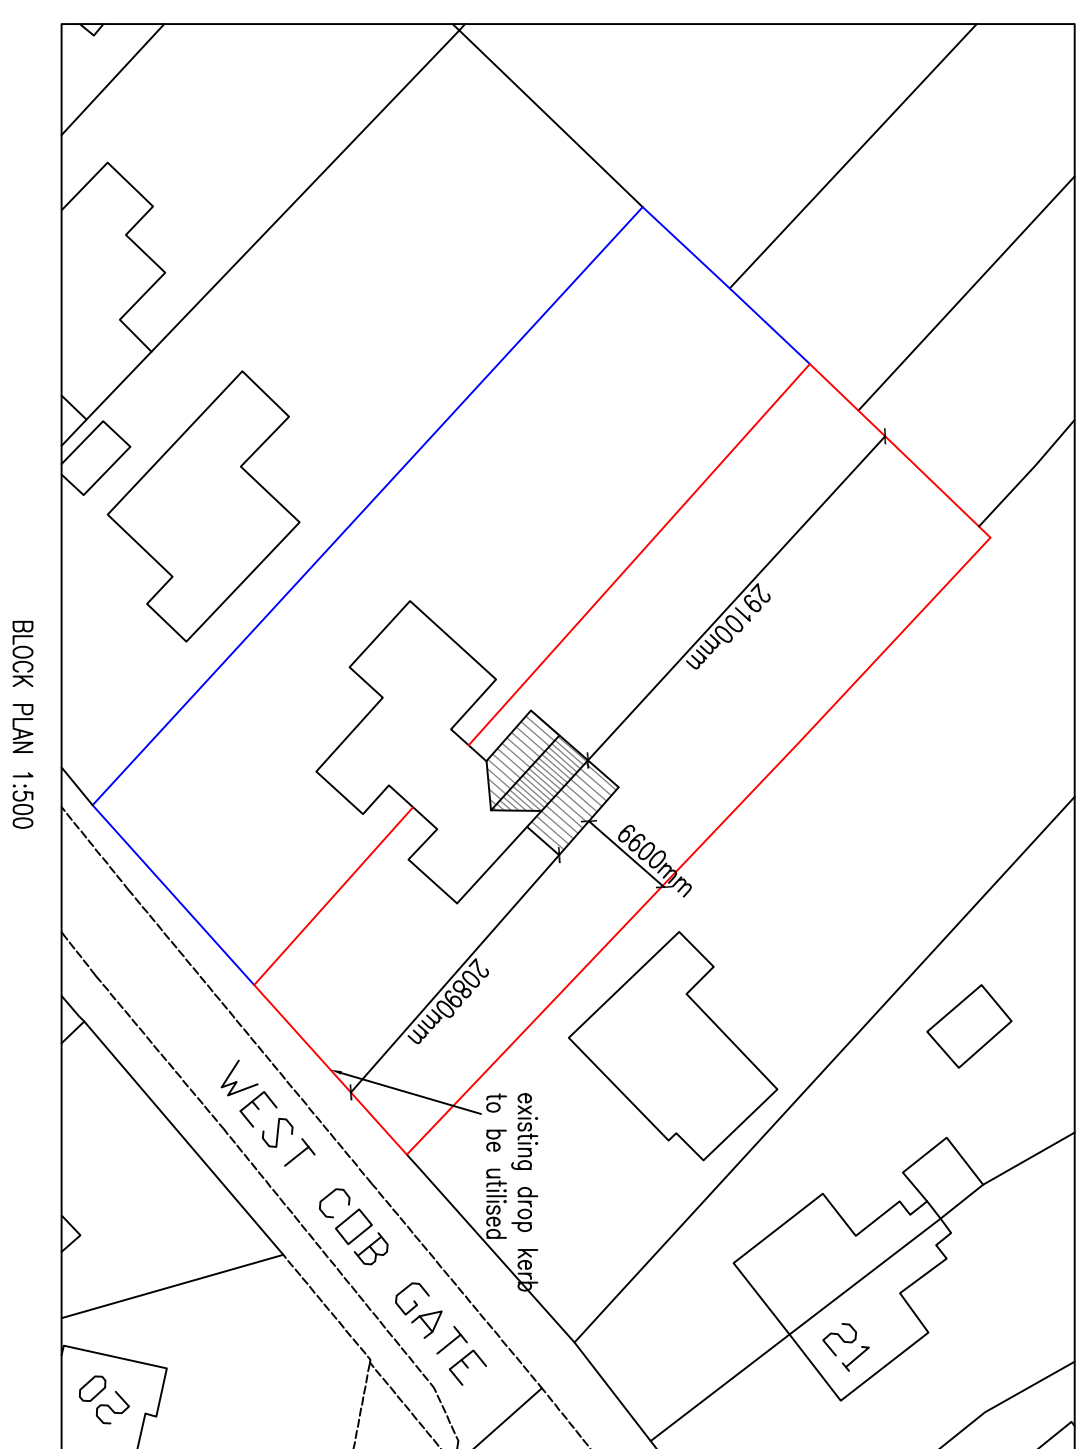

EXISTING FLOOR PLAN

[illegible]

WESTON DESIGN Ltd.
2 Austendyke Road
Weston Hills
Spalding
Lincs. PE12 6BX
Tel : 01775 724471
Fax : 01775 720445
Mobile : 0784 1718457
enquiries@westonbuildingdesign.co.uk

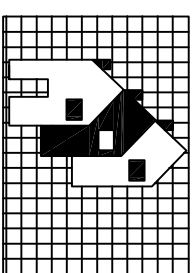

Project: PROPOSED DIVIDING OF DWELLING
IN TO TWO SEMI DETACHED DWELLINGS

Client: MRS. GREENACRE
27 WEST COB GATE
MOULTON
SPALDING

DRAWING:
EXISTING FLOOR PLAN
BLOCK PLAN
SITE PLAN

DRAWING N°:	DATE:
WES/1696/14/00	NOVEMBER 2014
DRAWN BY:	SCALE:
JC	1:50 1:500 1:1250

[illegible]

with and compares with Health & Safety for Building Sites and Work Places