




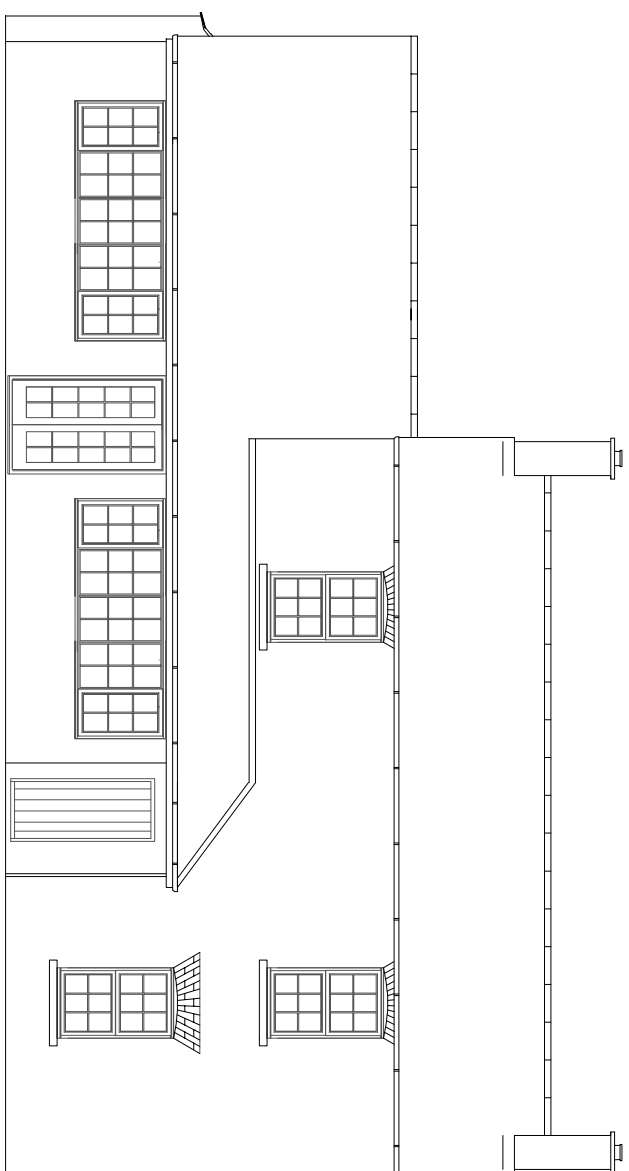


EXISTING FRONT ELEVATION

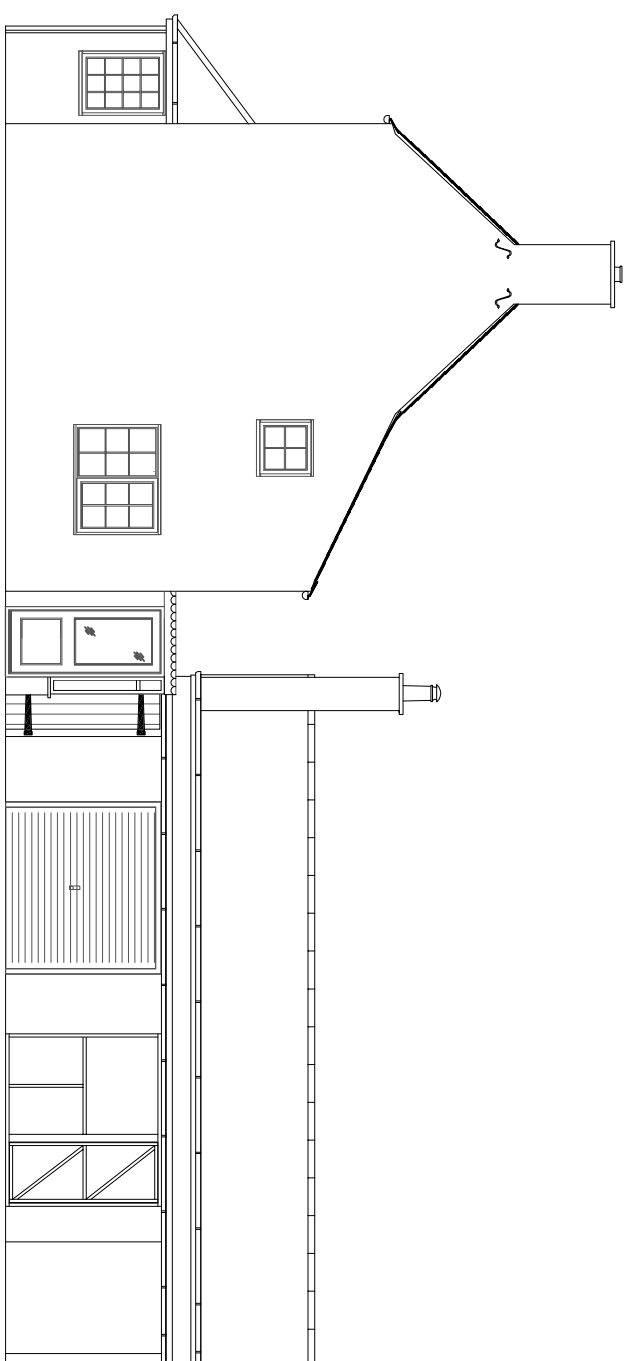


EXISTING SIDE ELEVATION

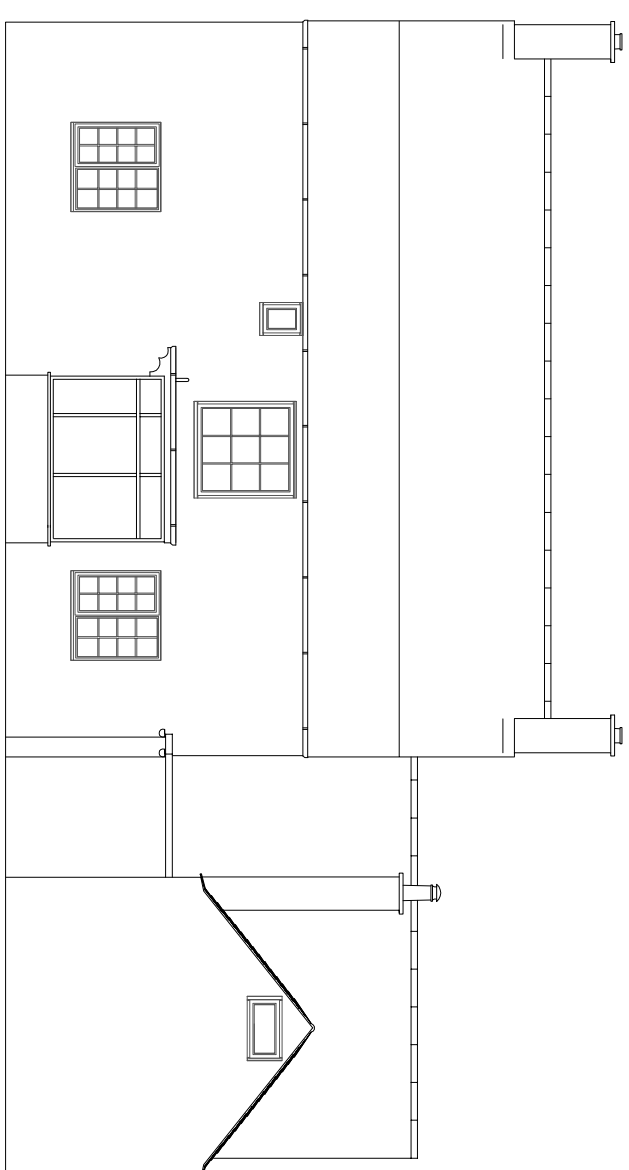


EXISTING REAR ELEVATION

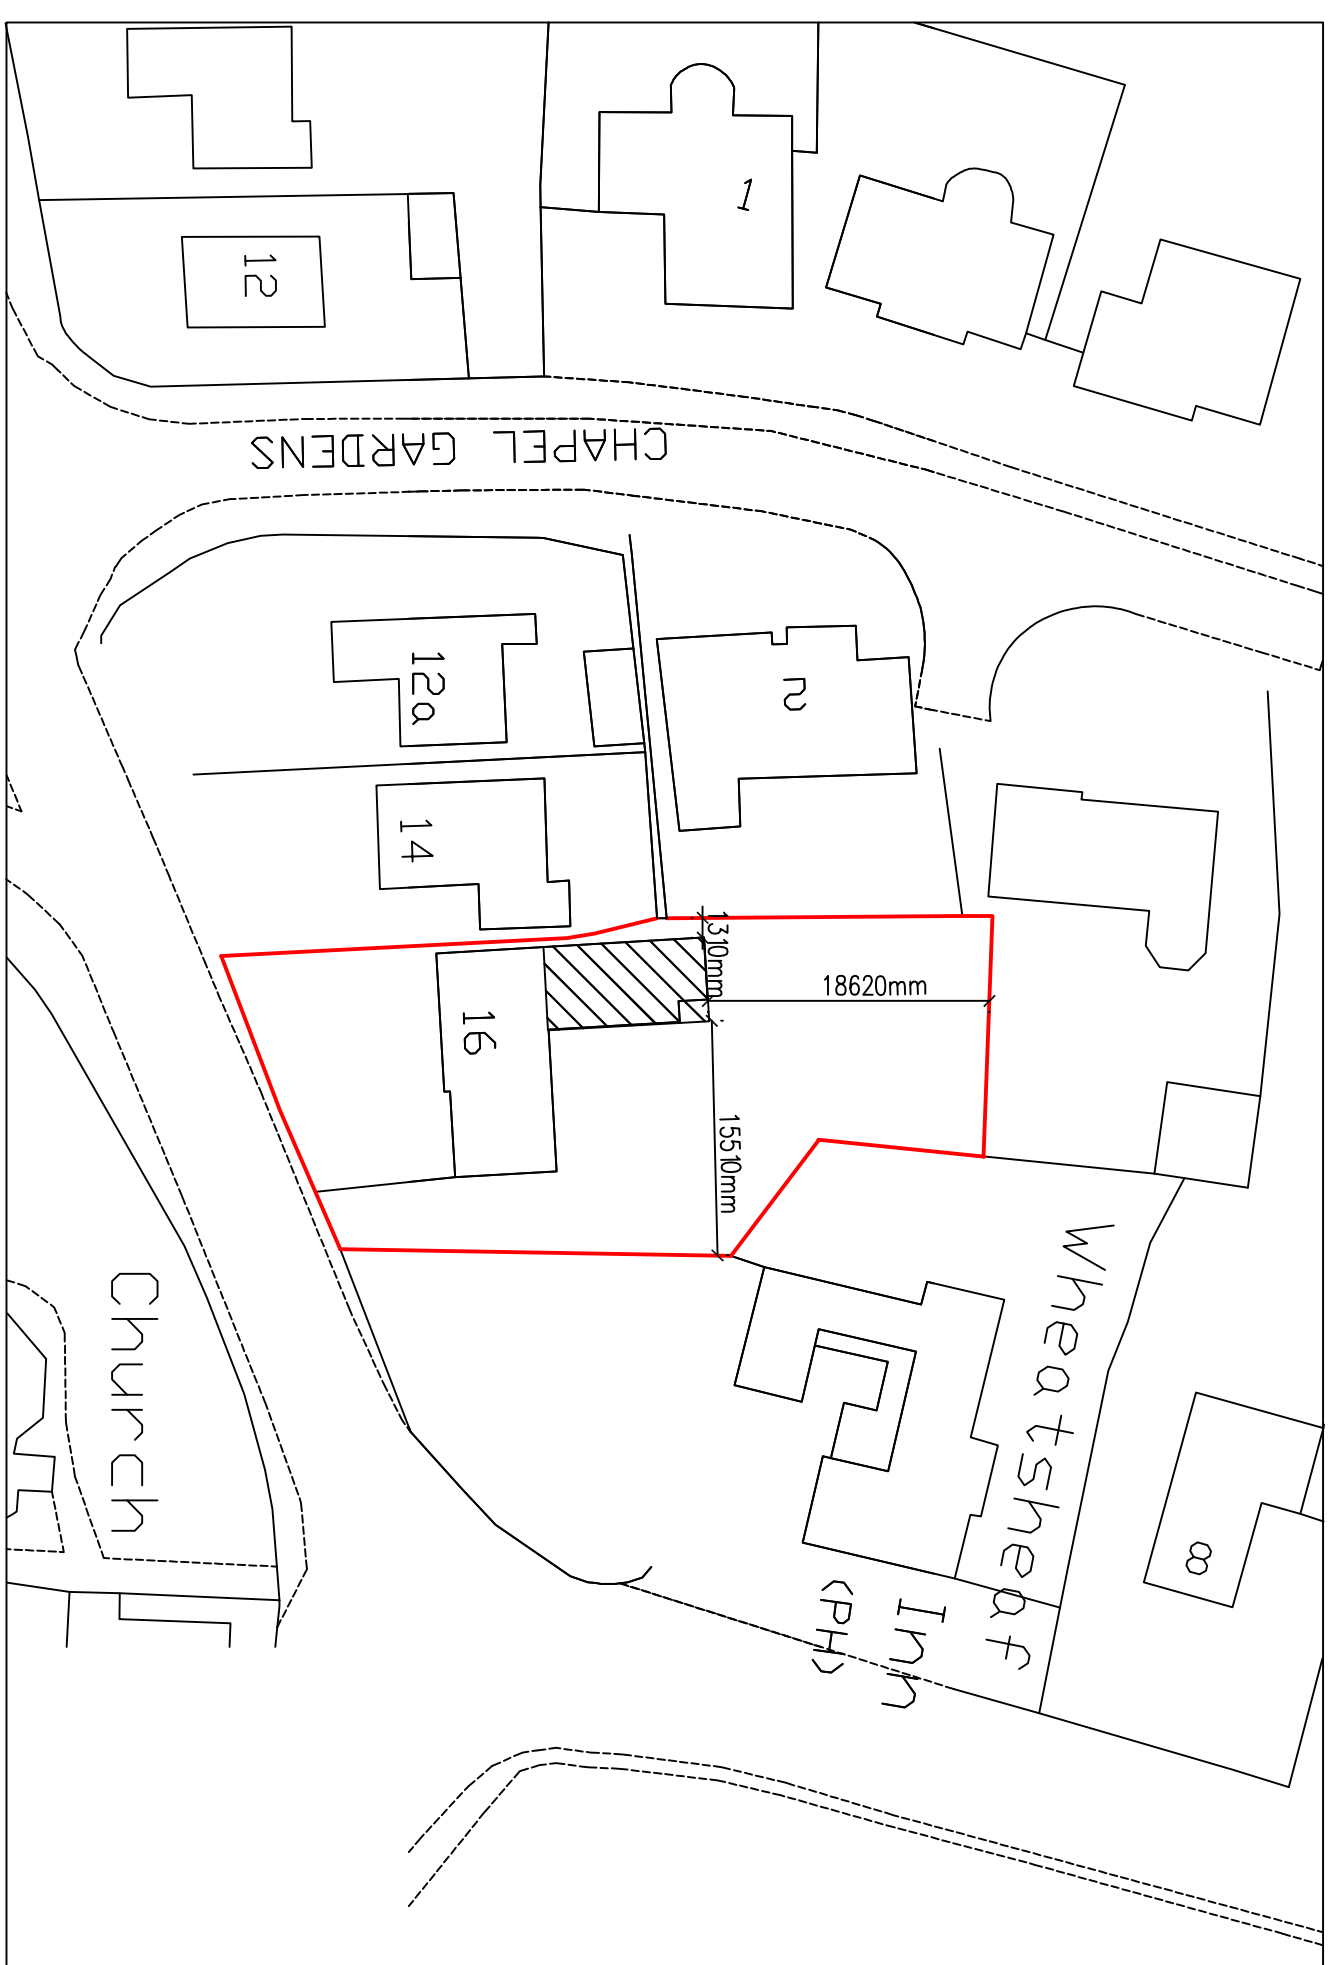

BLOCK PLAN 1:500

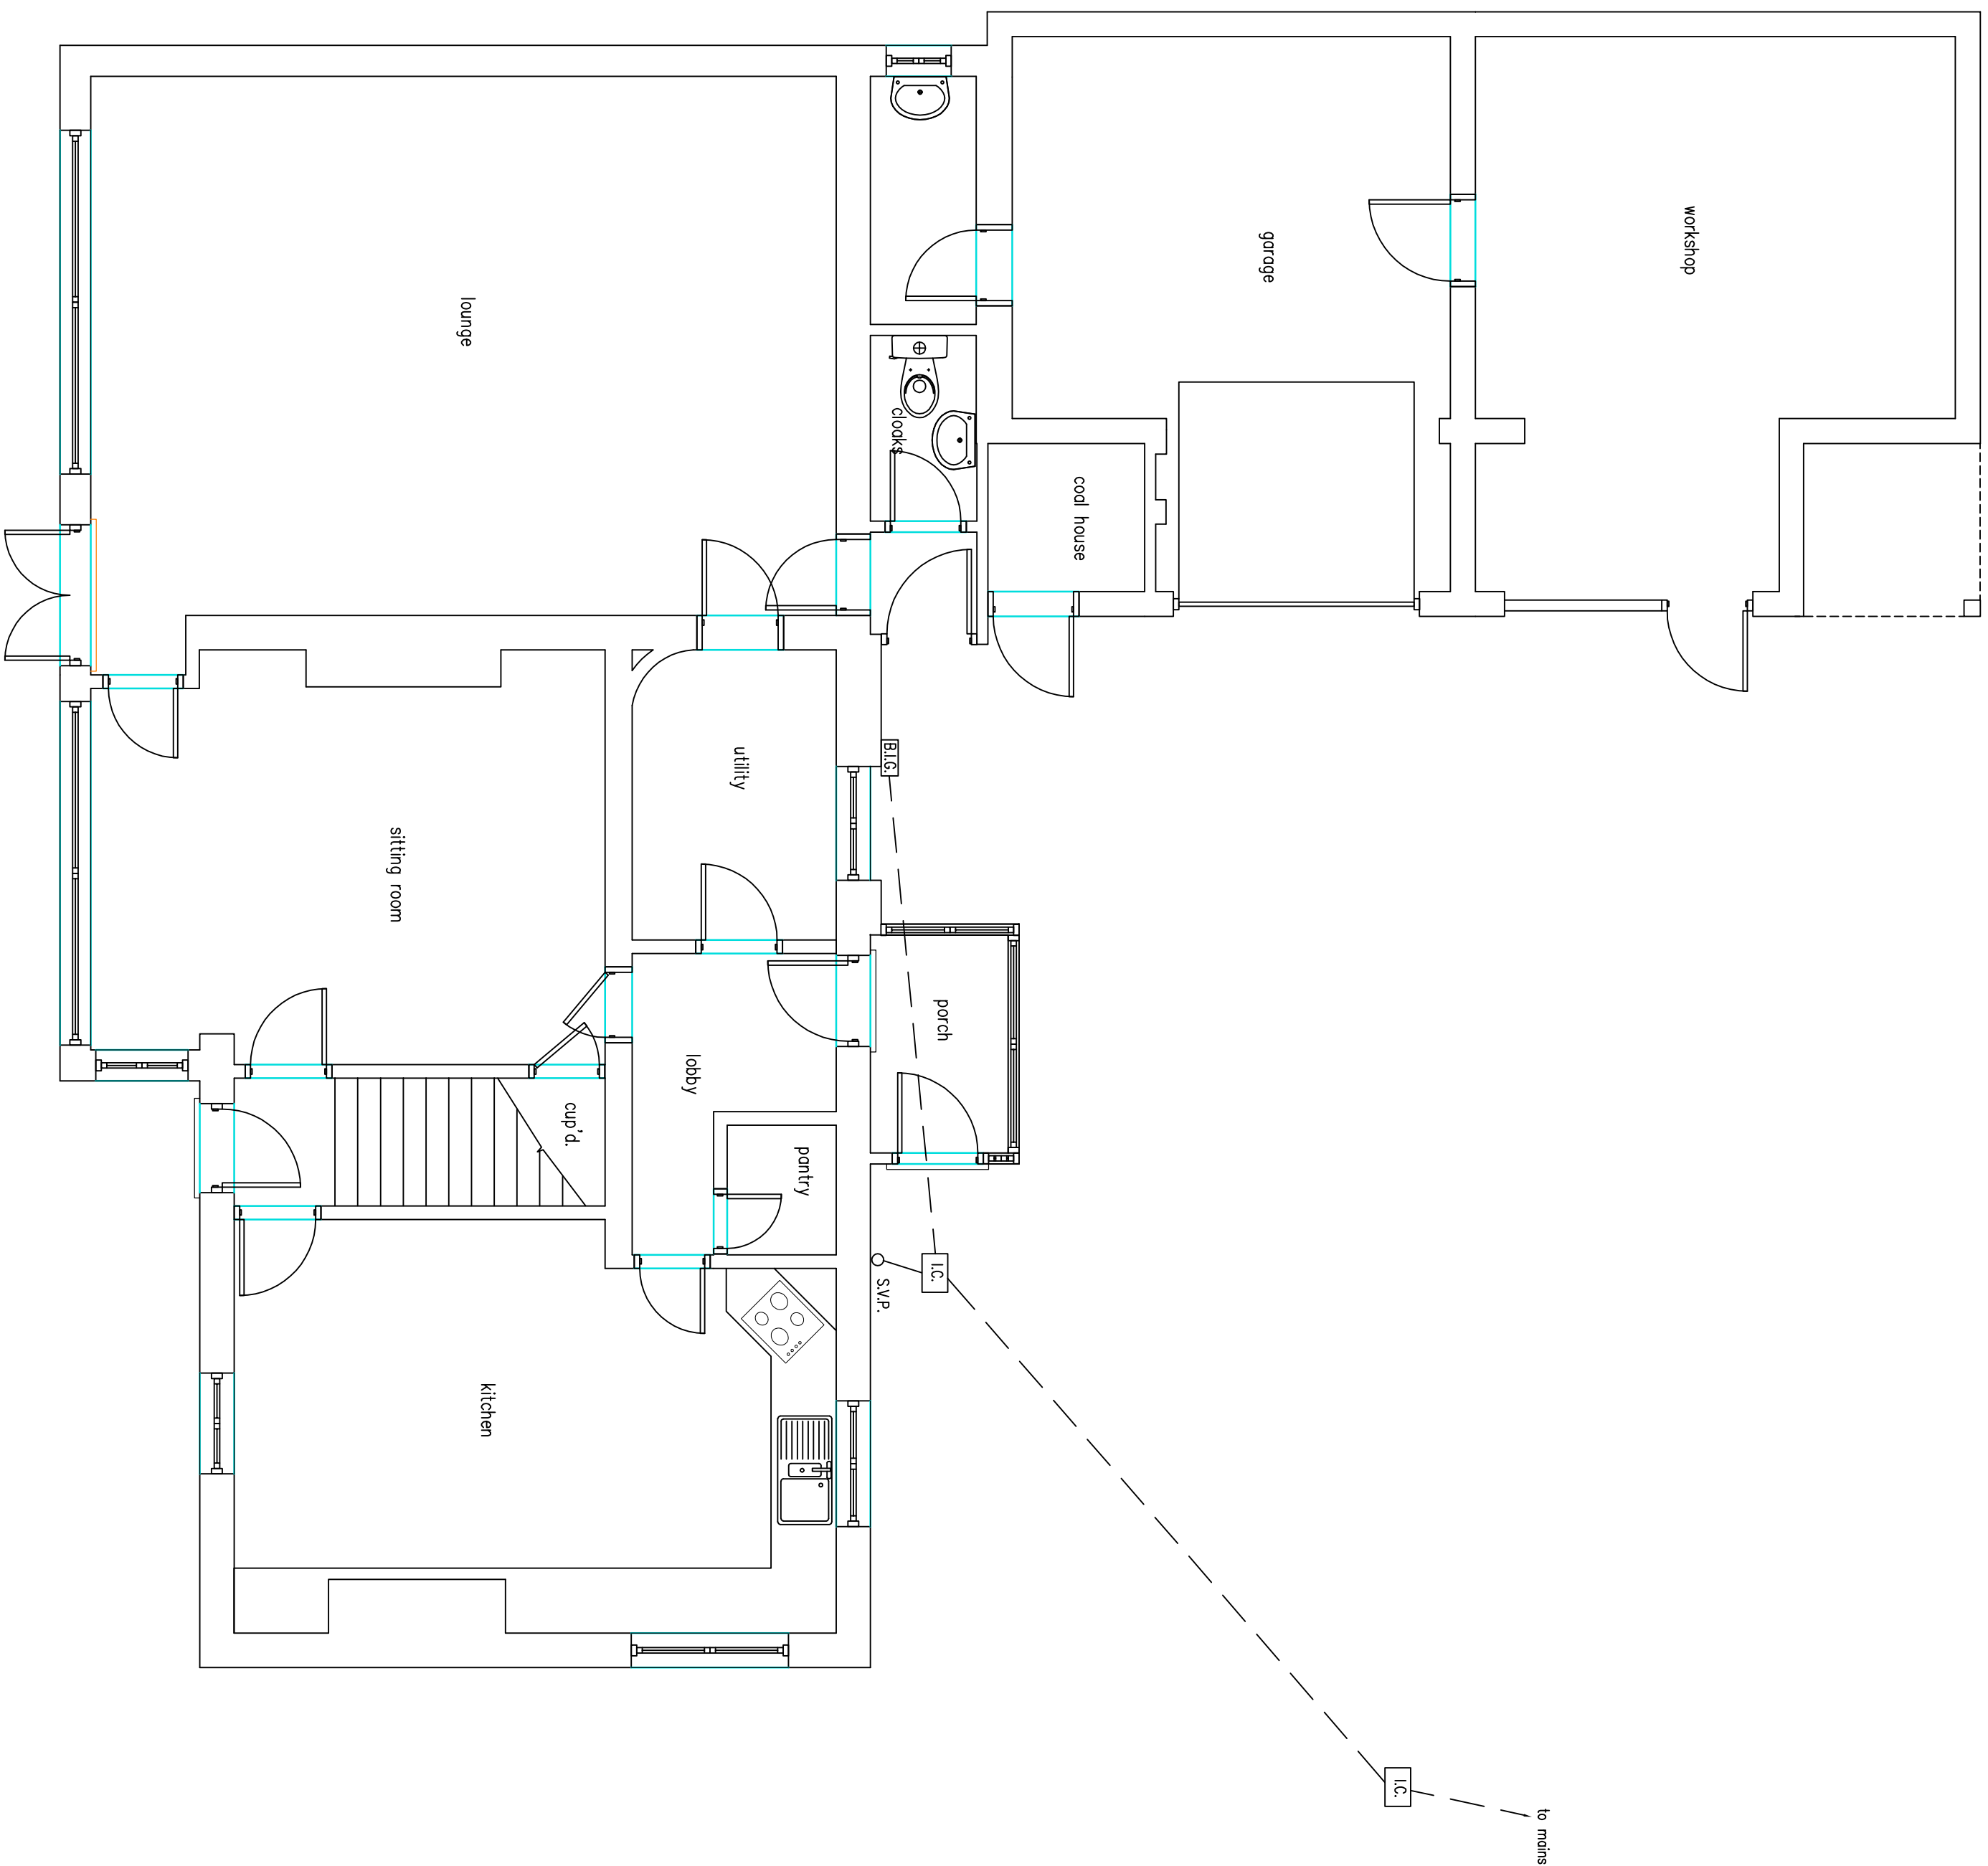

EXISTING GROUND FLOOR PLAN

 Ref:	Revision:	Date:
WESTON DESIGN Ltd. 2 Astorbrook Road Weston Hills Spalding Lincs. PE12 6BX Tel: 01775 724171 Fax: 01775 720445 Mobile: 0784 7718457 enquiries@westondesign.co.uk		
		
Project: PROPOSED REPLACEMENT OF OUBUILDING		
Client: MR AND MRS JOYCE 16 ROMAN ROAD MOUTON CHAPEL Lincs.		
DRAWING: EXISTING ELEVATIONS EXISTING GROUND FLOOR PLAN BLOCK PLAN		
DRAWING NO:	DATE:	
WEN/1468/12/00	APRIL 2013	
DRAWN BY:	SCALE:	
RW	1:100 1:50 1:500	